




7 QUEEN STREET
EXISTING

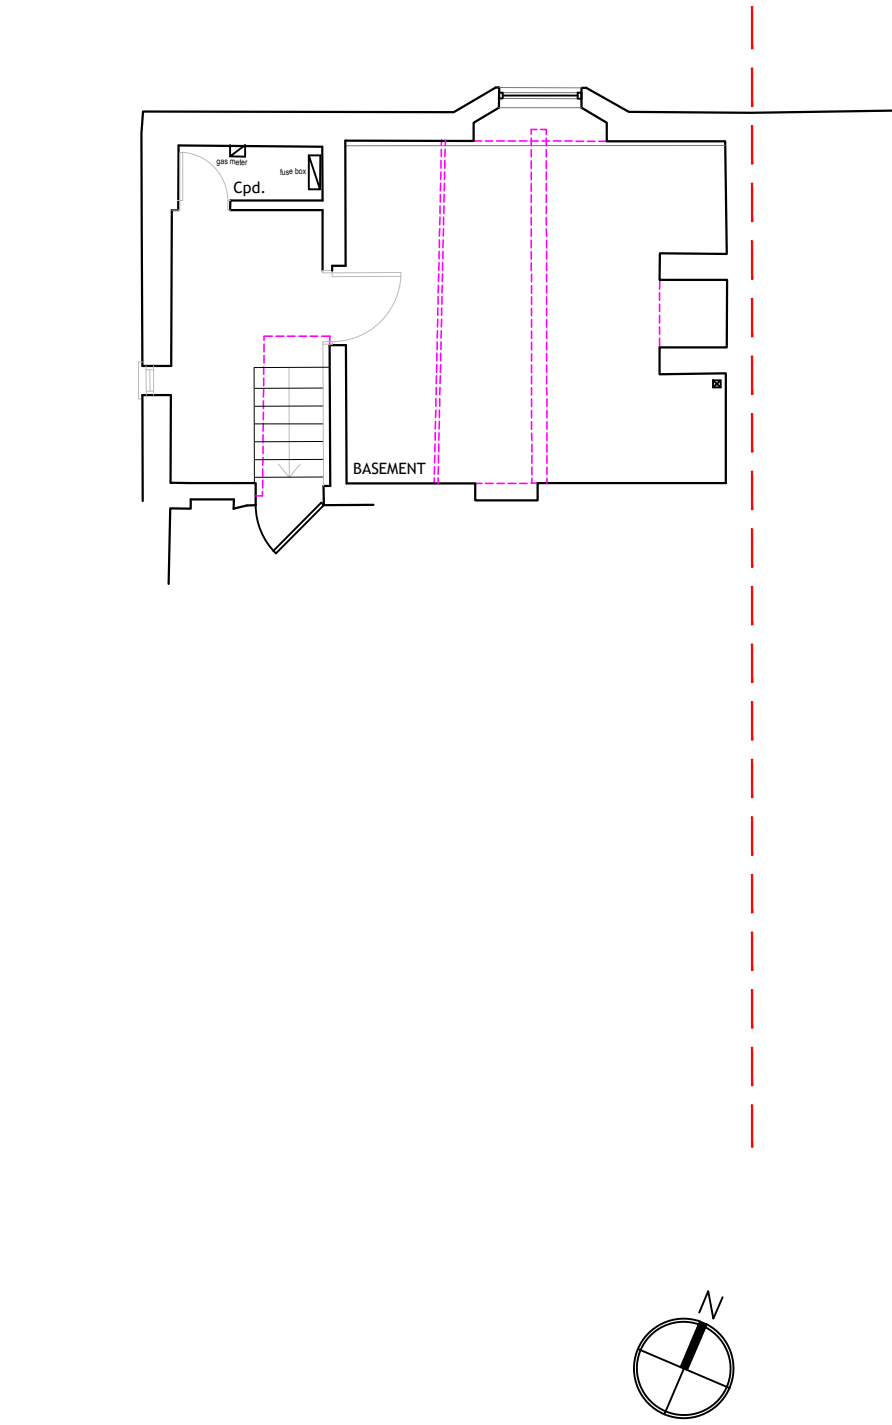


BASEMENT PLAN
1:100

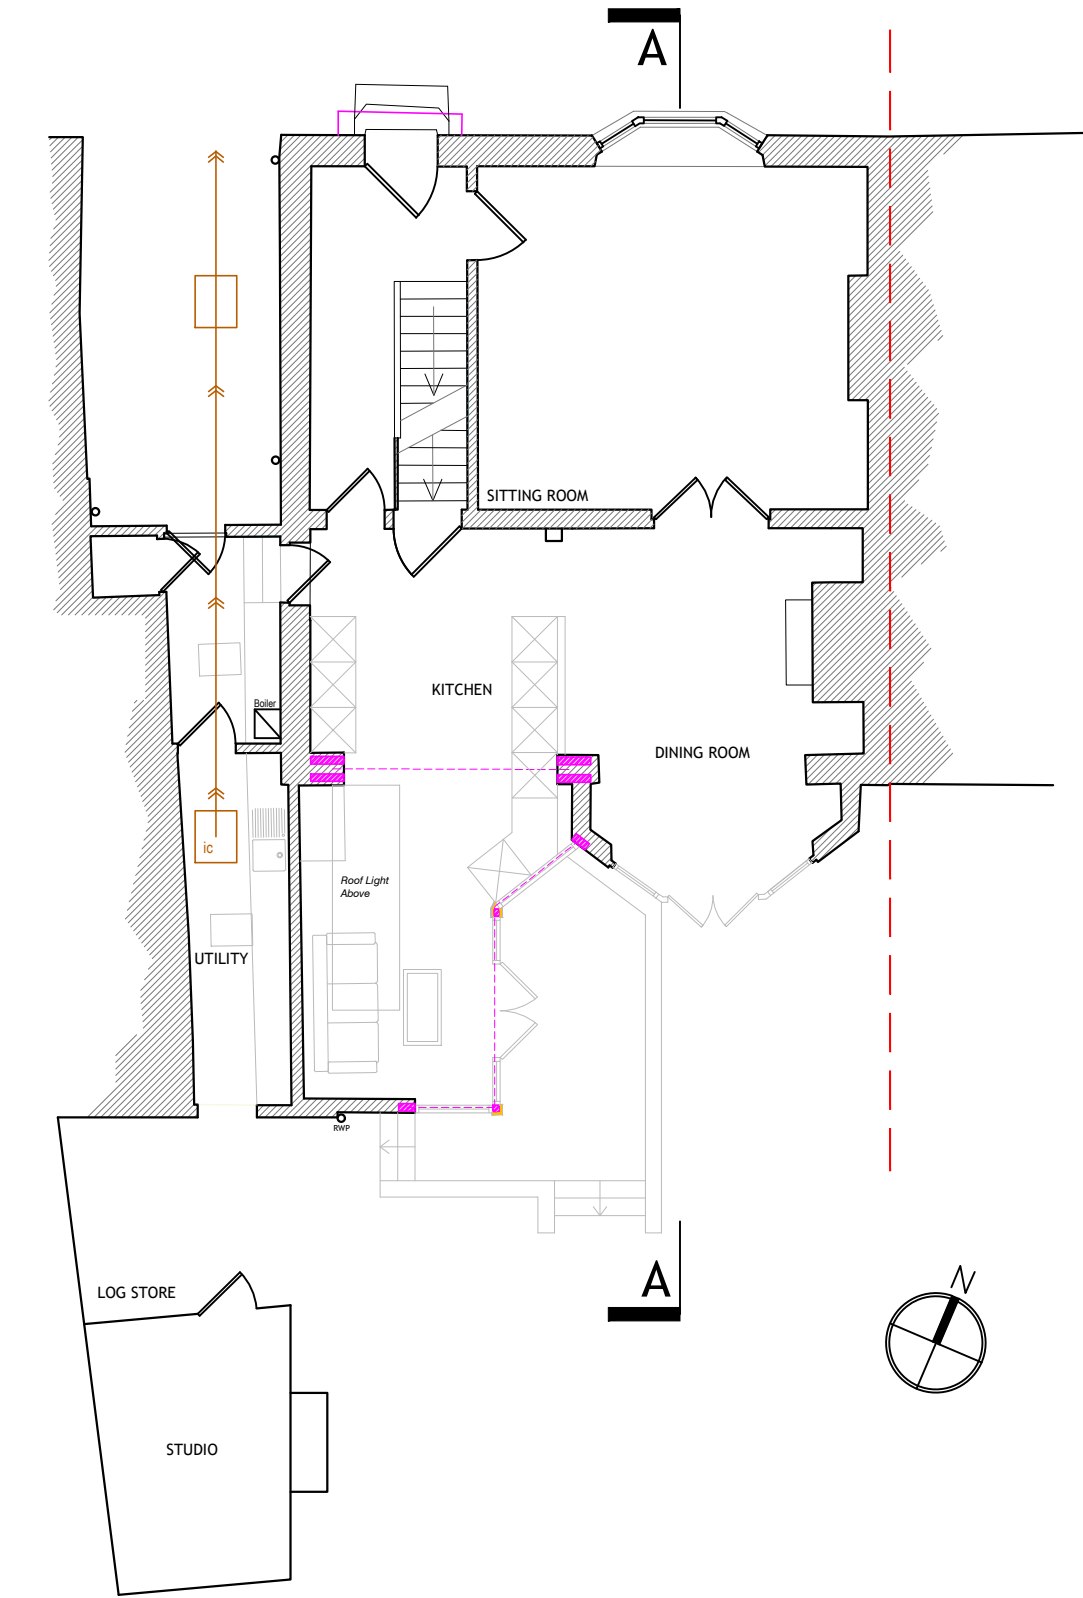


GROUND FLOOR PLAN
1:100

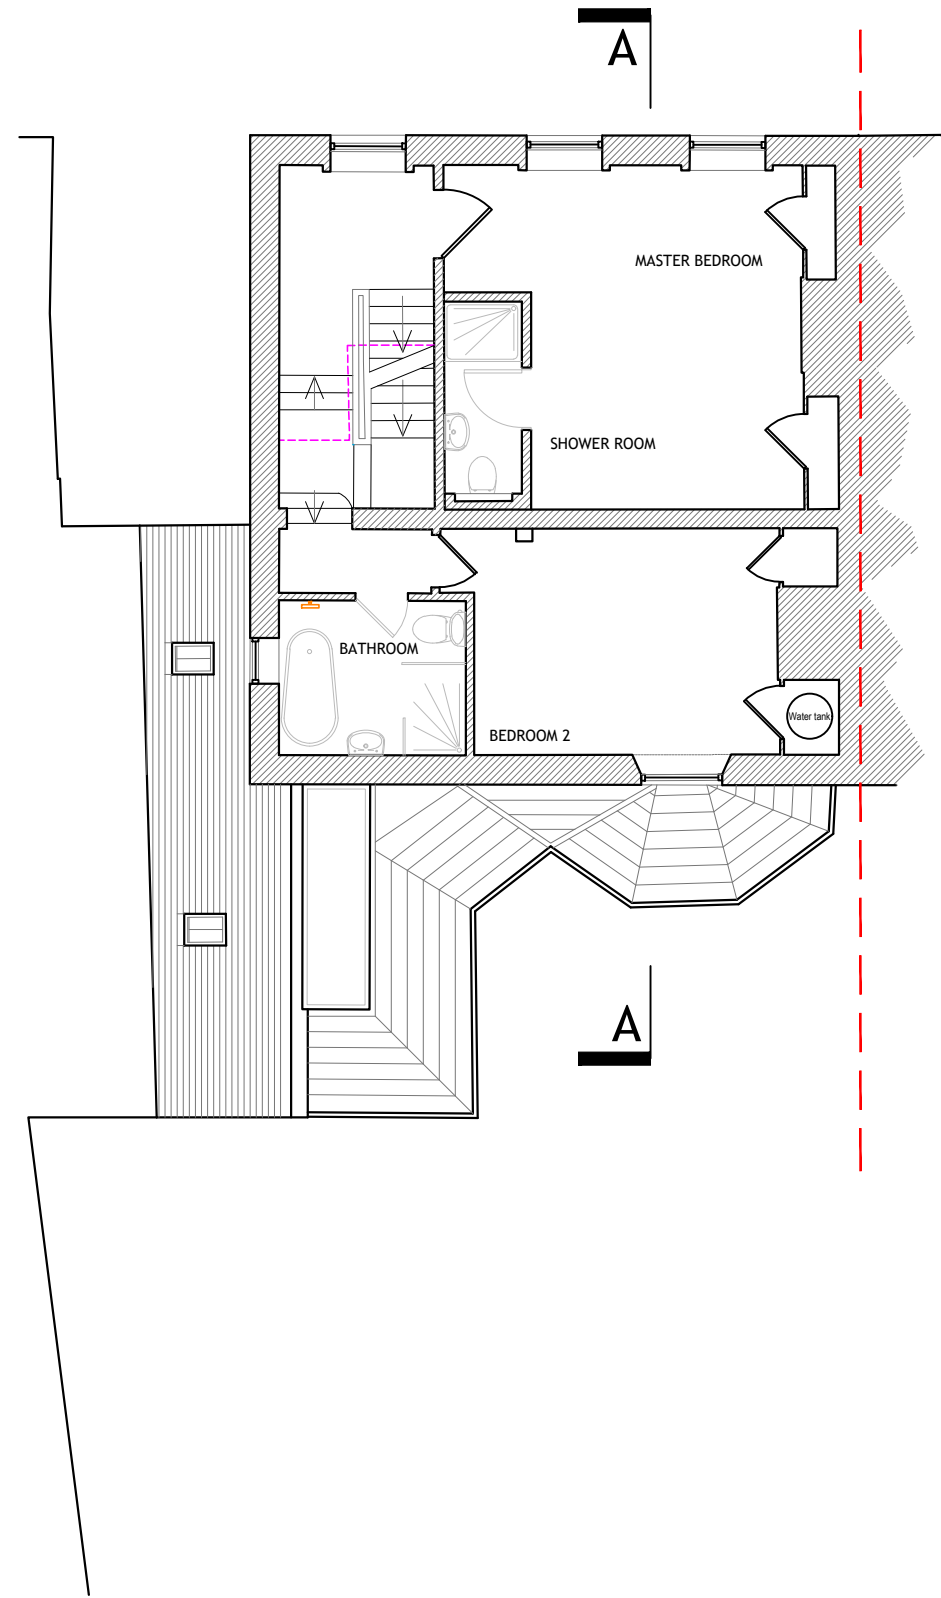


FIRST FLOOR PLAN
1:100

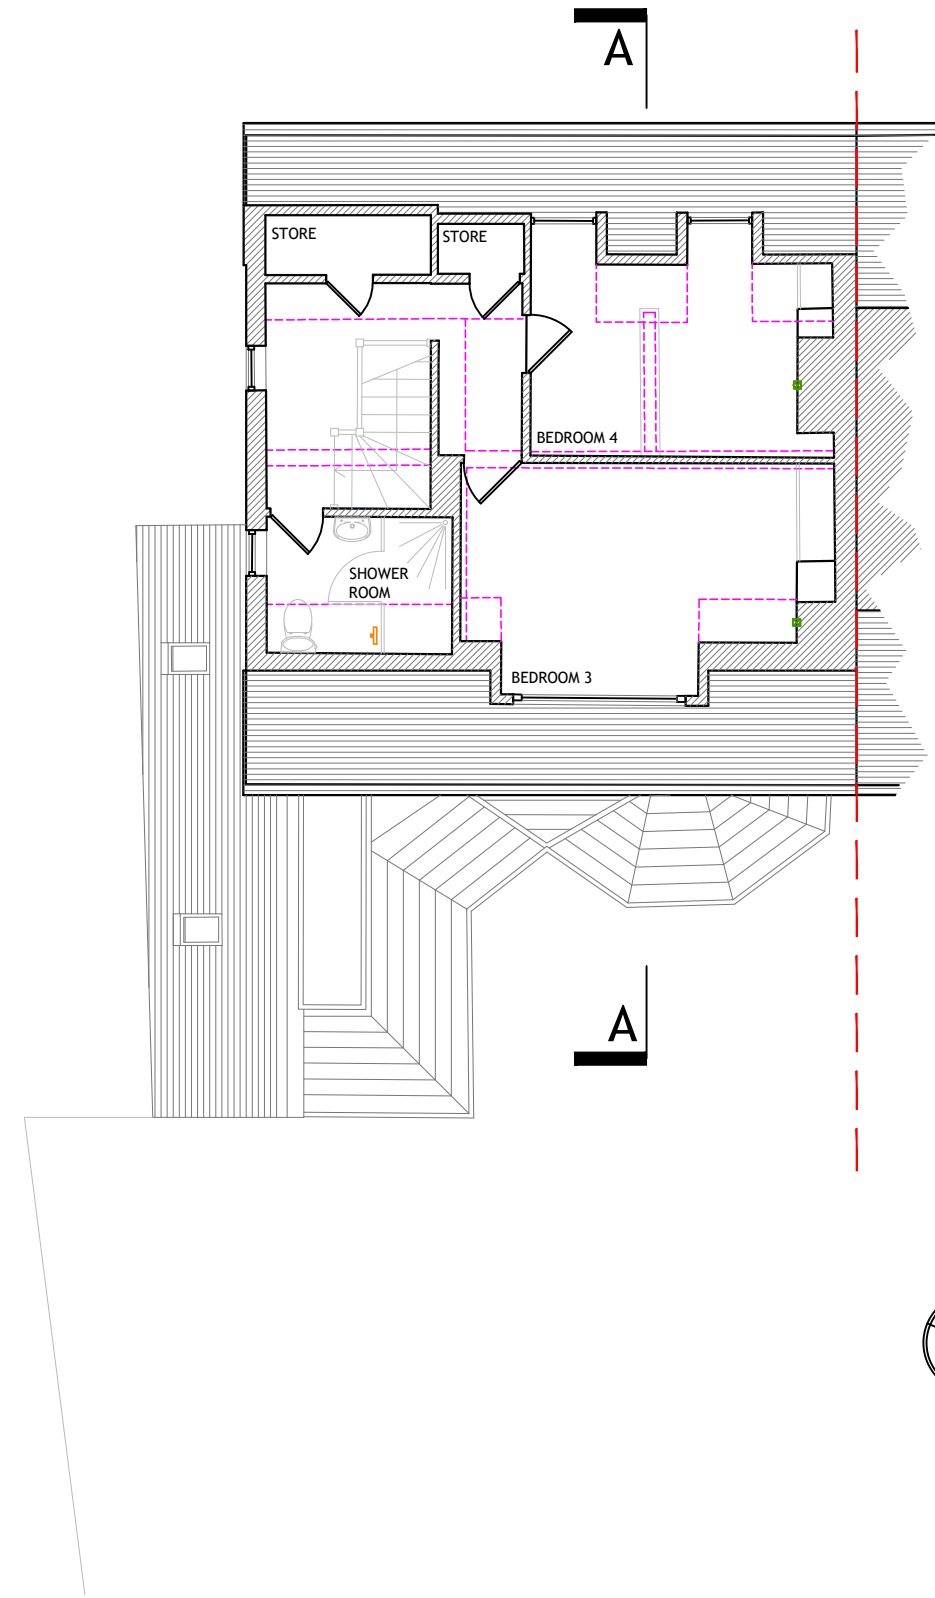


SECOND FLOOR PLAN
1:100

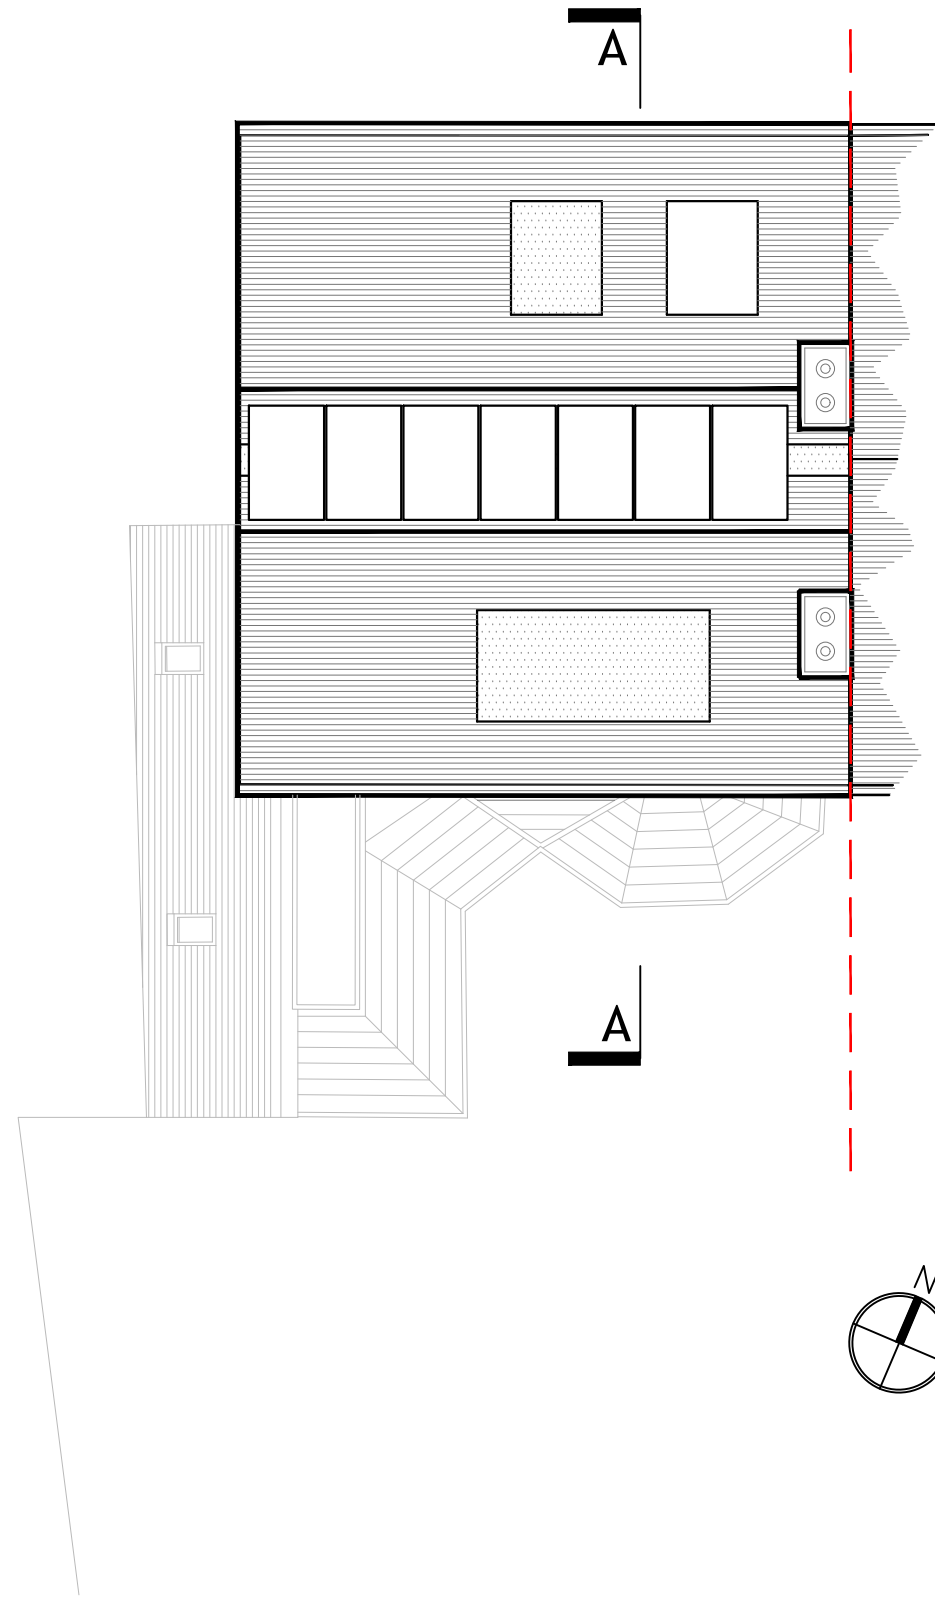

ROOF PLAN
1:100

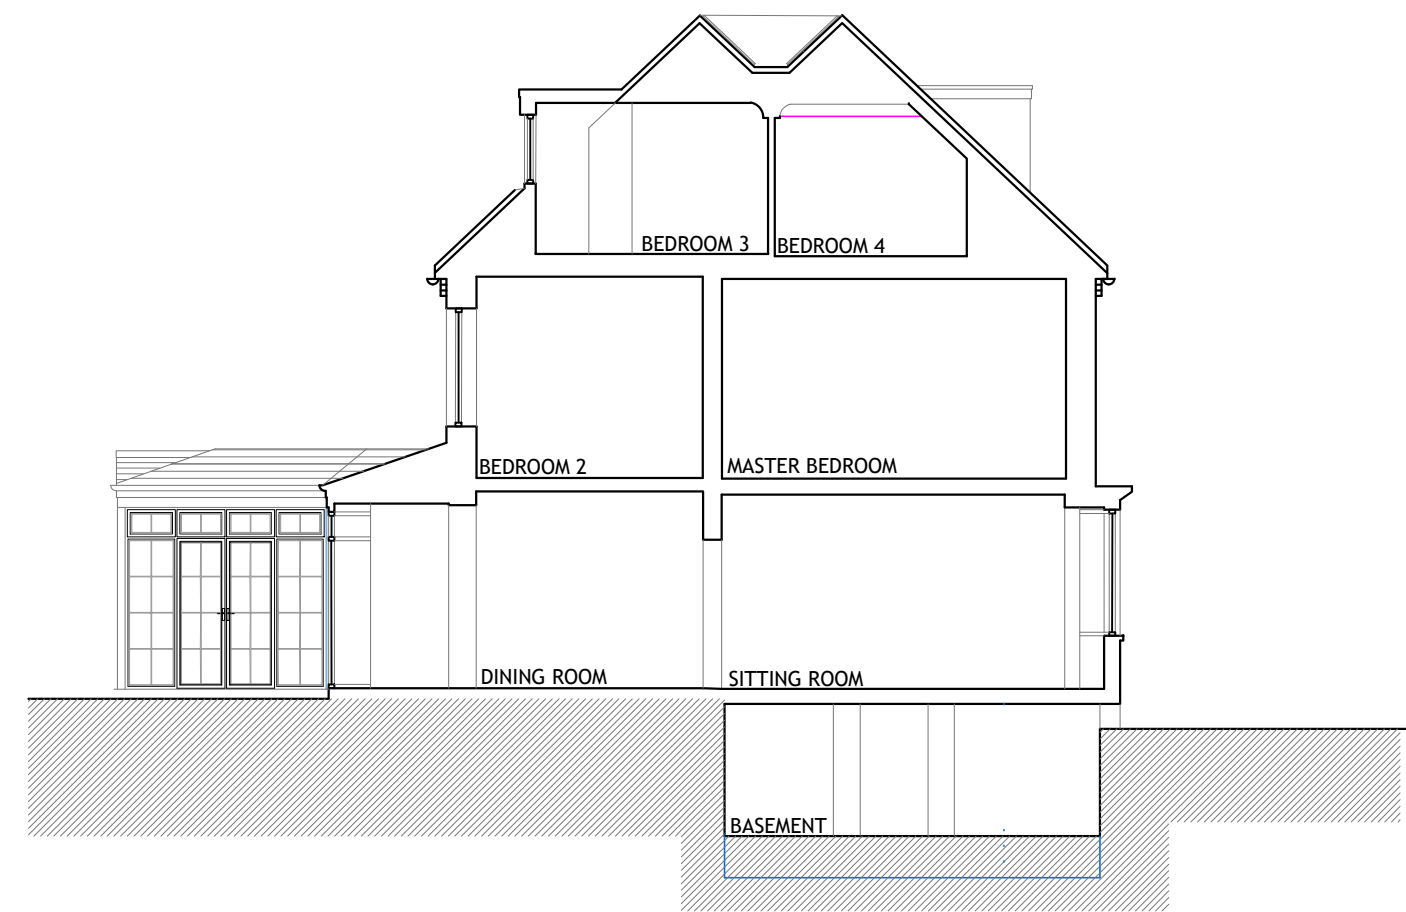

SECTION A
1:100

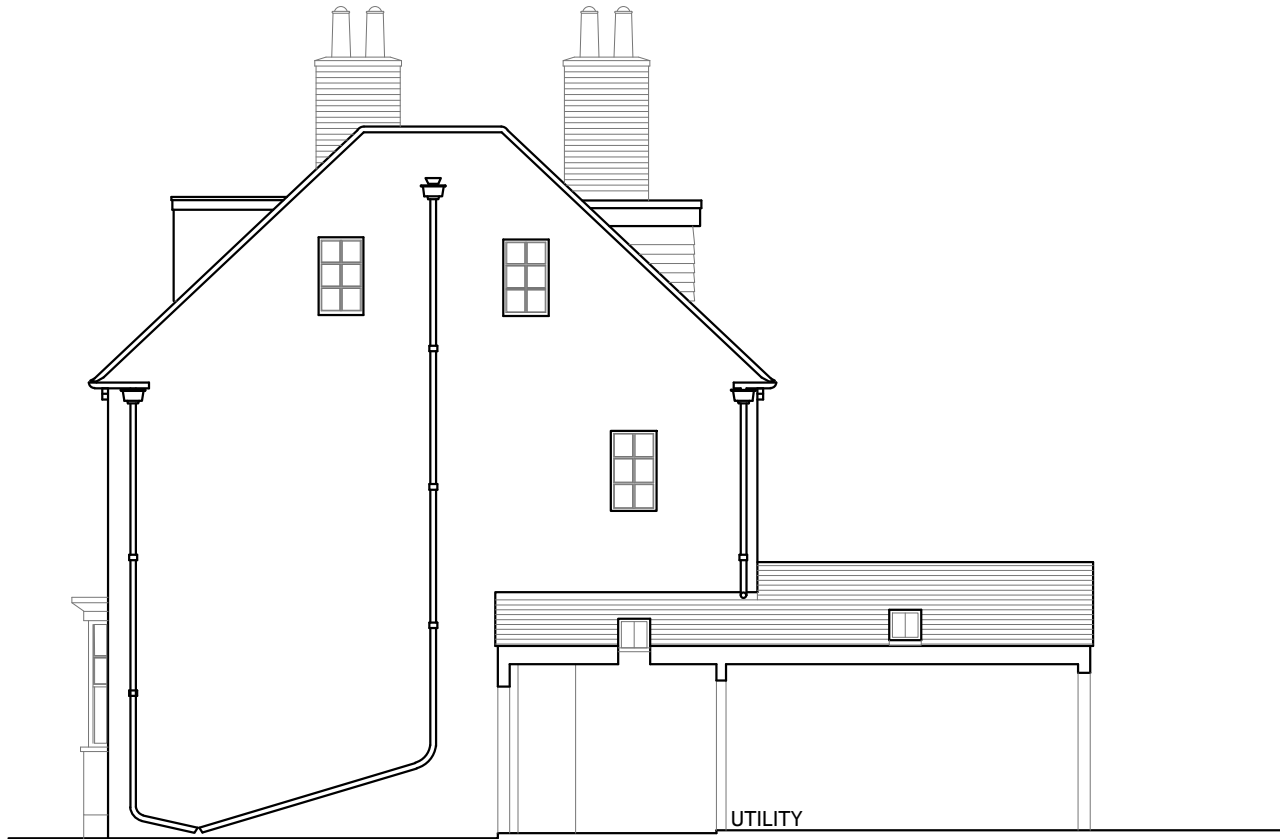


SIDE ELEVATION
1:100



FRONT ELEVATION
1:100




REAR ELEVATION
1:100

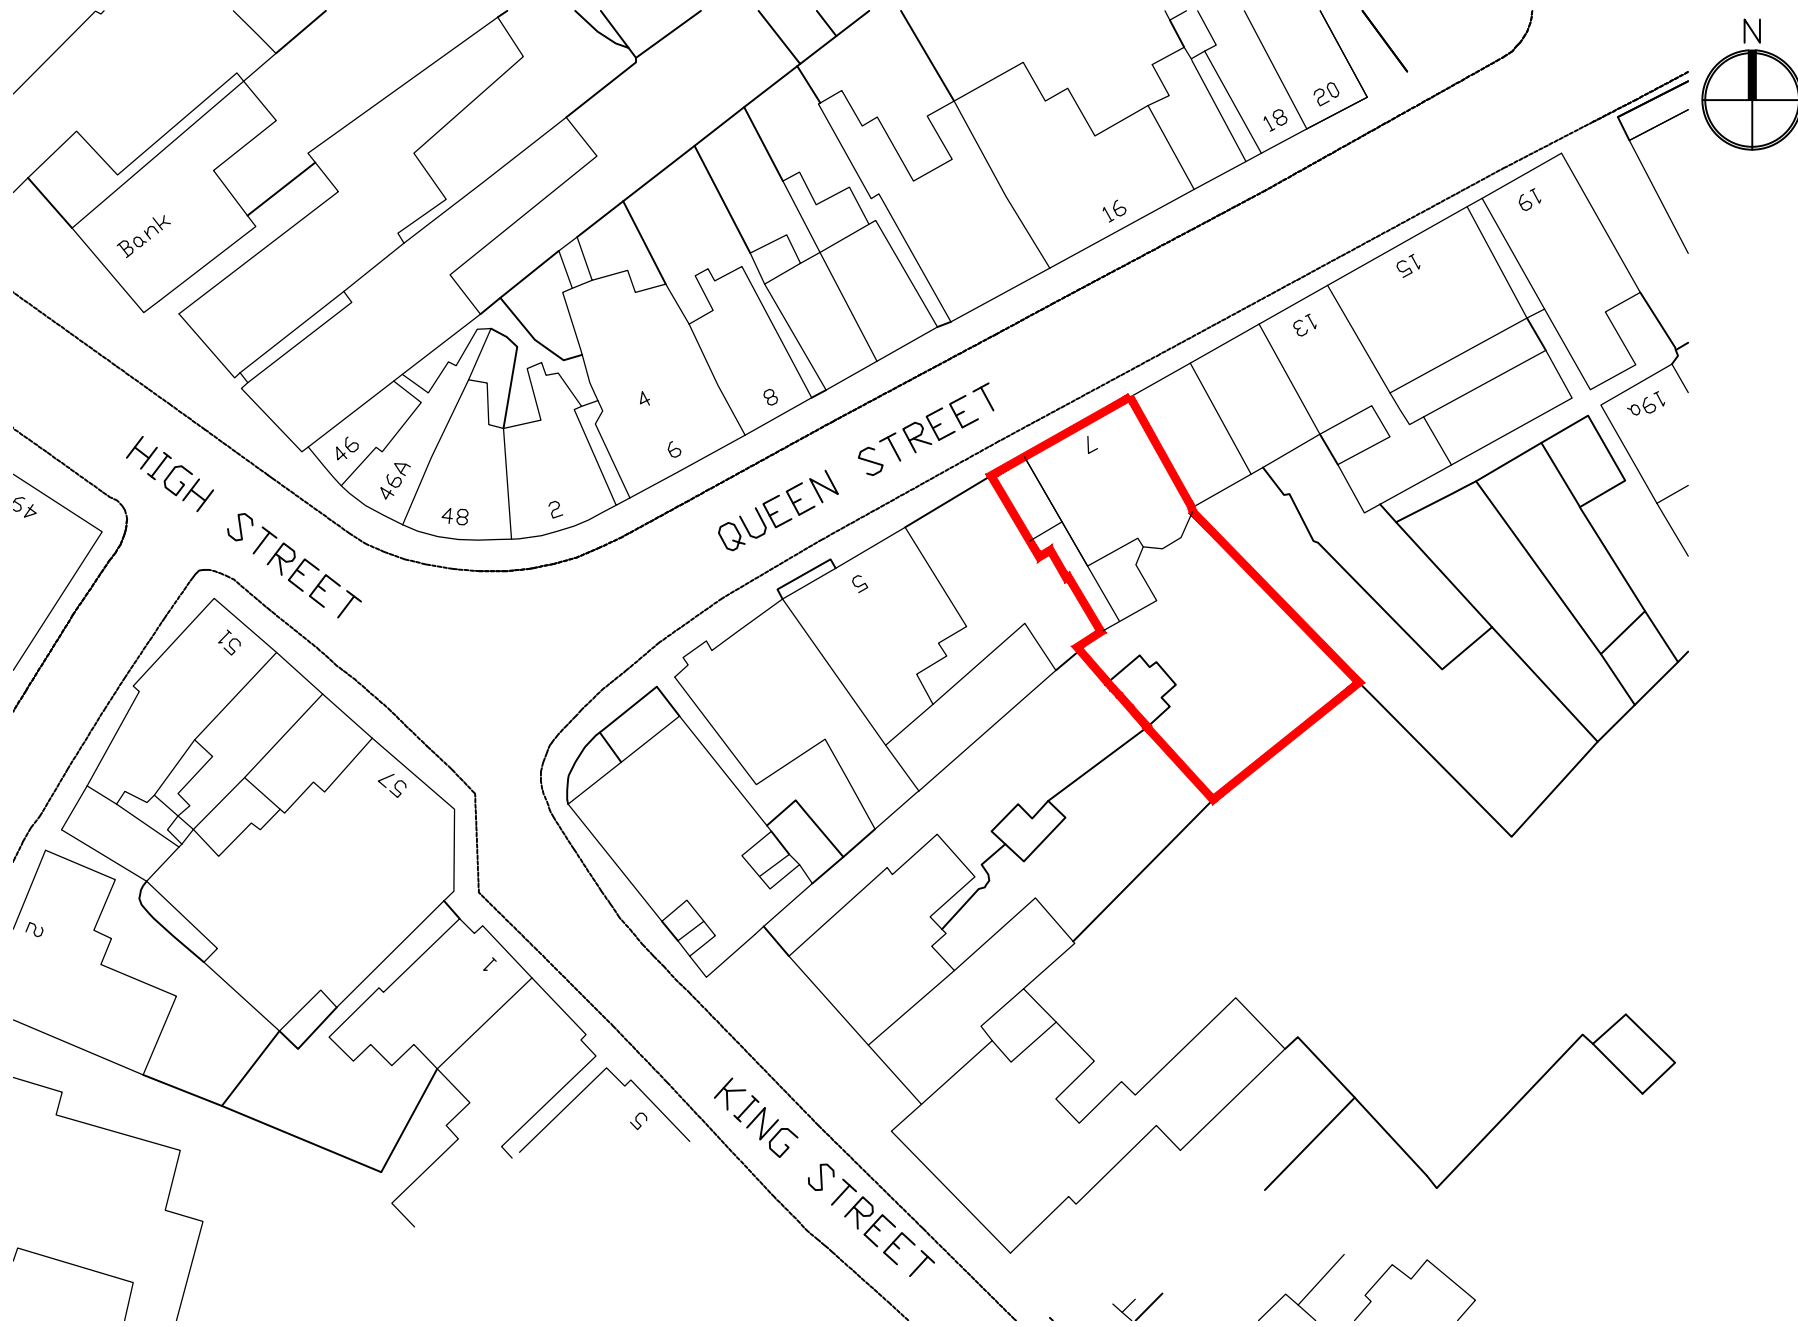


BLOCK PLAN
1:500

Crown Copyright 2021.
All rights reserved. Licence number 100020449

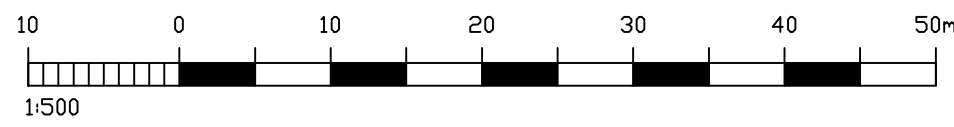

SITE PLAN
1:1250

Crown Copyright 2021.
All rights reserved. Licence number 100020449

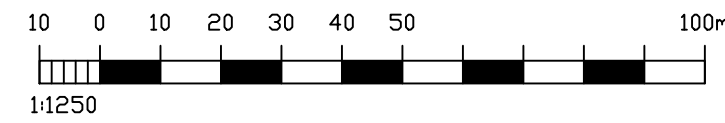

NOTES:
Dimensions to be checked on site before commencing work.
Any discrepancies shall be reported to the architect immediately.
Do not scale from these drawings except for planning purposes.
Use figured dimensions only.
Where applicable this drawing is to be read in conjunction with other consultants' drawings.
All drawings to be read in conjunction with specification and all other drawings including structural engineer and mechanical and electrical drawings / specification

REV	DATE	AMENDMENT	DRAWN
hd architects			
Helyer Davies Architects Ltd 1 The Old Flour Mill, Ensworth, PO10 7BT 01243 370 715 www.hdarchitects.co.uk mail@hdarchitects.co.uk			
PROJECT 7 QUEEN STREET			
DRAWING EXISTING Plans Elevations Sections Site & Block Plans		SCALE as noted @ A1	
DATE September 2022		DRAWN NC	
DRAWING NUMBER 21093-001		REVISION *	