

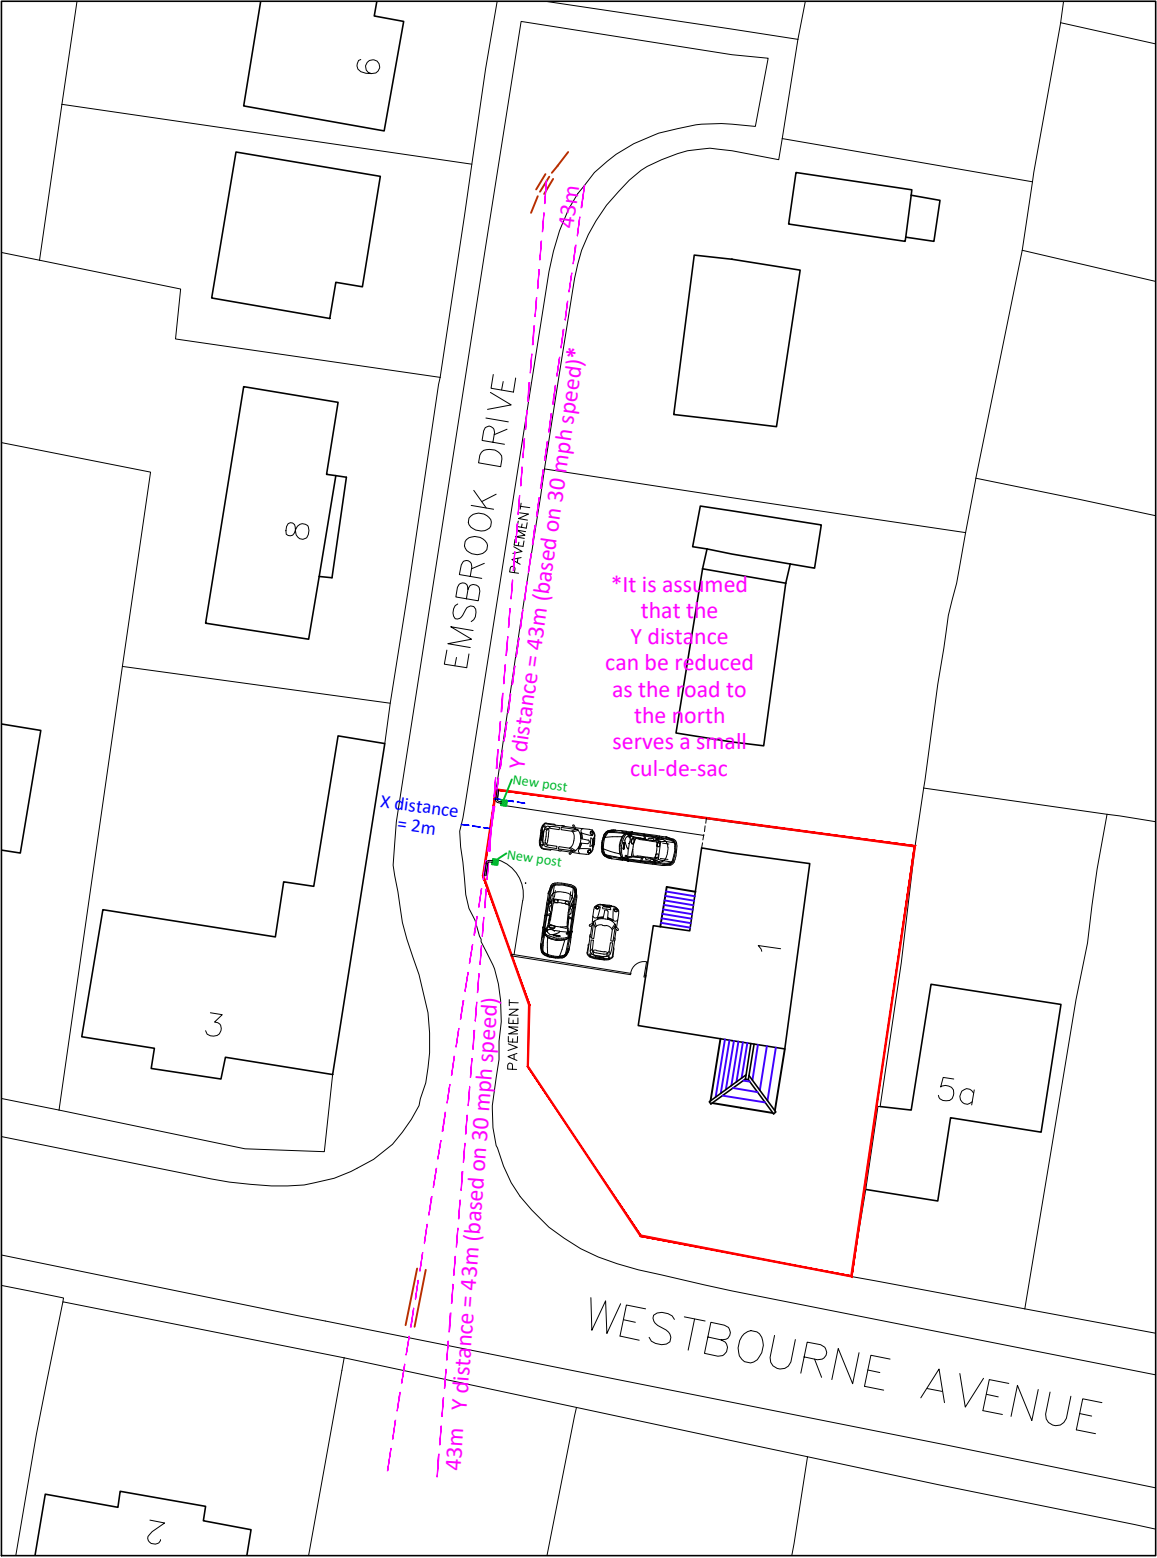


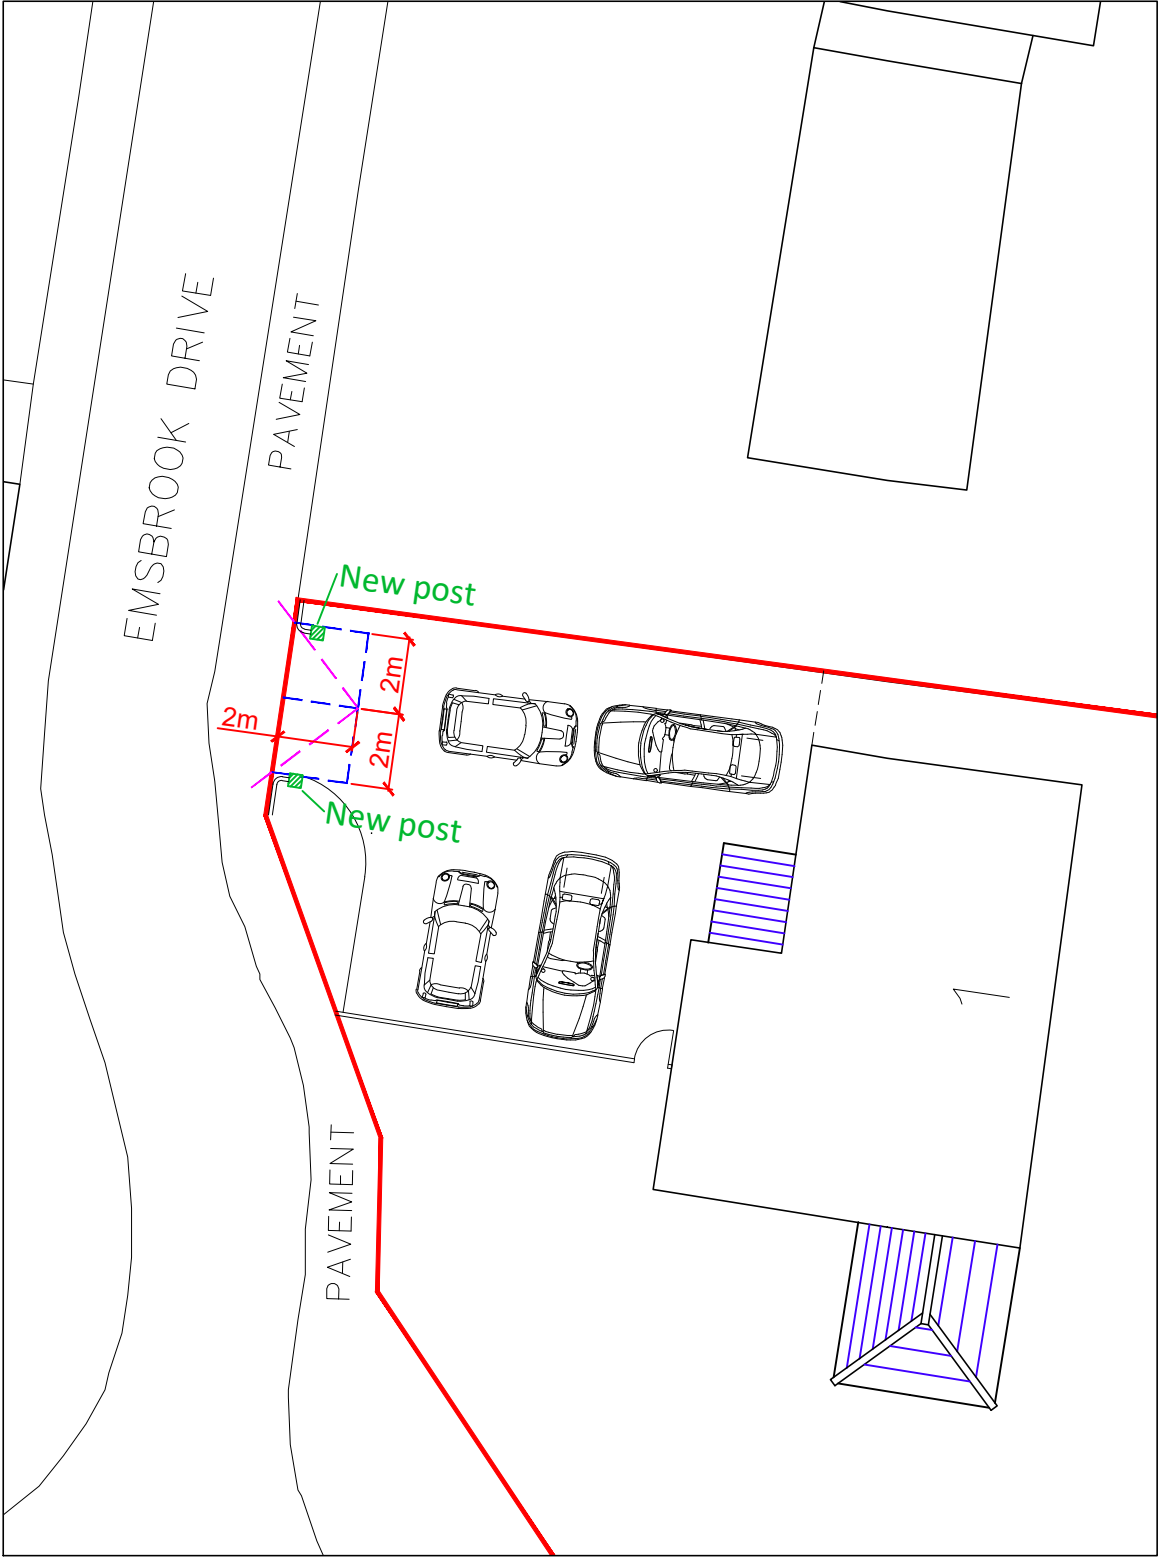

Site plan showing Vehicle visibility splay lines at Vehicle Crossover

scale 1:500

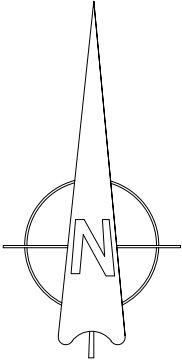

Site plan showing Pedestrian/Vehicle visibility splay lines at Vehicle Crossover

scale 1:200



Project PROPOSED EXTENSION & ALTERATIONS	Title VISIBILITY SPLAY DRAWING			Office Tel: 01243 933732 Email: admin@jb-architecturedesign.com Web: www.jb-architecturedesign.com
	Date JUNE 2022	Drawn JB	Scale As shown @ A3	
	Job Number PL617.22	Drawing Number -06	Revision B	

