



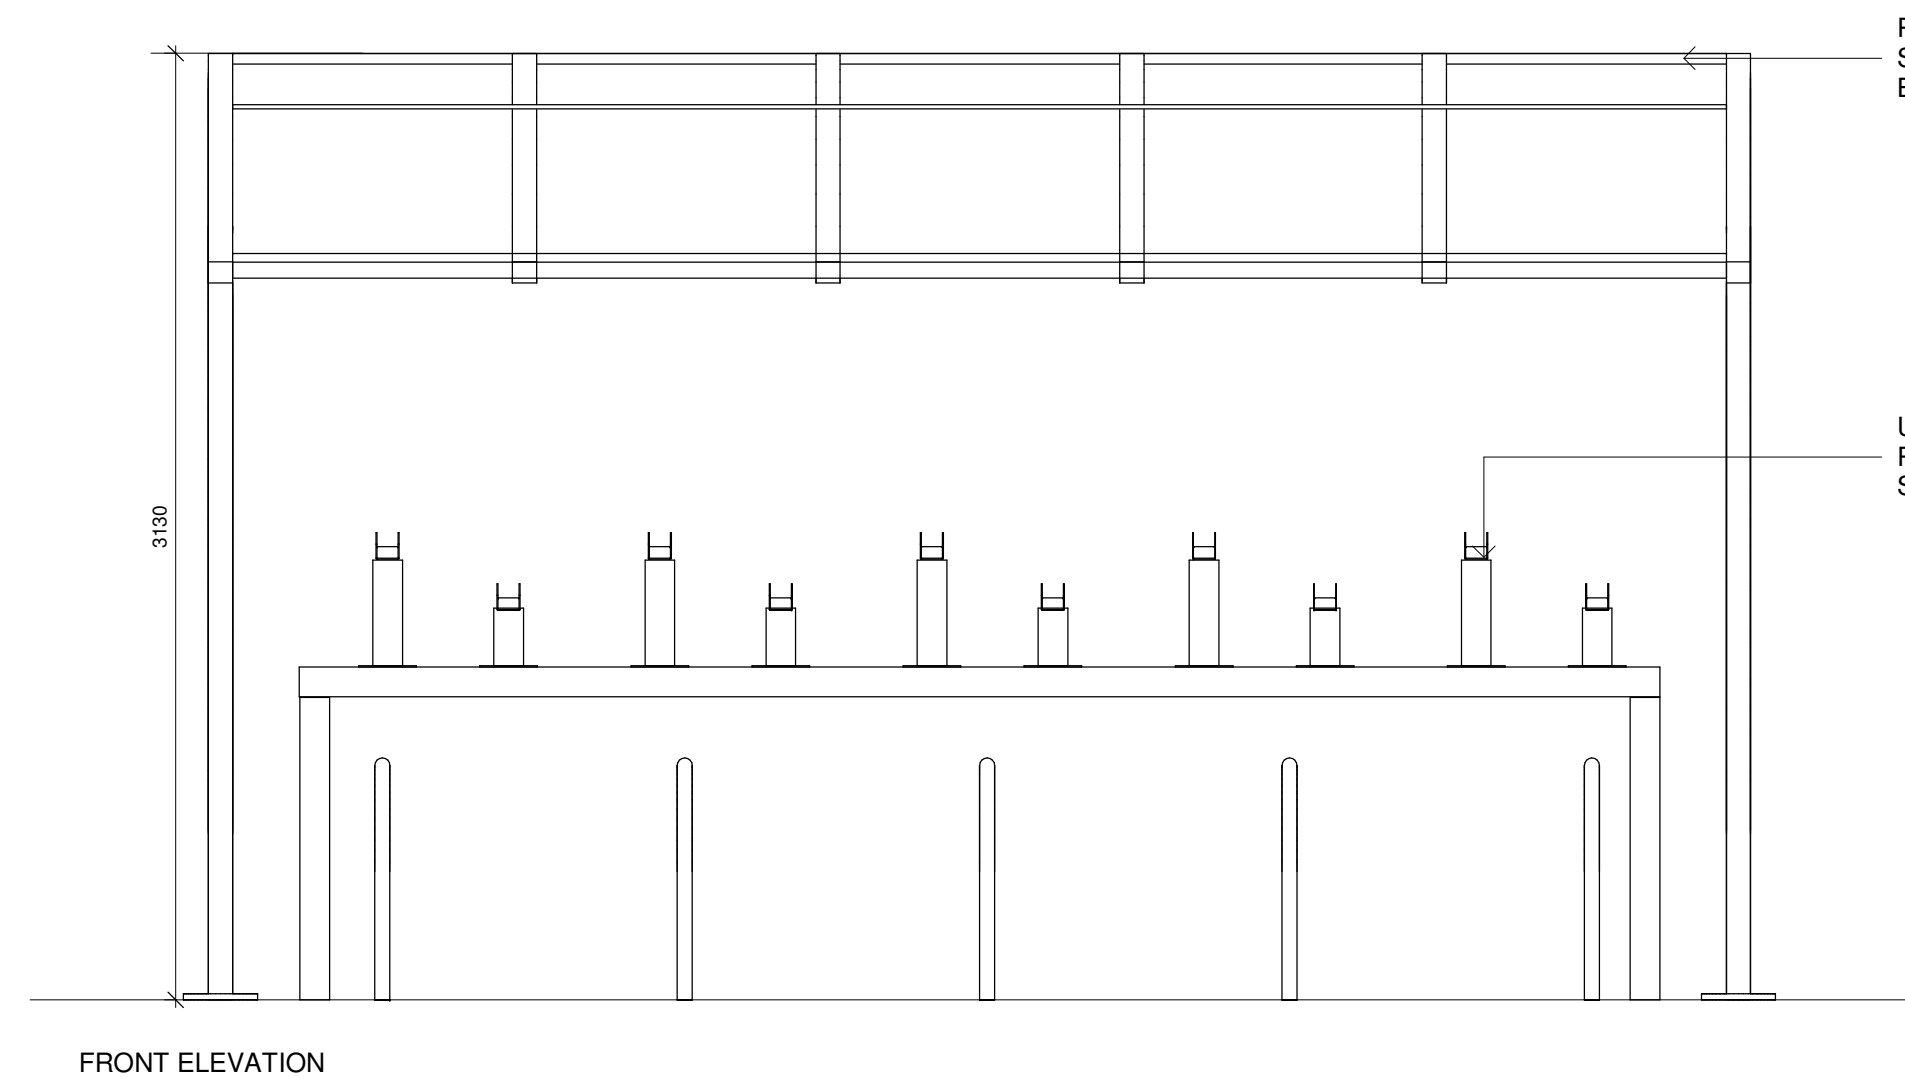

PROPRIETARY CYCLE
SHELTER PPC COLOUR - RAL 9005 JET
BLACK WITH CLEAR PETG ROOF.


UPPER TROUGHs/
RUNNERS SUITABLE FOR
STORING, GALVANISED.

FRONT ELEVATION

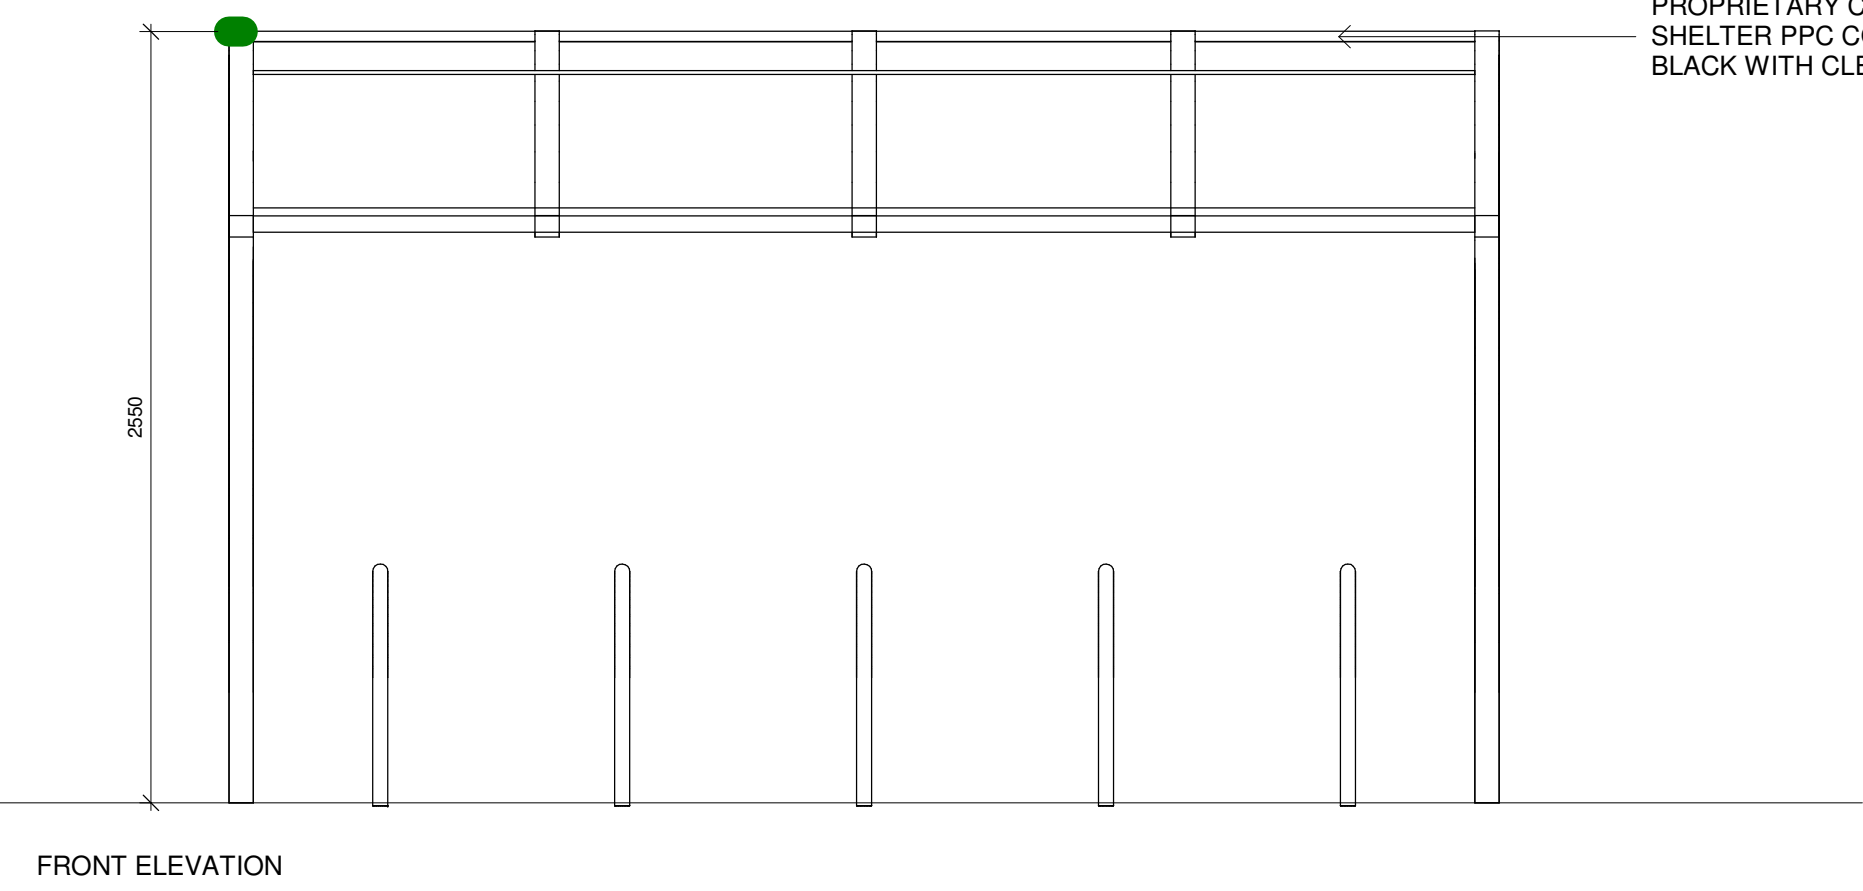

PROPRIETARY CYCLE
SHELTER PPC COLOUR - RAL 9005 JET
BLACK WITH CLEAR PETG ROOF.


FRONT ELEVATION

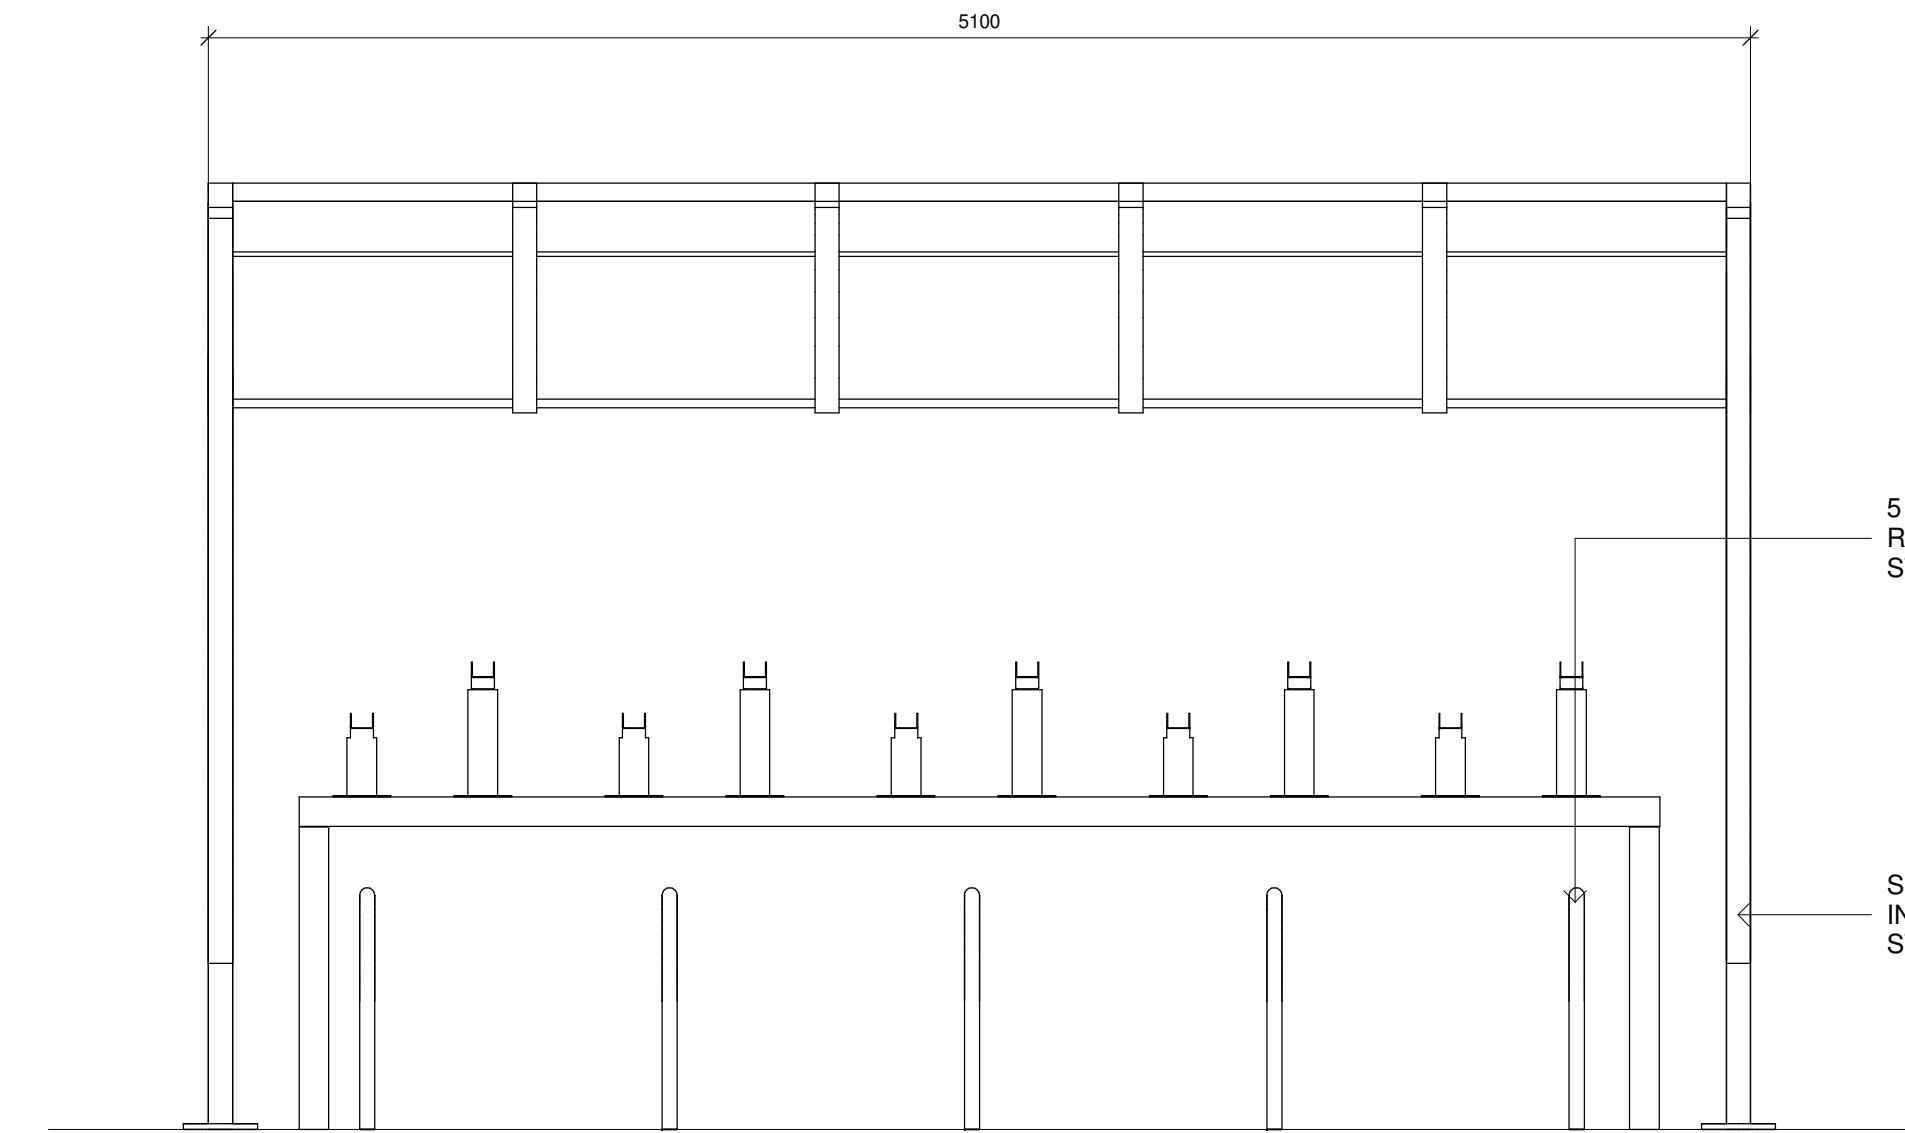

5 No. 'SHEFFIELD STYLE'
RACKS SUITABLE FOR
STORING, GALVANISED.

SHELTERS AND CYCLE RACKS FIXED
INTO CONCRETE FOUNDATIONS TO
STRUCTURAL ENGINEERS DETAILS.


REAR ELEVATION

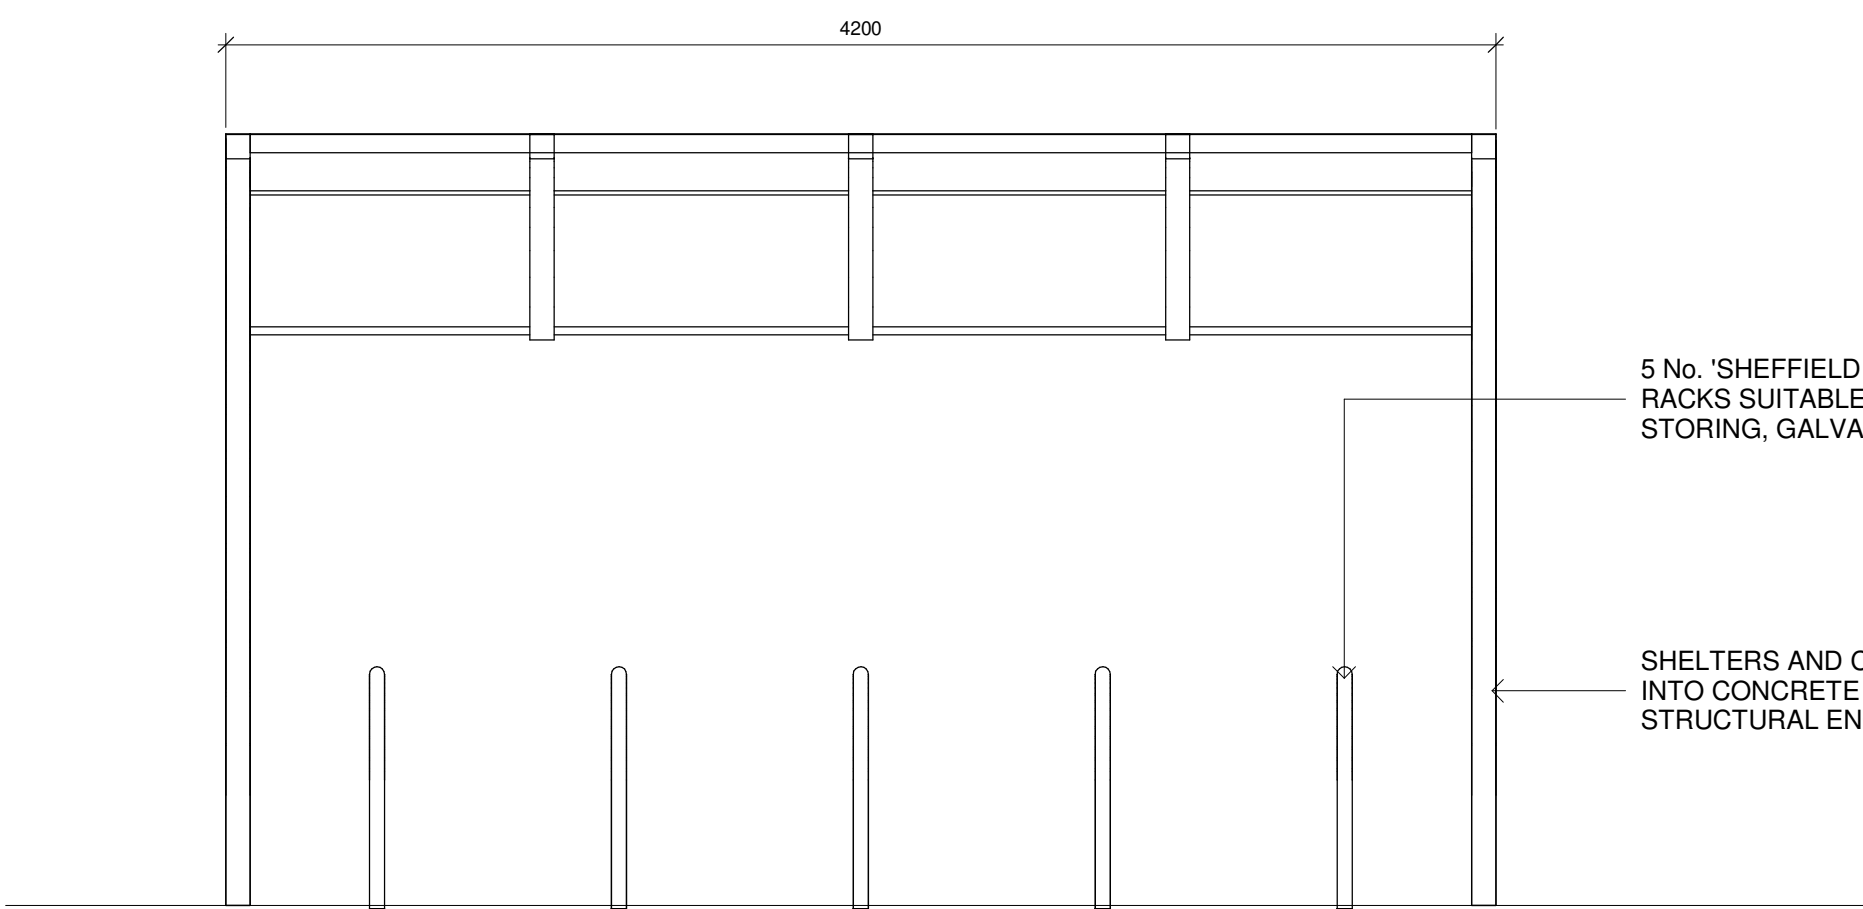


5 No. 'SHEFFIELD STYLE'
RACKS SUITABLE FOR
STORING, GALVANISED.

SHELTERS AND CYCLE RACKS FIXED
INTO CONCRETE FOUNDATIONS TO
STRUCTURAL ENGINEERS DETAILS.

REAR ELEVATION

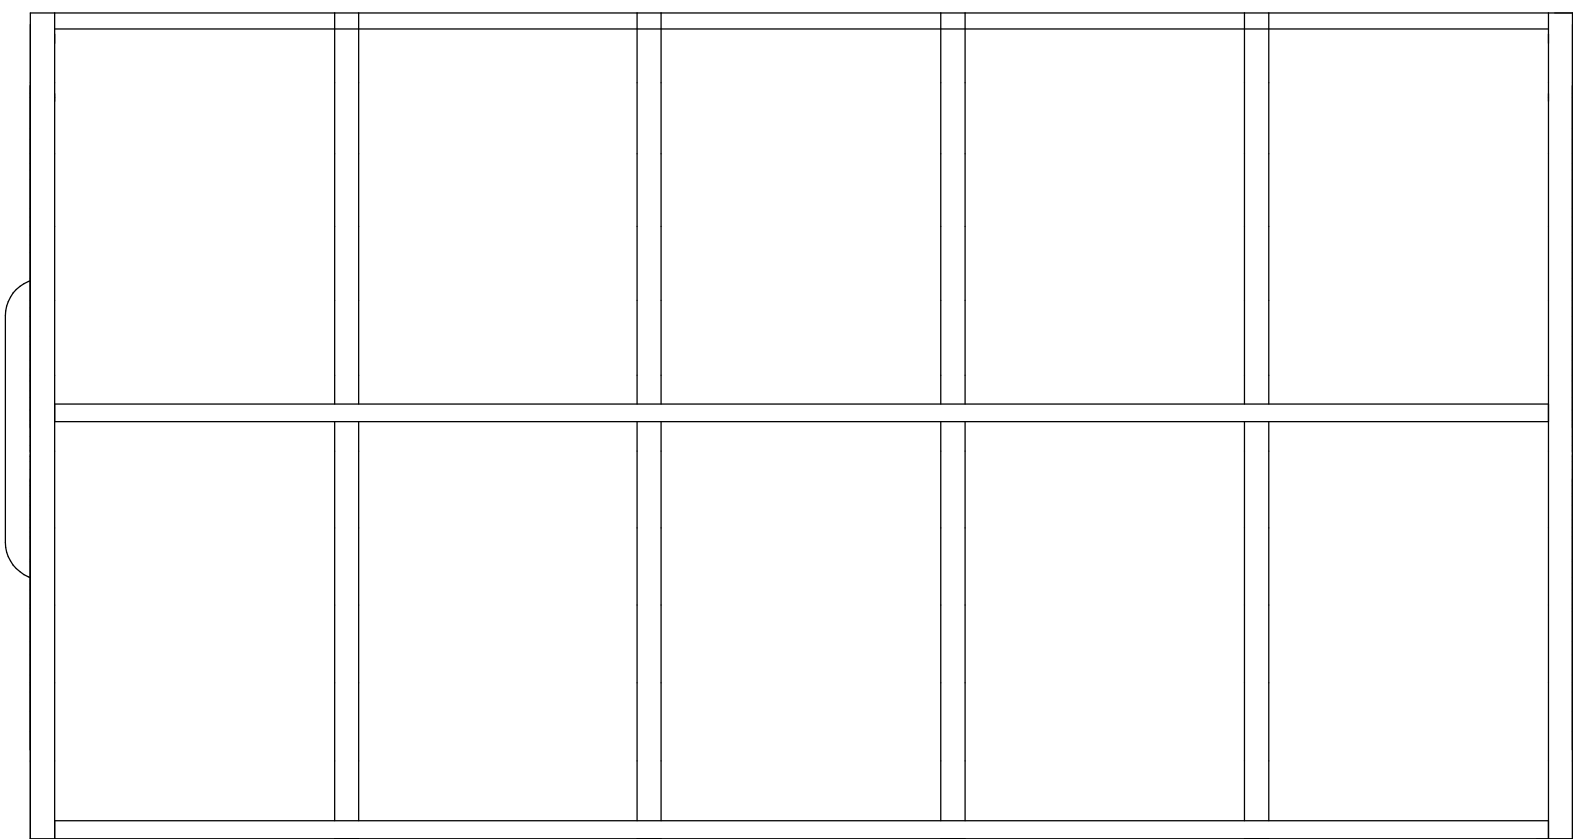


PLAN VIEW

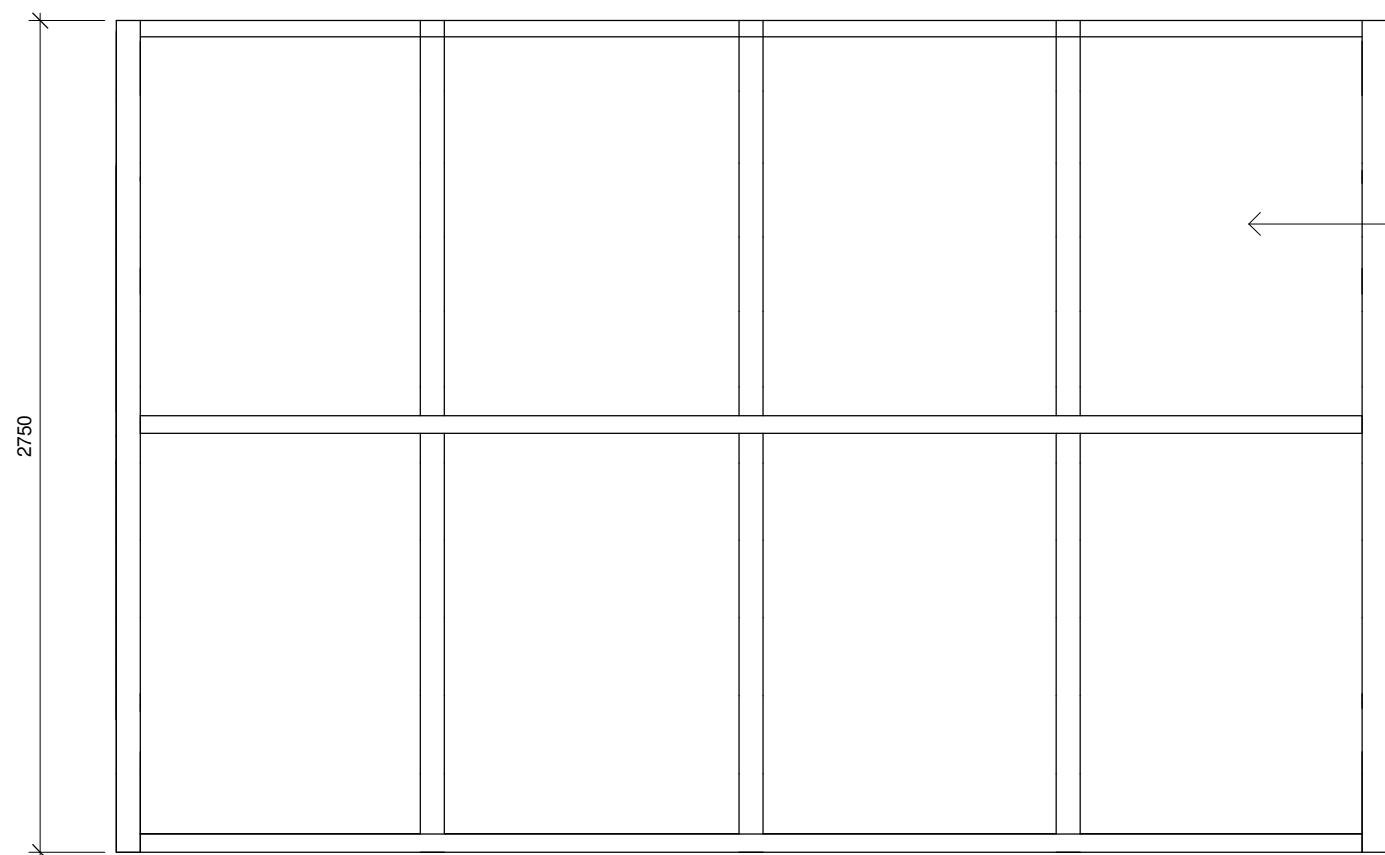


PROPRIETARY CYCLE
SHELTER PPC COLOUR - RAL 9005 JET
BLACK WITH CLEAR PETG ROOF.

PLAN VIEW

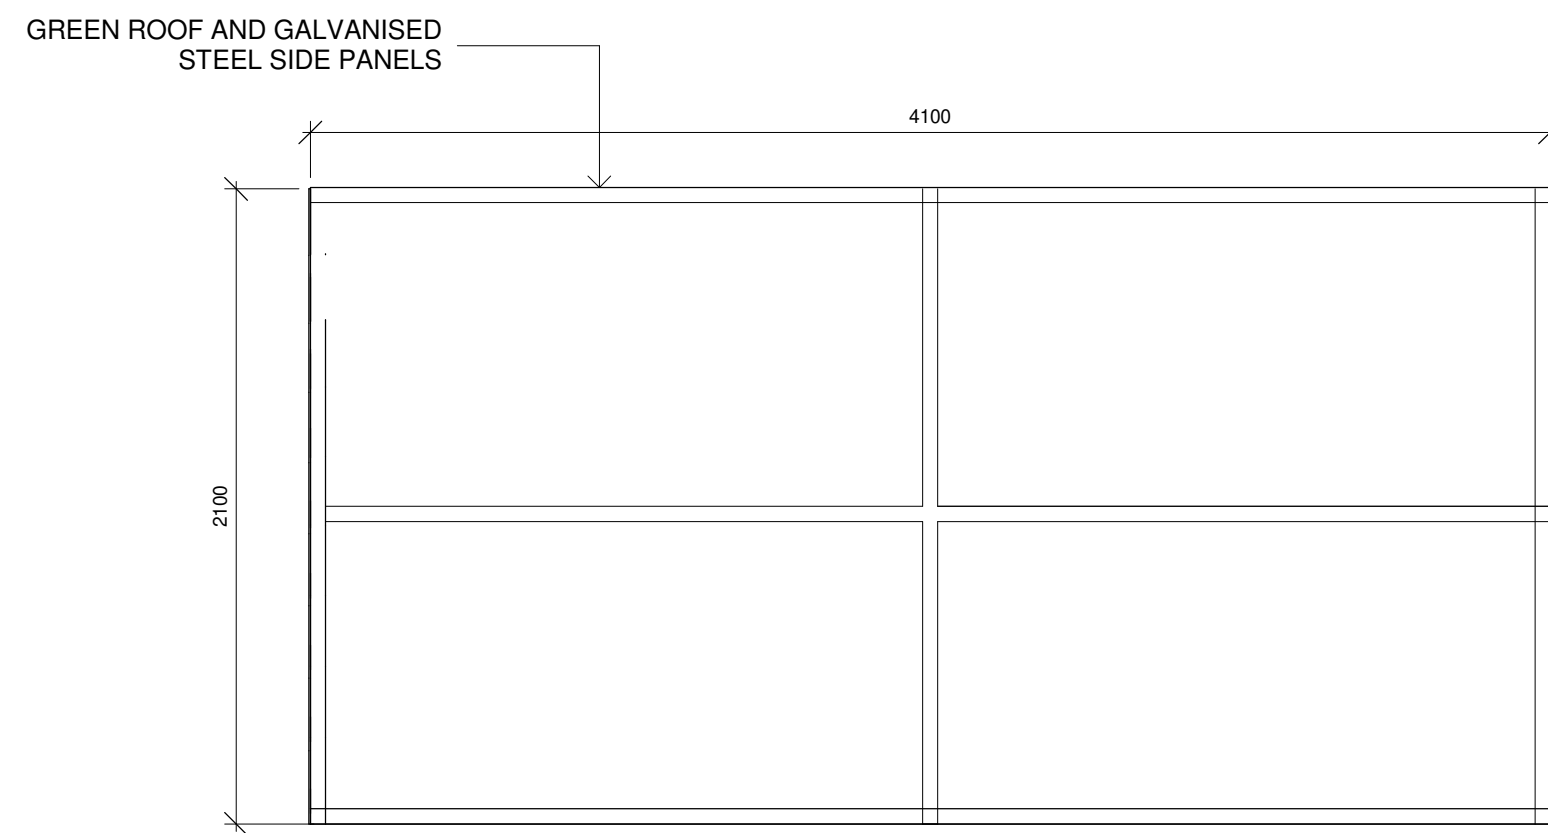


GREEN ROOF AND GALVANISED
STEEL SIDE PANELS

PLAN VIEW

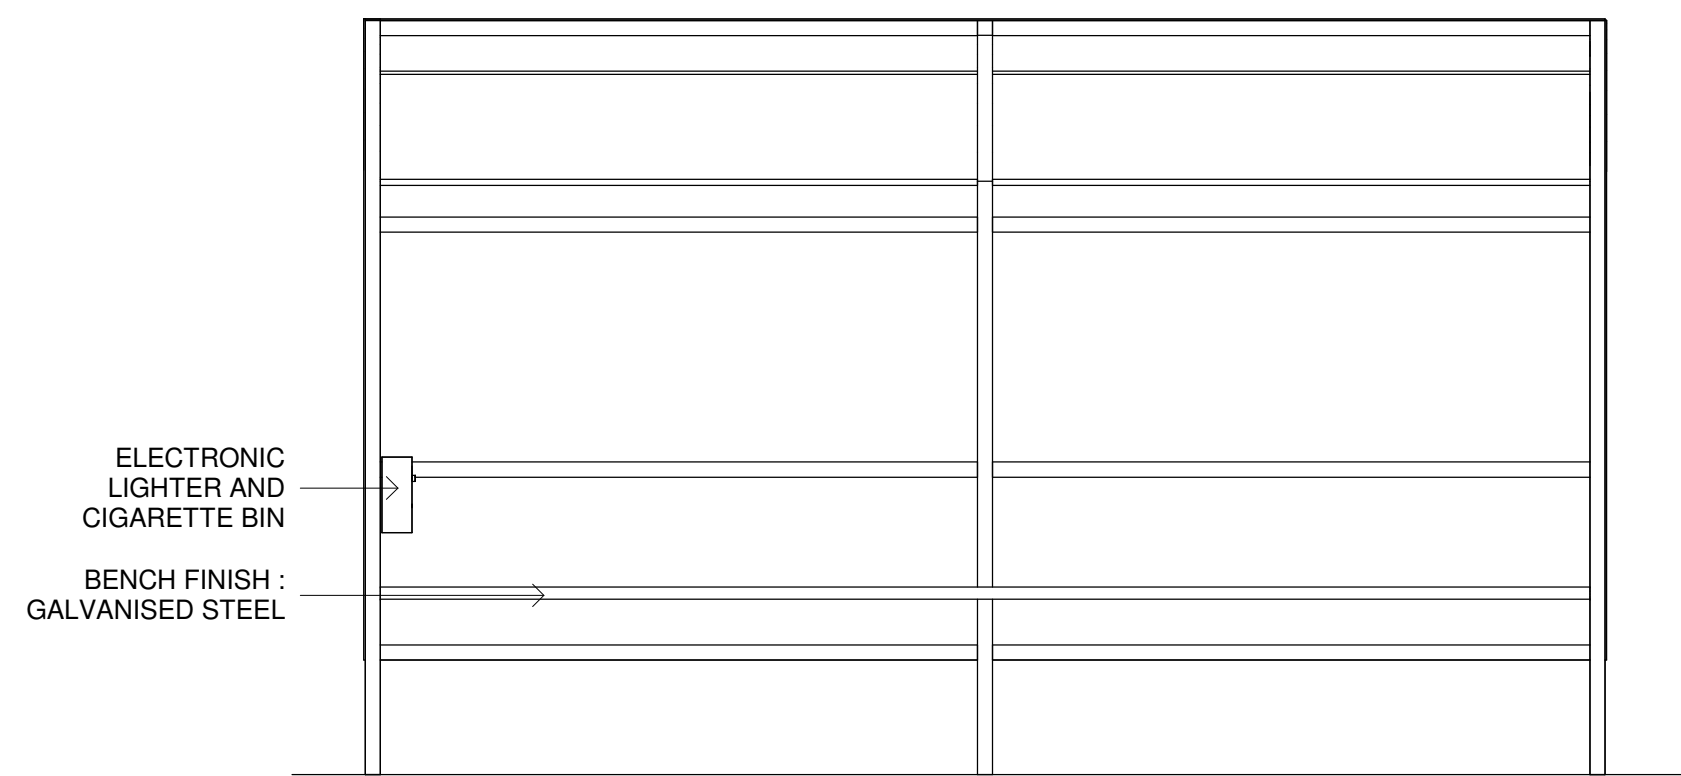

ELECTRONIC
LIGHTER AND
CIGARETTE BIN
BENCH FINISH :
GALVANISED STEEL


FRONT ELEVATION

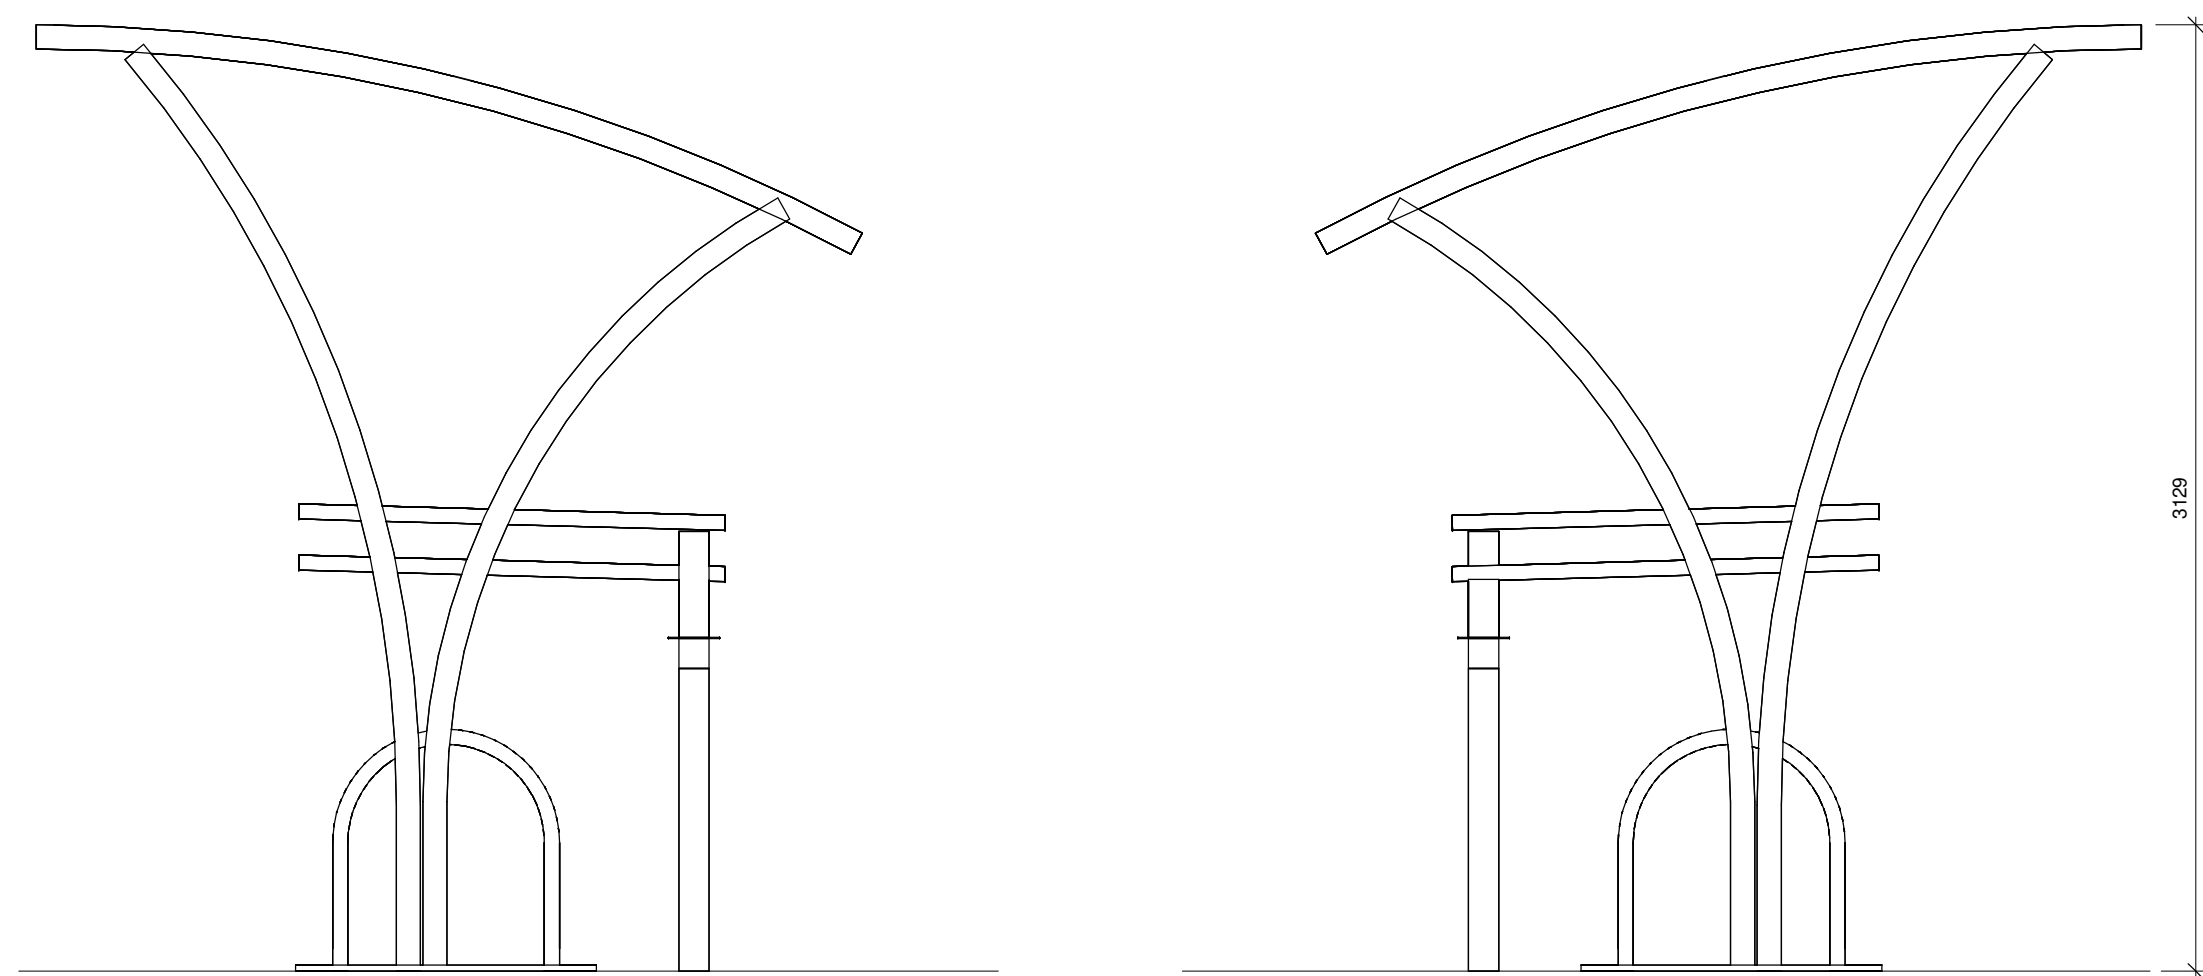

LEFT ELEVATION

RIGHT ELEVATION


TYPE A1

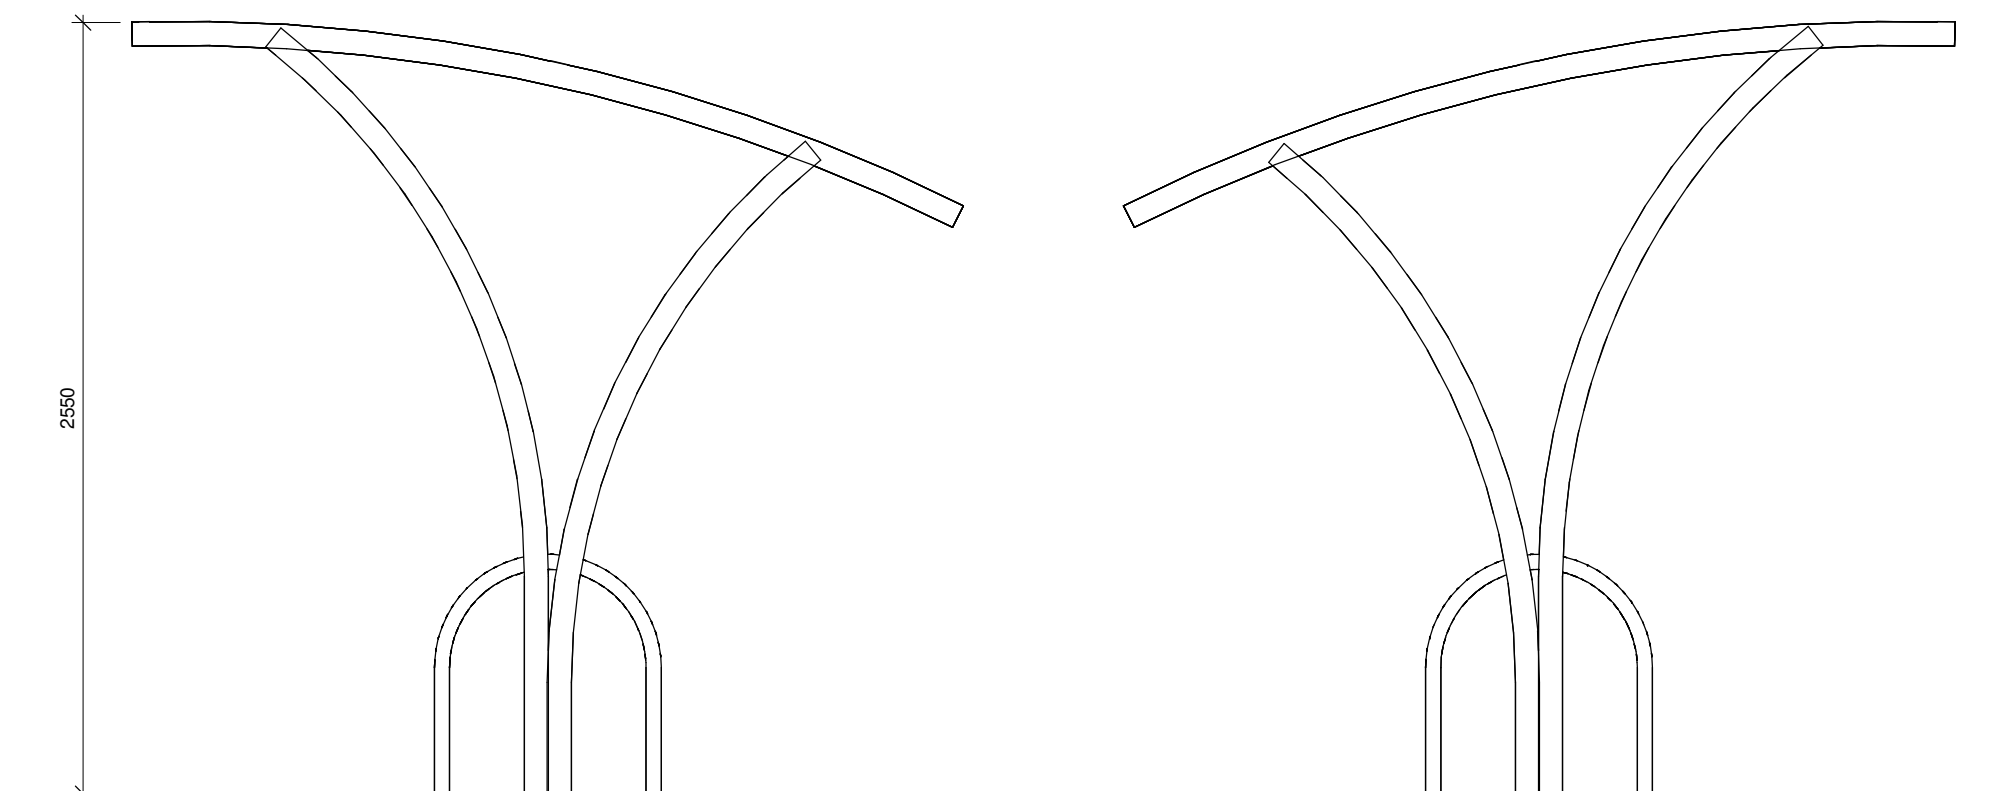

LEFT ELEVATION

RIGHT ELEVATION

TYPE A2

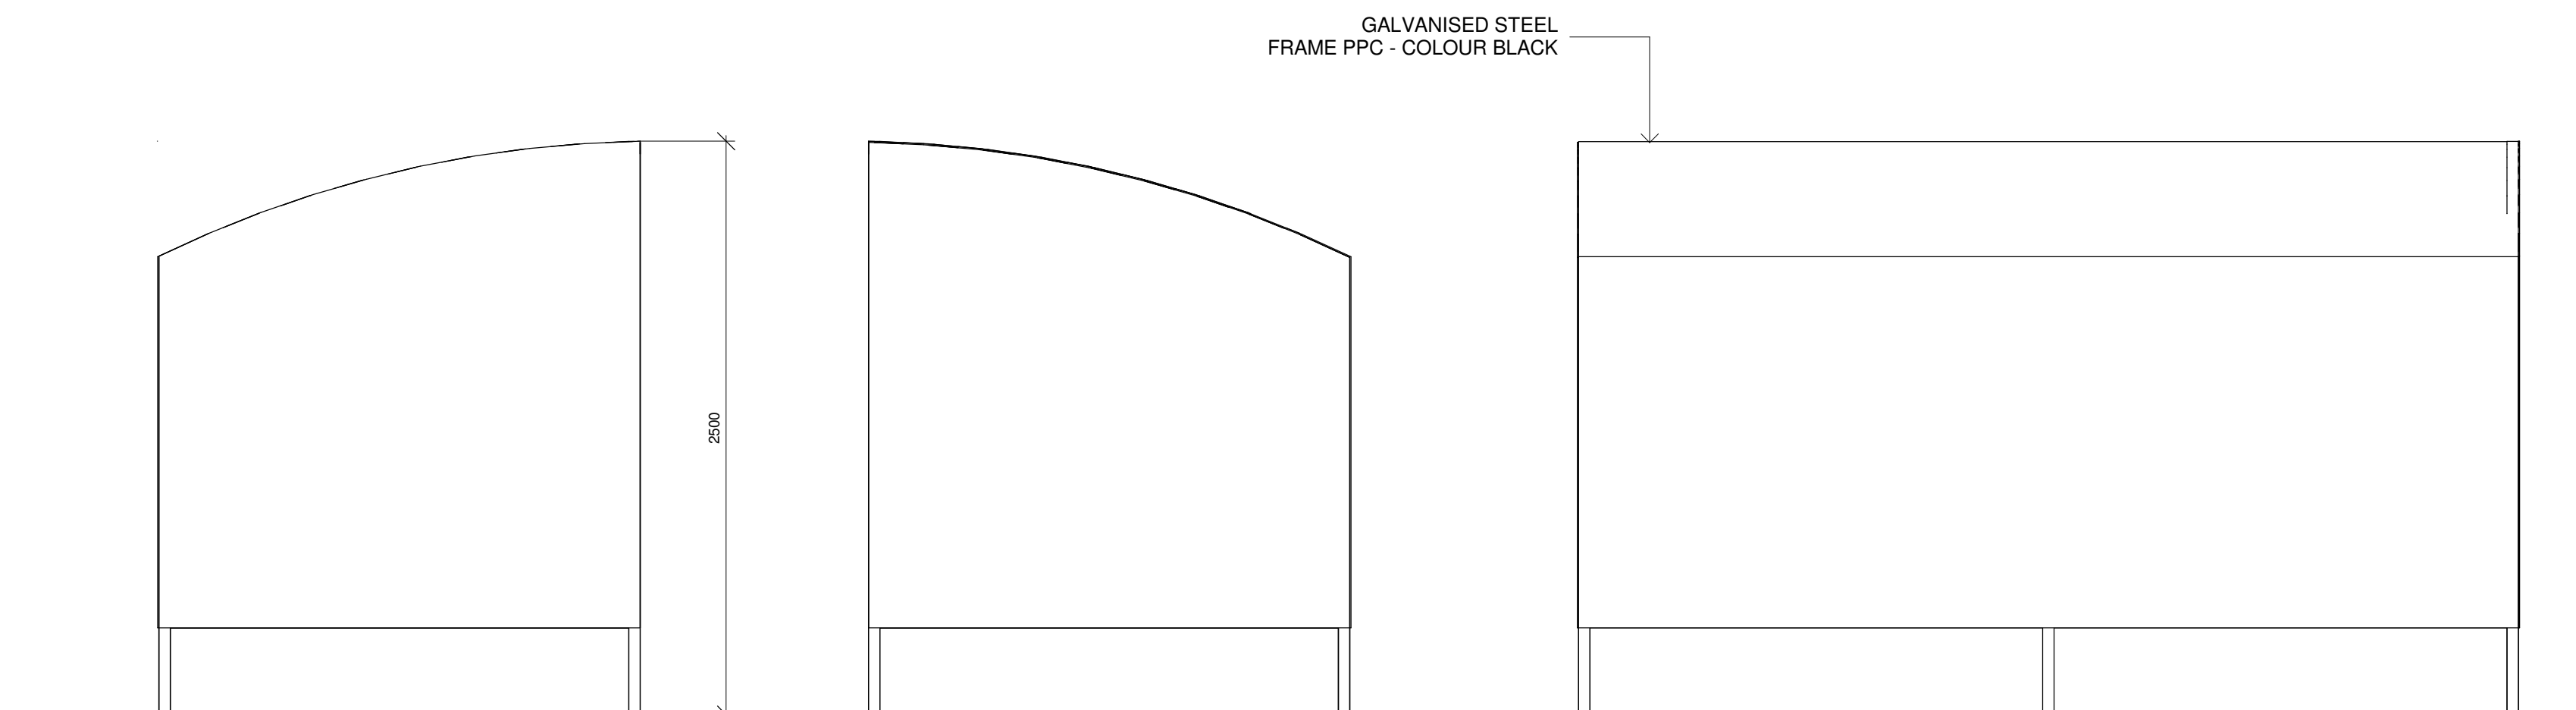

LEFT ELEVATION

RIGHT ELEVATION

REAR ELEVATION

GALVANISED STEEL
FRAME PPC - COLOUR BLACK

CYCLE SHELTERS A

1 : 25

SITE PLAN


1 : 1000

Architects are to be notified of any discrepancies.
Contractors must check all dimensions on site.
This drawing is subject to copyright laws and is to be used only for the project only.
The drawing is to be used only for the information as stated only.
For other information refer to the latest revision of any cycle referenced drawings.
To be read in conjunction with relevant design standards/protocols.

This is a colour drawing. In order to ensure any subsequent reproduction is
viewed correctly it should be printed in full colour.

10 0 10 20 30 40 50
SCALE 1:1000
m

200 0 200 400 600 800 1000
SCALE 1:25
mm

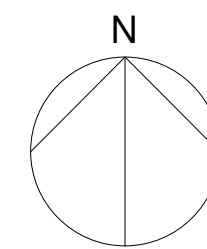

P5	GATE FOR NETWORK RAIL INCORPORATED, SMOKING SHELTER MOVED	20.06.22	DW	DW
P4	PLANNING ISSUE - DRAWINGS UPDATED TO CAPTURE LATEST DESIGN DEVELOPMENT	15.02.22	DW	DW
P3	APPLICATION SITE BOUNDARY AMENDED	09.02.21	GK	SR
P2	UPDATED LANDSCAPING AND HIGHWAY JAMENIS CAPTURED	05.02.21	GK	GK
P1	FIRST ISSUE	25.01.21	GK	RK
Rev	Description	Date	By	Old

Status

PLANNING

SMR
SMALLEY MARSEY RISPIN

ARCHITECTS
Floor 2, The Exchange, Station Parade, Harrogate, HG1 1TS
01423 707 757 admin@smrarchitects.co.uk

Project
HAVANT, NEW LANE

Client
HAVANT PROPERTY INVESTMENT LLP

Drawing Title
PROPOSED CYCLE AND SMOKING SHELTER DETAILS

Proj Ref Origin Zone Level Type Role Name Status Rev
7379 - SMR - 00 - ZZ - DR - A - 2010 - S4 - P5

SMR Job Ref Sheet Scale Drawn
7379-00-2010 A0 NOTED GK