




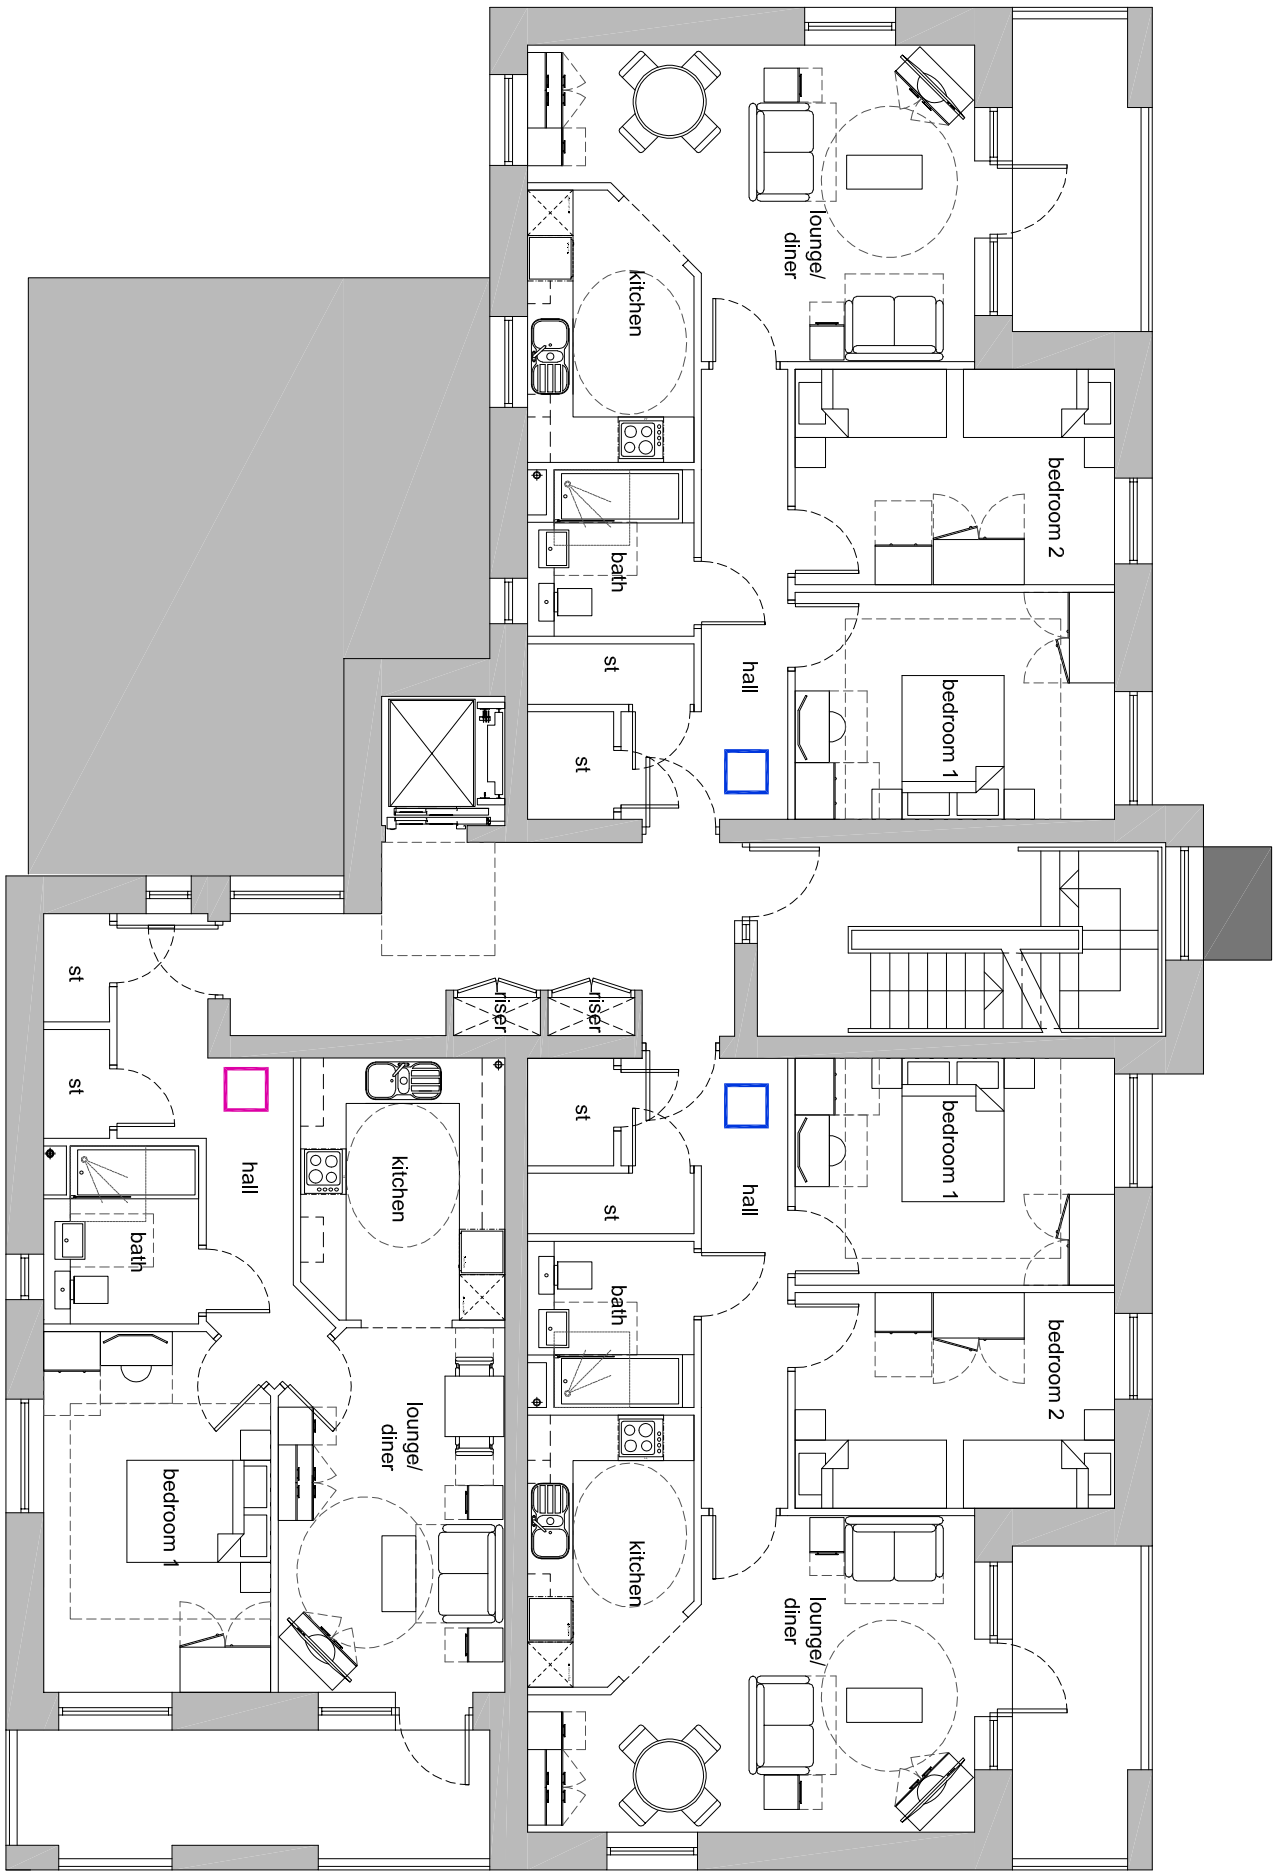


1st floor plan

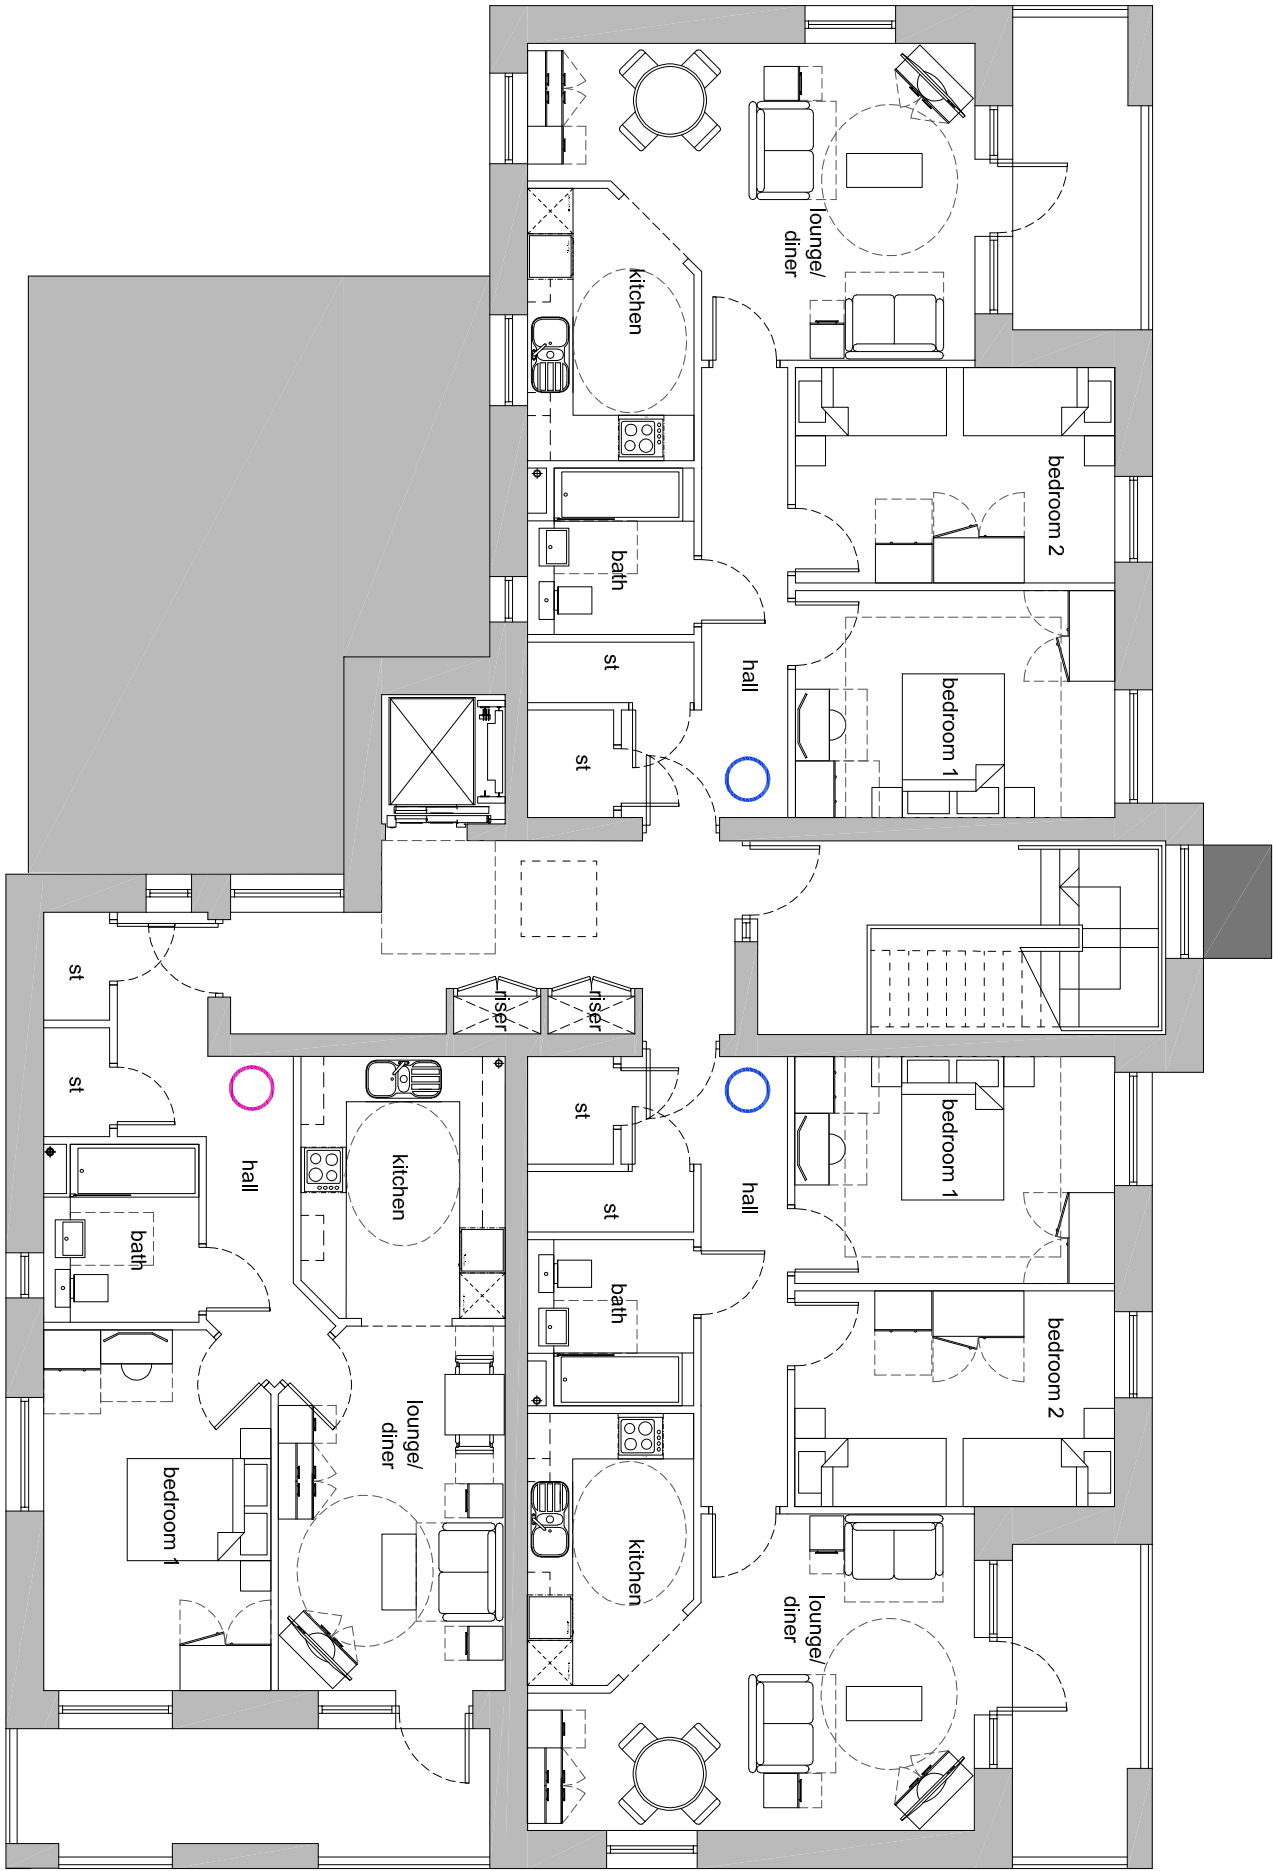


3rd floor plan

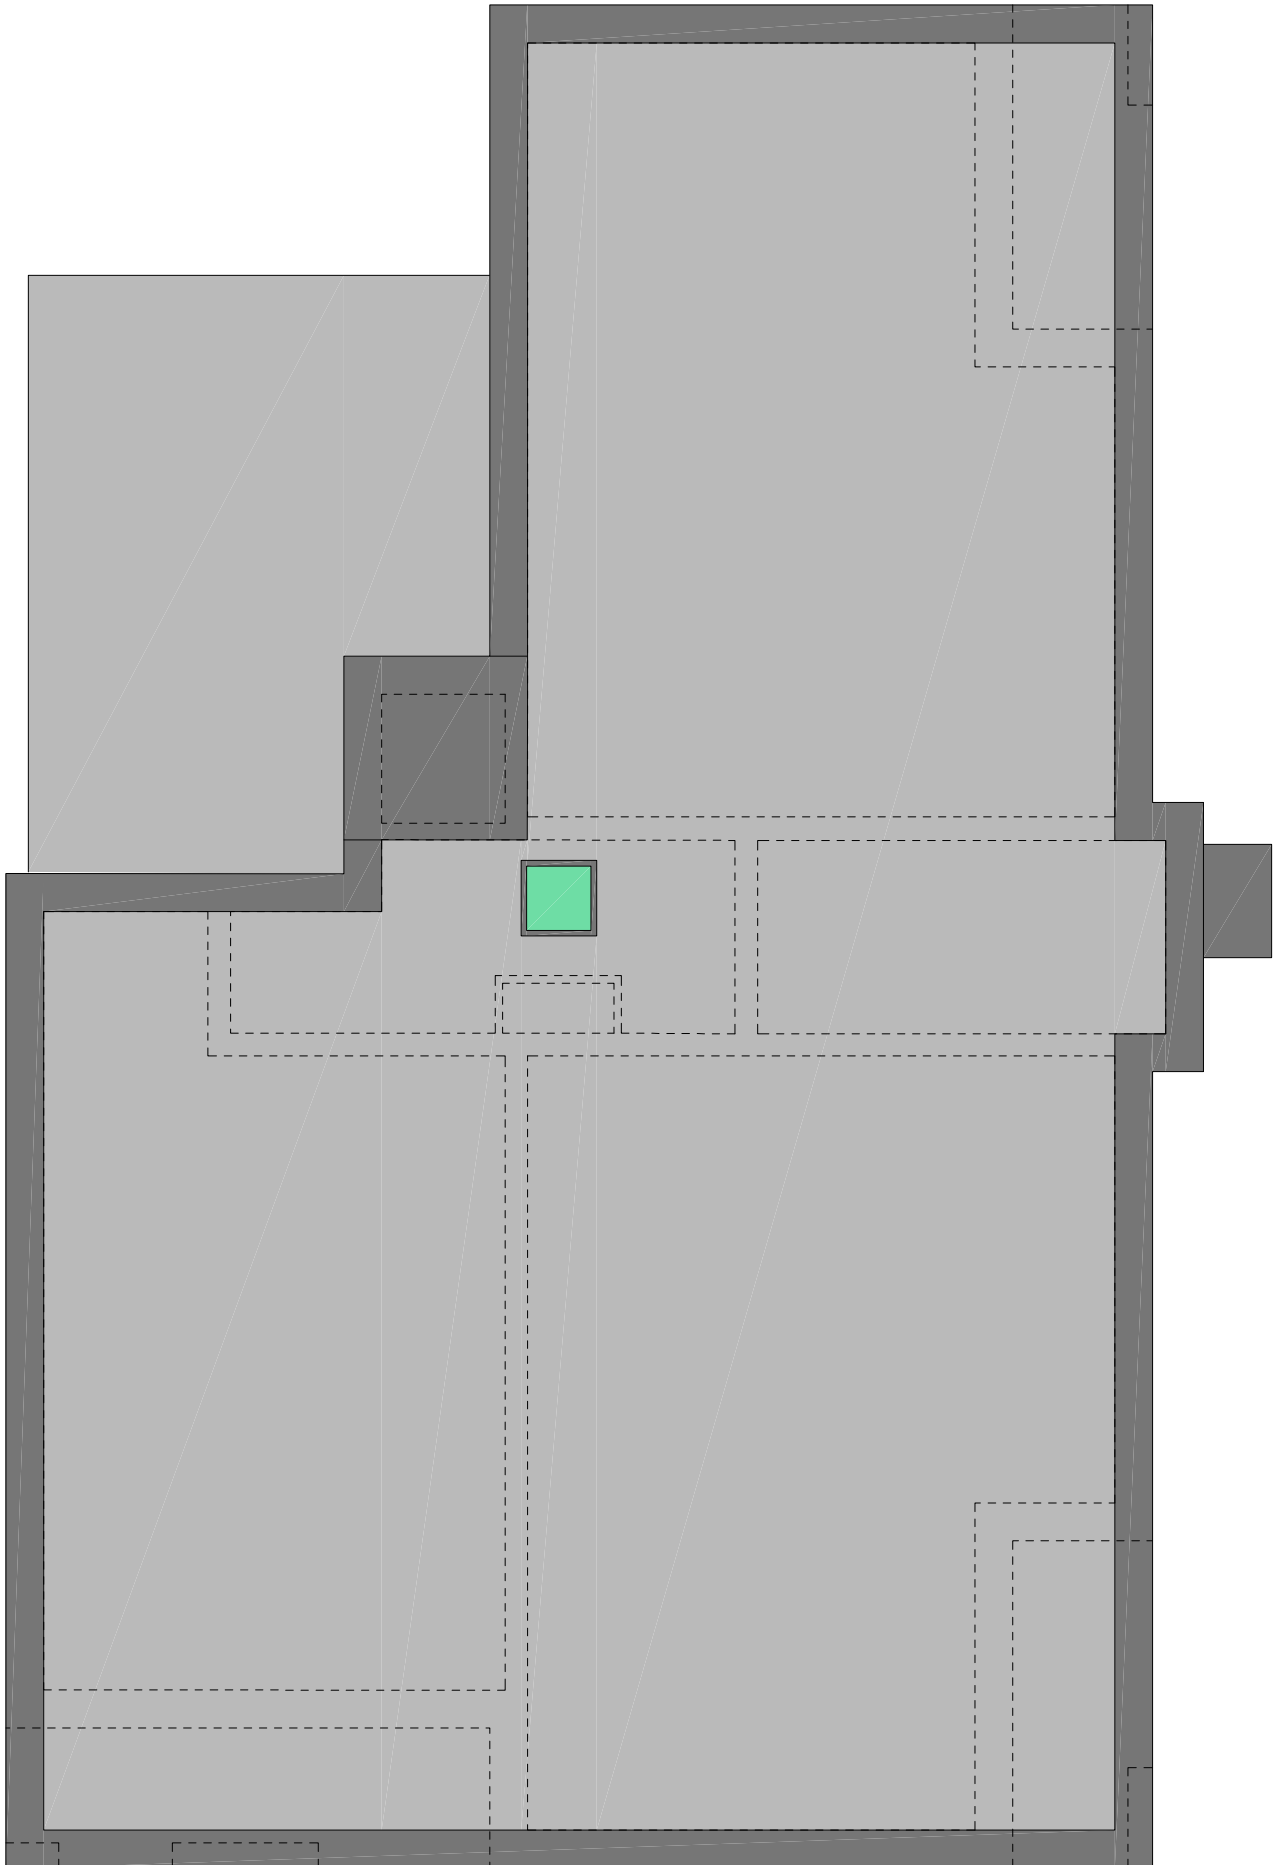


roof plan

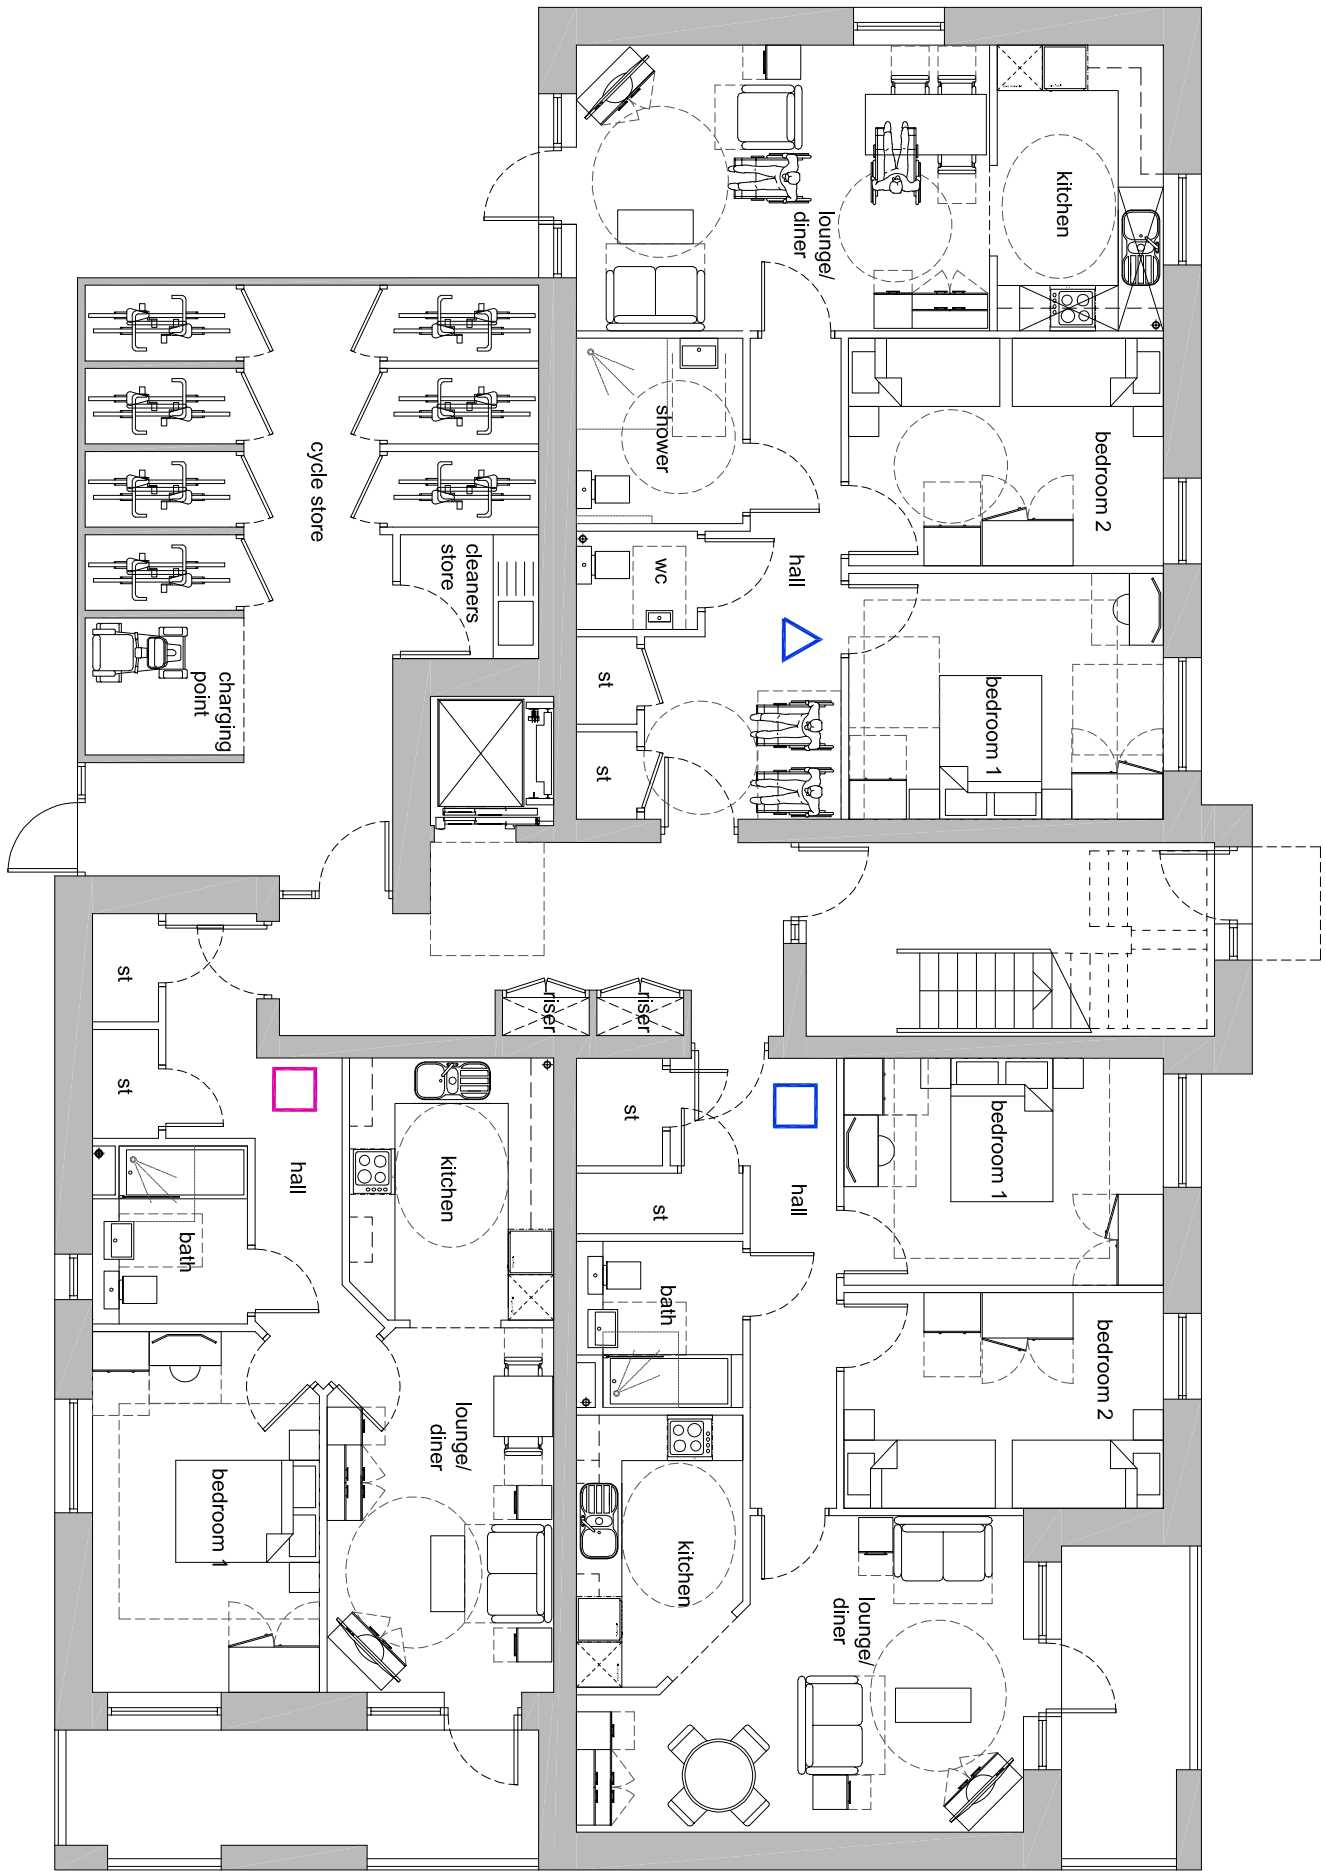

ground floor plan

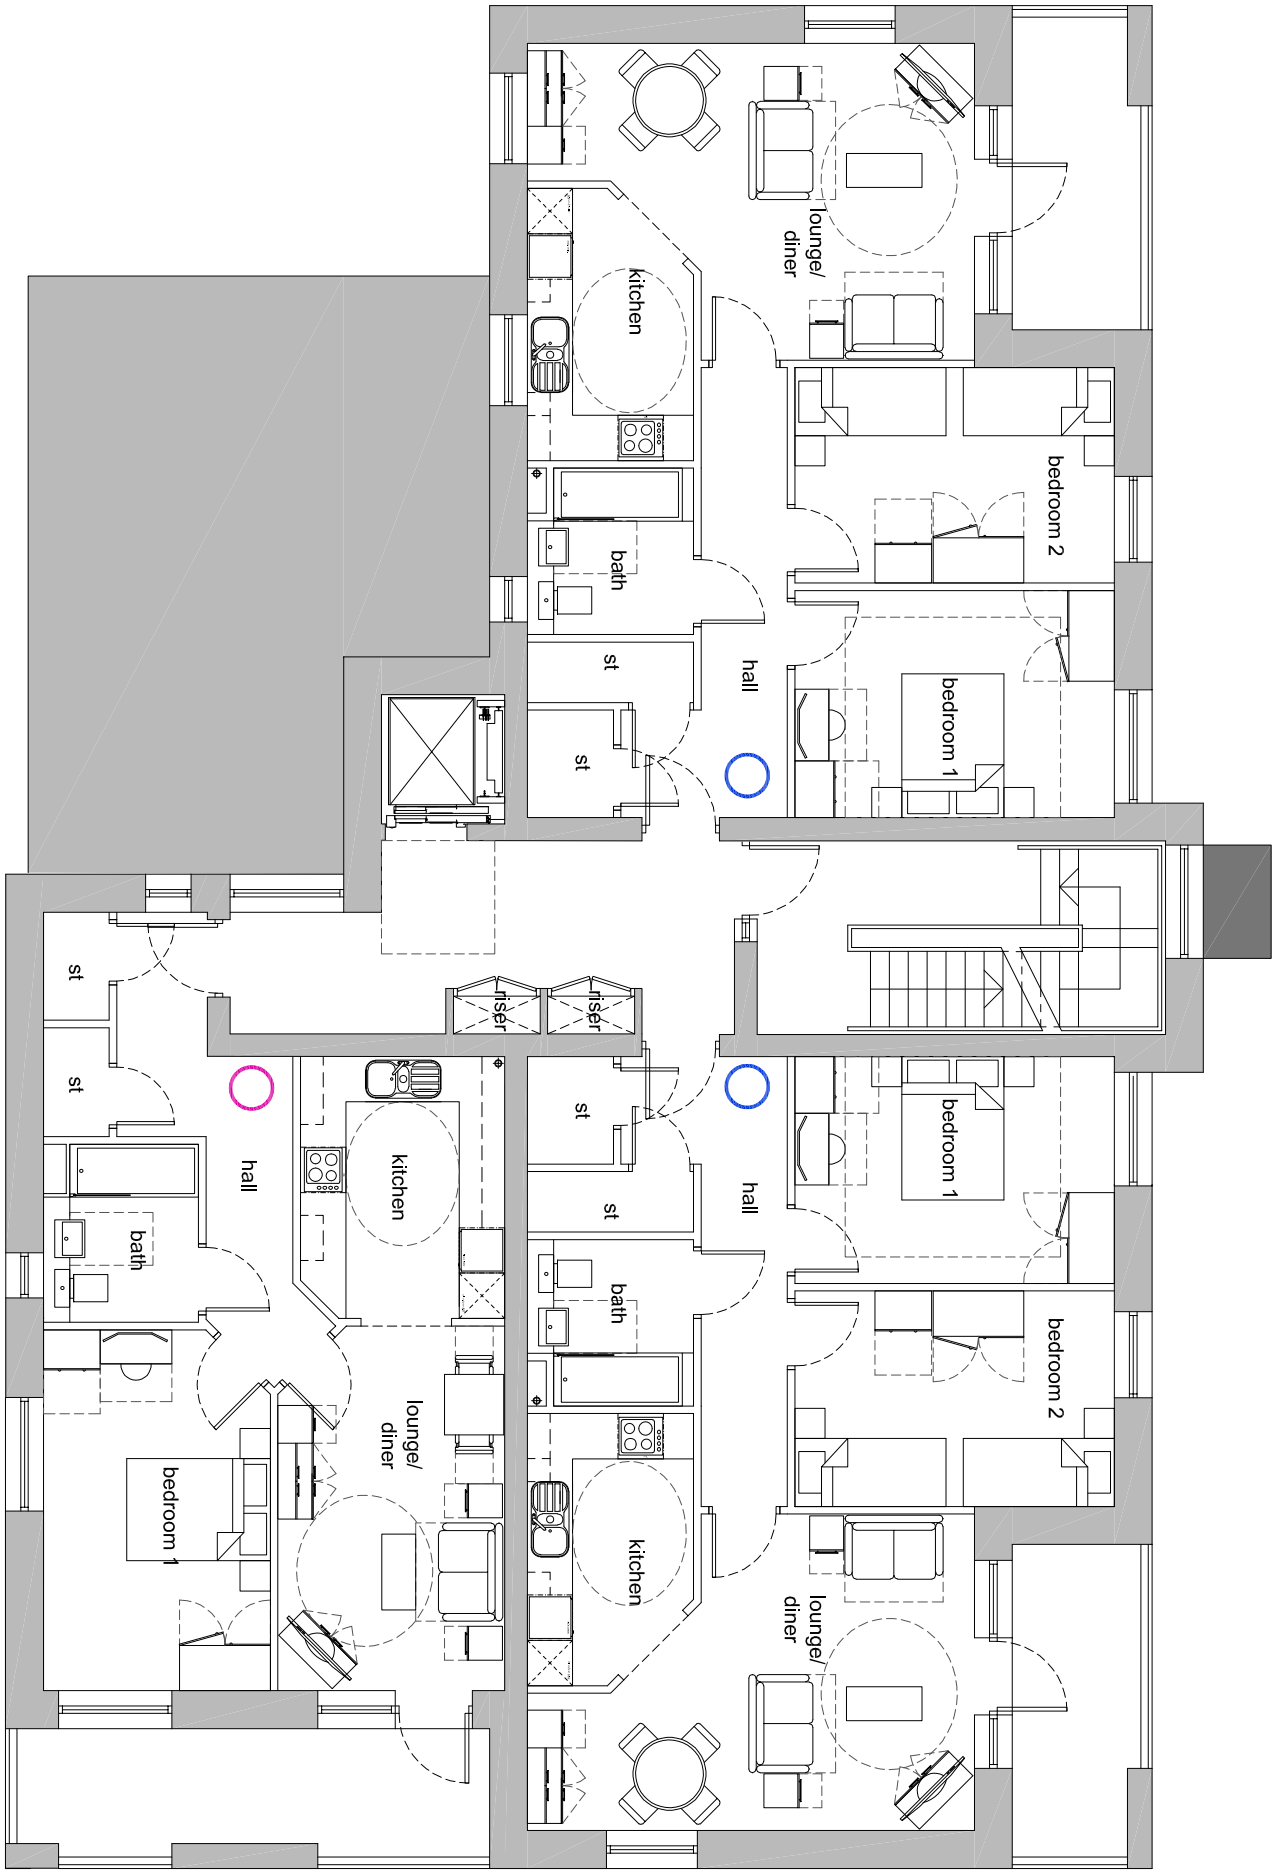

2nd floor plan

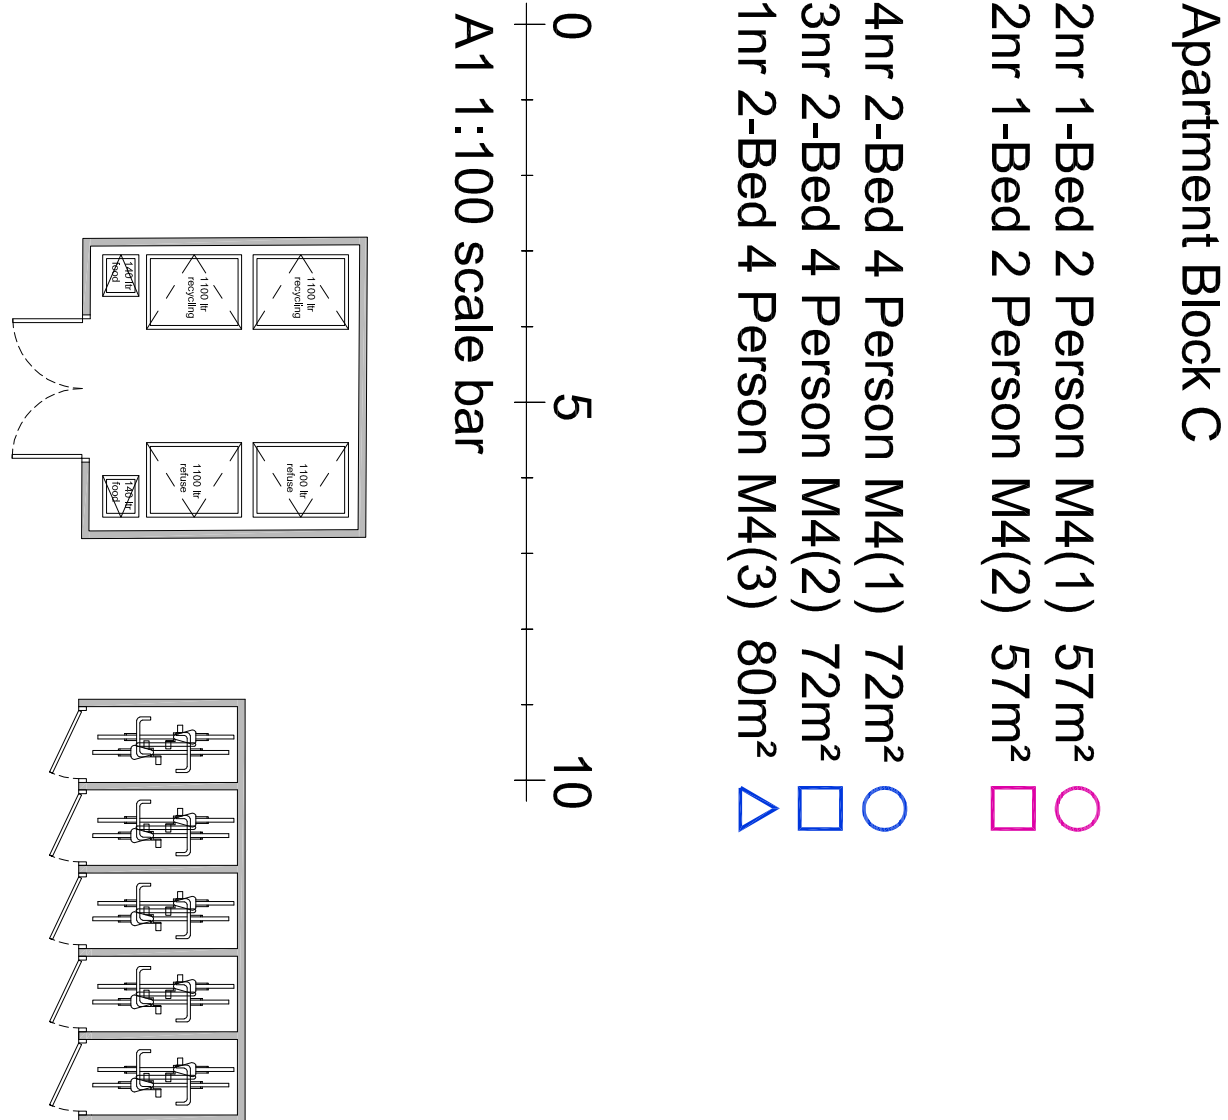

block c - apartments (plots 49-60)

client	revision	notes	date	drawn	check	revision	notes	date	drawn	check	revision	notes	date	drawn	check	revision	notes	health & safety:	project	drawn	checked	rev
	A	Amends to client reqs	21.06.2021	MAS	IR														Proposed Development	MAS	IR	
	B	Planning Issue	26.07.21	MAS	IR														Cabbagefield Row	May 2021	Planning	28079-PD158
	C	Layout revised	22.02.22	MAS	IR														Swanmore Rd, Leigh Park			
	D	Cycle store added	18.08.22	MAS	IR														Apartment Types	1:100	1:200	
																			Block C			

PLANNING

Scale: width 50mm @ A1 - 25mm @ A3

pdp architecture llp
Chartered architects town planning
interior design consultants
2 beechworth road, havant
hampshire PO9 1JX
tel 023 9248 1100
fax 023 9247 5050
email pdp@pdp-architects.co.uk
www.pdp-architects.co.uk

this drawing is the copyright of the **pdp architecture llp** and is not to be reproduced or used for the execution of works without their permission.

all dimensions to be checked on site prior to commencement of construction works and the architect notified of any discrepancy.

figured dimensions are to be used in preference to scaled dimensions.

no deviation from this drawing will be permitted without prior consent of the architect.

all drawings are prepared subject to a full measured and structural survey of the buildings and site.

all structural work is subject to the appointment of a structural engineer to confirm and agree the structural proposals.

os promap licence no. 100020449

exceptional risks involving specific methods of construction design or construction issues can be found within the designers risk assessment.