



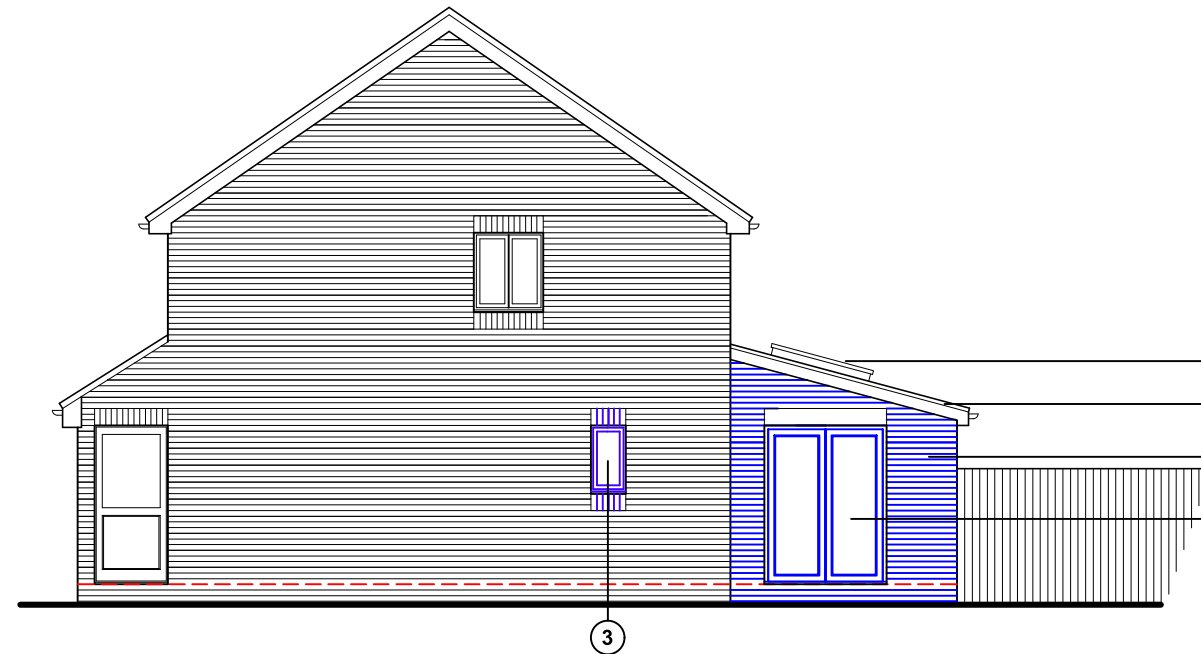


South (side) elevation

North & west elevations unchanged in new proposal

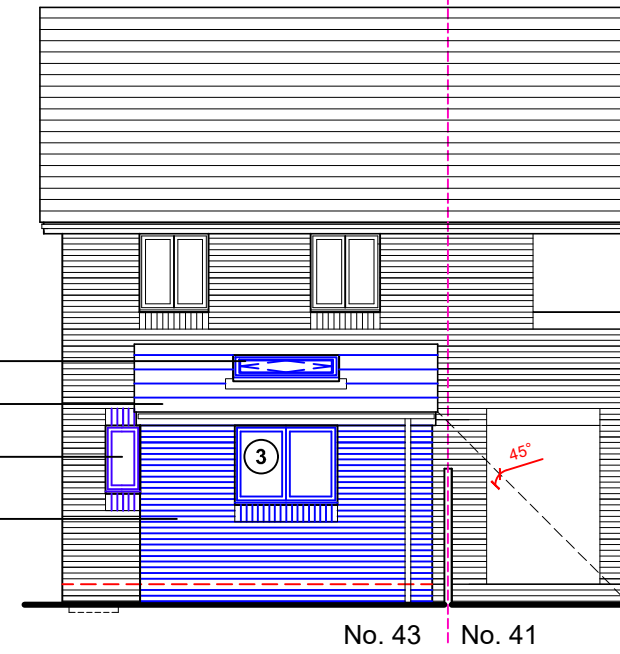

East (rear) elevation

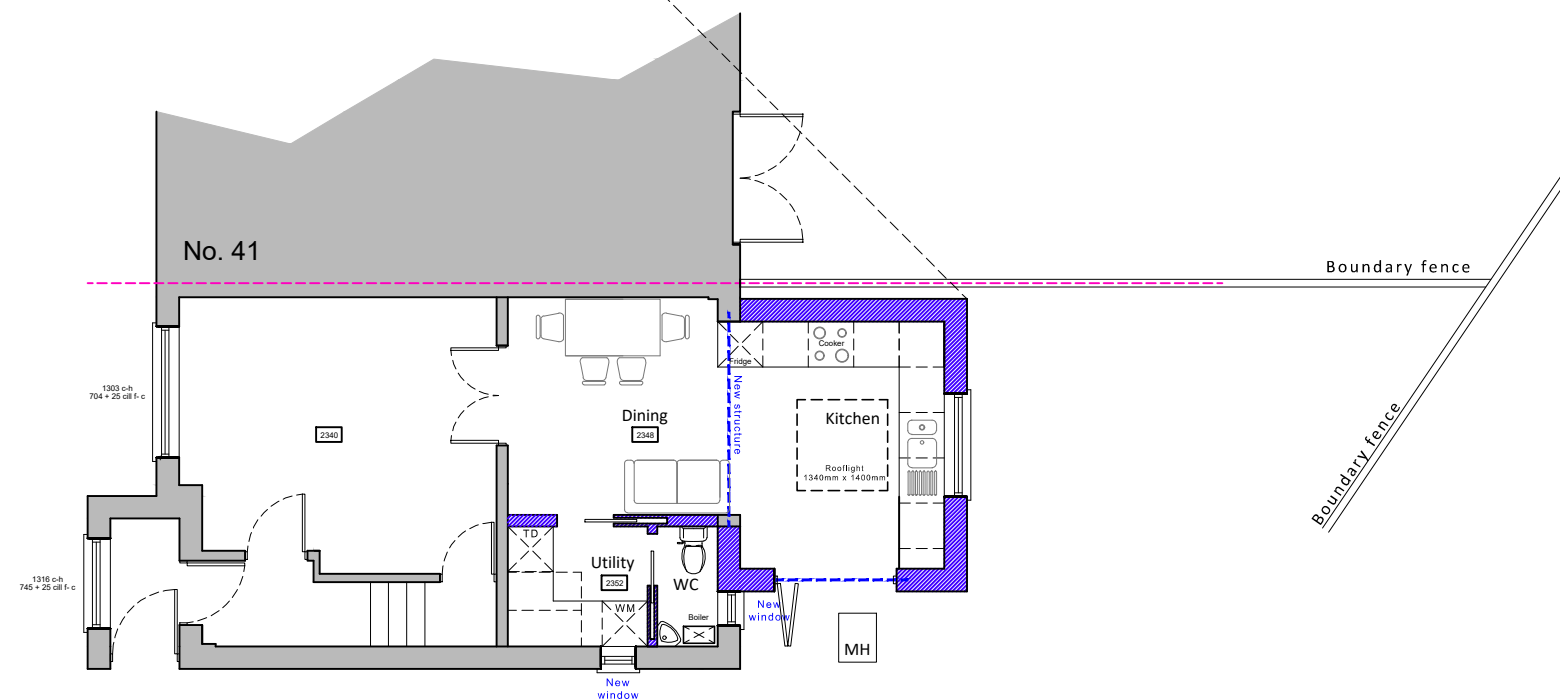

Existing walls Proposed walls Proposed structure

Ground floor plan

First floor plan unchanged in new proposal

Proposed schedule of materials:

- ① Roof tiles to match main roof
- ② Roof light / lantern (Velux or similar product)
- ③ UpVC doors & windows to match existing
- ④ Bricks to match existing

Proposed plans & elevations scale 1:100



For MR & MRS LOVETT		Title PROPOSED FLOOR PLANS & ELEVATIONS		Office Tel: 01243 933732	
Project PROPOSED EXTENSION AT 43 MONTEREY DRIVE, HAVANT, PO9 5TQ		Date FEB 2022	Drawn JB	Scale 1:100 @ A3	Checked -
		Job Number PL 539.22	Drawing Number -03	Revision C	Web: www.jb-architecturedesign.com

