




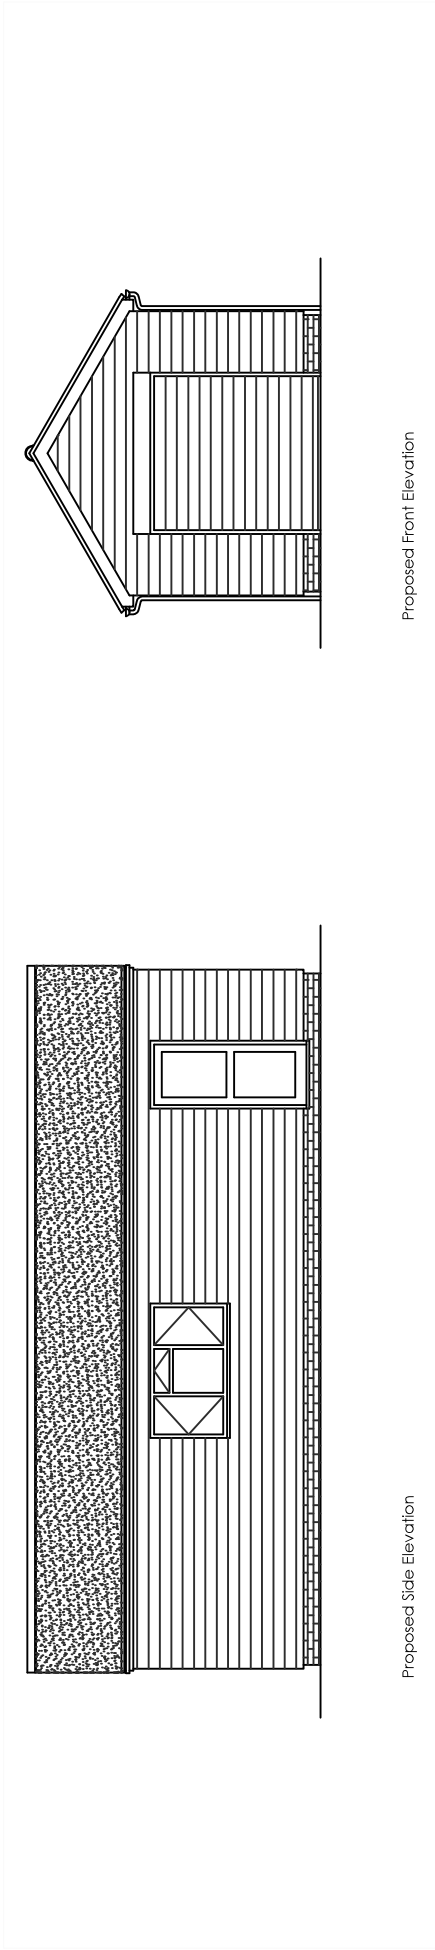


Proposed Side Elevation

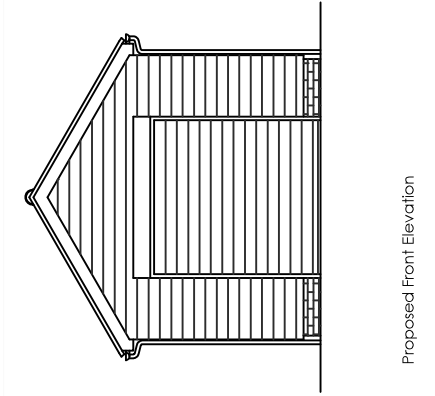

Proposed Front Elevation

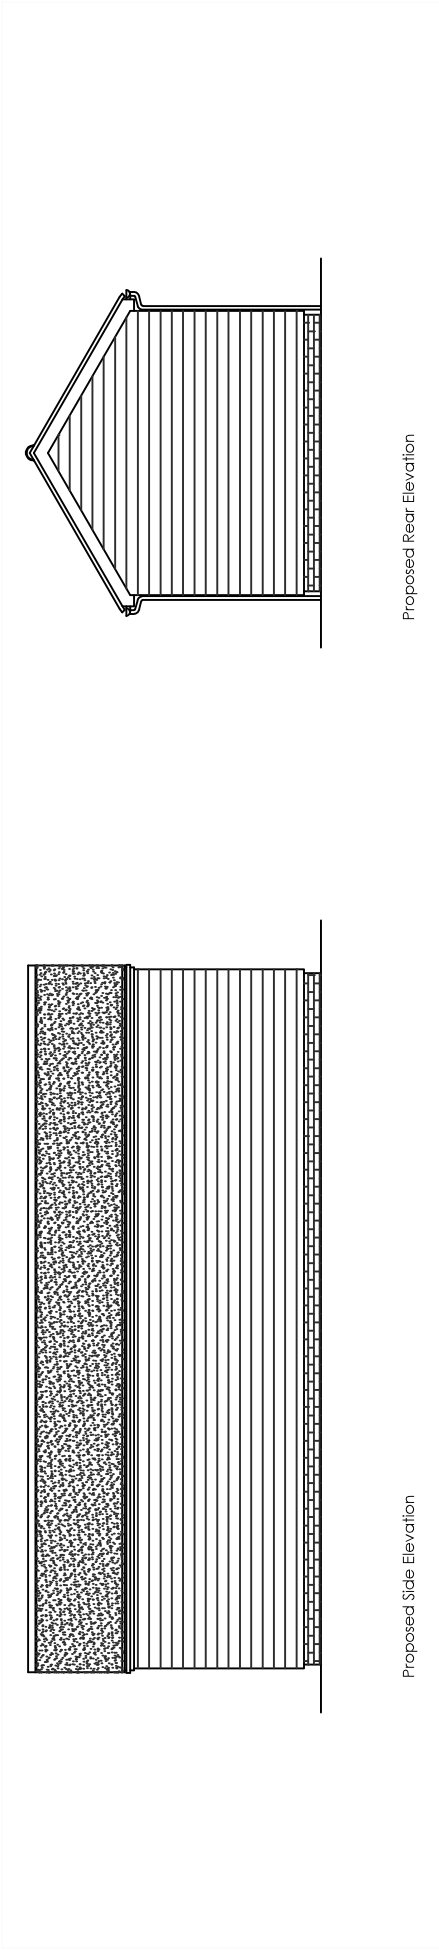

Proposed Side Elevation

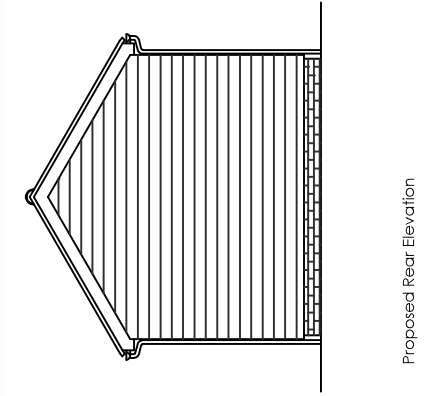

Proposed Rear Elevation



Copyright is reserved by GBS Designs and is issued on the condition that it is not copied or disclosed by or to any unauthorised persons without prior consent in writing from GBS Designs. All dimensions to be checked on site All structural elements to be specified by a suitably qualified structural engineer.	REV	DESCRIPTION		DRAWN	DATE	Drawing Ref		Drawing Title	
	-	Initial design		GBS	04.04.22	35BRNCF 01		35 Barncroft Way	
						Scale of A2		Havant	
						Scale at A4		Hampshire	
						1:25		PO9 3AB	
						Date			
						04 APR 2022			
						Drawn by			
						GBS			



CAD - ARCHITECTURE - DESIGN

6 Shillinglee Waterlooville
Hampshire PO7 5RW
Tel 023 9225 8315
www.gbs-designs.co.uk