

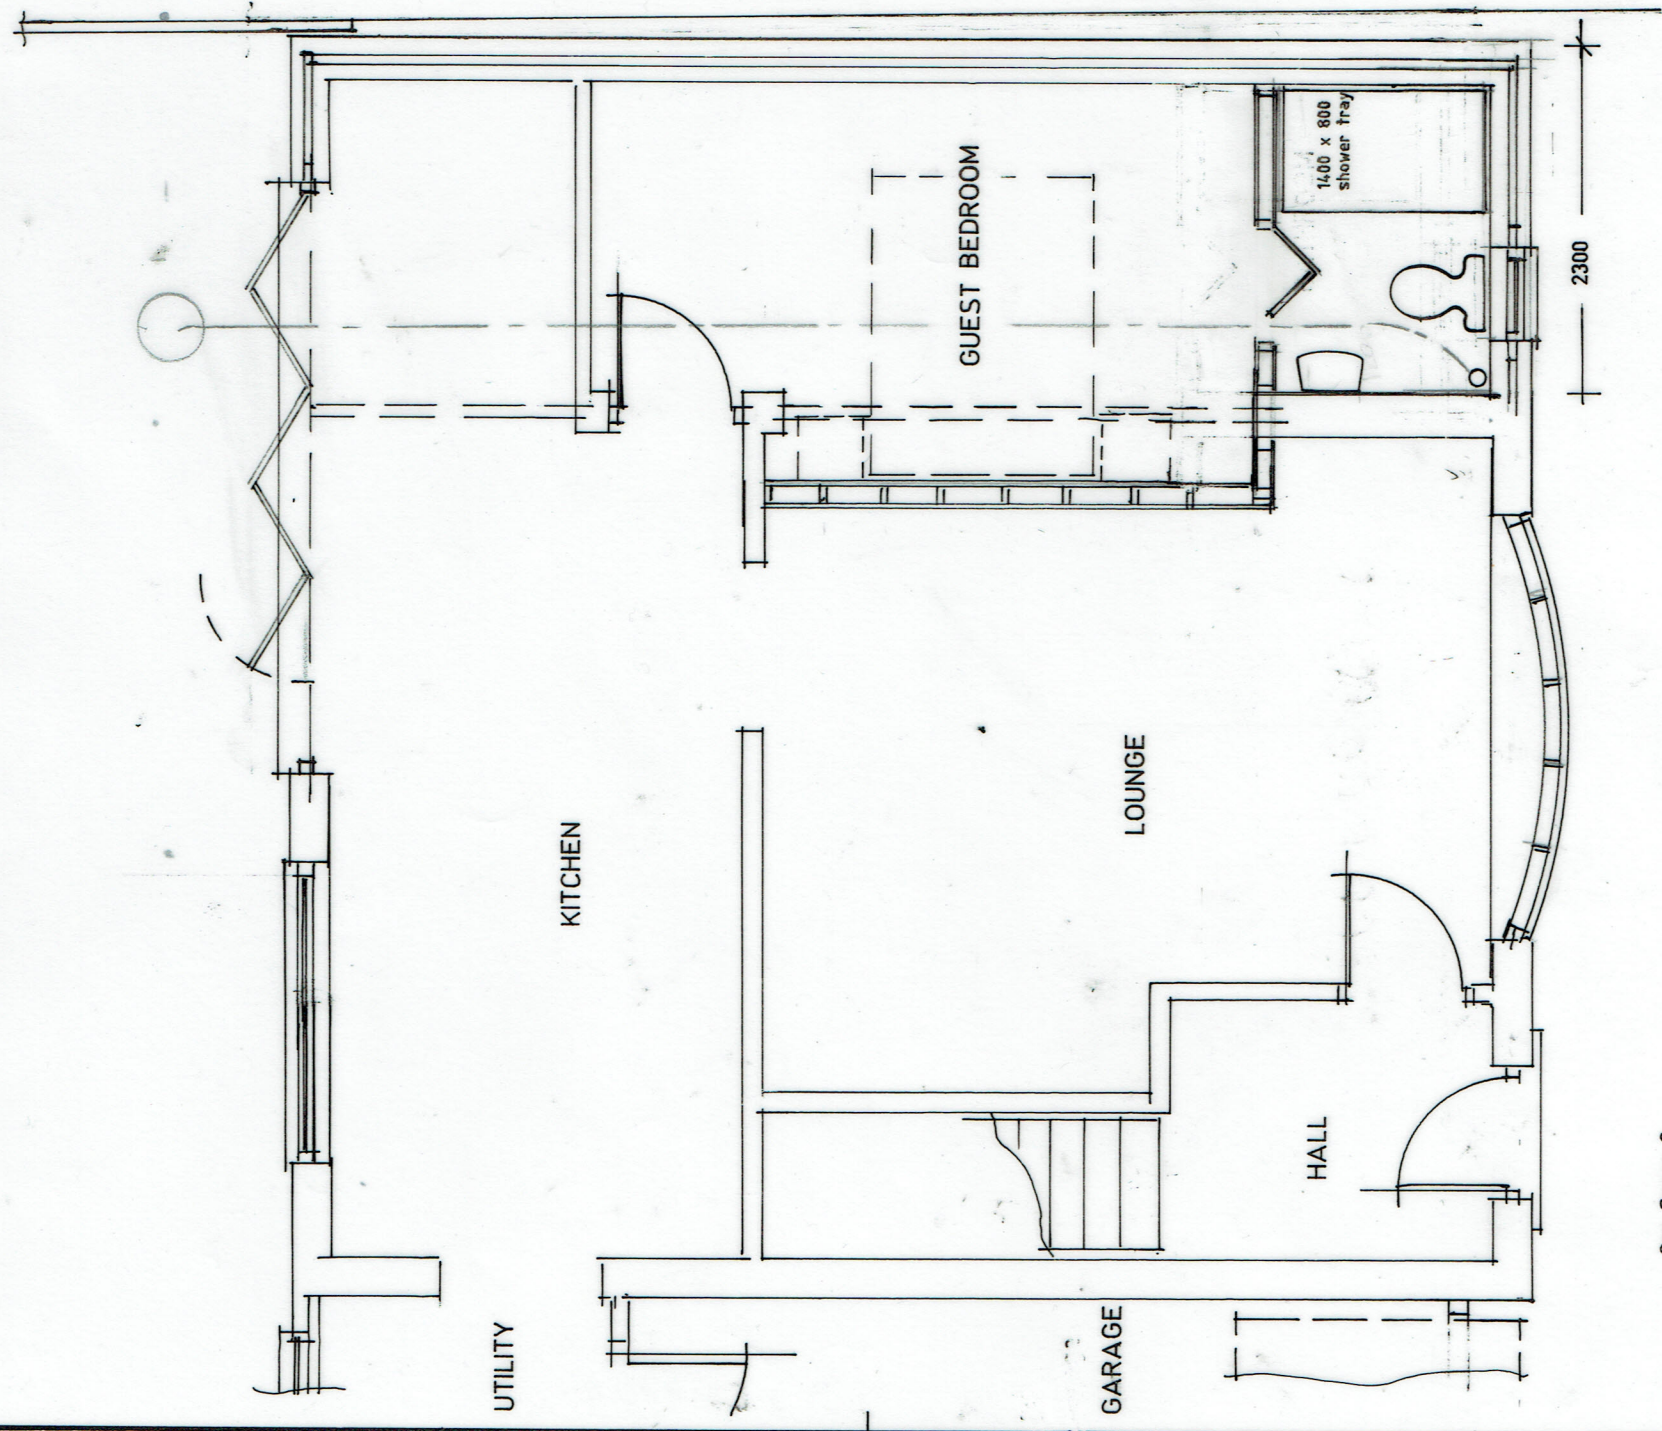


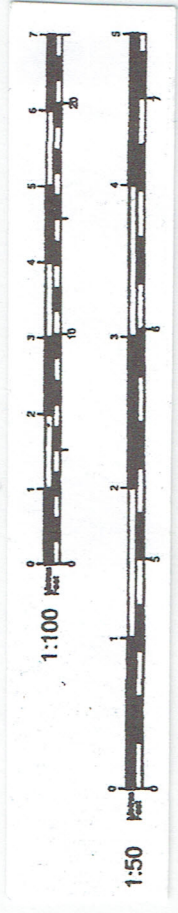


Proposed Ground Floor Layout.


Car Space 2

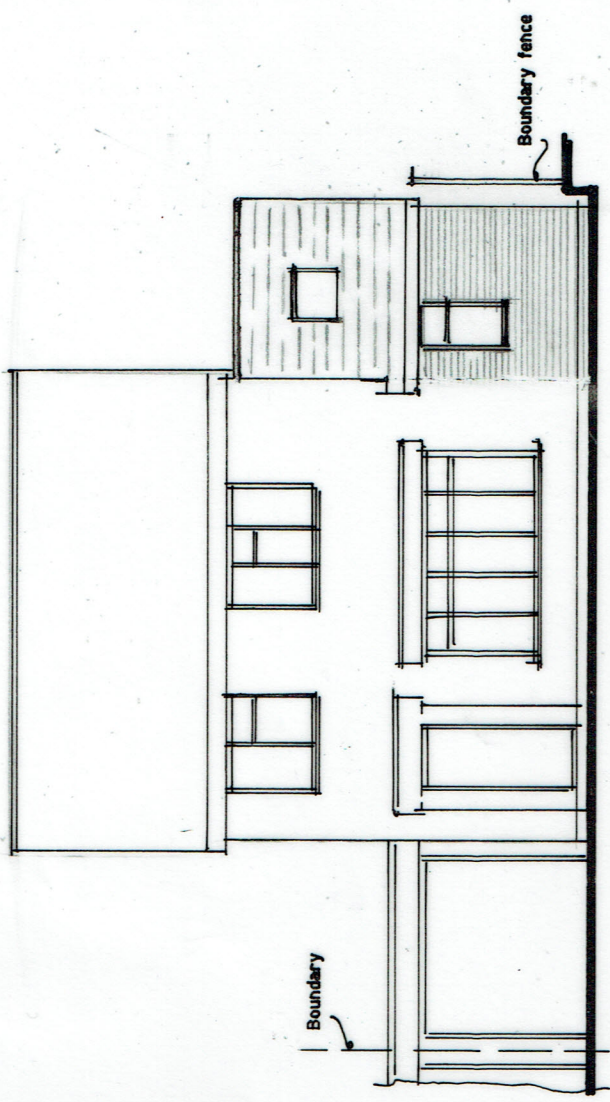

Proposed North East Elevation.

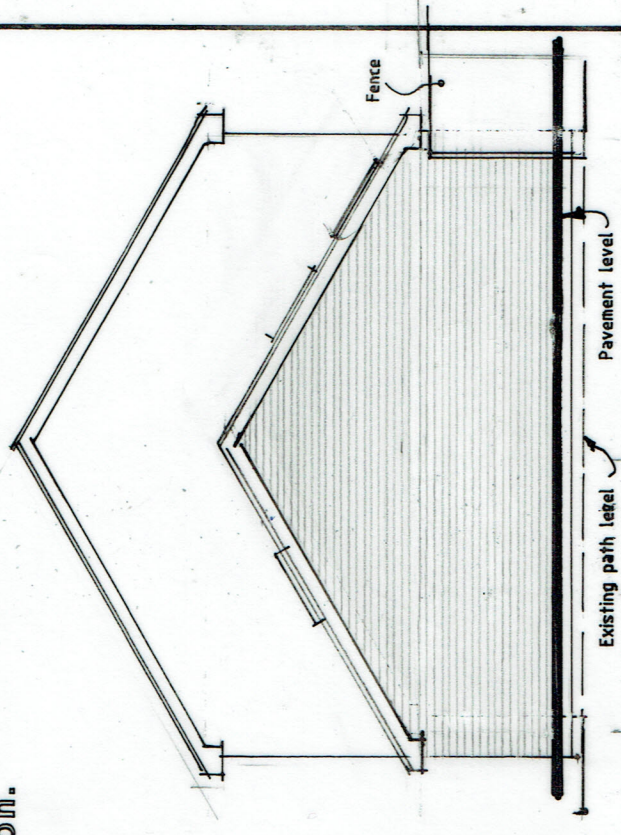

Prop. North West Elevation.

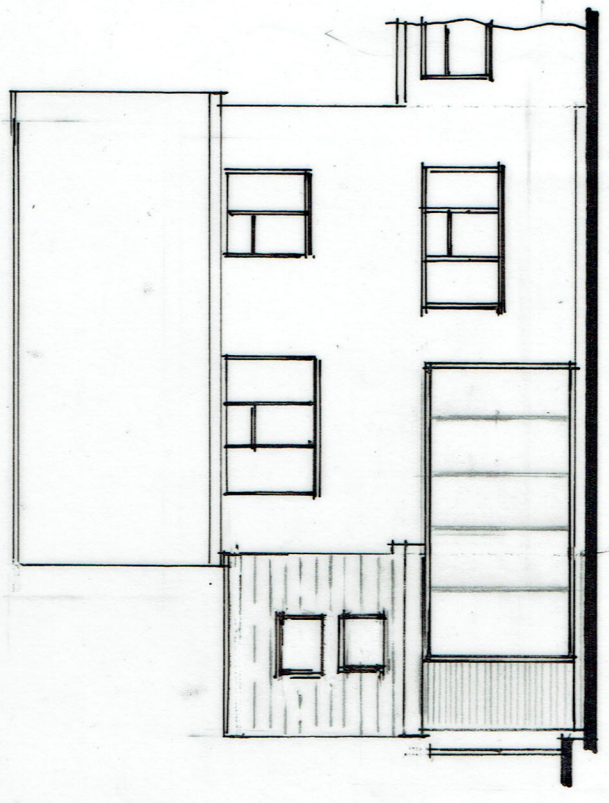

Proposed single storey side extension at 9 Prince of Wales Close, Waterlooville, Hants. PO7 8JD

D. Burn Esq..

Scale 1:50 1:100	Date March 2022
A3 Drawing Number	2
Revision	AB