


APP 19 00837


Form Protect Foxit eSign Share Help

Tell me...

Find

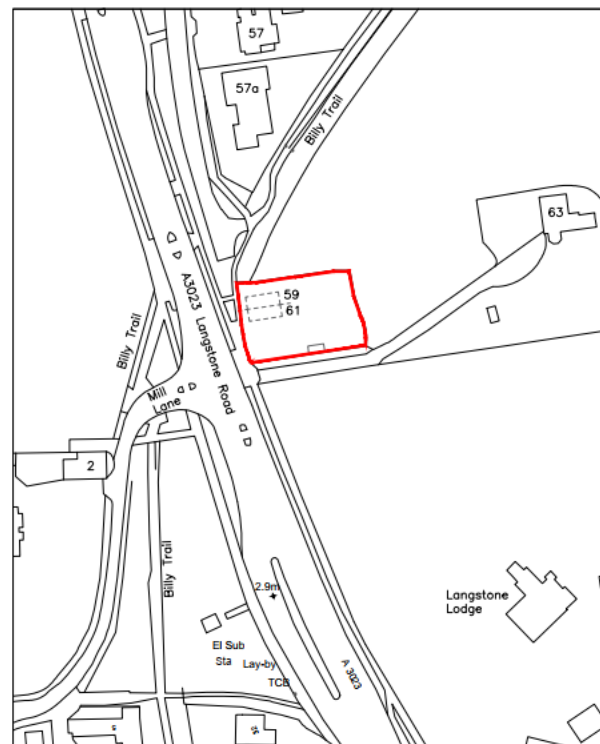

Location Plan: 1:1250

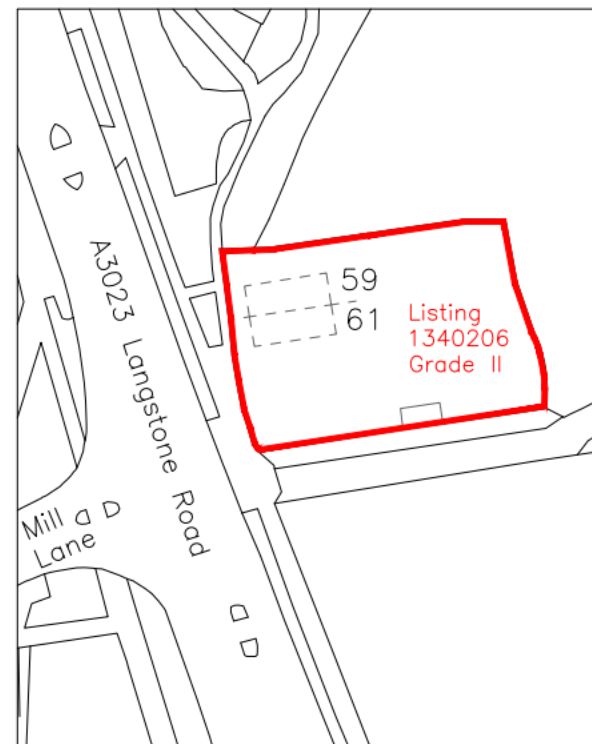

Block Plan: 1:500

59&61 Langstone Rd,
Havant,
PO9 1RB

SITE PLANS

© Crown Copyright
All right reserved
Reproduced by Permission
Licence No.100046837

Revisions a) Note/Date/Initial
b)
c)

CAD

Critchley Architecture And Design Ltd.
Contact: 02392 474 919 | info@caad.online

The Old Brewery, 15E South Street, Havant, PO9 1BU




Scale A3 = As Shown
Drawn OS
Date 15/08/19

19008-101⁰

0m 10m 20m 30m 40m 50m

0m 10m 20m 30m 40m 50m


0m 10m 20m 30m 40m 50m

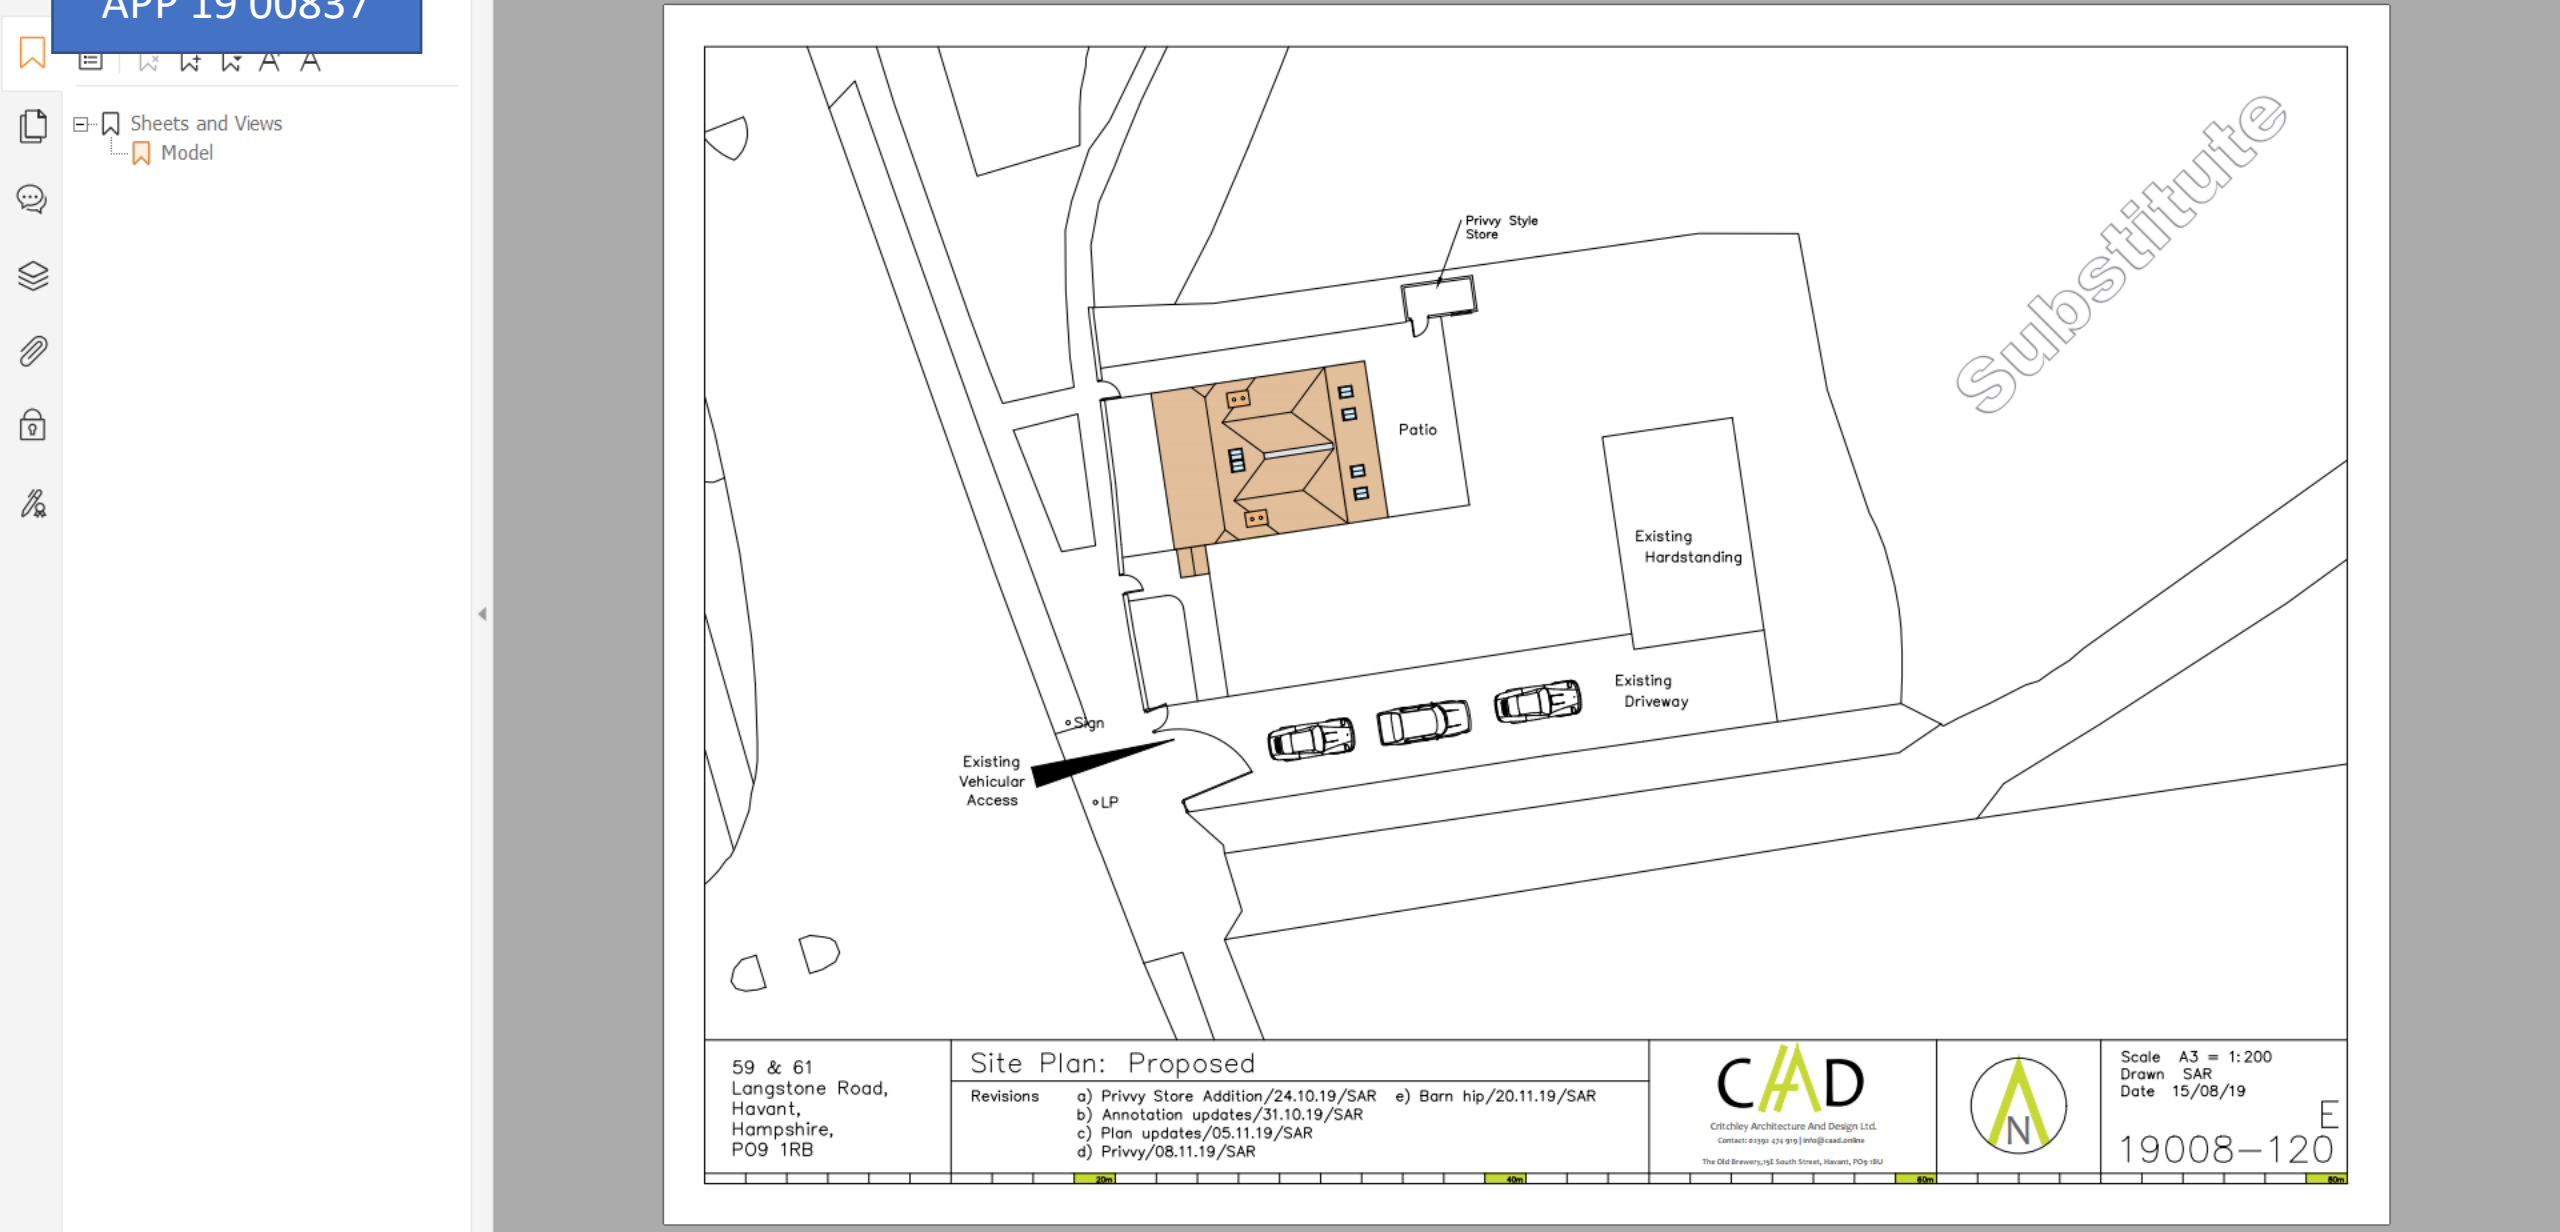


APP 20 01079

Bookmarks

- Sheets and Views
 - Model

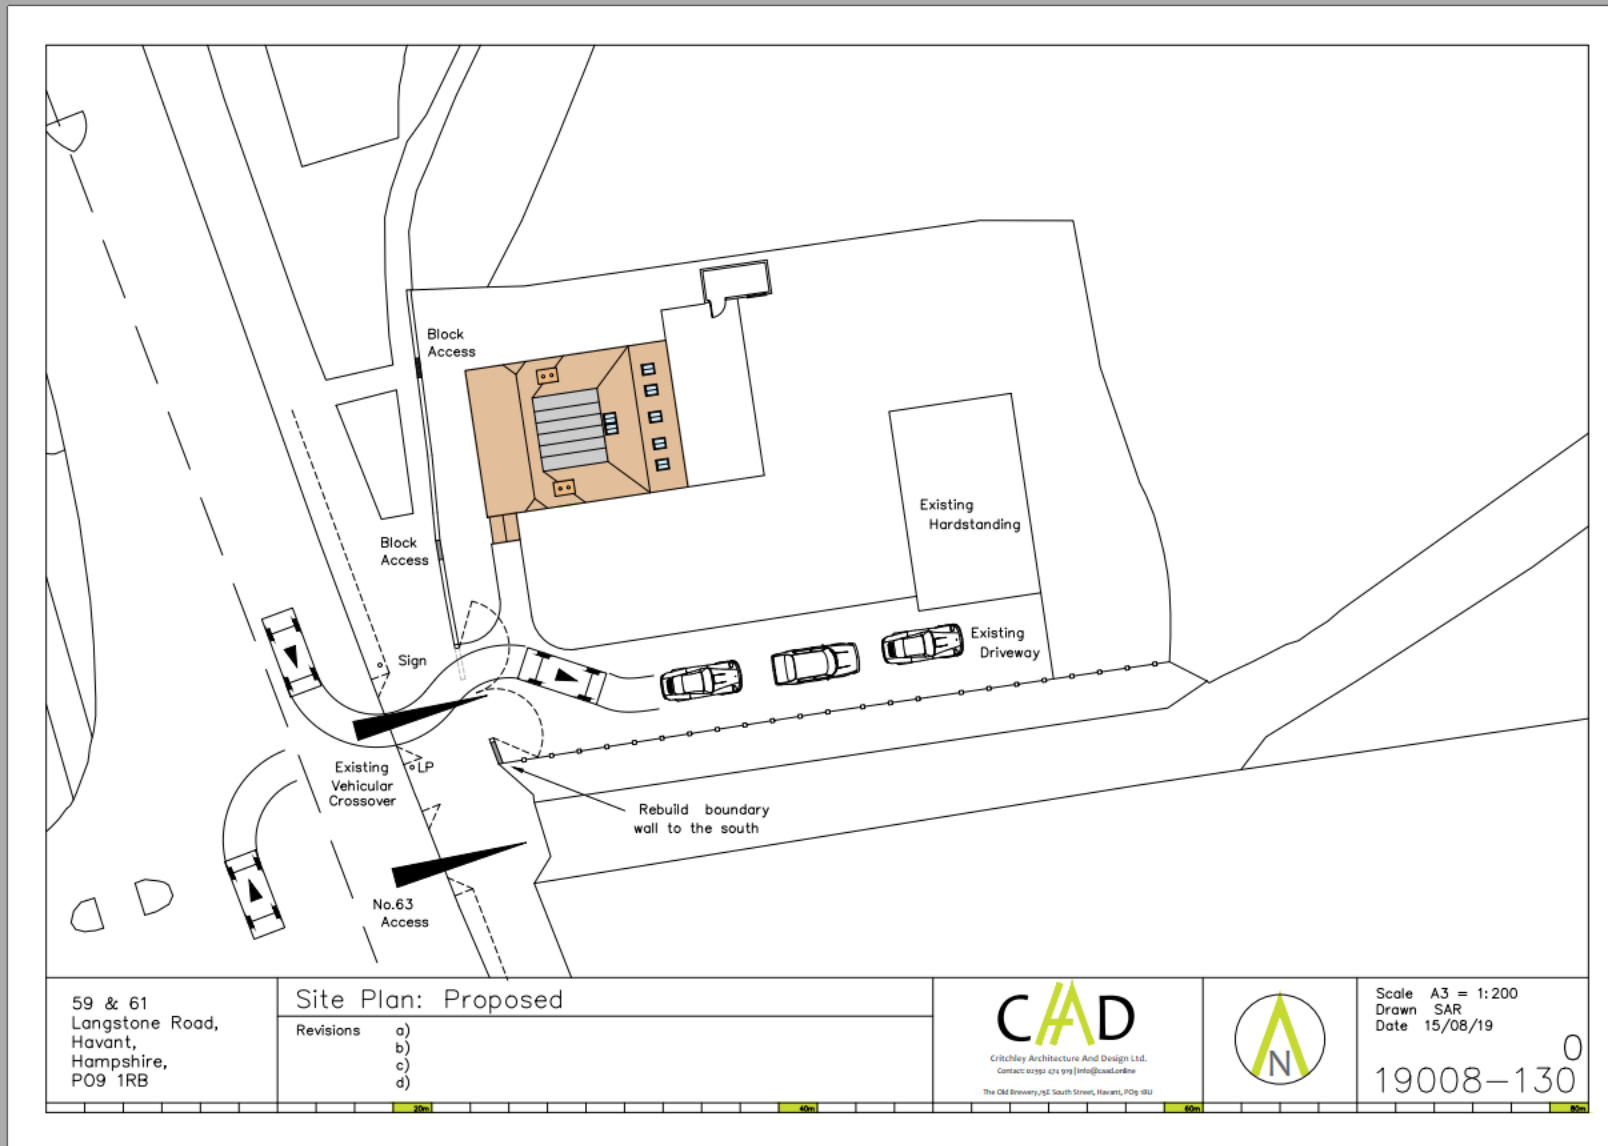


APP 21 01367

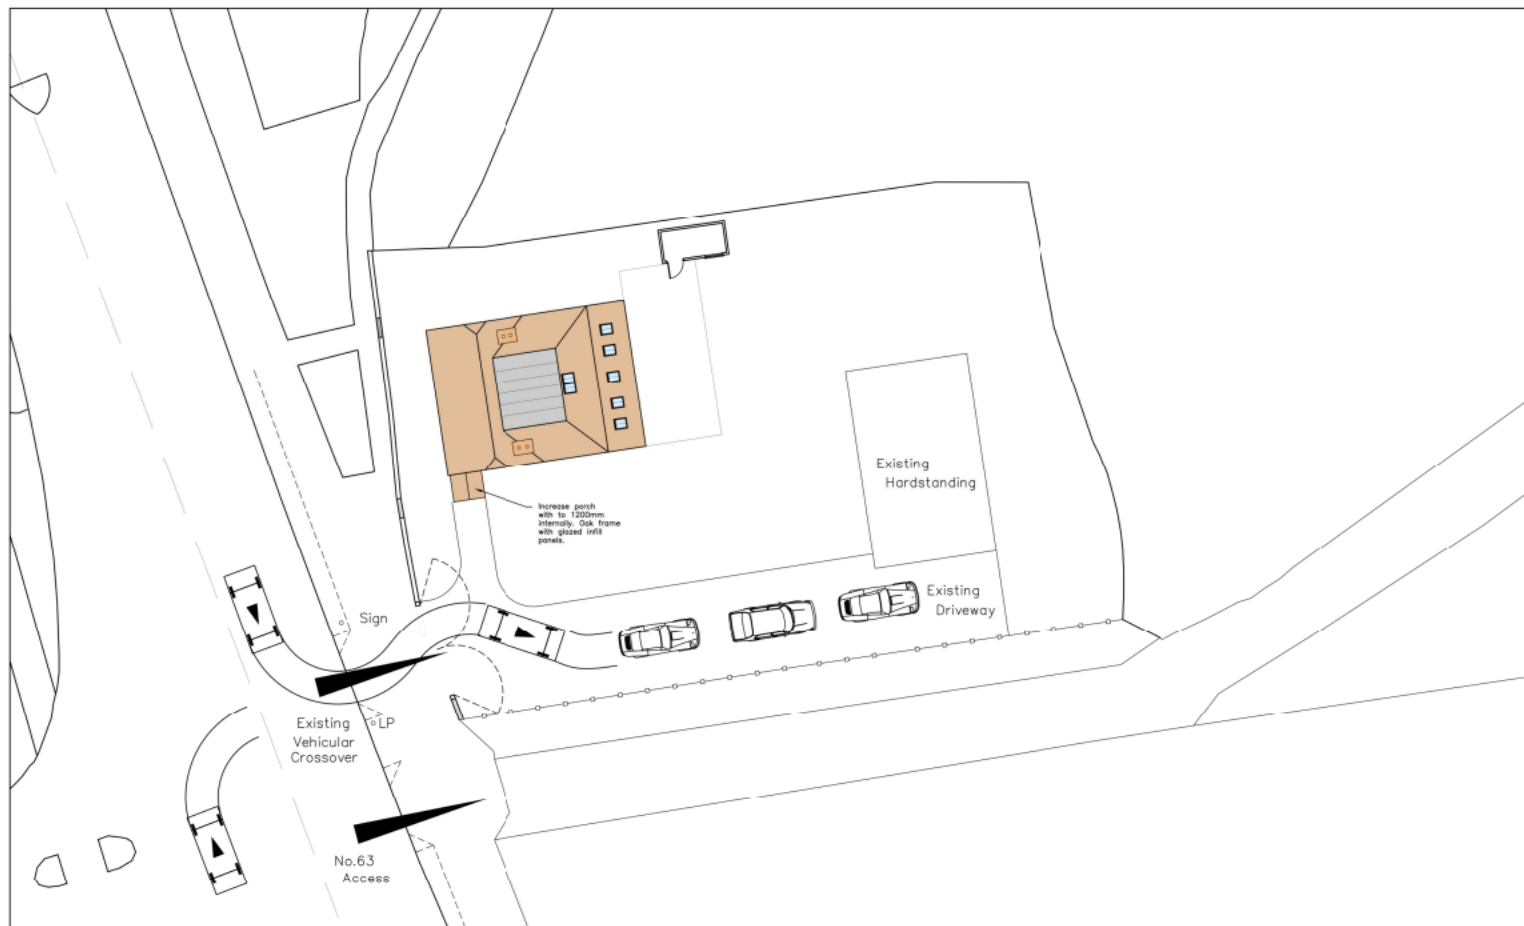

59 & 61 Langstone Road, Havant, Hampshire, PO9 1RB	Site Plan: Proposed Revisions a) Porch Amendment/01.12.2021/SAR b) c) d)	CAD Critchley Architecture And Design Ltd. Contact: 01329 474 919 info@cad.co.uk The CAD Review is a registered trademark of Critchley Architecture And Design Ltd.	 Scale A3 = 1:200 Drawn: SAR Date: 15/08/19	A 19008-130
--	---	--	--	----------------

APP 19 00837

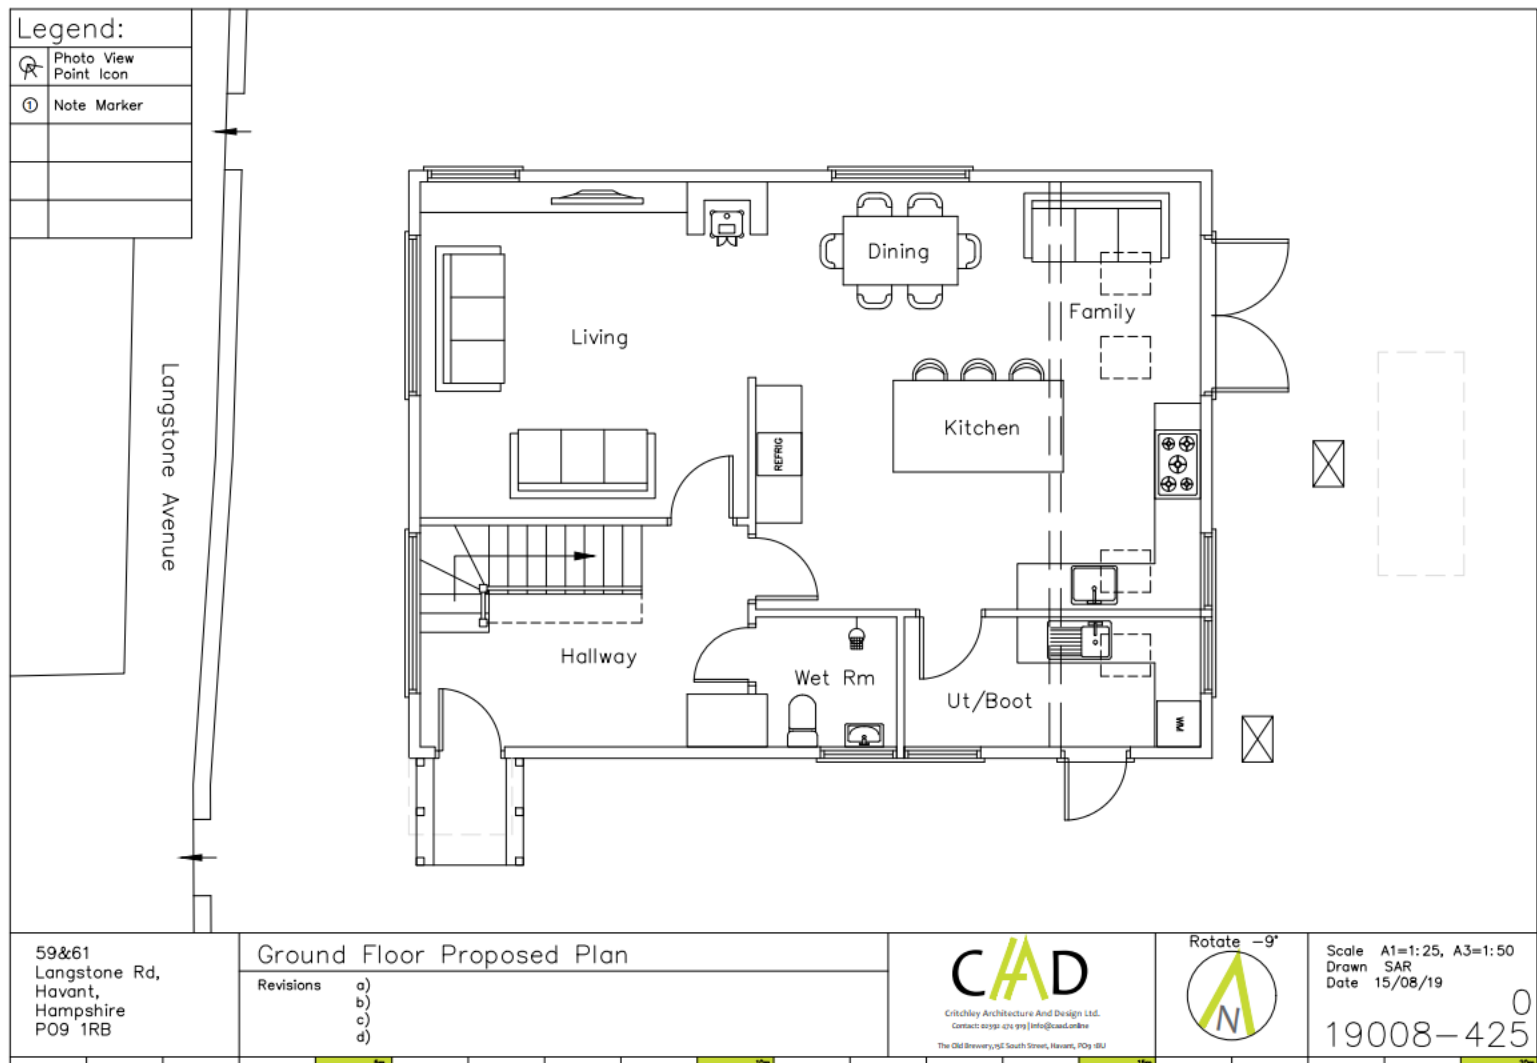

APP 20 01079

Bookmarks

Sheets and Views




Legend:

Photo View
Point Icon

Note Marker

Langstone Avenue

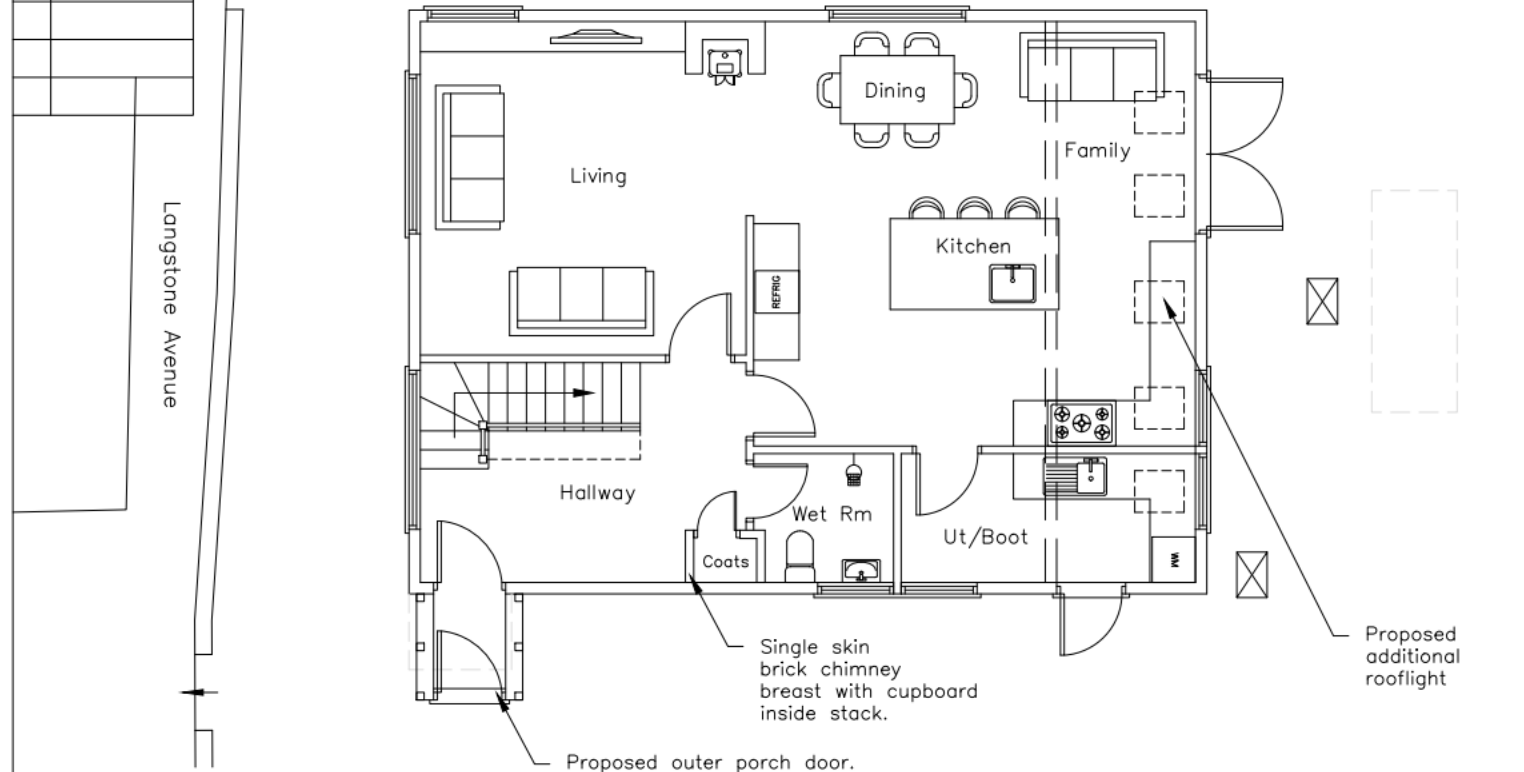


Proposed additional rooflight

Proposed outer porch door.

59&61
Langstone Rd,
Havant,
Hampshire
PO9 1RB

Ground Floor Proposed Plan

Revisions
a)
b)
c)
d)

 

Scale A1=1:25, A3=1:50
Drawn SAR
Date 15/08/19


19008-430

APP 21 01367

Legend:

	Photo View Point Icon
	Note Marker

Langstone Avenue

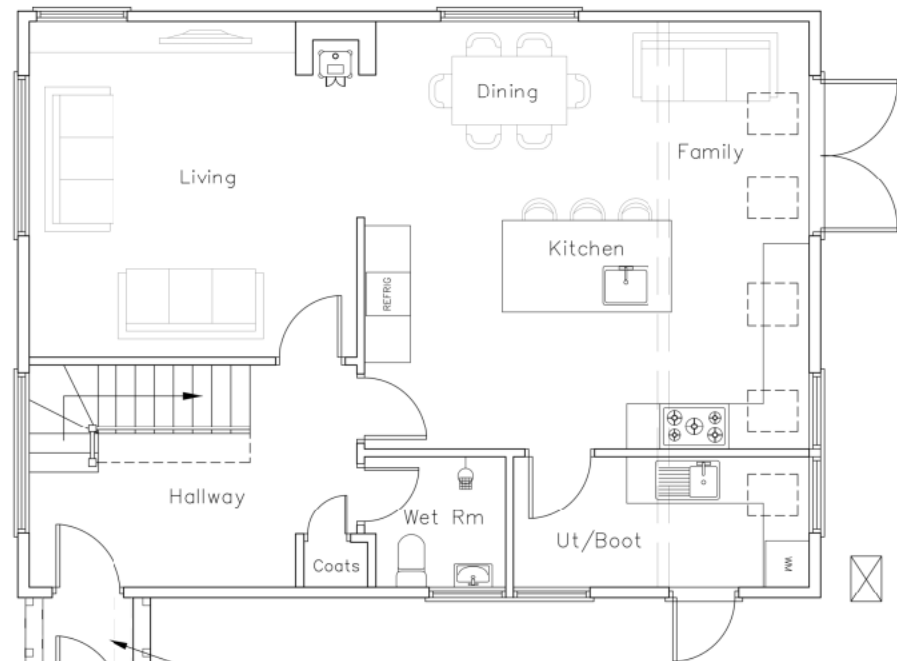

Increase porch with to 1200mm internally. Oak frame with glazed infill panels.

1200

59&61
Langstone Rd,
Havant,
Hampshire
PO9 1RB

Ground Floor Proposed Plan


Revisions	a) Porch Amendment/01.12.2021/SAR
	b)
	c)
	d)



Scale A1=1:25, A3=1:50
Drawn SAR
Date 15/08/19

19008-430 A

APP 19 00837

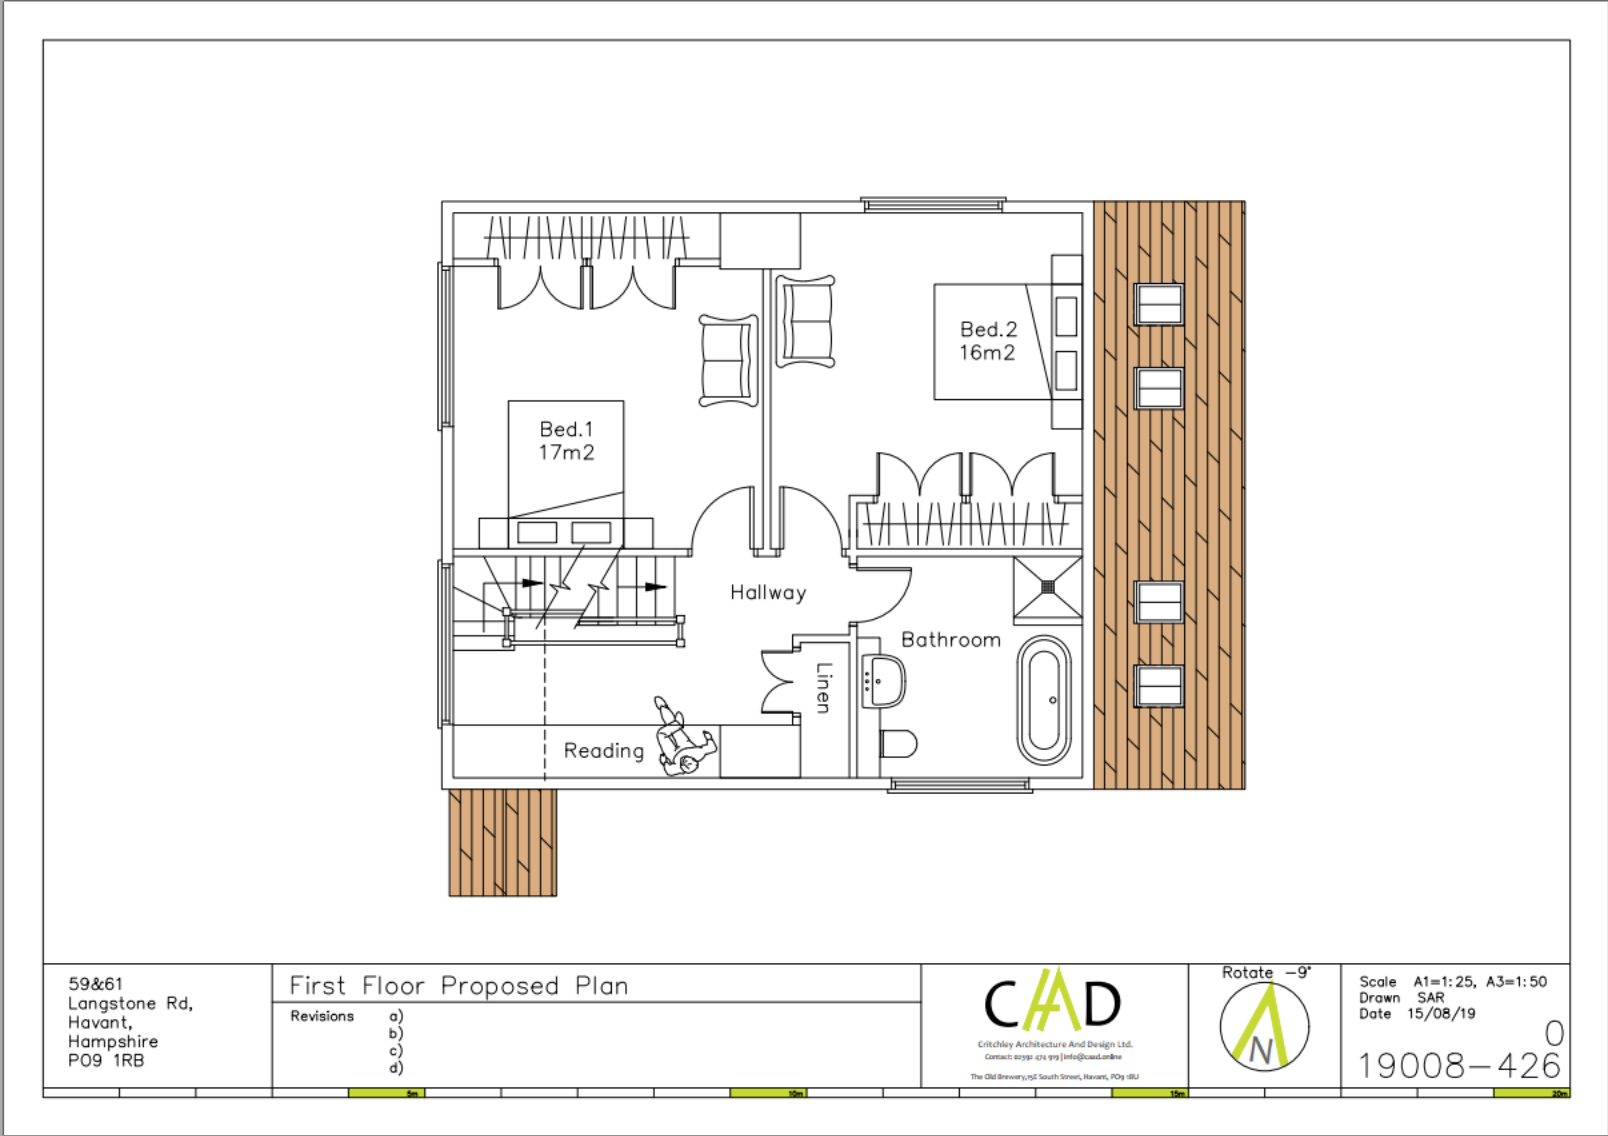

APP 20 01079


File Edit View Tools Window Help

Sheets and Views
Model



Form Protect Foxit eSign Share Help Tell me...

Find

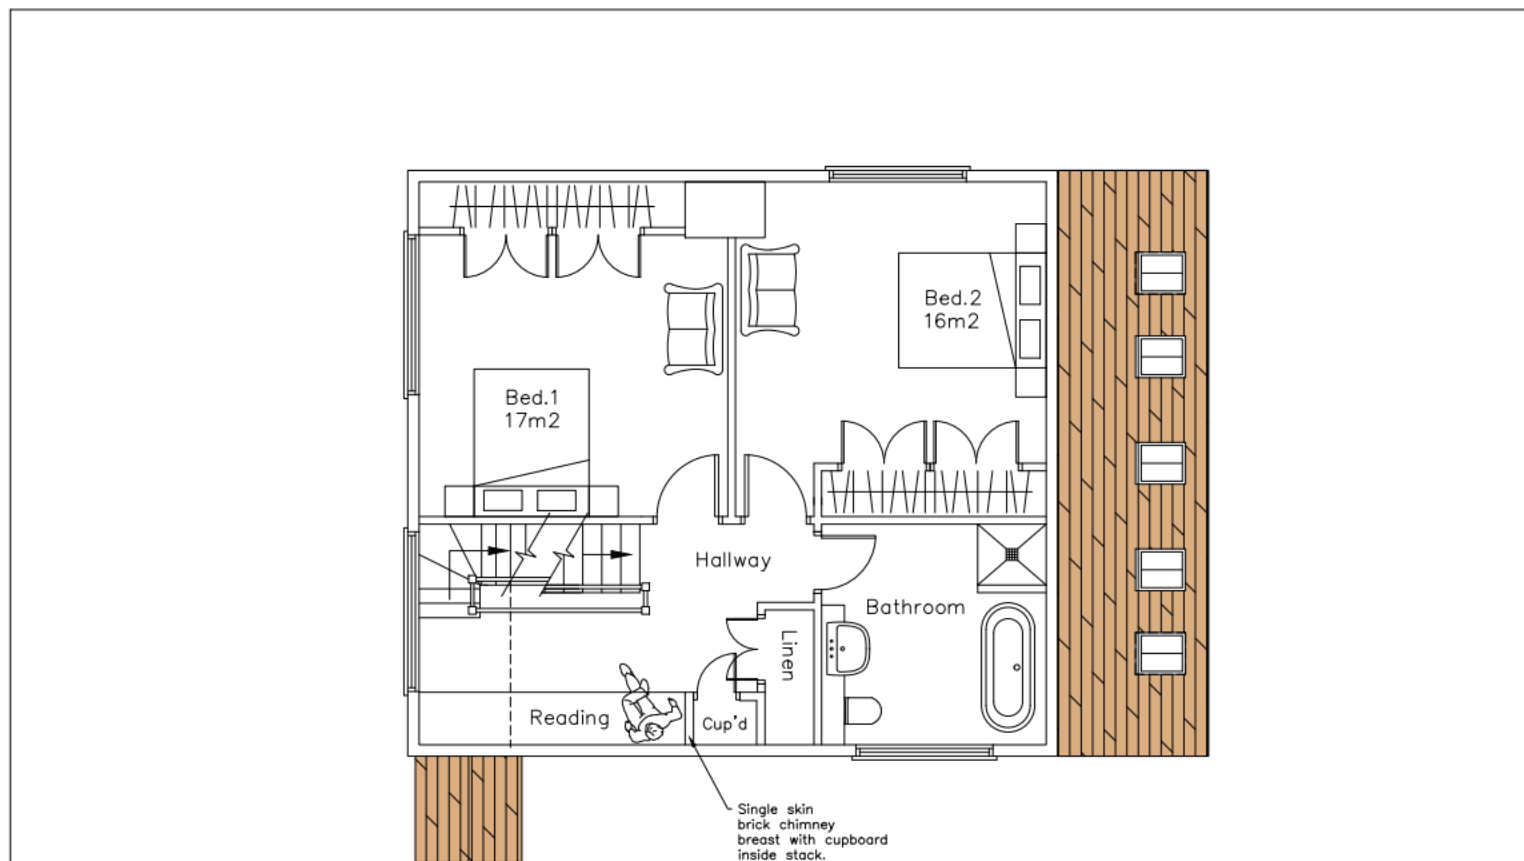


59&61
Langstone Rd,
Havant,
Hampshire
PO9 1RB

First Floor Proposed Plan

Revisions
a)
b)
c)
d)

CAD
Critchley Architecture And Design Ltd.
Contact: 01329 426199 | info@cad.co.uk
The Old Brewery, 155 South Street, Havant, PO9 0BU

 

Scale A1=1:25, A3=1:50
Drawn SAR
Date 19/10/2020


19008-431

APP 21 01367

Form Protect Foxit eSign Share Help Tell me...

Find

SITE_PLAN_PROPOSED... STREET_ELEVATION... AMENDED_PROPOSED... SITE_PLAN_PROPOSED... STREET_ELEVATION_P... PROPOSED_ELEVATIO... GROUND_FLOOR_PLAN... FIRST_FLOOR_PLAN_PR...

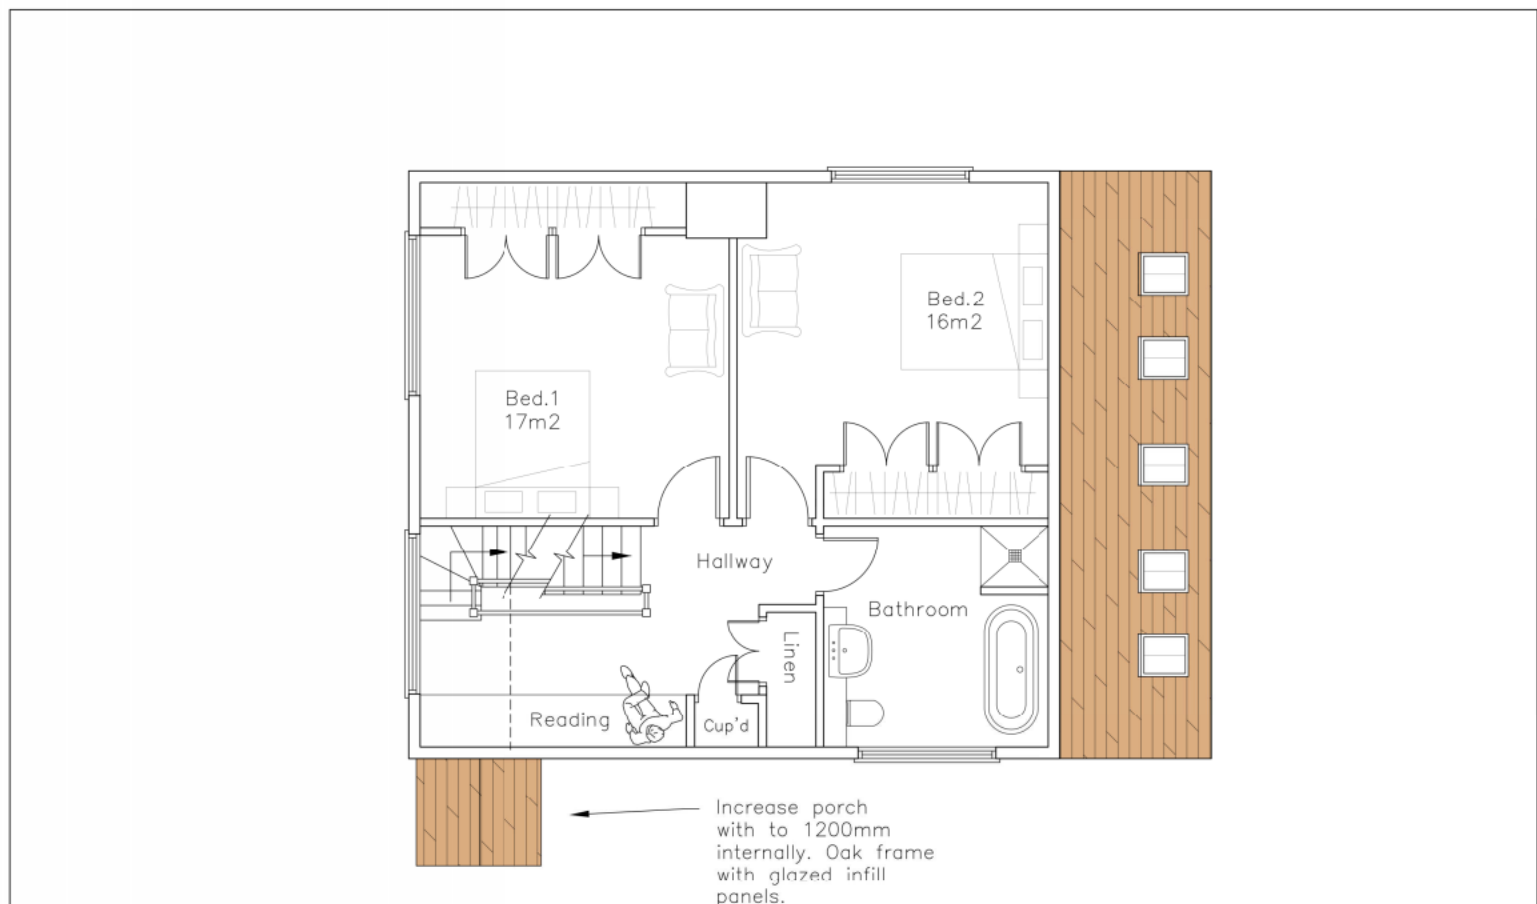

59&61 Langstone Rd, Havant, Hampshire PO9 1RB	First Floor Proposed Plan		 Critchley Architecture And Design Ltd. Contact: 02392 424 994 info@cadonline.co.uk The Old Brewery, 100, South Street, Havant, PO9 0BU		Scale A1=1:25, A3=1:50 Drawn SAR Date 19/10/2020 19008-431A
	Revisions	a) Porch Amendment/01.12.2021/SAR b) c) d)			


APP 19 00837

Form Protect Foxit eSign Share Help Tell me...

ELEVATIO... PROPOSED_FIRST_FLO... PROPOSED_GROUND_F... PROPOSED_SECOND_FL... x



Bedroom 3 Section

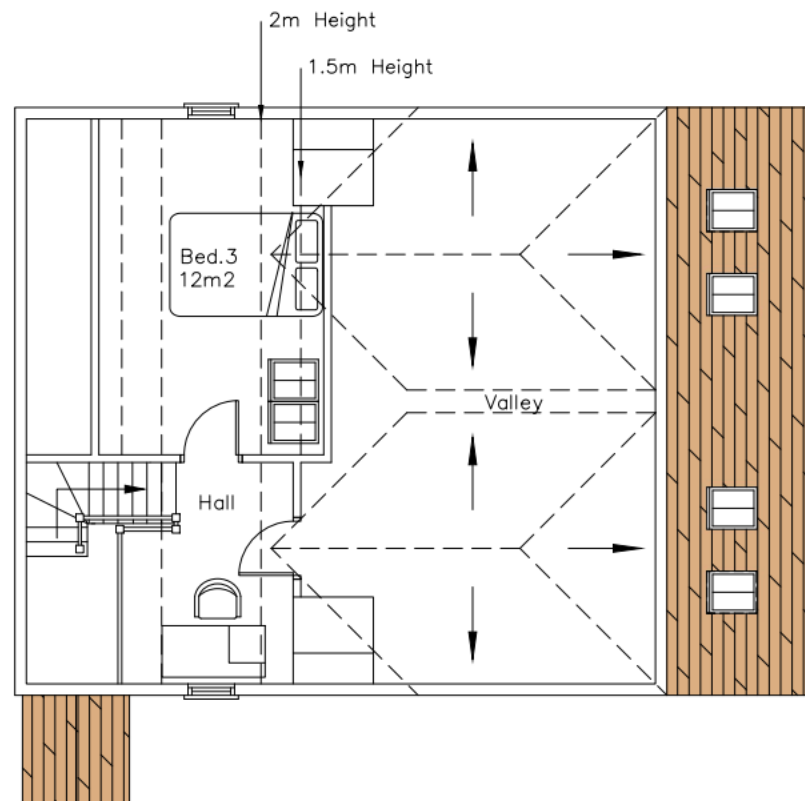


59&61
Langstone Rd,
Havant,
Hampshire
PO9 1RB

Second Floor Proposed Plan

Revisions
a)
b)
c)
d)

CAD
Critchley Architecture And Design Ltd.
Contact: 01939 424 999 | info@cad.co.uk
The Old Brewery, 55 South Street, Havant, PO9 0BU

 

Scale A1=1:25, A3=1:50
Drawn SAR
Date 15/08/19

19008-427

APP 20 01079

Form Protect Foxit eSign Share Help Tell me...

Find

Bookmarks


Model

Sheets and Views

Model



Bedroom 3 Section

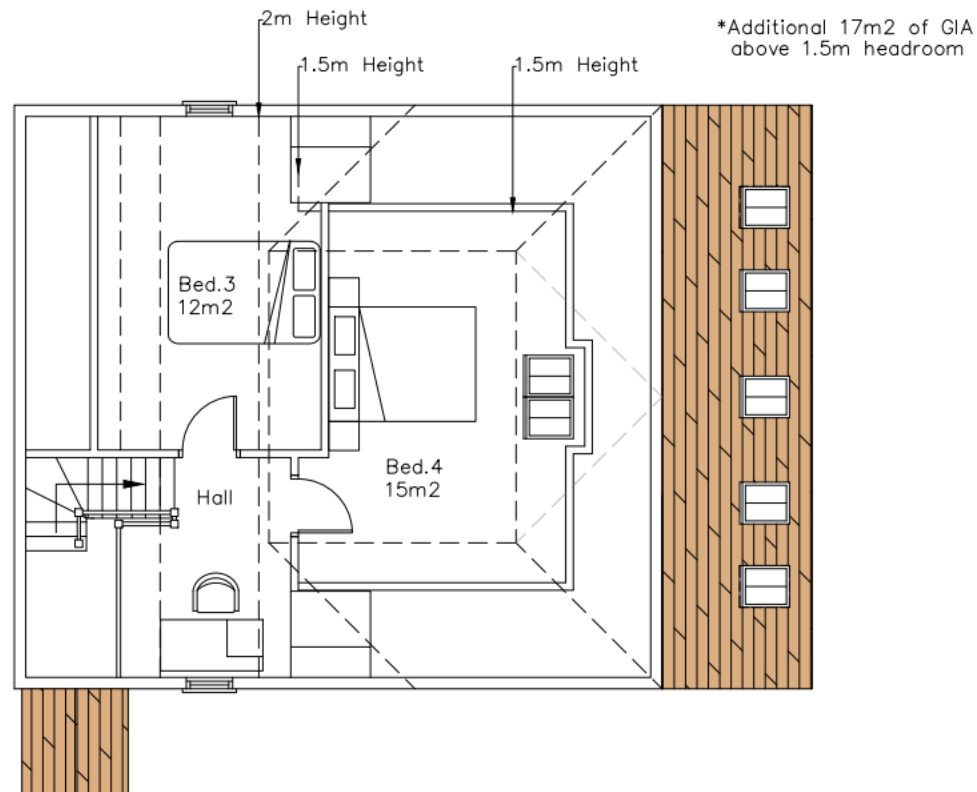


59&61
Langstone Rd,
Havant,
Hampshire
PO9 1RB

Second Floor Proposed Plan

Revisions a)
b)
c)
d)

CAD
Critchley Architecture And Design Ltd.
Contact: 01251 425 999 | info@cadonline
The Old Brewery, 125 South Street, Havant, PO9 1BU

 


Scale A1=1:25, A3=1:50
Drawn SAR
Date 15/08/19

19008-432⁰

APP 21 01367



Bedroom 3 Section

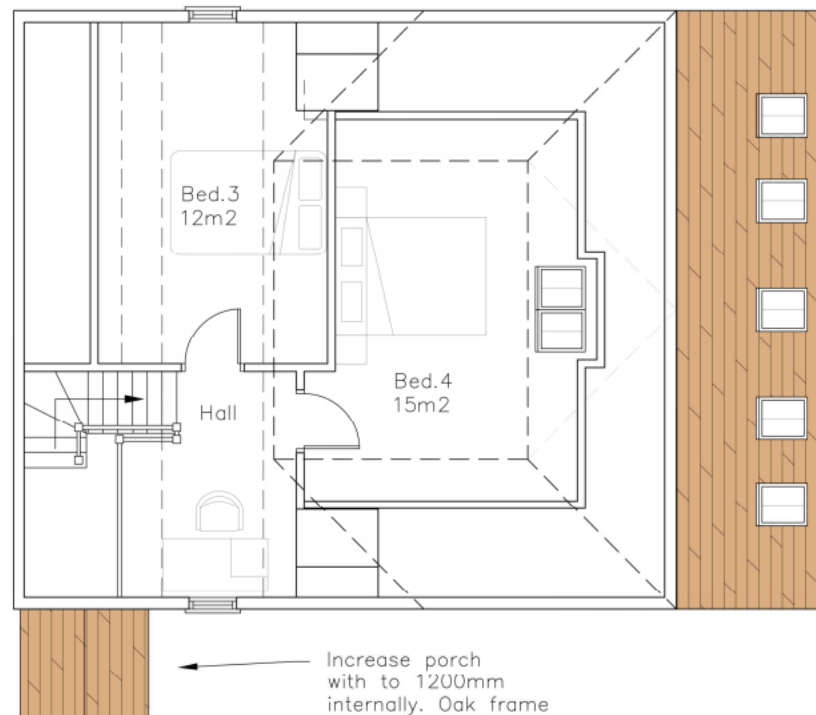

59&61
Langstone Rd,
Havant,
Hampshire
PO9 1RB

Second Floor Proposed Plan

Revisions a) Porch Amendment/01.12.2021/SAR
b)
c)
d)

CAD
Critchley Architecture And Design Ltd.
Contact: 01329 474 919 | info@cadonline.co.uk
The Old Brewery, 100 South Street, Havant, PO9 1BA



Scale A1=1:25, A3=1:50
Drawn SAR
Date 15/08/19

19008-432 ^A




1

Pre-fire damage



Bookmarks

- Sheets and Views
 - Model

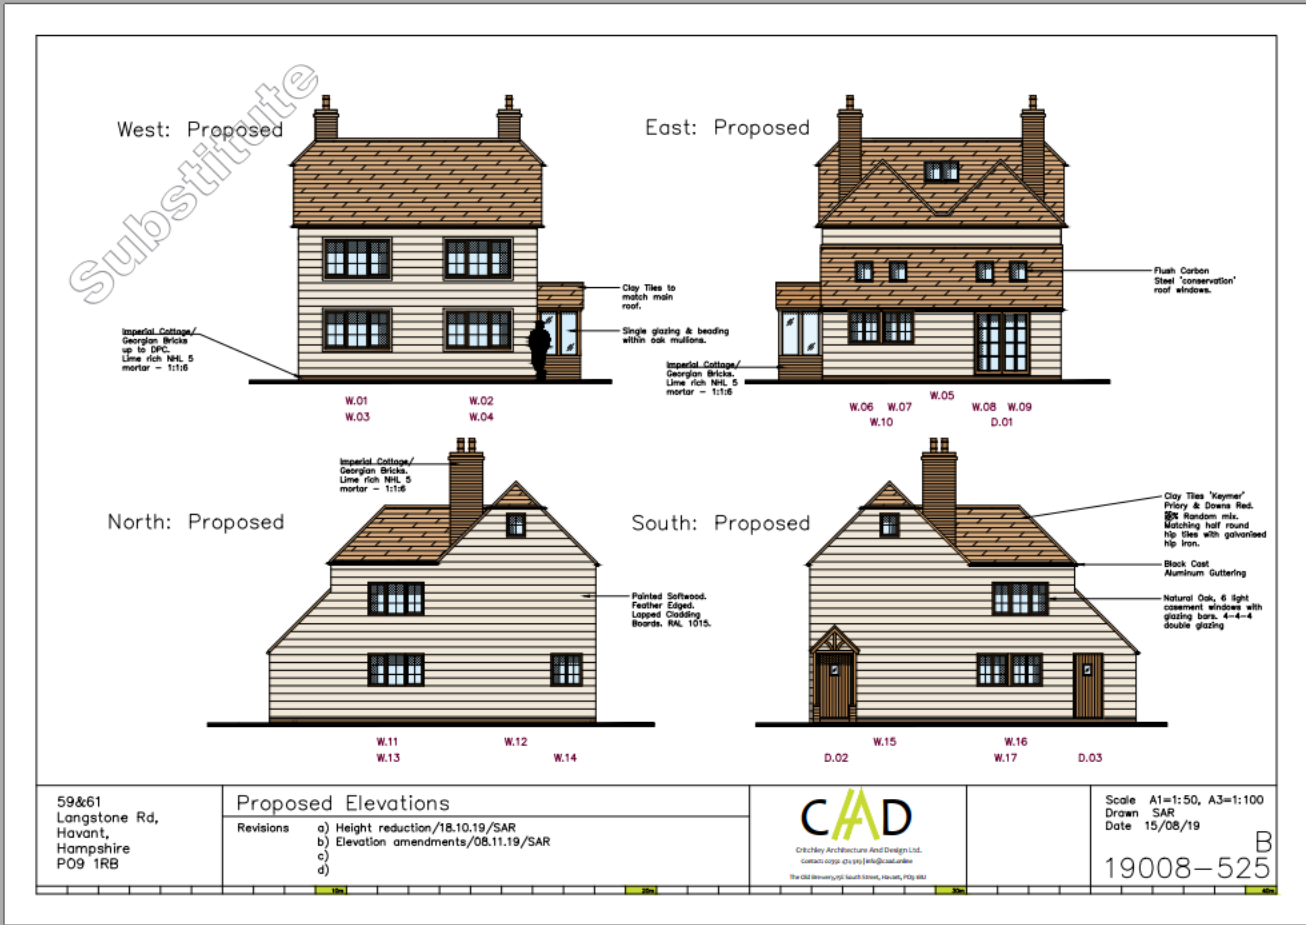

Bookmarks

- Sheets and Views
 - Model

West: Proposed

W.01
W.03
W.02
W.04

East: Proposed

W.06 W.07 W.10 W.05 W.08 W.09 D.01

North: Proposed

W.11 W.12 W.13 W.14

South: Proposed

D.02 W.15 W.16 W.17 D.03

59&61
Langstone Rd,
Havant,
Hampshire
PO9 1RB

Proposed Elevations

Revisions

- a) Lead roofing/09.02.2021/SAR
- b)
- c)
- d)

CAD

Crutcher Architecture And Design Ltd.
Contact: cpa@cad.co.uk
The Old Brewery, South Street, Havant, PO9 6SL

Scale A1=1:50, A3=1:100
Drawn SAR
Date 19/10/2020

A
19008-530

APP 21 01367




APP 19 00837

Sheets and Views

Model



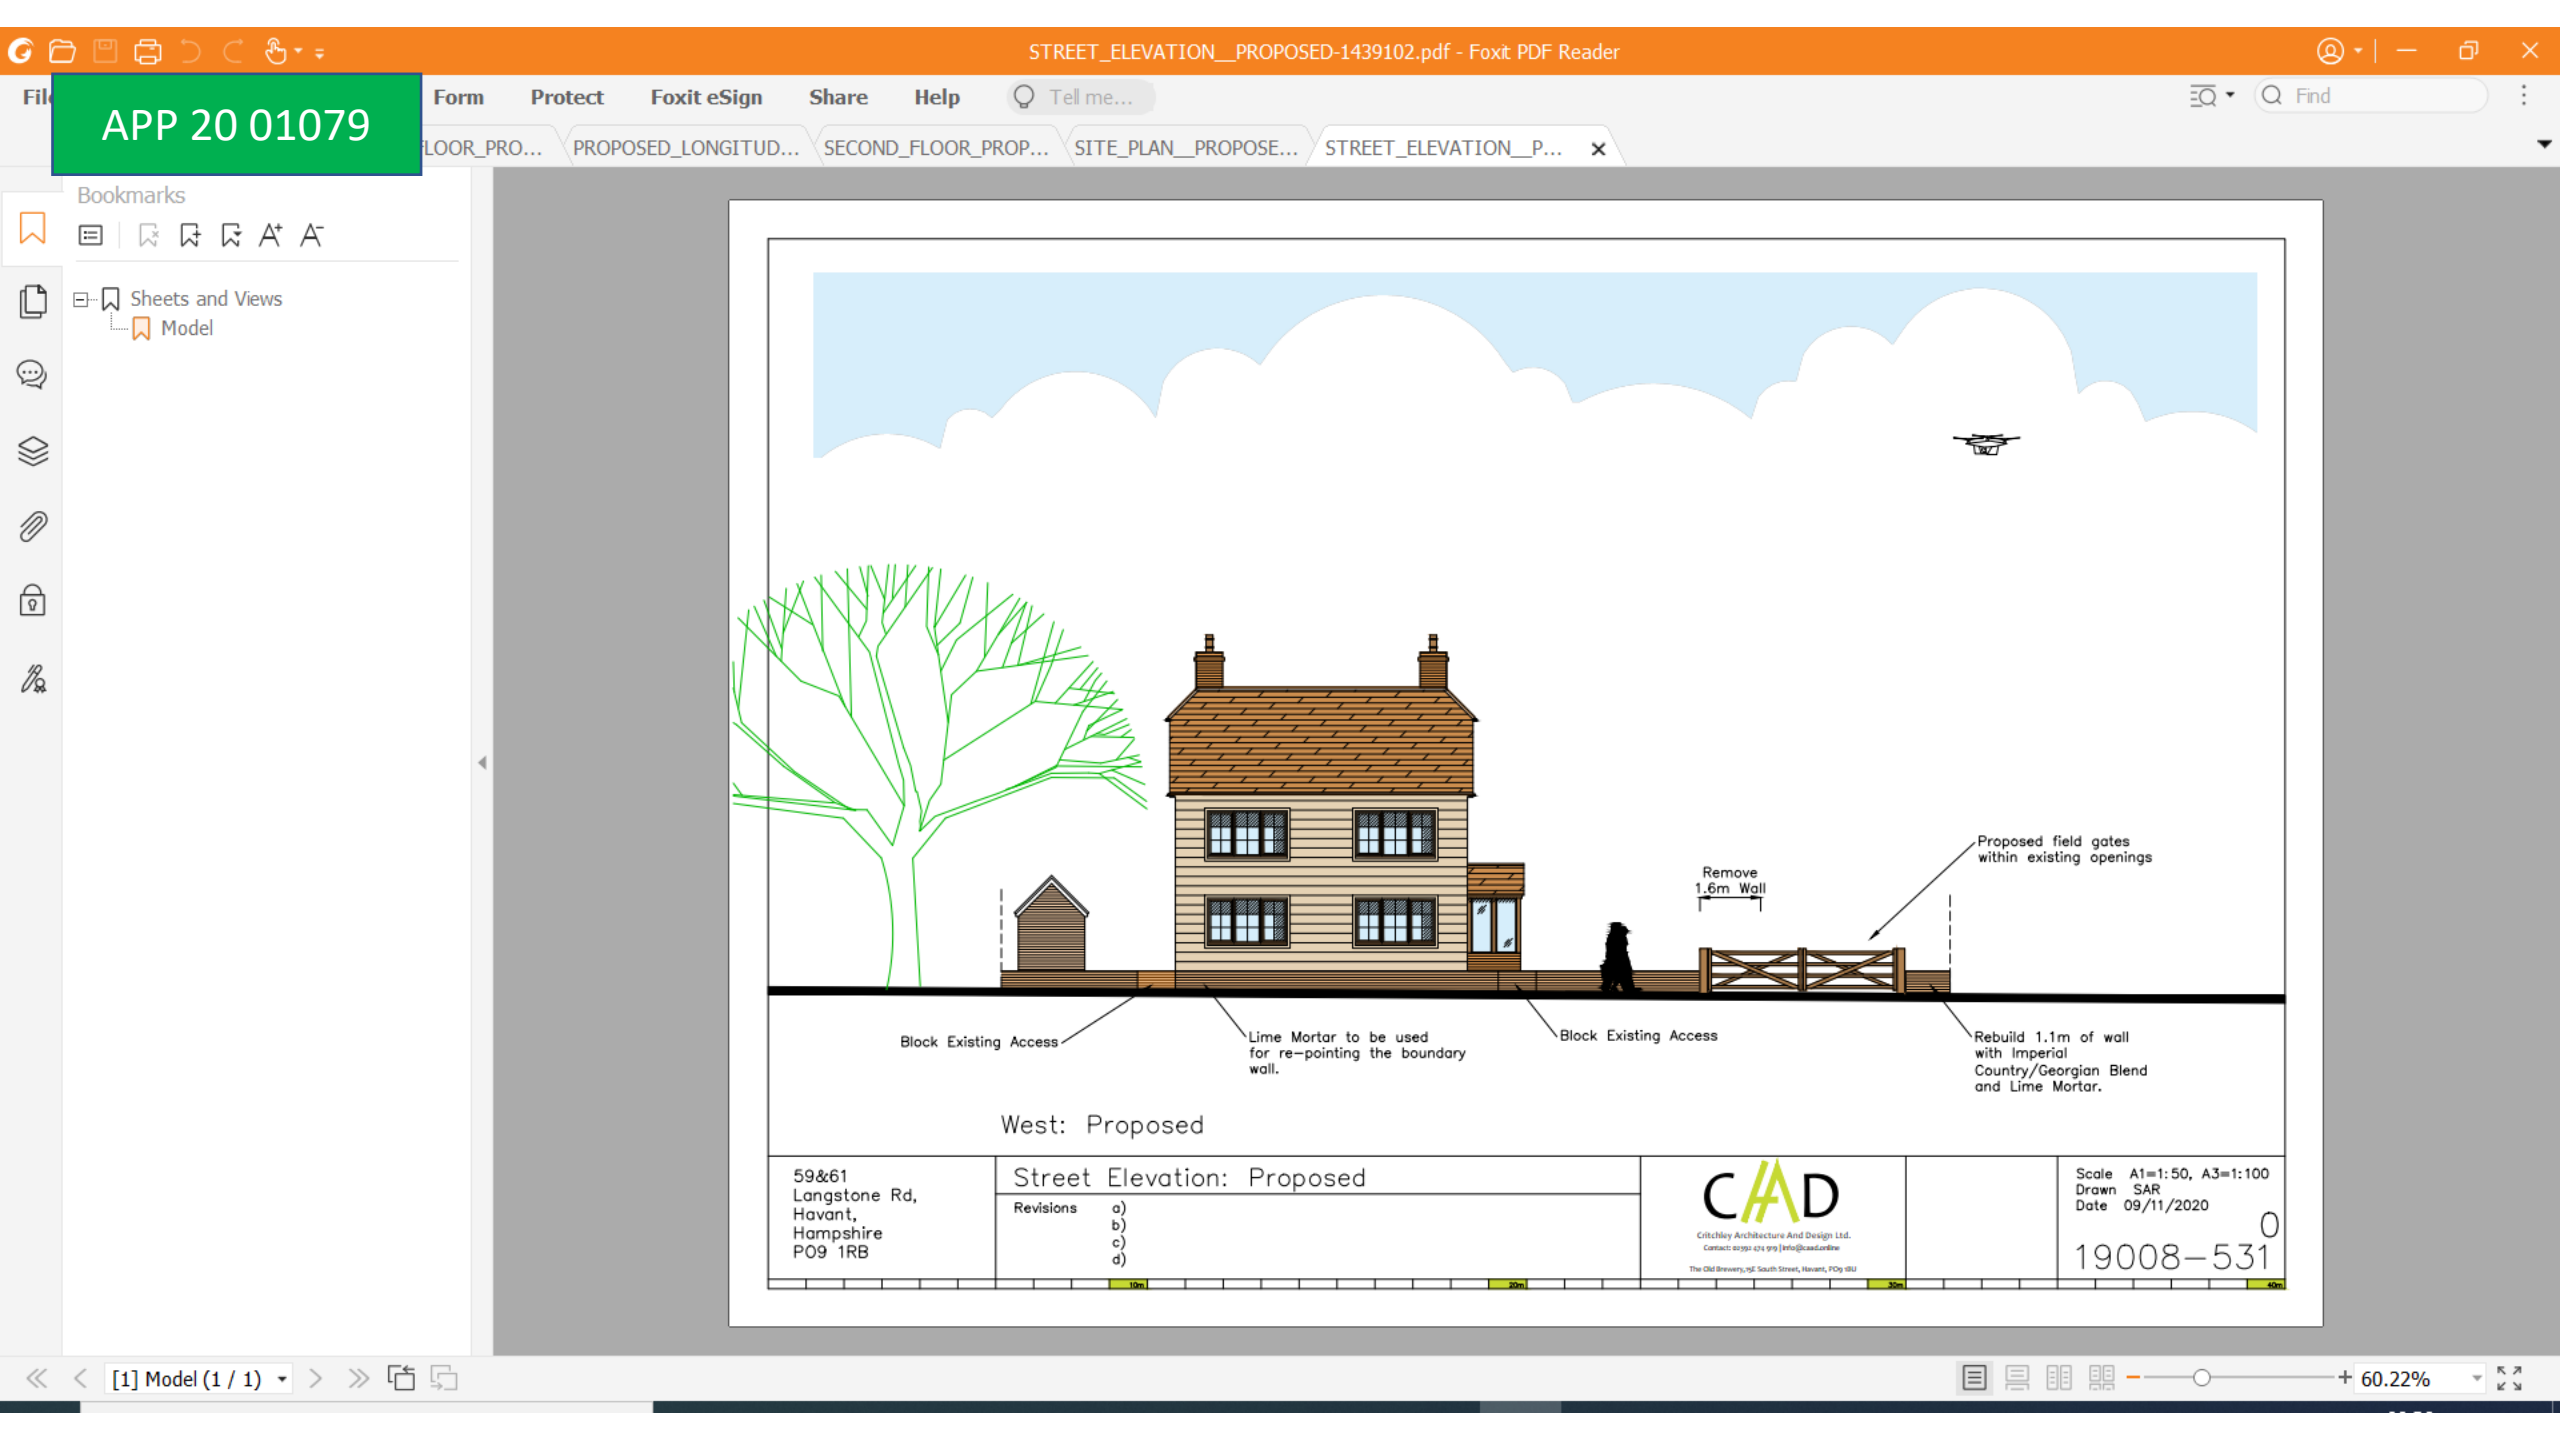


APP 21 01367



Bookmarks

- Sheets and Views
- Model

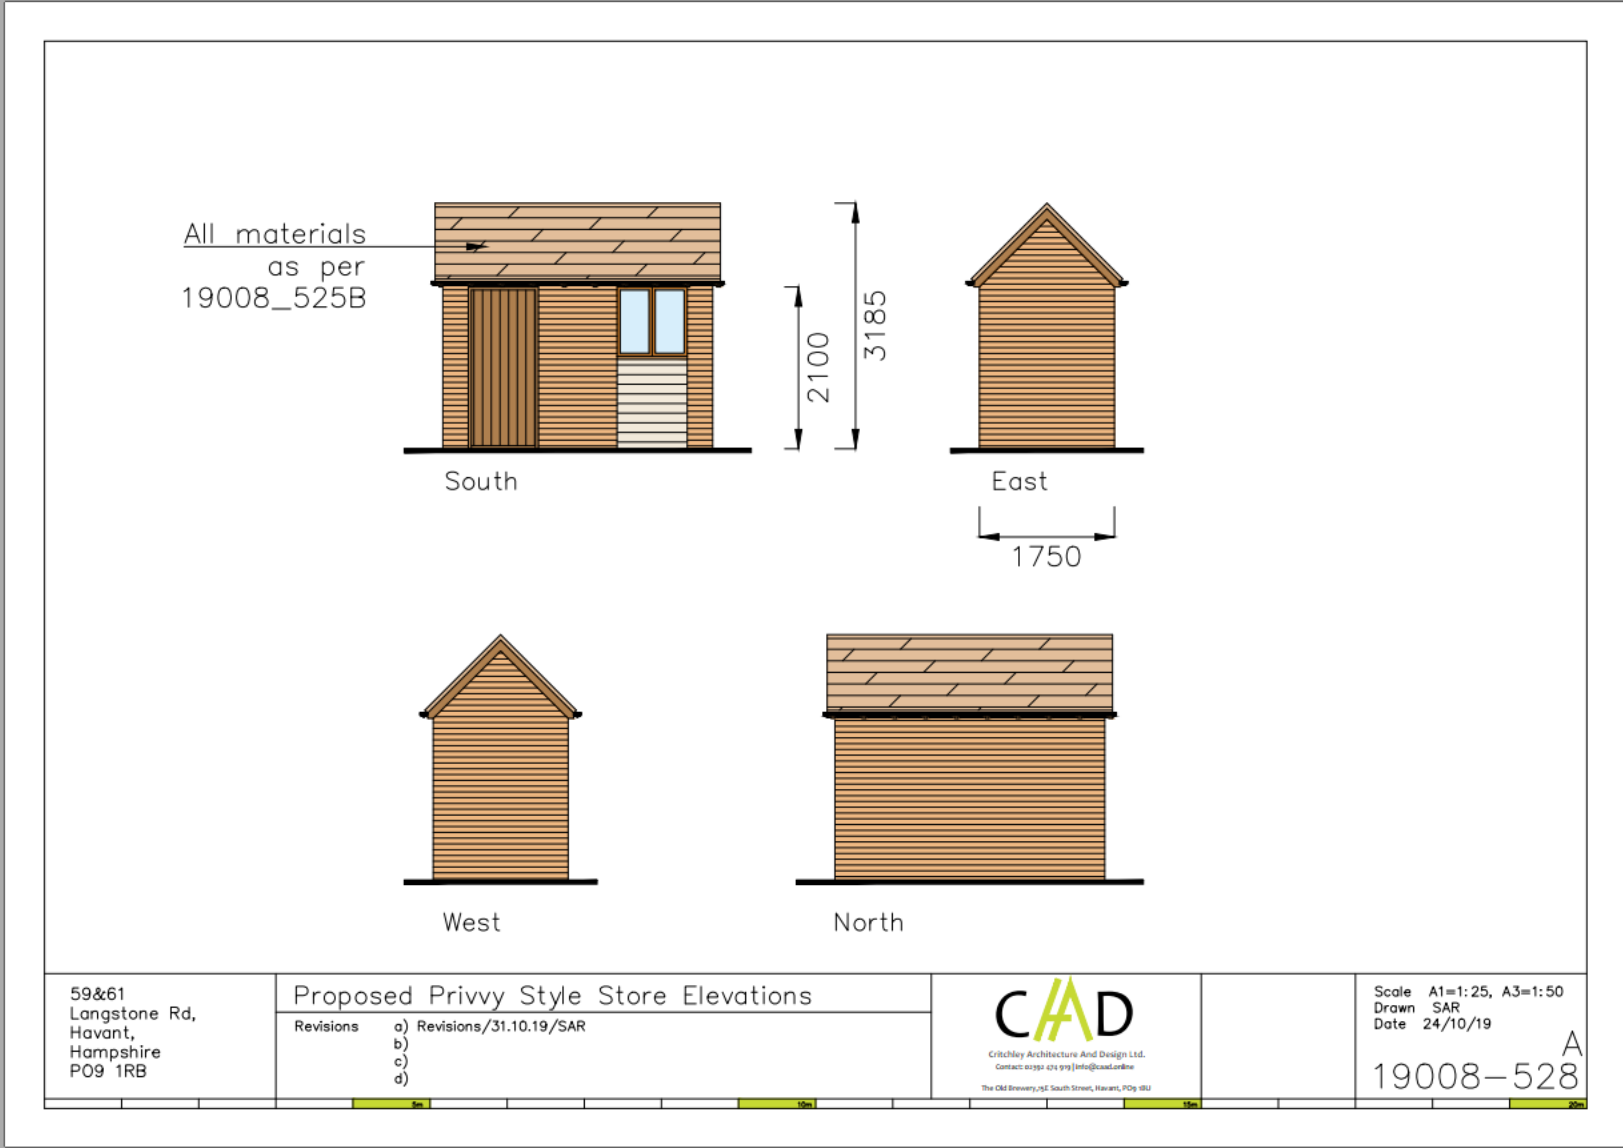

APP 20 01079


Form Protect Foxit eSign Share Help Tell me...

Find

Bookmarks

Sheets and Views

Model

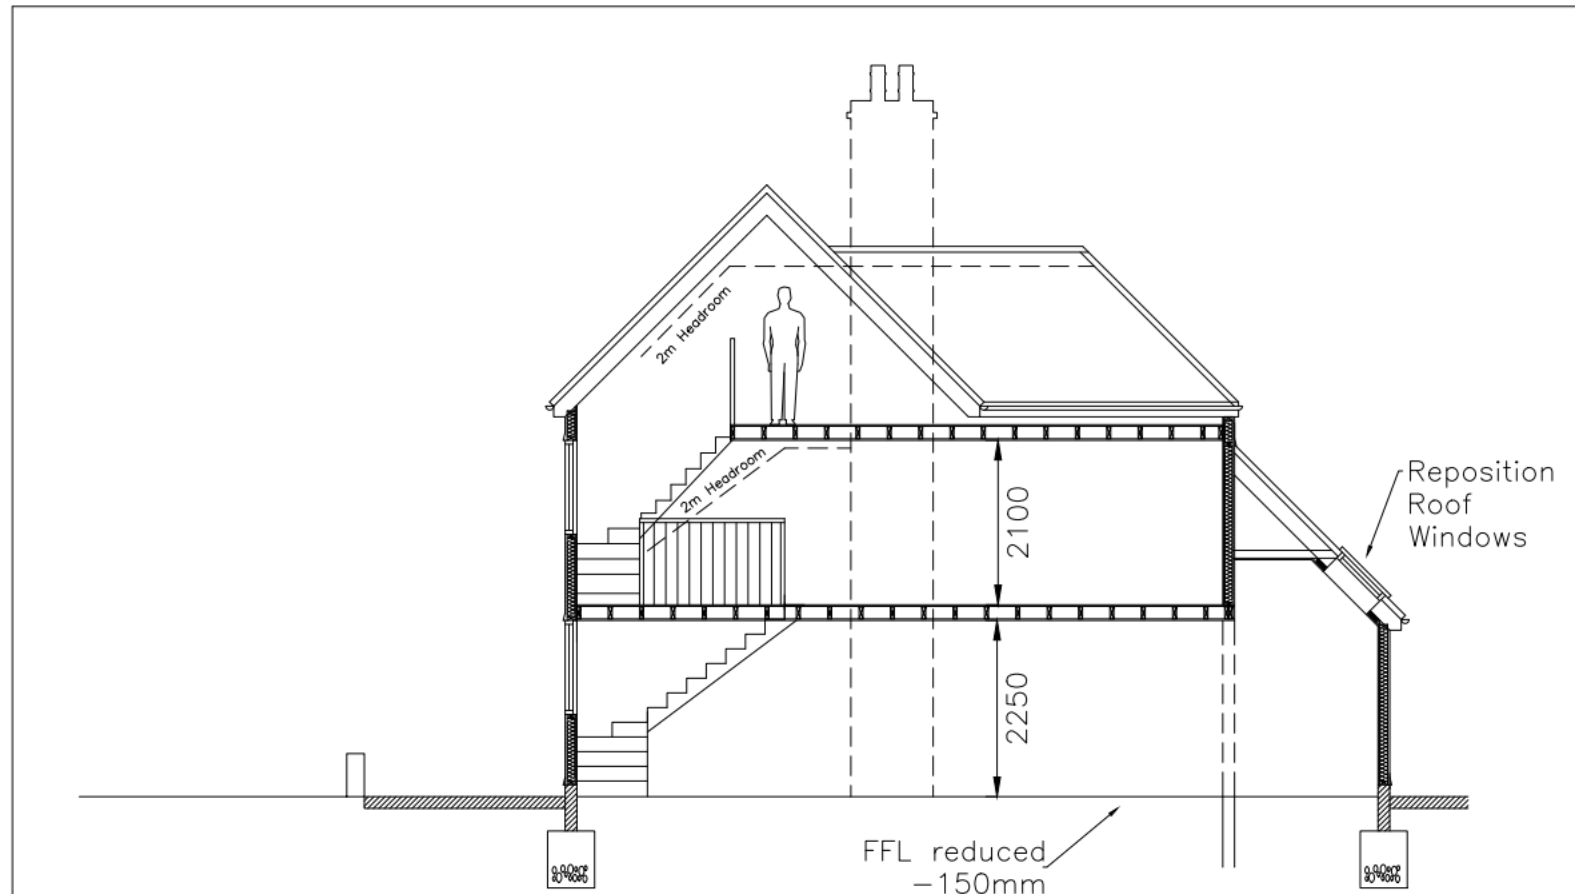

59&61
Langstone Rd,
Havant,
Hampshire
PO9 1RB

Proposed Longitudinal Section: Draft

Revisions
a) Stair Amendment 25/08/2020 CAL
b)
c)
d)

CAD
Critchley Architecture And Design Ltd.
Contact 01935 431 919 | info@cadonline
The Old Brewery, 152 South Street, Havant, PO9 1BU

Scale A1=1:25, A3=1:50
Drawn SAR
Date 19/10/2020

19008-630