



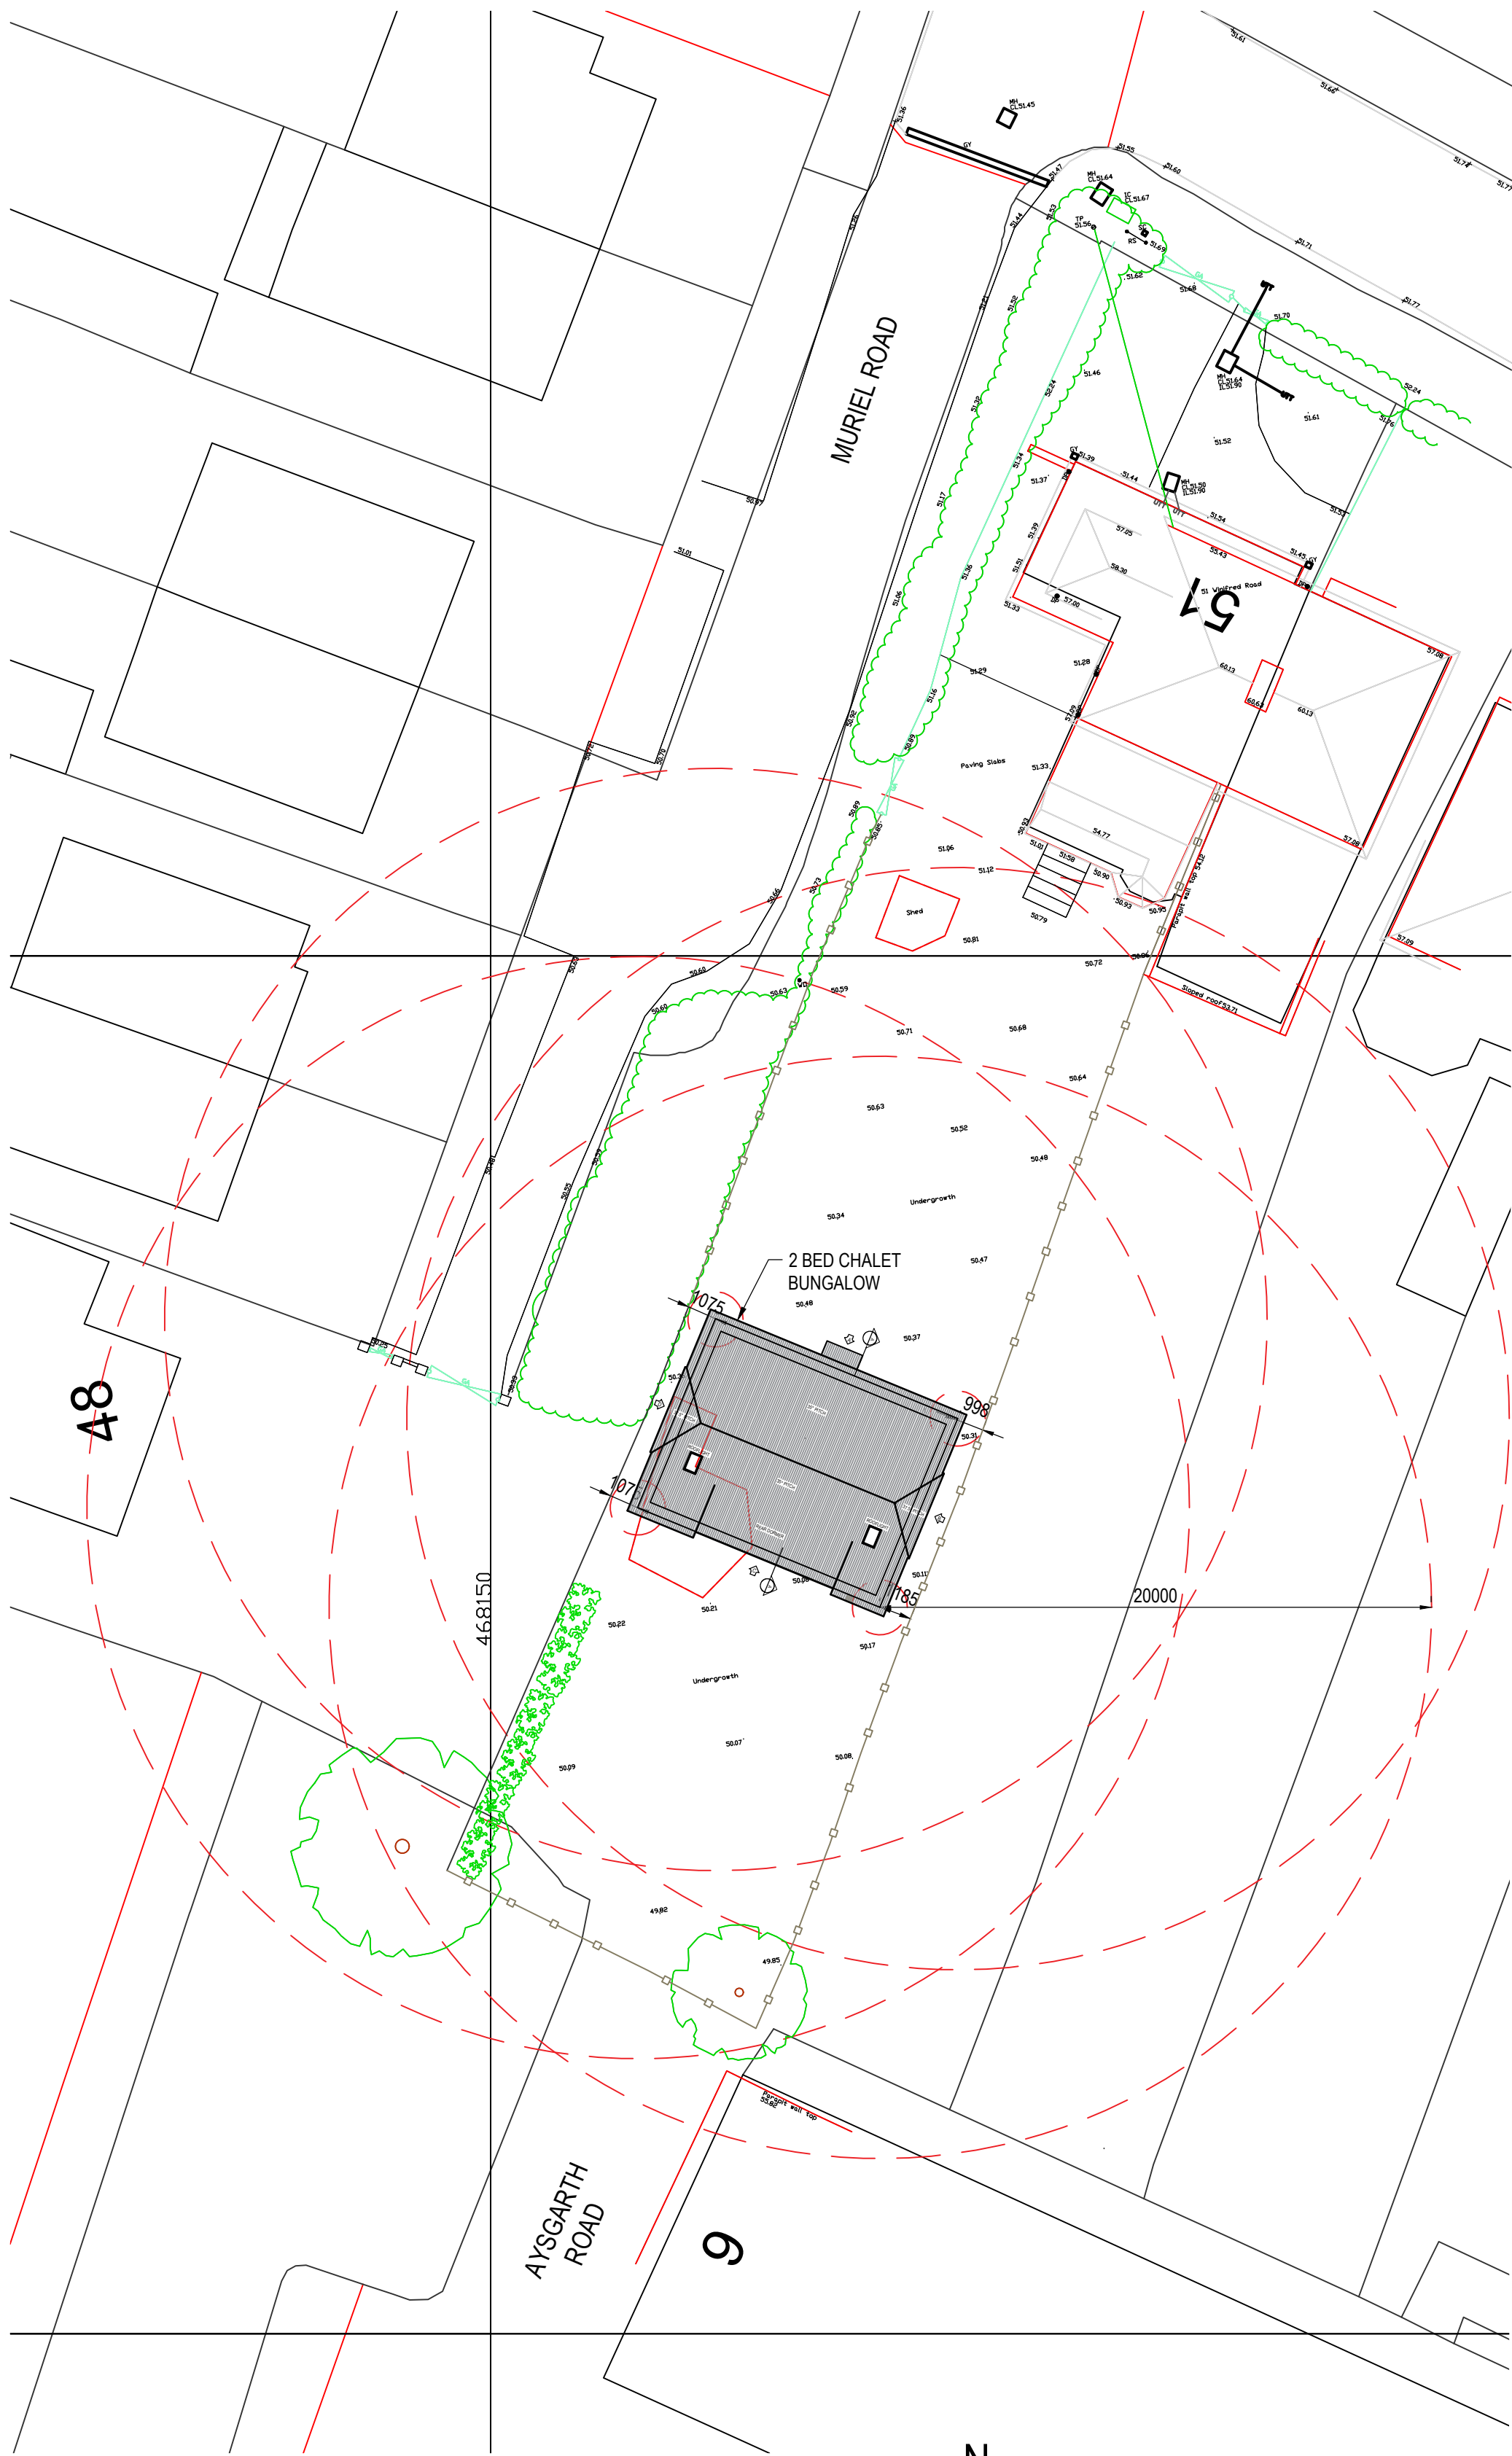


DISTANCE AND PRIVACY OVERLOOKING RADIUS 20 m
SCALE 1:200



SITE PLAN
SCALE 1:200

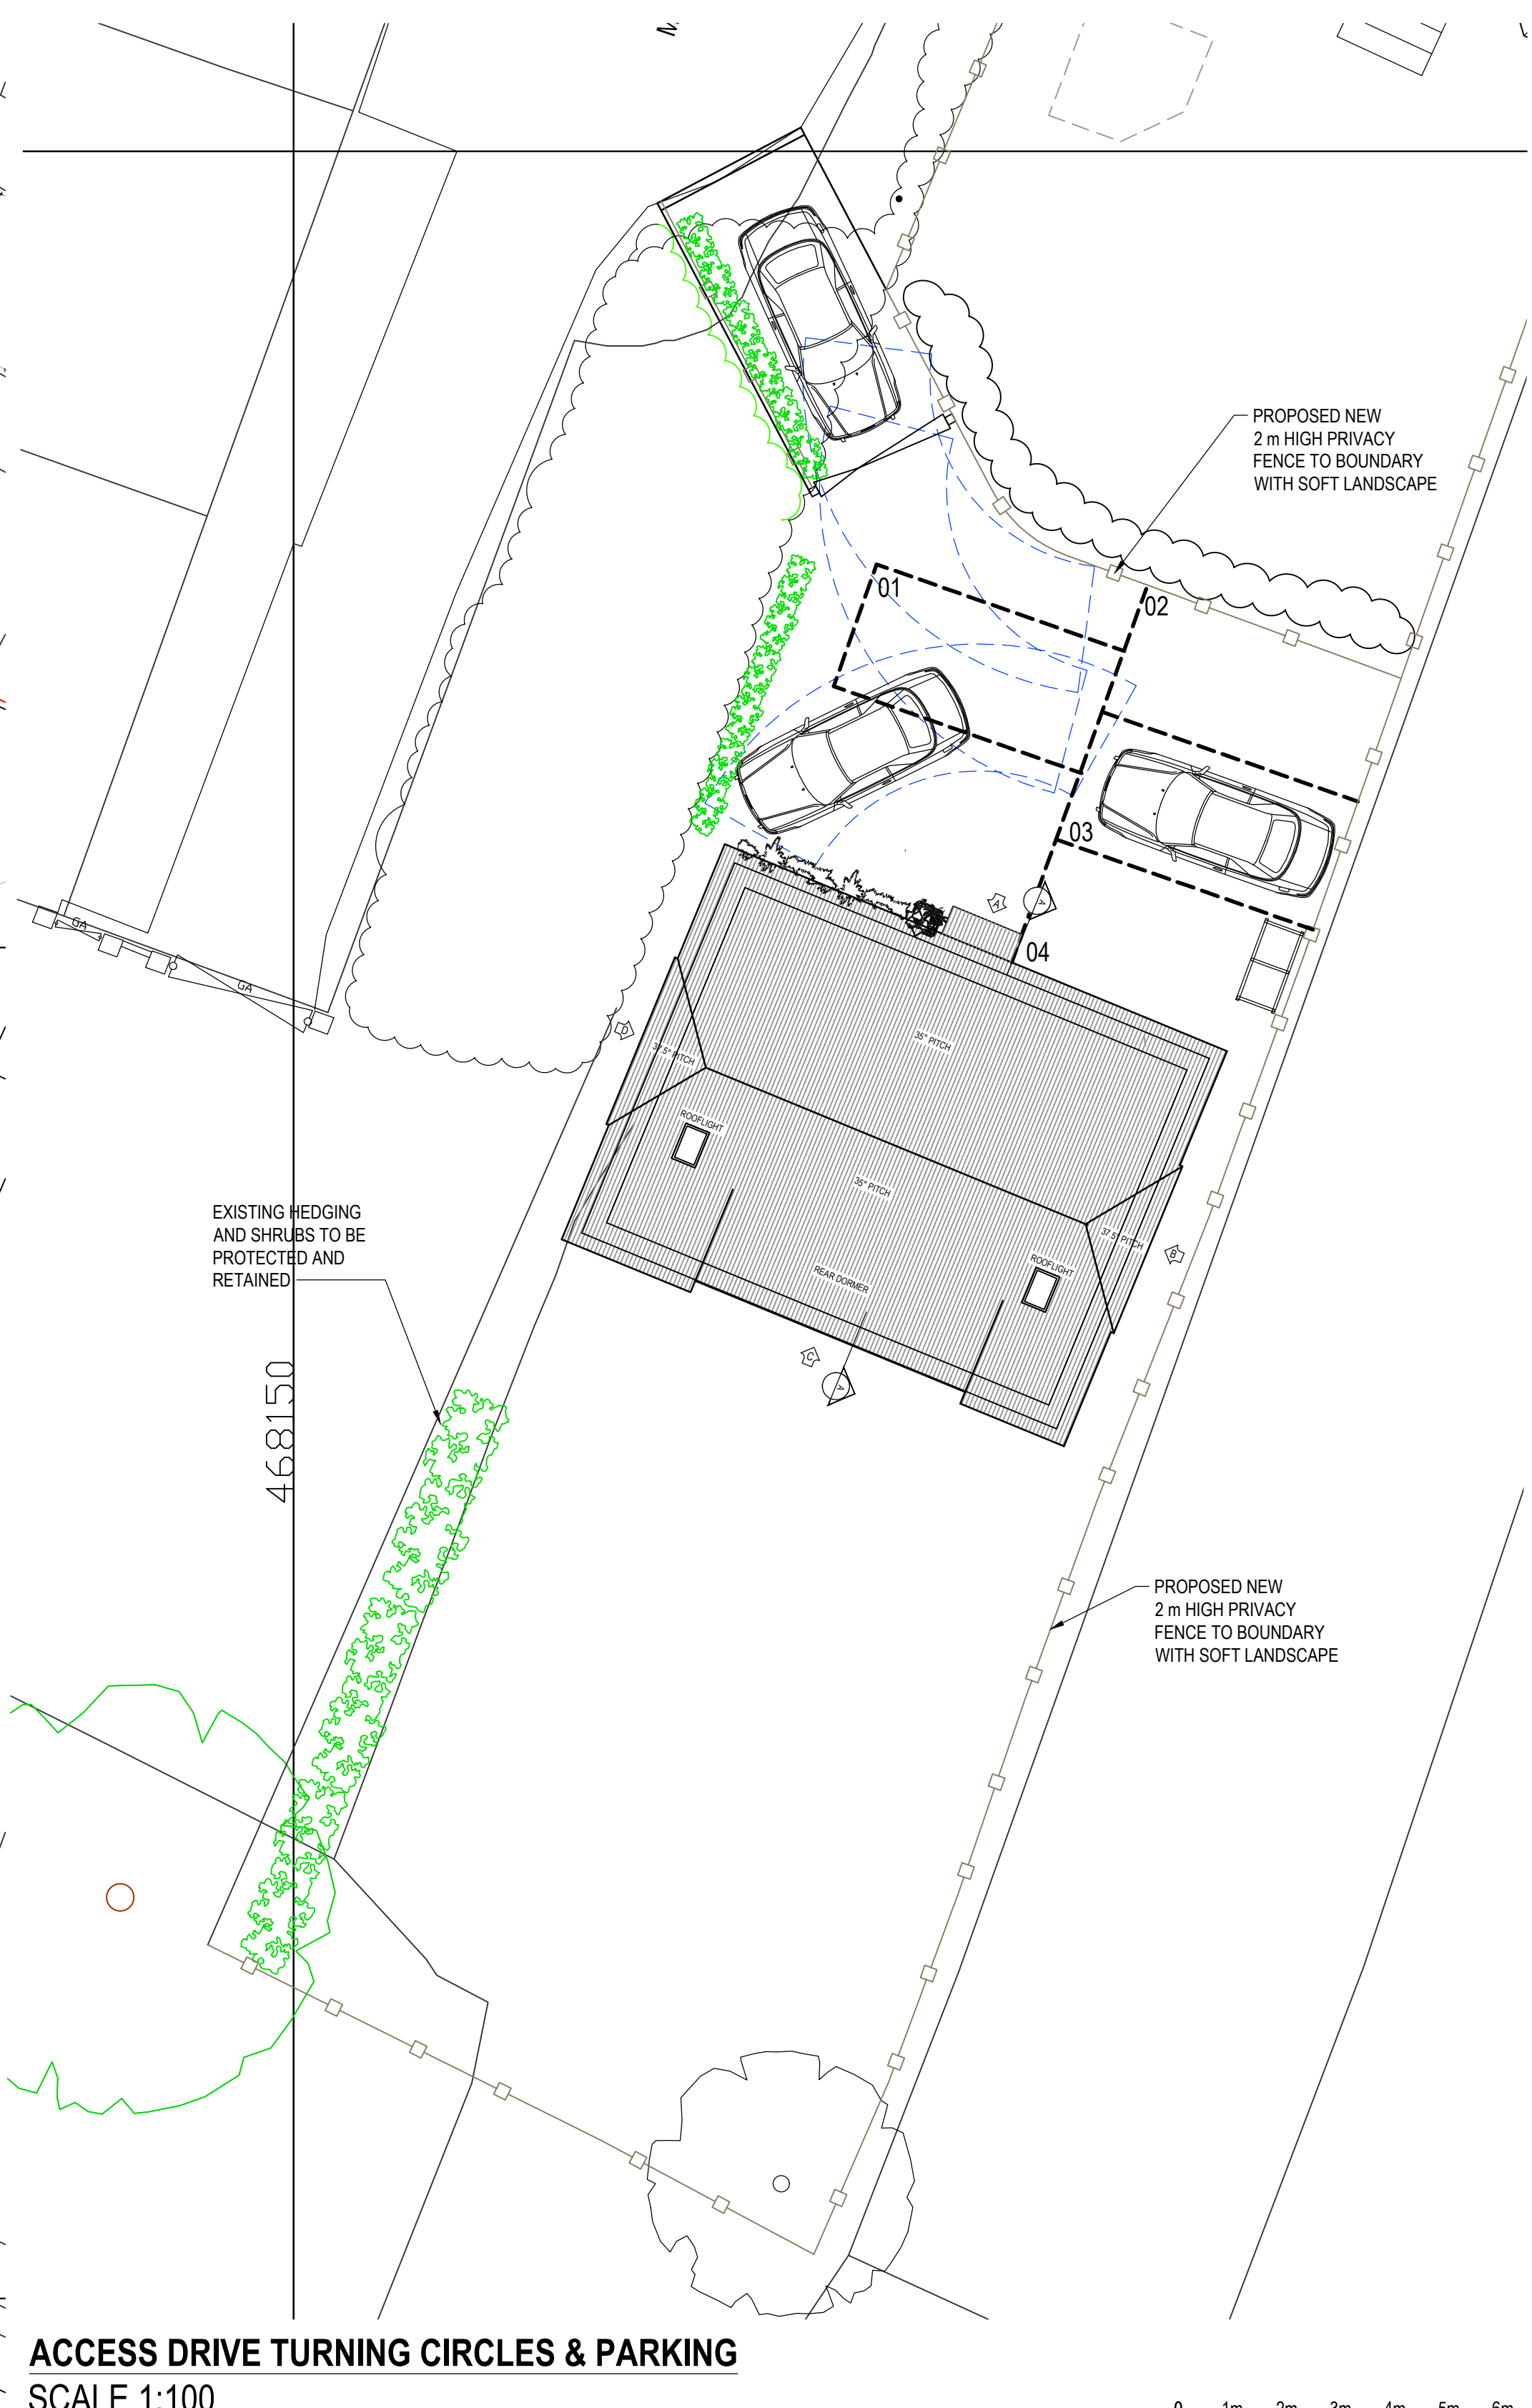

ACCESS DRIVE TURNING CIRCLES & PARKING
SCALE 1:100

 



PROFESSIONAL SOLUTIONS BY DESIGN

TRAFALGAR HOUSE
11 ACORN BUSINESS
CENTRE
NORTHAMBOUR ROAD
PORTSMOUTH
HAMPSHIRE
PO6 3TH

TEL: 023 9269 7193
office@mcandrewmartin.com

www.mcandrewmartin.com

PROJECT INFORMATION

DRAWING TITLE: PROPOSED CHALET BUNGALOW TO REAR PROPOSED SITE PLANS

DRAWN BY: VP DATE: 12/12/23 CHECKED: WM

PROJECT: 51 WINIFRED ROAD WATERLOOVILLE HAMPSHIRE PO7 7TD

CLIENT: MR R DENNET 6 SHIRE CLOSE COWPLAIN WATERLOOVILLE PO7 8RQ

PROJECT NO: 220997 ORIGINATOR: MML SYSTEM: 00 LEVEL: 00 DRAWING TYPE: DR DEPARTMENT: A DRAWING NO: 1100 STATUS: S4 PS3 REVISION: 1:200, 1:100, 1:30 @A1

FOR PLANNING

REV	DESCRIPTION	BY	DATE	CHKD
PS3	PLANNING ISSUE	VP	12/04/24	WM
PS2	KEY UPDATED	JE	29/03/23	WM
PS1	PLANNING SUBMISSION	JE	29/03/23	WM
P1	PRELIMINARY ISSUE	JE	16/02/23	WM

LEGEND

OVERLOOKING RADIUS 20mØ

VEHICLE TURNING CIRCLE

PERMEABLE ROAD SURFACE


PLANTING

GRASS/ TURF

TREES RETAINED

2 m HIGH TIMBER FENCE

TREES REMOVED

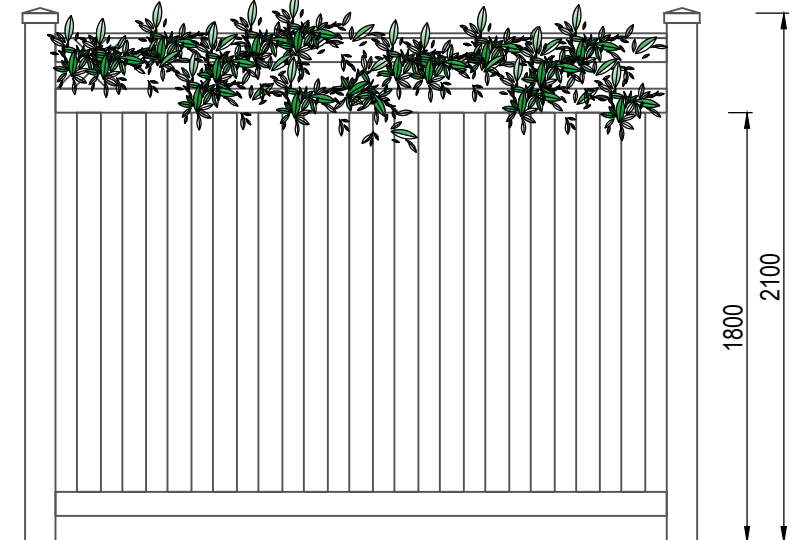

TIMBER FENCING WITH SOFT LANDSCAPE TYPICAL ELEVATION
SCALE 1:30

GENERAL NOTES:

This drawing is the property of McAndrew Martin and must not be reproduced in part or whole or used for the execution of works without their permission.

All dimensions to be checked on site prior to commencement of any construction works and McAndrew Martin notified of any discrepancy via the Supervising Officer.

Figured dimensions are to be used in preference to scaled dimensions. However for Planning purposes scaling is permitted.

No deviation from this drawing will be permitted without the express consent of McAndrew Martin via the Supervising officer.

All works are to comply with the current edition of the Building Regulations and British Standards.

It is the contractors responsibility to check all dimensions and quantities on site prior submitting his tender for the works.

Construction Design and Management (CDM) REGULATIONS 2015, RISK ASSESSMENT.

M & E

Standards required - CIBSE, BAFE, NICEIC, Gas safe, BS5839, BS5588, BS5266, BS7671, BS9999, Defence infrastructure fire standards. Dampers to ducting to meet the standards DW144, EN12101, TR19.

Fire stopping to meet BS standards.

Light fittings to be Fire Rated where ceilings are fire separation.

Fire Officer Testing and Certification.

BUILDING REGULATIONS

To Building regulation and British Standard. Requirements in all respects.

To Fire Officer requirements in all respects.

The Building Contractor must include for all works required by the M&E Contractors.

HEALTH & SAFETY

Refer to Designers Risk Assessment.