



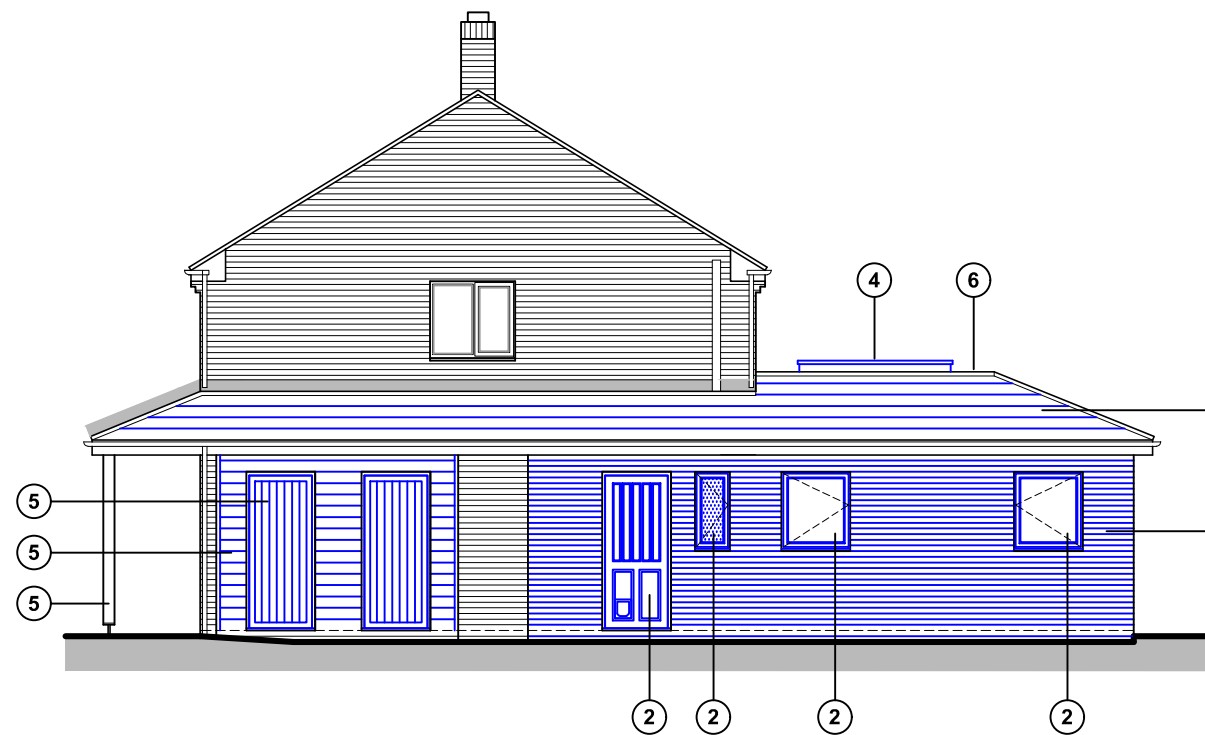


North (side) elevation

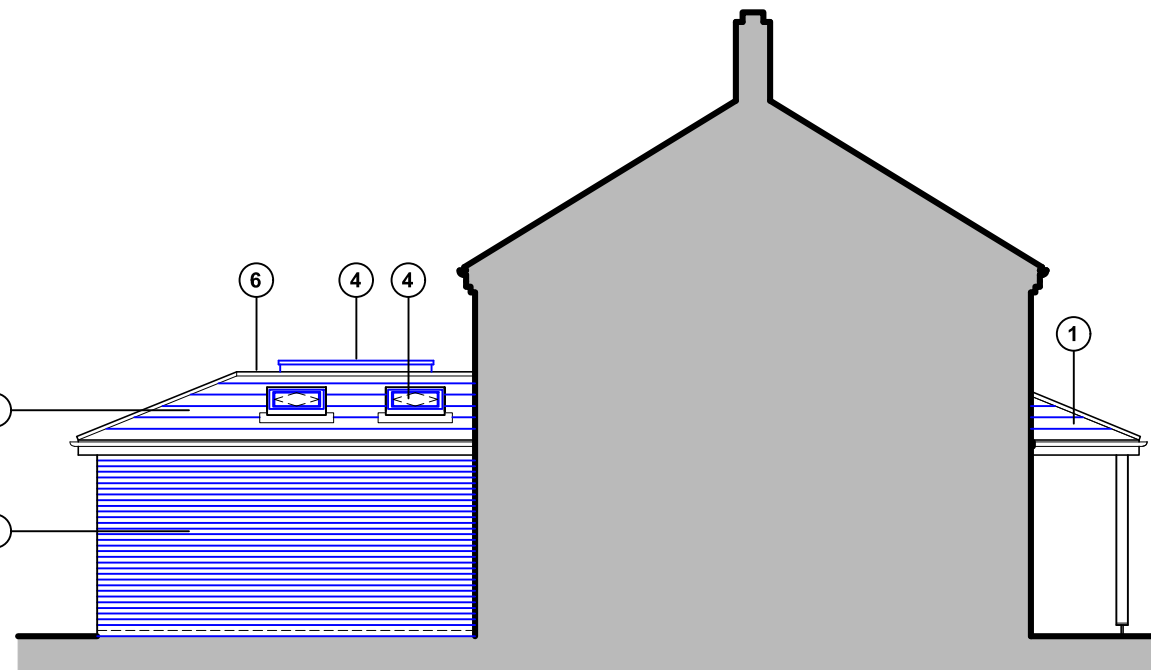



South (side) elevation

- ① Slate roof tiles
- ② UpVC windows & doors to match existing
- ③ Bricks to match existing
- ④ Skylight - Velux or similar product
- ⑤ Timber cladding, doors and support posts
- ⑥ Single ply flat roof

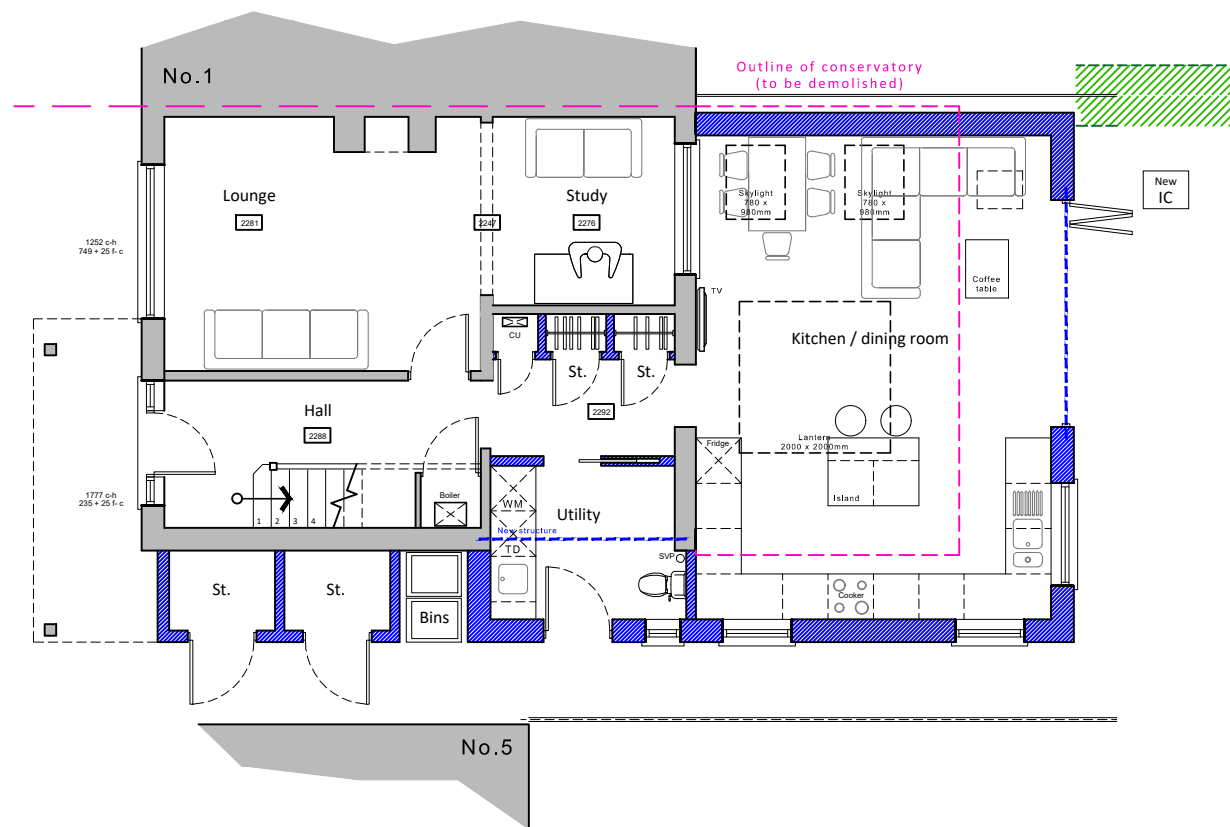

Ground floor plan

(first floor unchanged in new proposal)

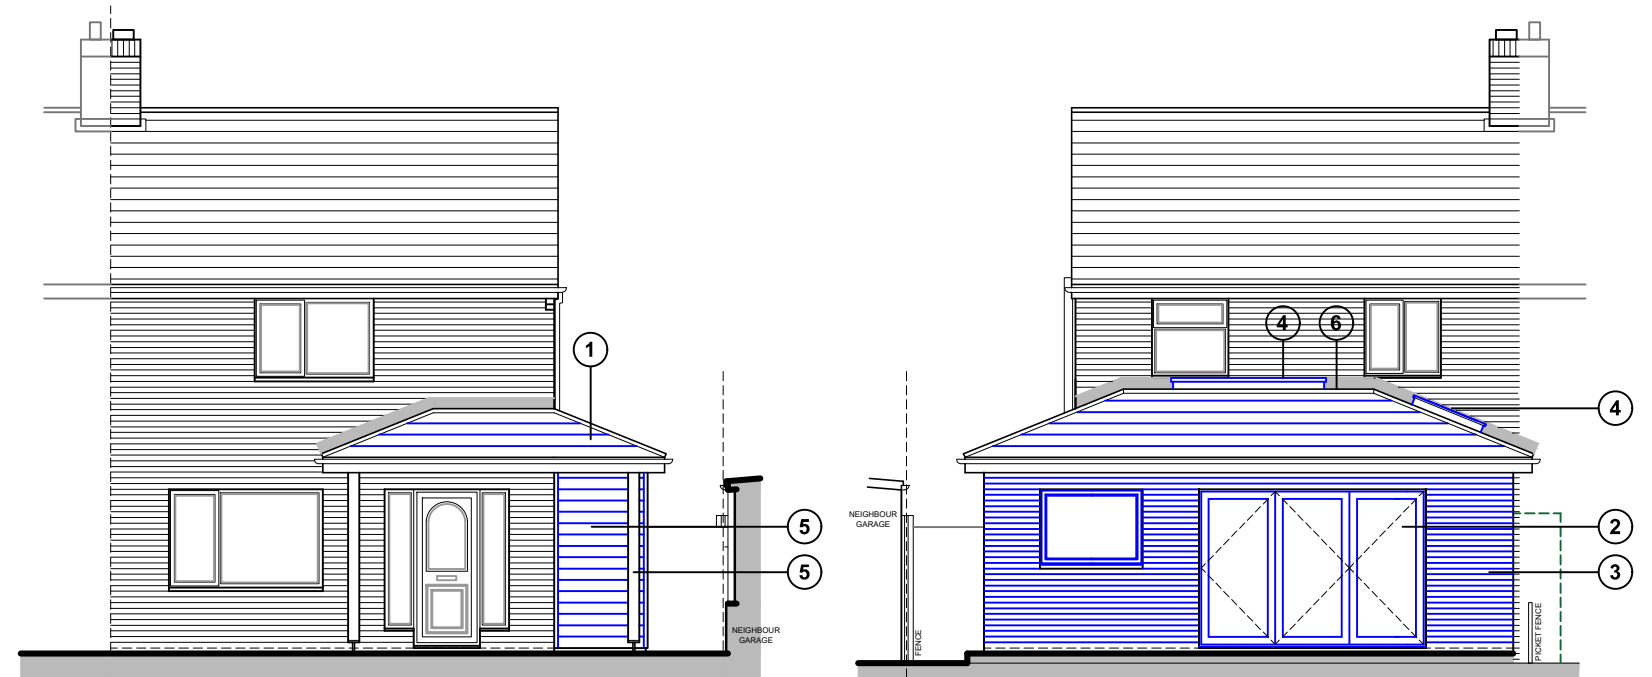 

East (front) elevation

West (rear) elevation

Proposed ground floor plan & elevations scale 1:100



Existing walls  Proposed walls  Proposed structure 

For MR & MRS BOWLES	Title PROPOSED GROUND FLOOR PLAN & ELEVATIONS			Office Tel: 01243 933732
Project PROPOSED EXTENSION 3 ALLENDALE AVENUE, EMSWORTH, PO10 7TJ.	Date OCT 2022	Drawn JB	Scale 1:100 @ A3	Checked -
Job Number PL646.22	Drawing Number -03	Revision B	Web: www.jb-architecturedesign.com	

