
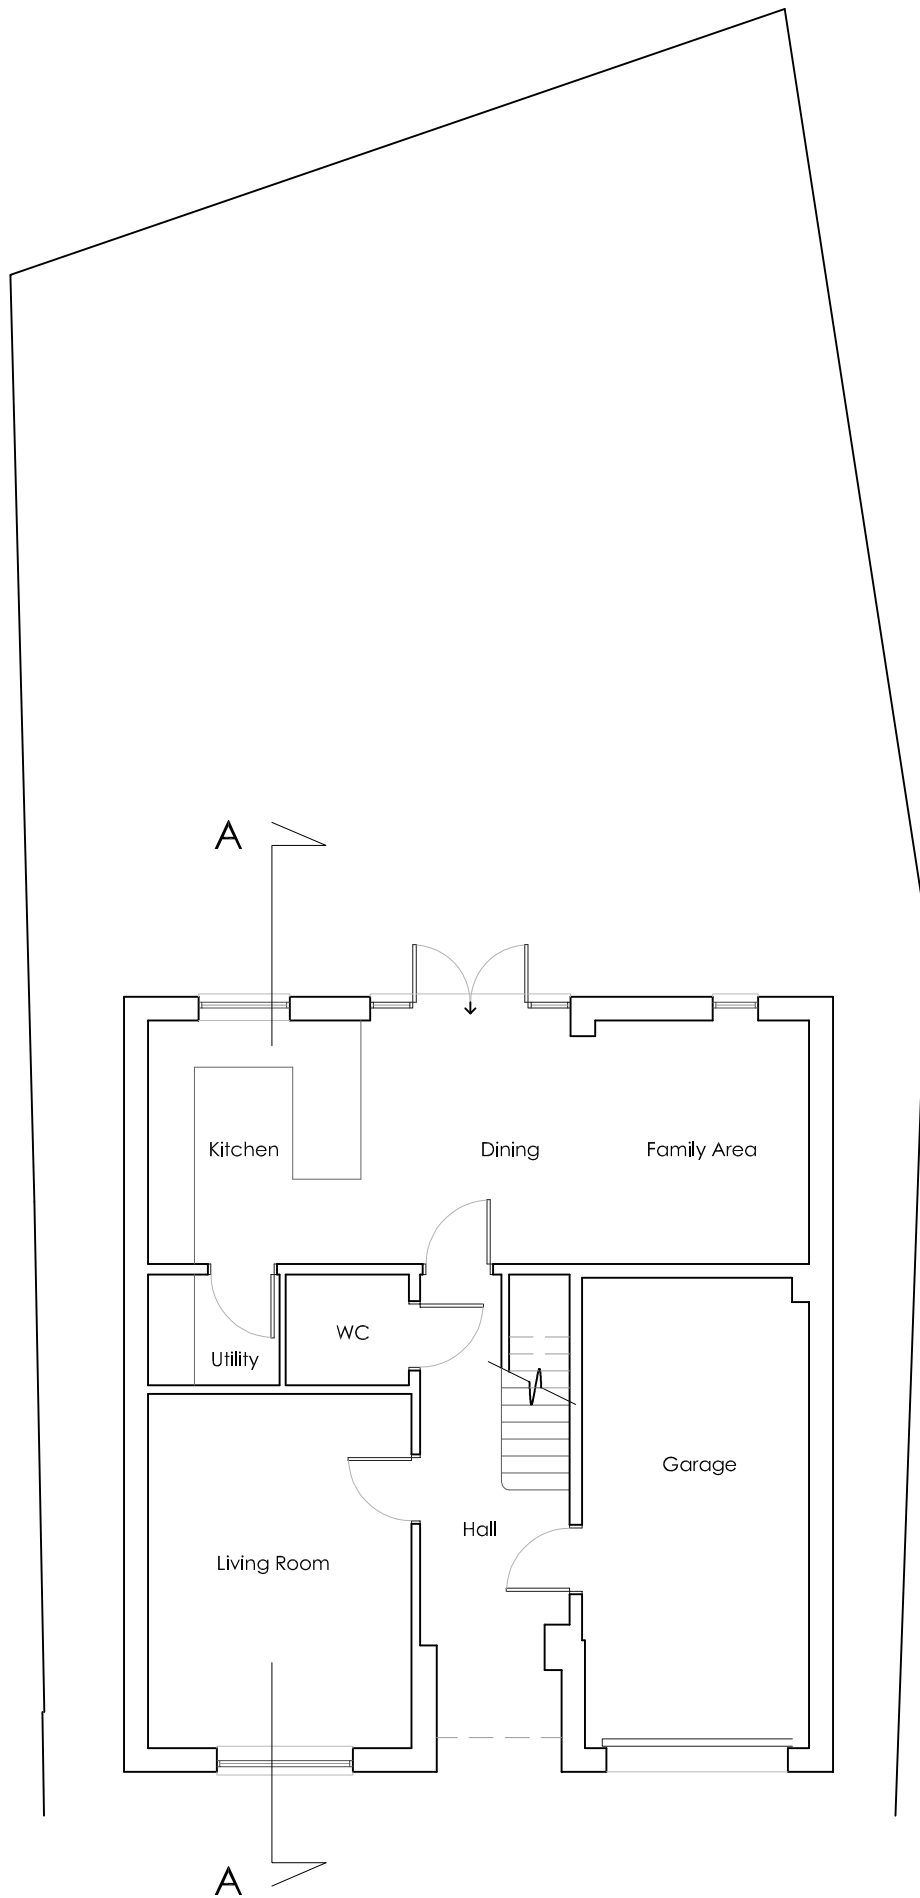


Scale in metres

 

DRAWING
As Existing
Site Plan /Ground floor plan

NUMBER 202204.Exg 01
REVISION
SCALE 1:100 @ A3
DATE April 2022

PROJECT
Proposed single storey extension and alterations at 6 Wren Grove
Havant PO9 5FL

CLIENT
Paul and Kelli Rebbitt

Benjamin Favier Architects

23 Twitten Way Worthing BN14 7JU T. 01903 209635 M. 07946 380099

