

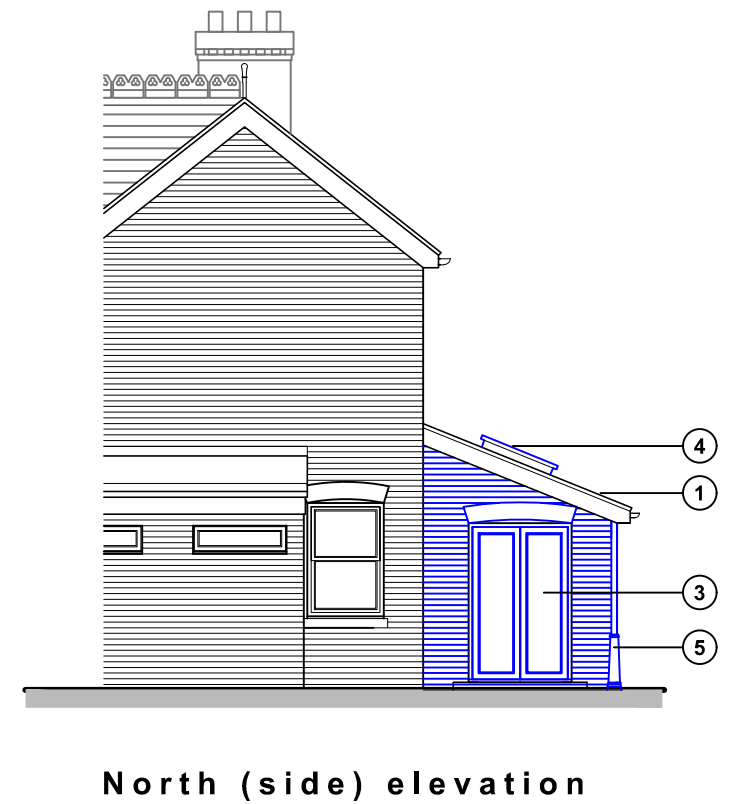
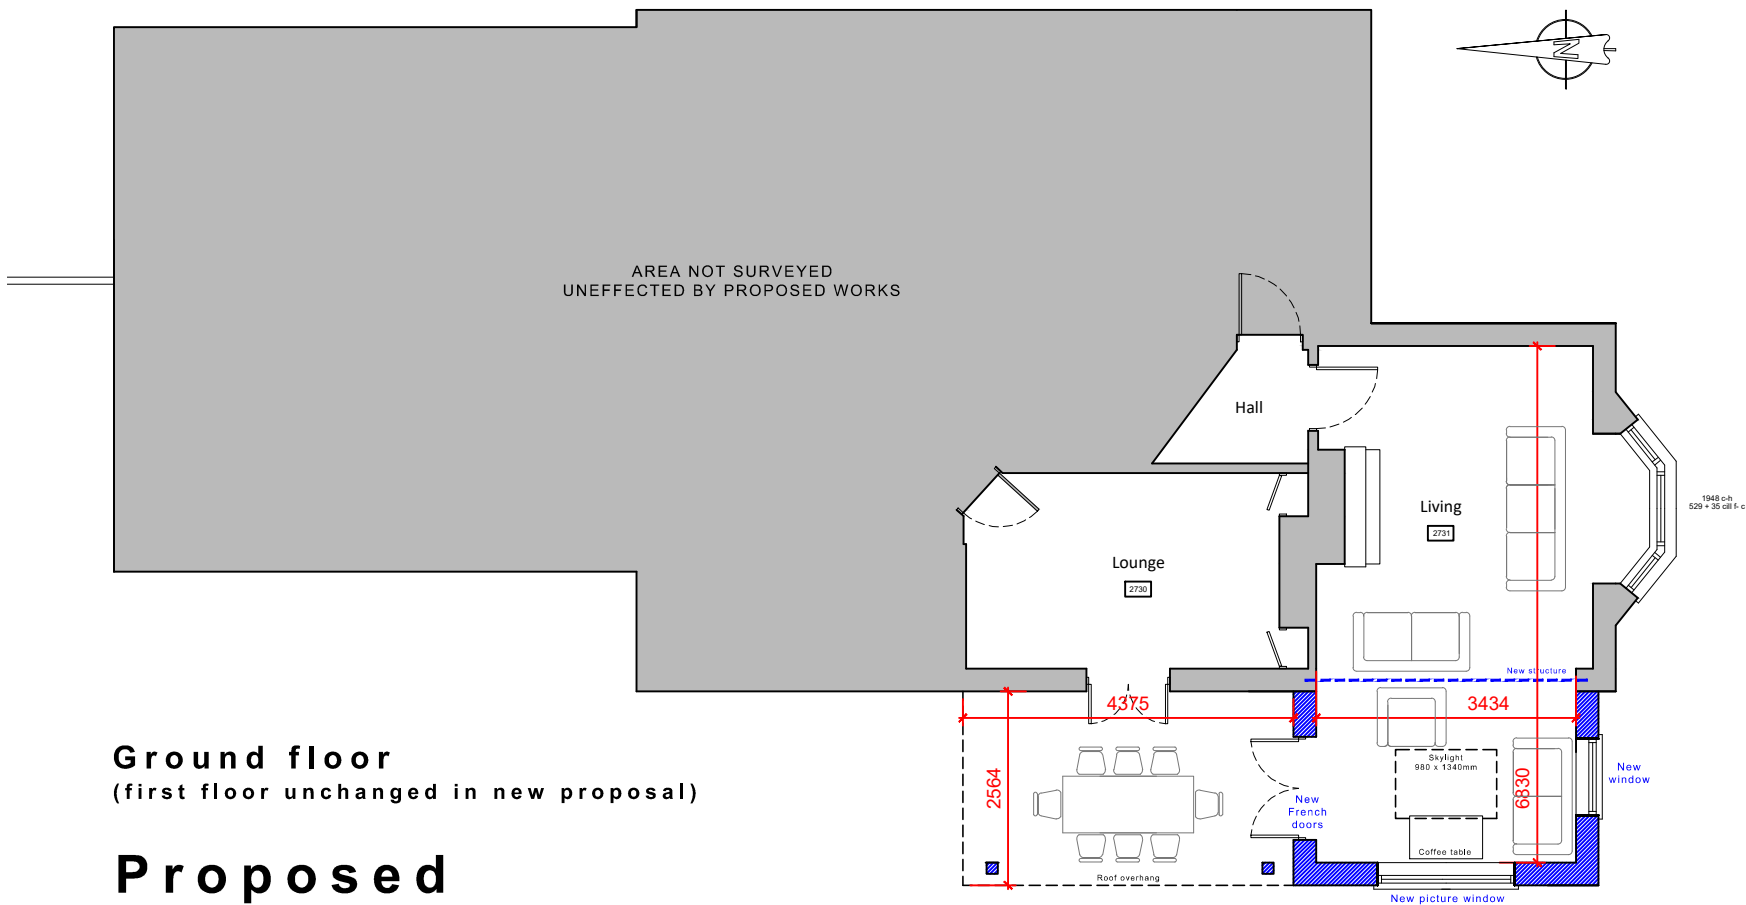


- 1 Slate roof tiles to match existing
- 2 Bricks to match existing
- 3 Timber doors & windows to match existing
- 4 Skylight - Velux or similar product
- 5 Tradition Victorian style glass veranda

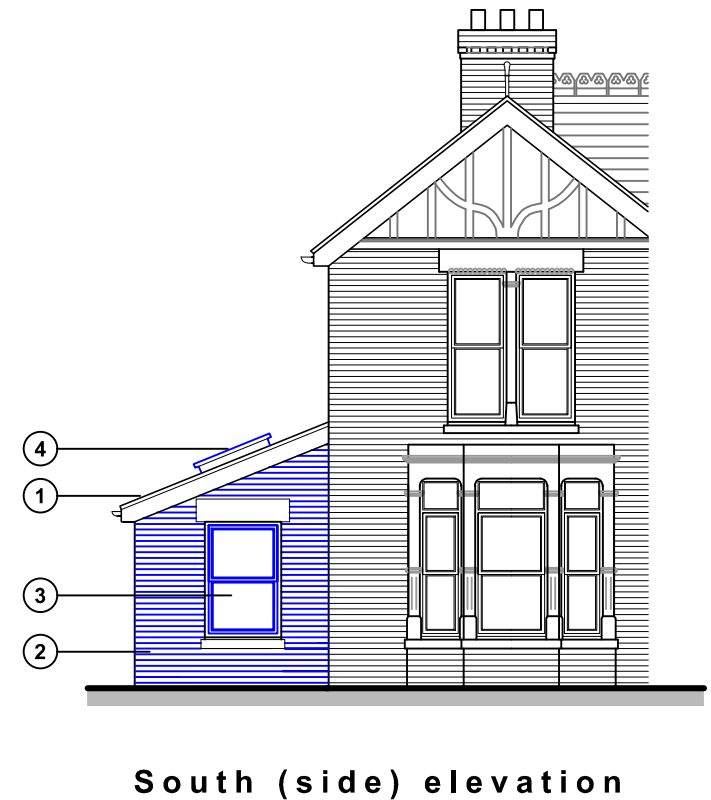

Ground floor
(first floor unchanged in new proposal)

Proposed
ground floor plan & elevations

 

For MR & MRS EDWARDS		Title PROPOSED GROUND FLOOR PLAN & ELEVATIONS		Office Tel: 01243 933732	
Project PROPOSED REAR EXTENSION AT 5 WESTBOURNE AVENUE, EMSWORTH PO10 7QT		Date MAY 2022	Drawn JB	Scale 1:100 @ A3	Checked -
Job Number PL.607.22		Drawing Number -03		Revision A	
				Email: admin@jb-architecturedesign.com Web: www.jb-architecturedesign.com	

