



Rev.	Date	Note	Author	Checked

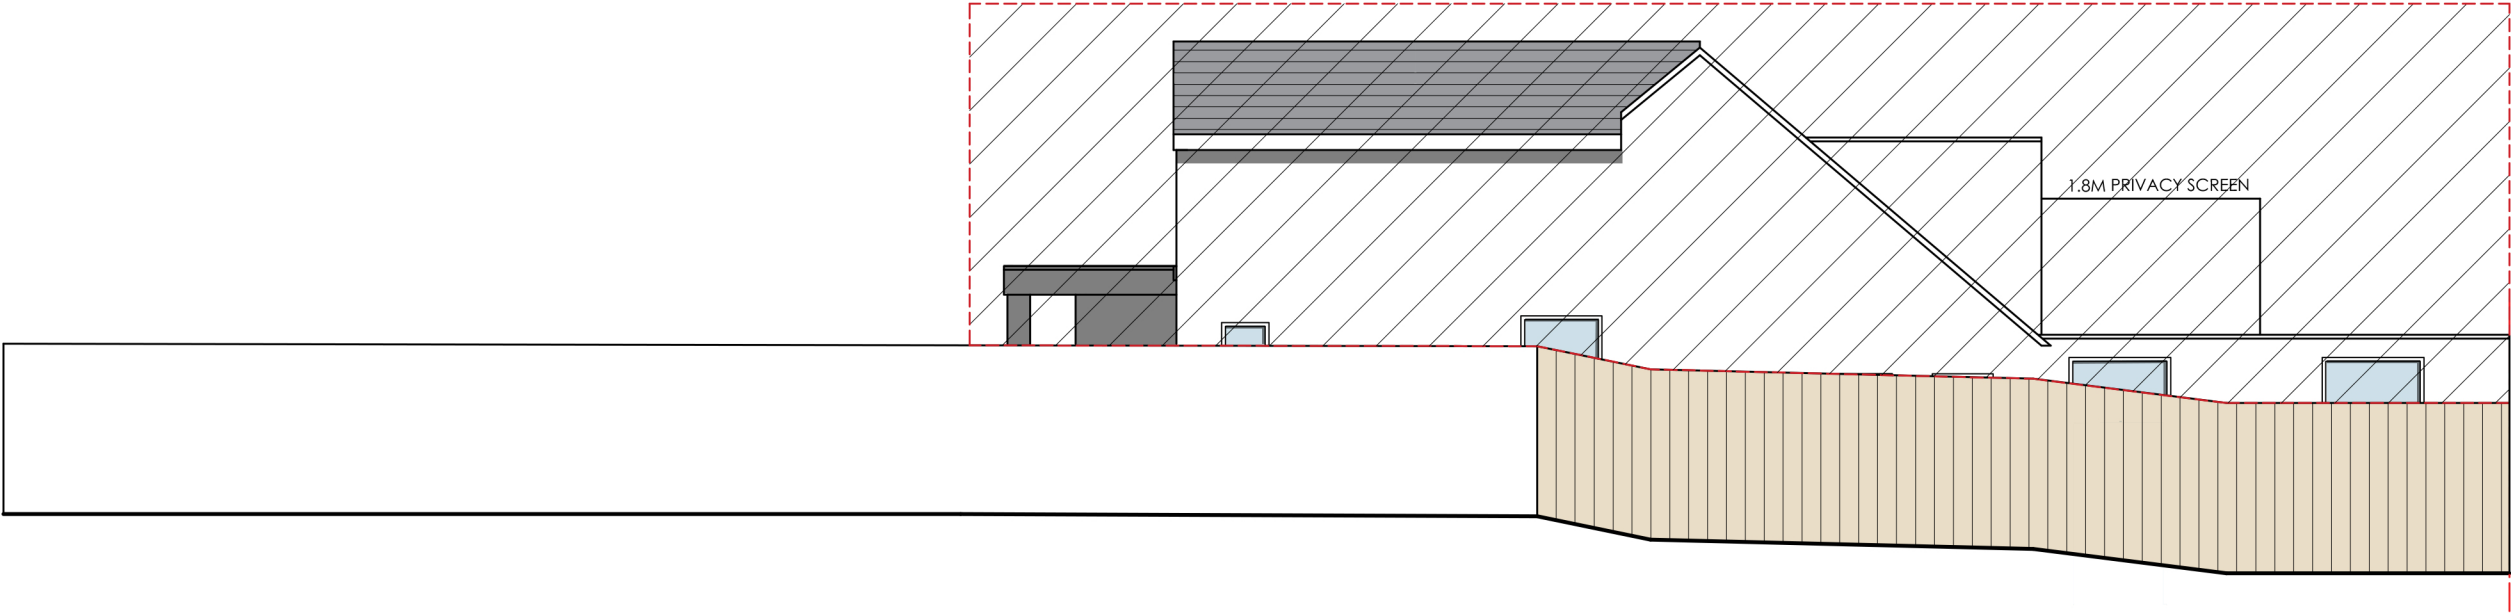


PROPOSED NORTH EAST ELEVATION

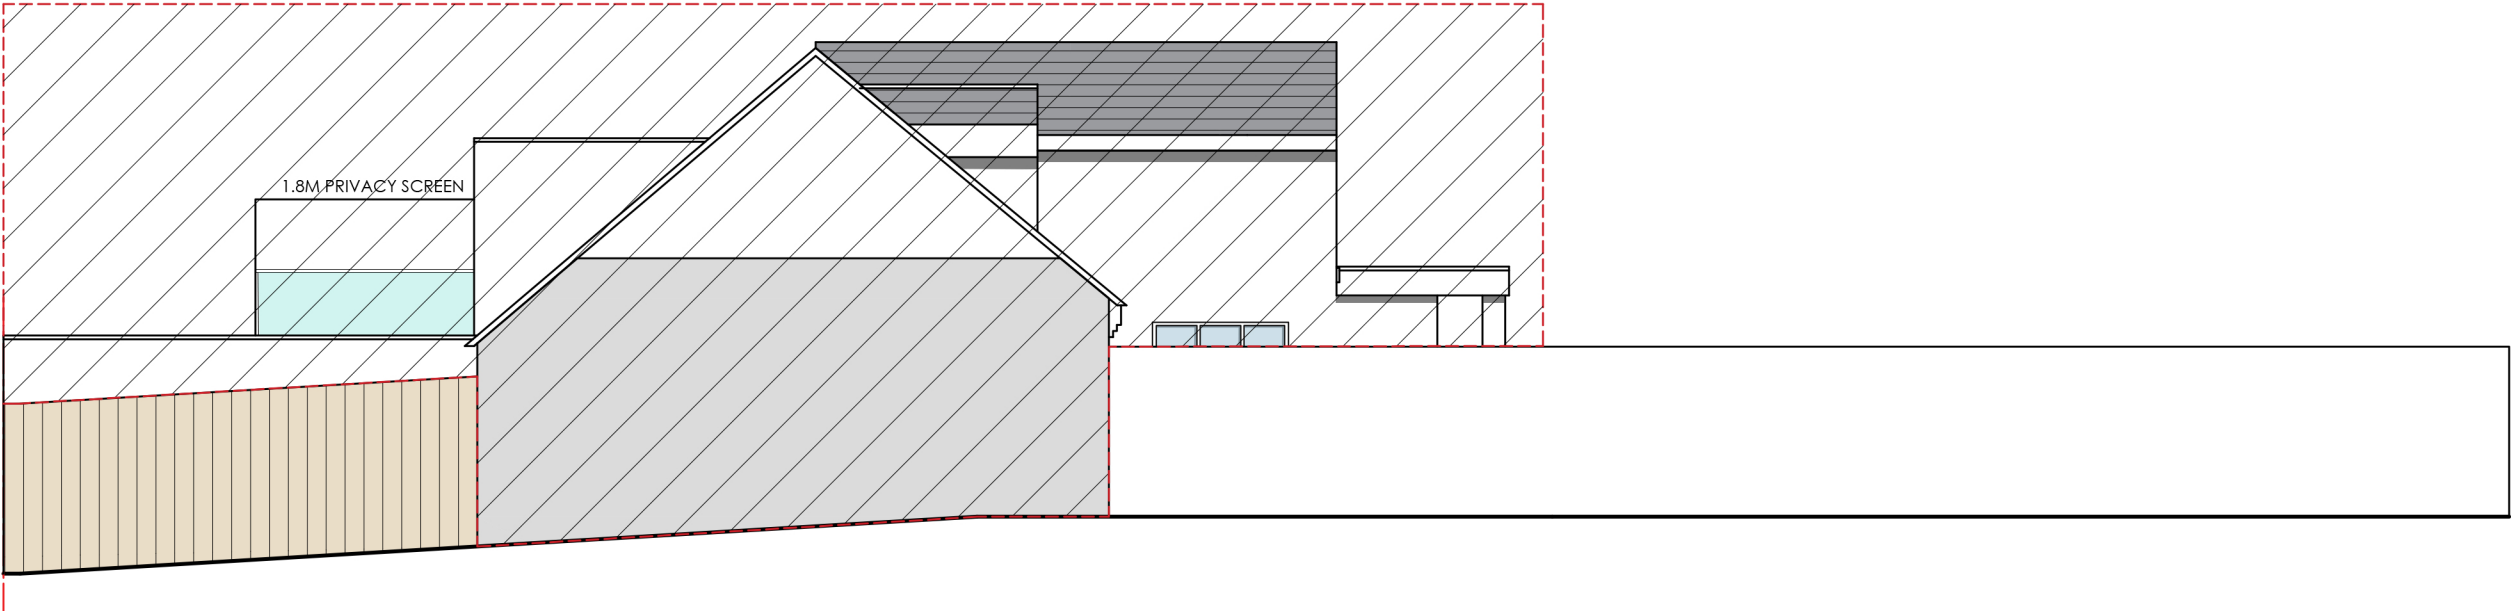


PROPOSED SOUTH WEST ELEVATION

KEY

 

Approved design PP-12584318

 

Project	REAR/SIDE EXTENSIONS + LOFT CONV. 2 CRESTLAND CLOSE WATERLOOVILLE PO8 9AG					Drawing	PROPOSED ELEVATIONS			
						Job-Dwg Number	23007-PL-503		Rev.	-
Client	MR PUDDICK					JPA JAMES POTTER ASSOCIATES www.jpa.design JPA - PORTSMOUTH 117 Highland Road, Southsea, Portsmouth, PO4 9DD t. +44(0)2394 002 897				
Status	PLANNING									
Scale	1:100		Sheet Size		A3					
Author	BR	Checked	RH	Date	01/03/2024					