




1 South Elevation
1 : 100




2 North Elevation
1 : 100



3 East Elevation
1 : 100

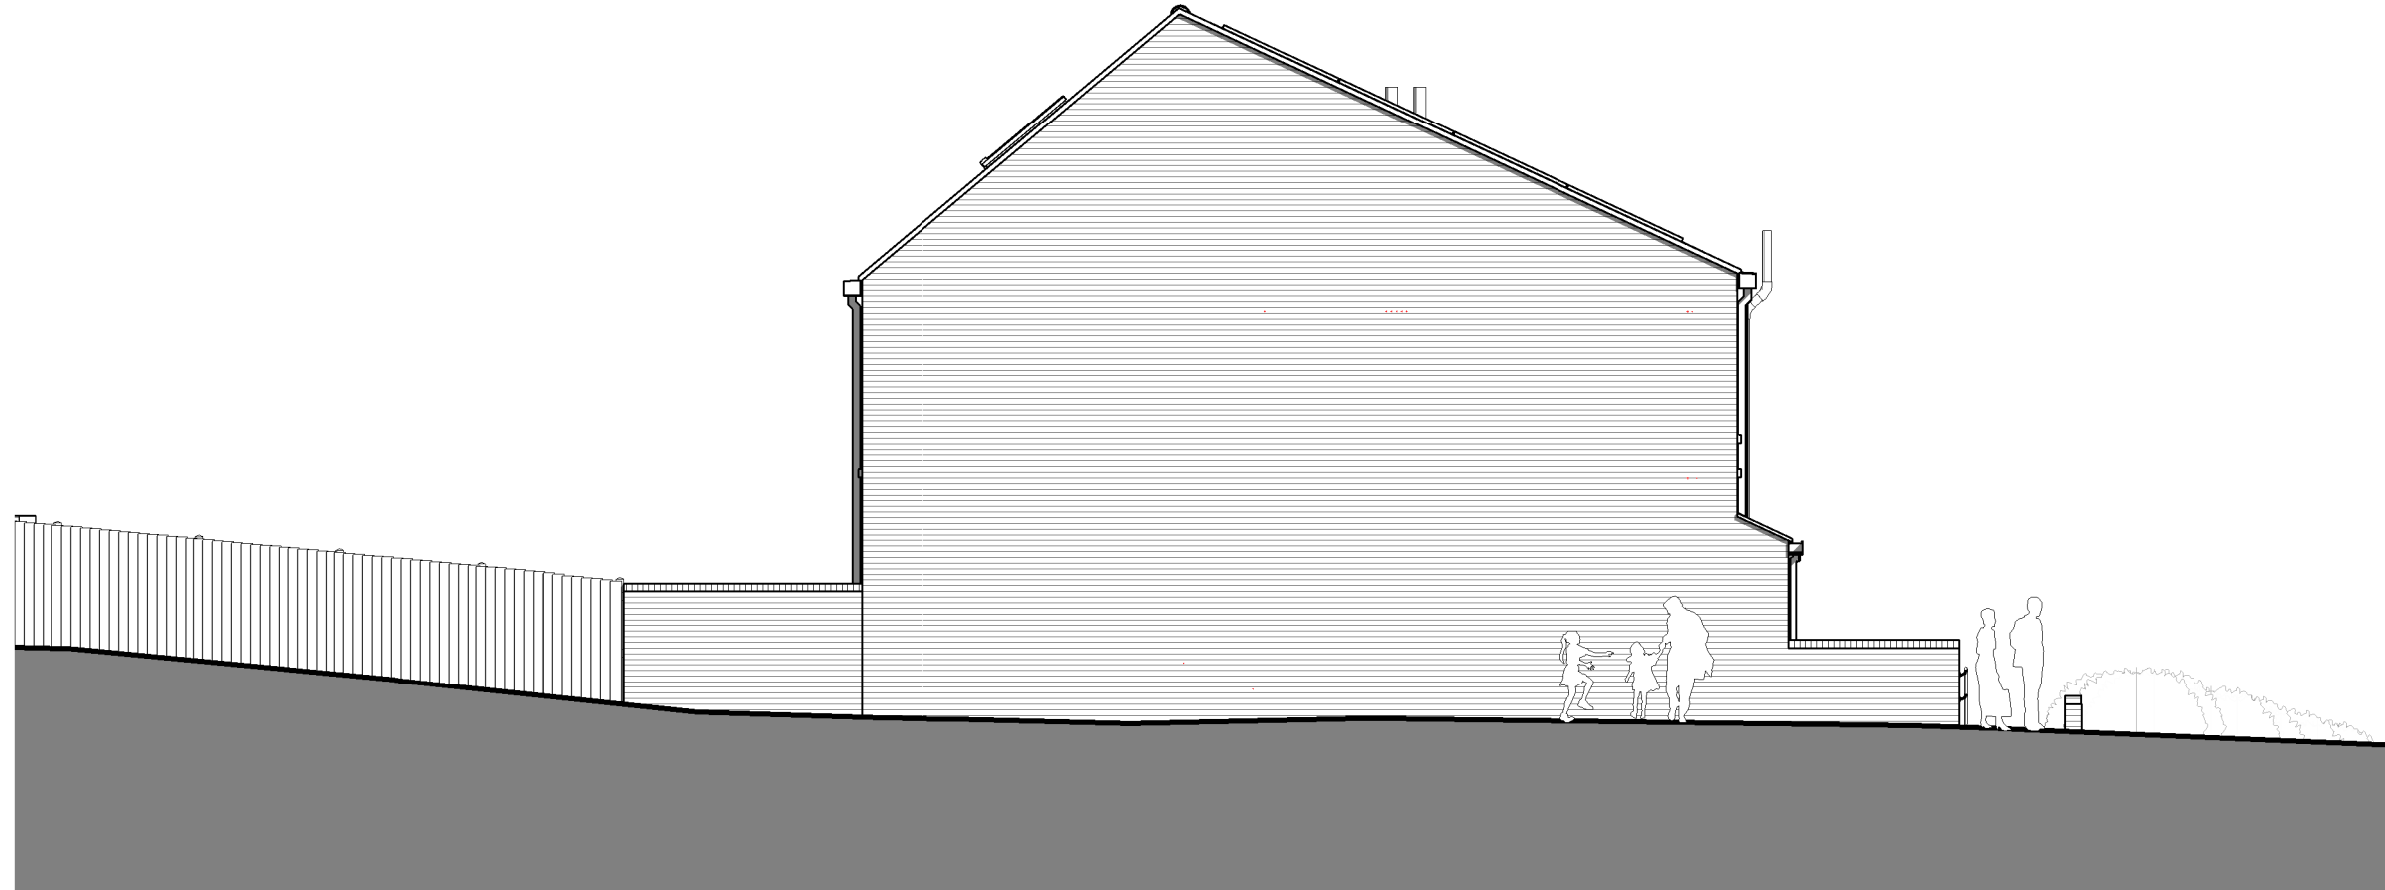

4 West Elevation
1 : 100

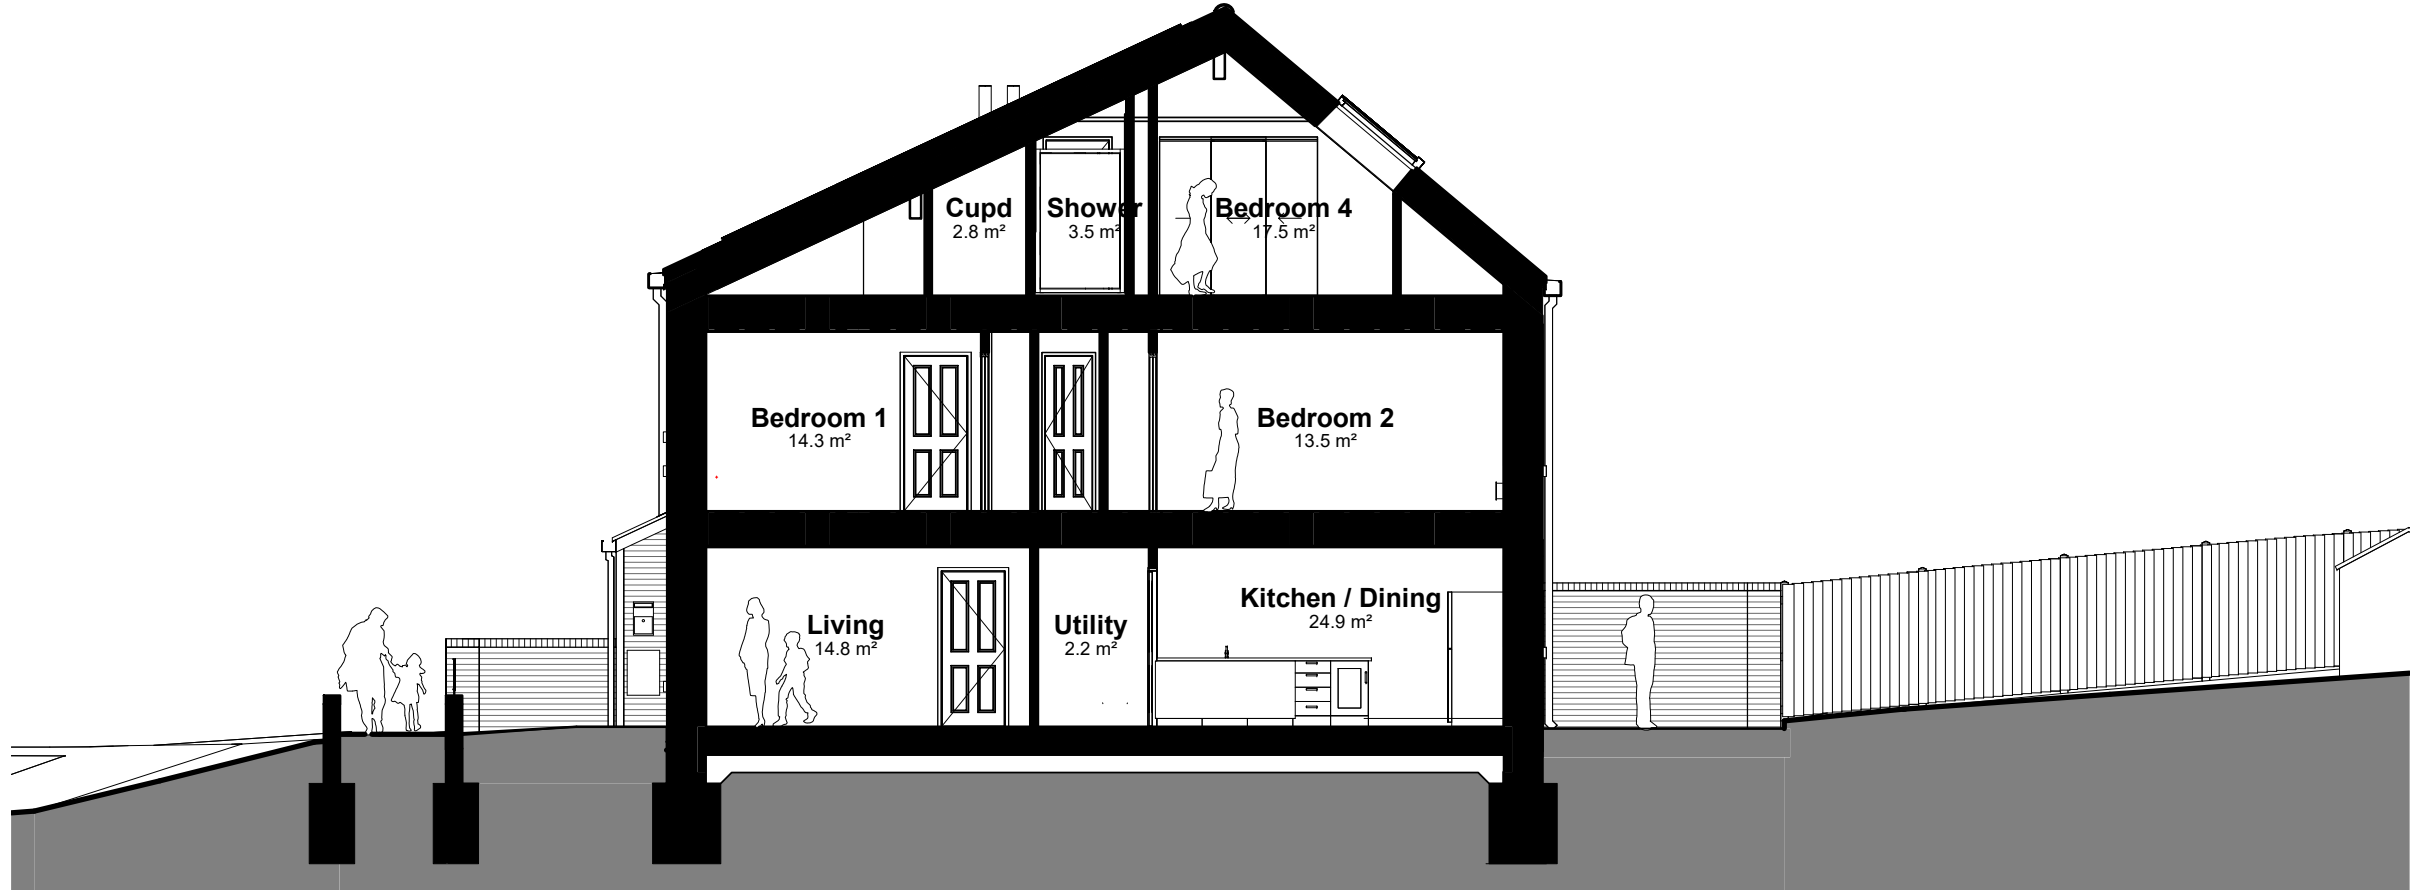

5 Section - 1-100
1 : 100



P5	19/01/23	Proposed houses moved 0.6m west to maintain required 3.5m clearance to sewer	CG
P4	06/10/22	Plant room changed to airing cupboard	CG
P3	06/09/22	General updates	CG
P2	11/07/22	Updated to match plans. Window sizes adjusted, window cills raised to 600mm	CG
Rev	Date	Revision Details (Amended By)	Approved By

Project
Bunting Gardens

Drawing Title
Elevations and Section as Proposed

Date 05/04/22 Scale @ A1 1 : 100

Housing, Neighbourhood & Building Services
Portsmouth City Council JAMES HILL
Head of Service

DEPARTMENTAL SECTION: ARCHITECTS GROUP - Susan Whitehouse Dip.L.A. M.L.I. Design Group Head Tel No: 023 92 841518 Fax No: 023 92 834738

Design/ Survey By CG Drawn By CG Checked By

Drawing No
2637 / 1301 / P5

SURVEY	DESIGN	☒	WORKING DRAWING
FEASIBILITY	TENDER		AS BUILT
INFORMATION	CONTRACT		A.I.