




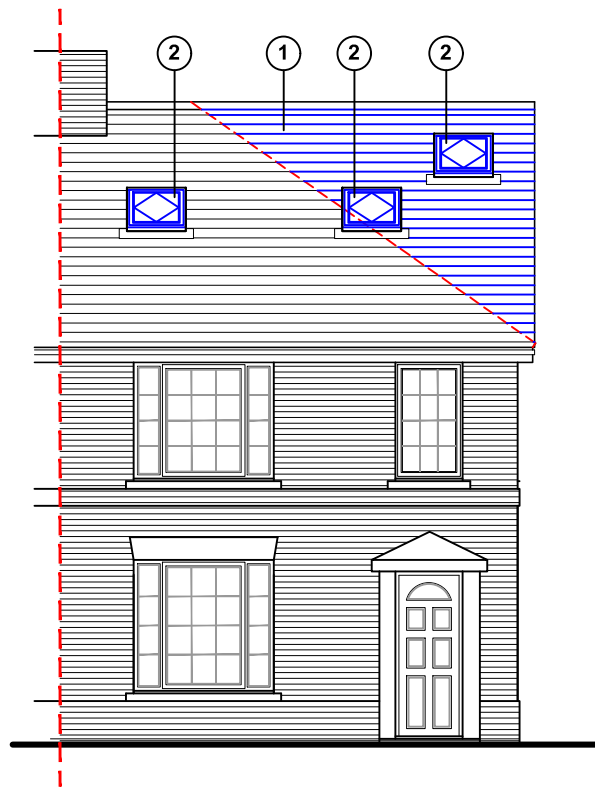


East (front) elevation

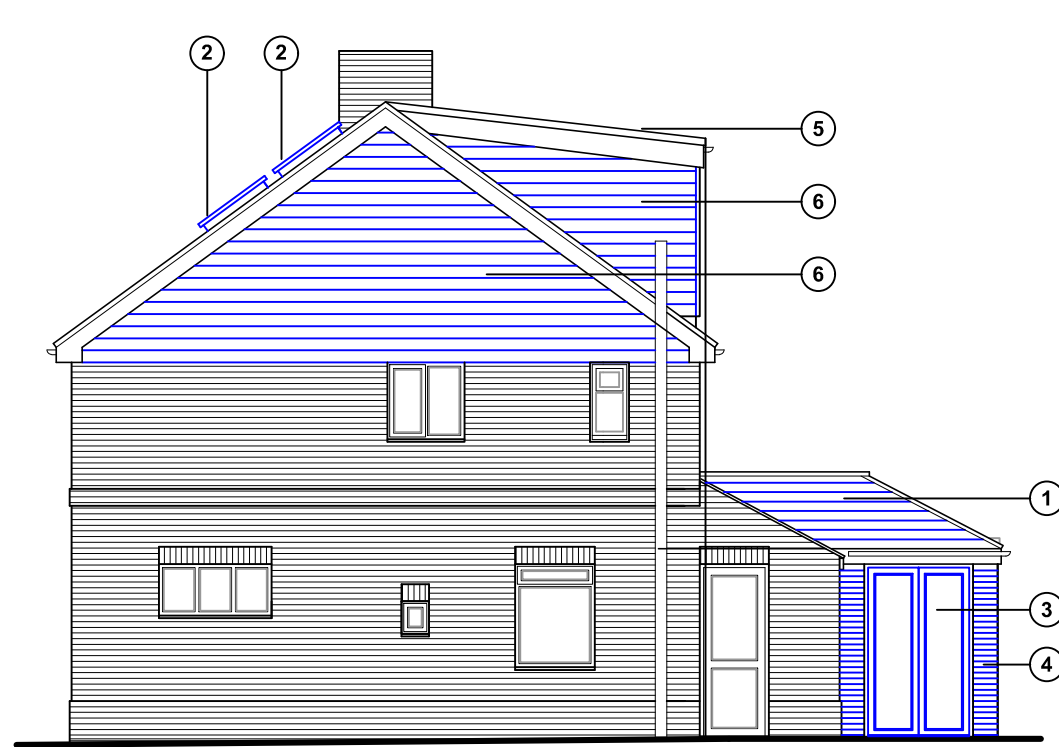


North (side) elevation

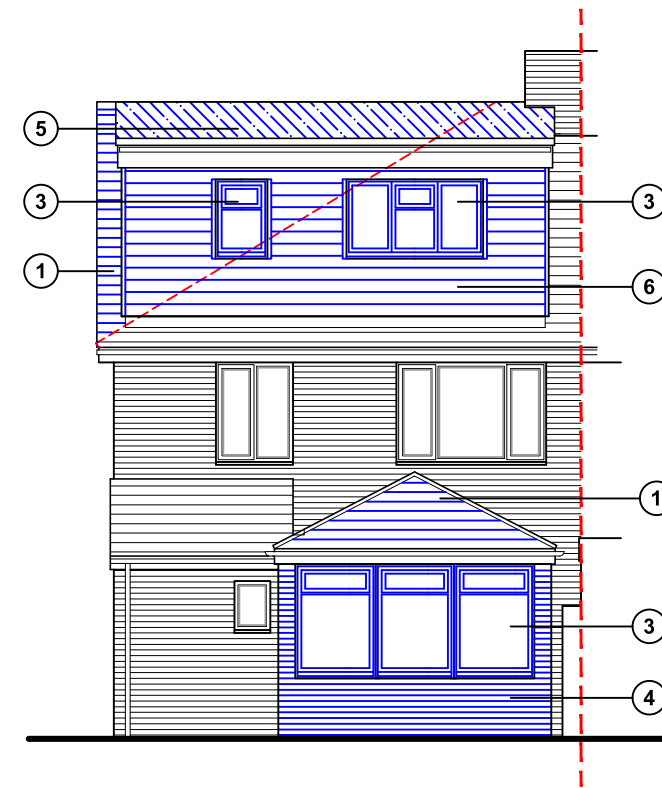


West (side) elevation

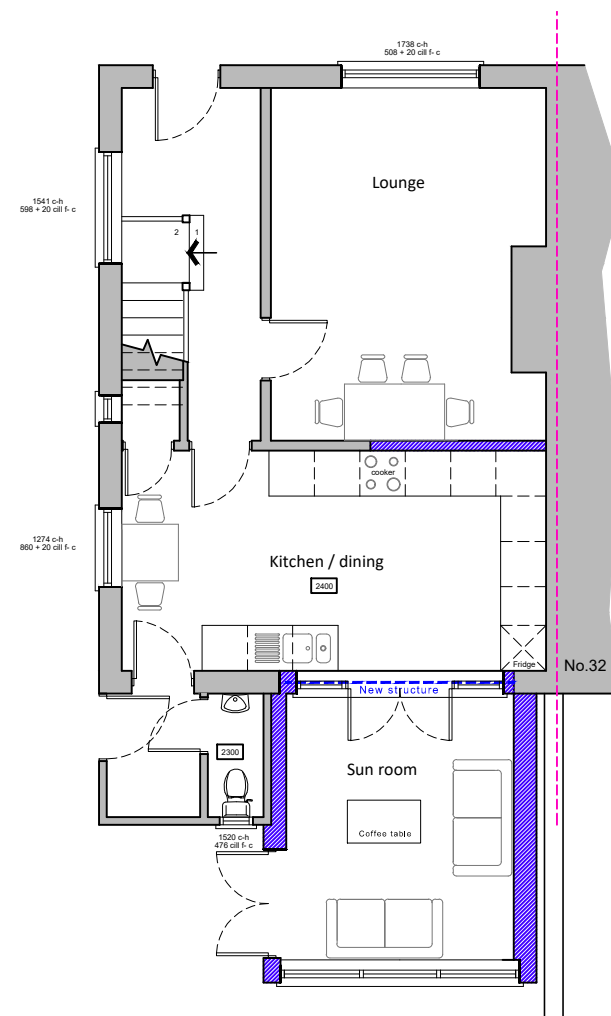

Ground floor plan

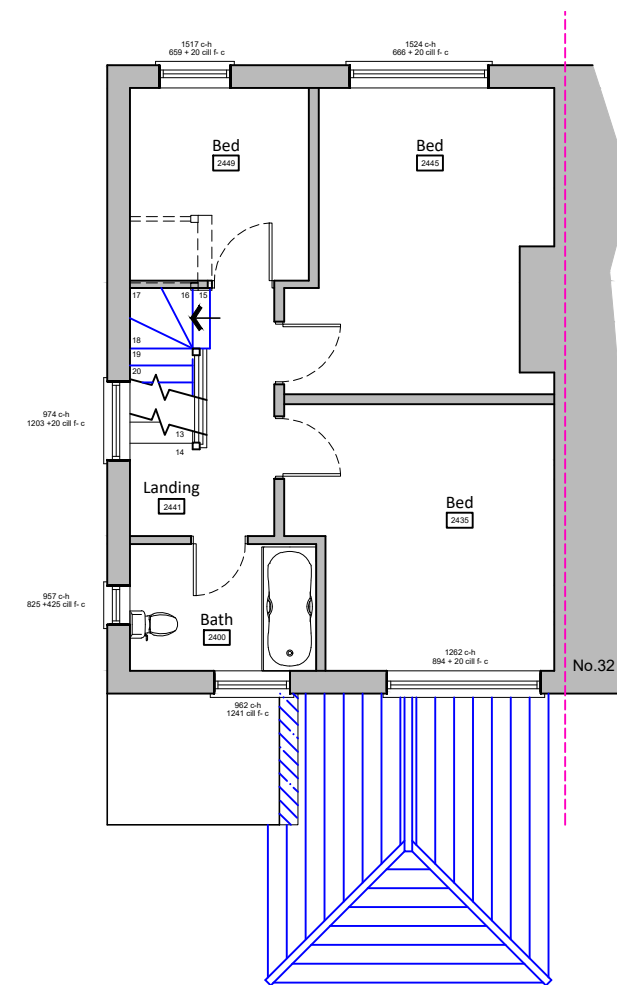

First floor plan

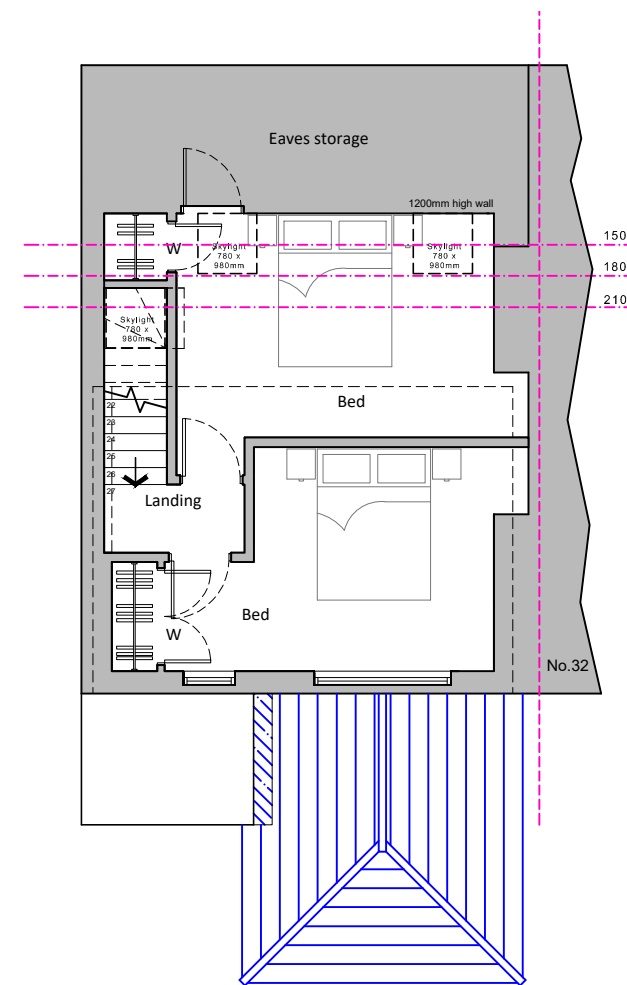

Second floor plan

Proposed schedule of materials:

- 1 Roof tiles to match existing
- 2 Roof light (Velux or similar product)
- 3 UpVC doors & windows to match existing
- 4 Bricks to match existing
- 5 Single ply flat roof
- 6 Marley Eternit weatherboard cladding

Existing walls 

Proposed walls 

Proposed structure 

Proposed floor plans & elevations scale 1:100



For MRS COLWELL	Title PROPOSED FLOOR PLANS & ELEVATIONS			Office Tel: 01243 933732
Project PROPOSED EXTENSION AT 30 WIGAN CLOSE, BEDHAMPTON, PO9 3PP	Date APRIL 2022	Drawn JB	Scale 1:100 @ A3	Checked -
	Job Number PL 593.22	Drawing Number -03	Revision C	Email: admin@jb-architecturedesign.com Web: www.jb-architecturedesign.com