



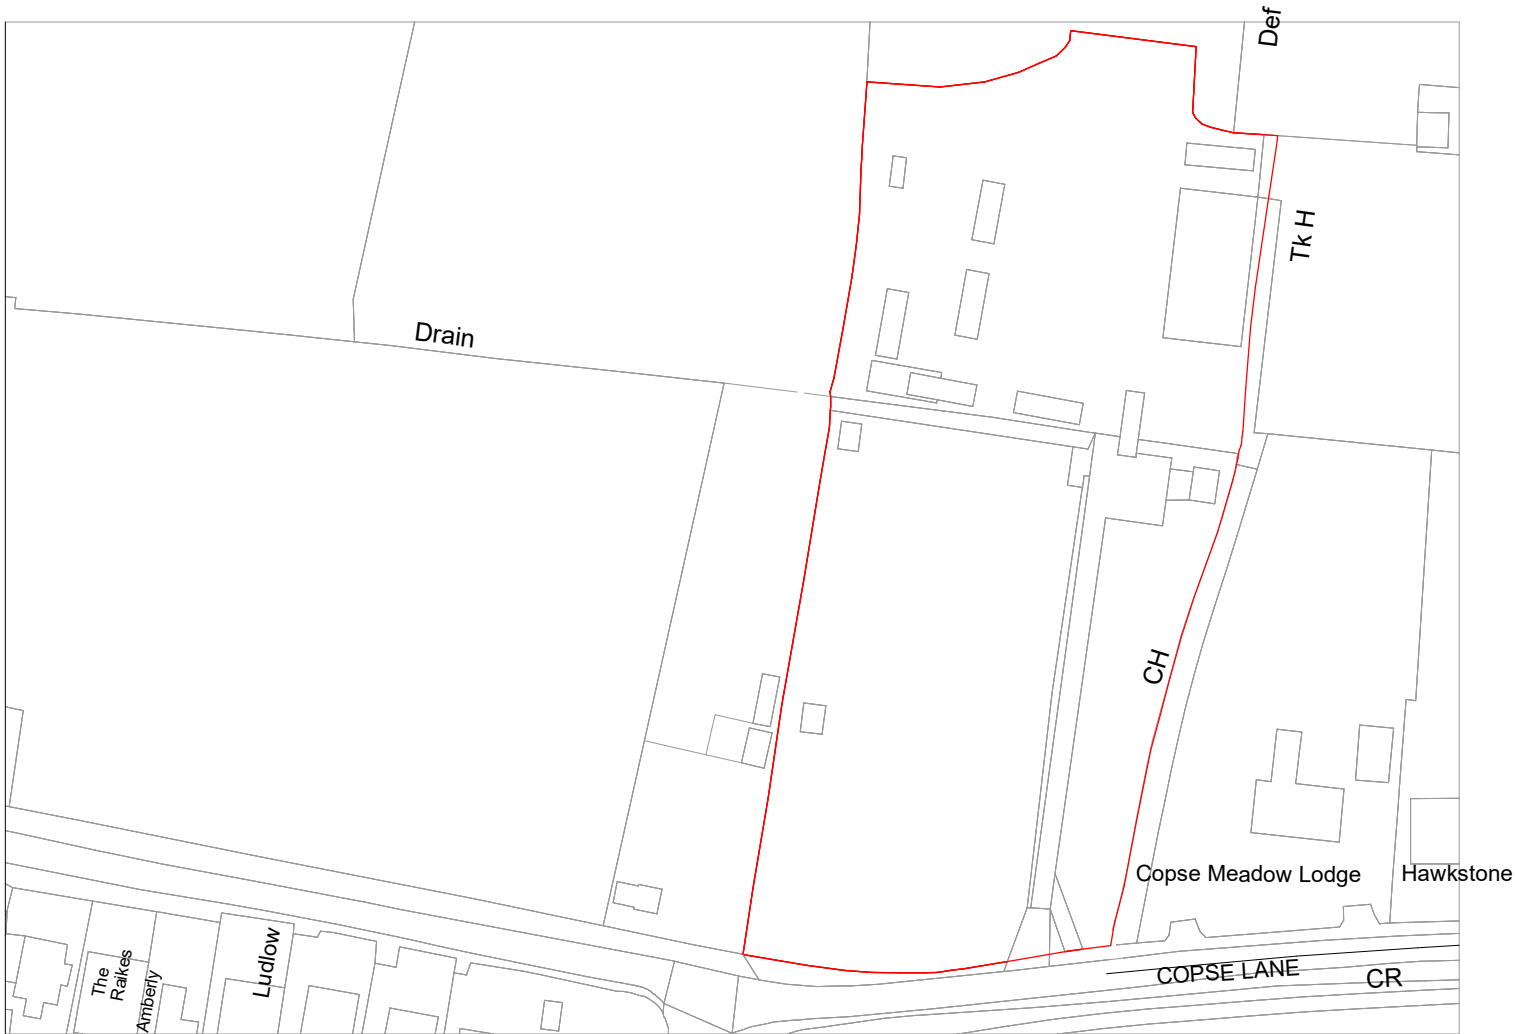


Total Site Area
9589m2
0.9589 hectare

ReQuestAPlan
Map number: TOPOM22340202547570
Map created by: [Name]
Map produced by: [Name]
Map approved by: [Name]

 


Location Plan
1:1250

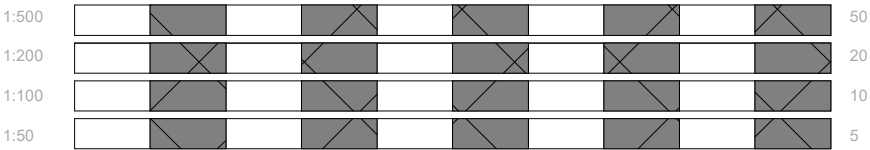

All measurement to be checked on site prior to any commenment
(C) Copyright of Parkers Design (Southern) Limited. Any reproduction of these drawings will require written authority from the copyright owner.

Parkers Design Limited - The Studio @ 90, PO9 2PR
www.pexd.co.uk - info@parkersdesign.com - 07776 008822

PROJECT		CLIENT			
Copse Meadow Farm PO11 0QB		Bond			
SHEET		Date	Issue Date	Scale (@ A3)	1 : 1250
Location Plan		Drawn by	SW	DRAWING NUMBER	REV
		Checked by	SR	A100	

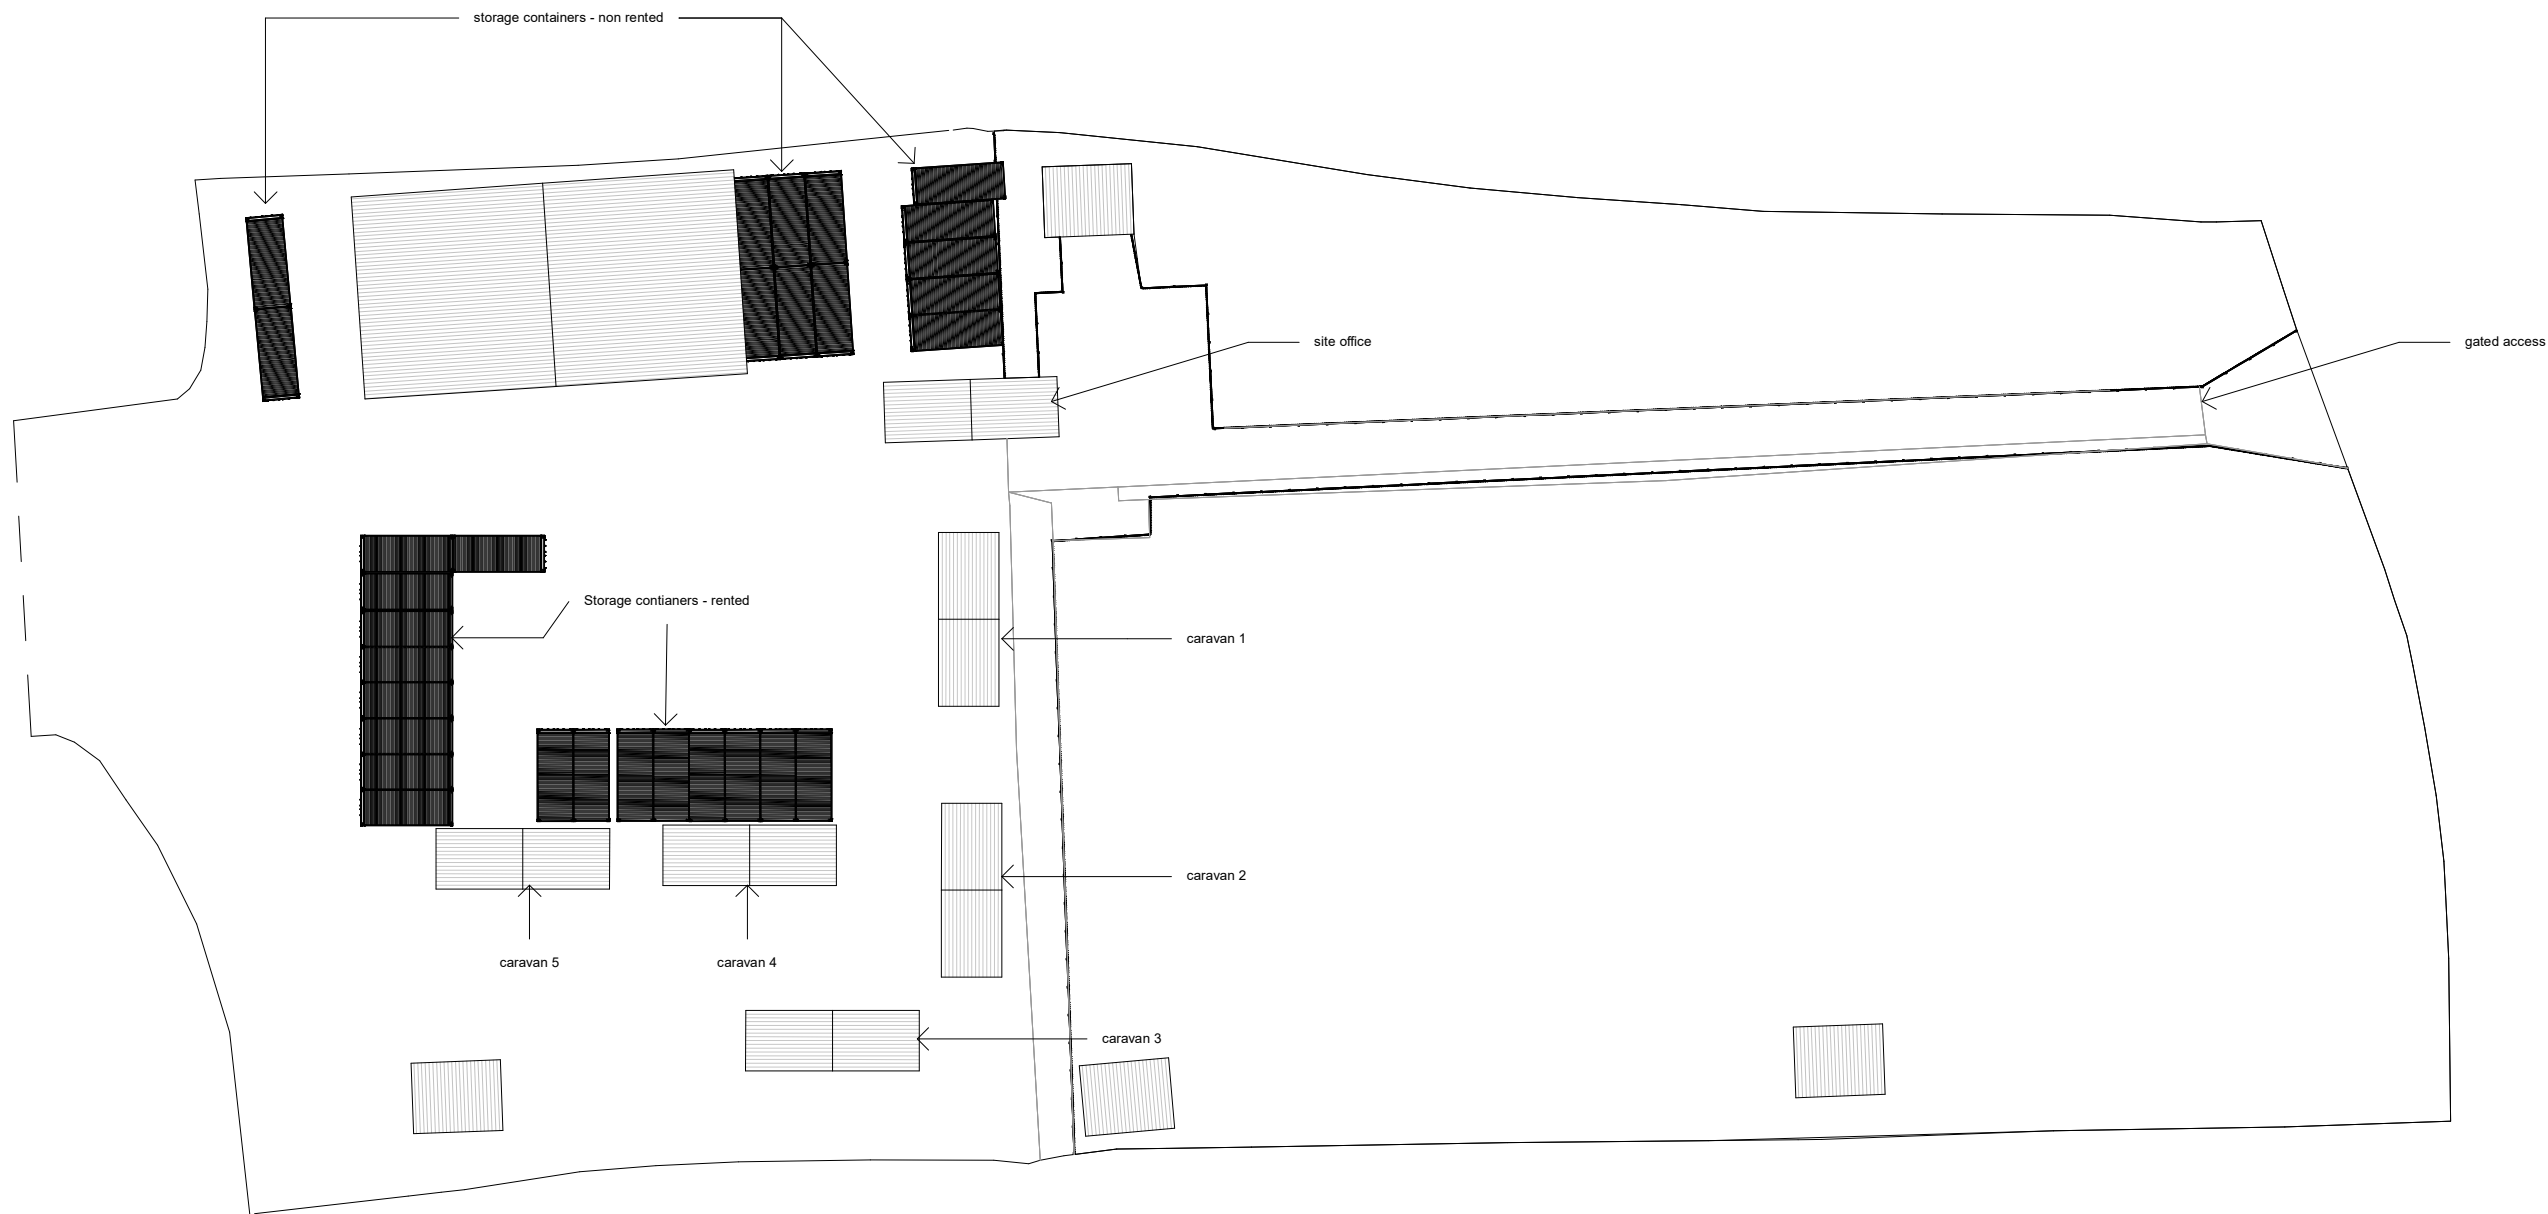

1:500		50
1:200		20
1:100		10
1:50		5



All measurement to be checked on site prior to any commenment
(C) Copyright of Parkers Design (Southern) Limited. Any reproduction of these drawings will require written authority from the copyright owner.

Parkers Design Limited - The Studio @ 90, PO9 2PR

www.pexd.co.uk - info@parkersdesign.com - 07776 008822

PROJECT
Copse Meadow Farm PO11 0QB

SHEET
Site Plan

CLIENT			
Bond			
Date	Issue Date	Scale (@ A3)	1 : 500
Drawn by	SW	DRAWING NUMBER	REV
Checked by	SR	A101	