




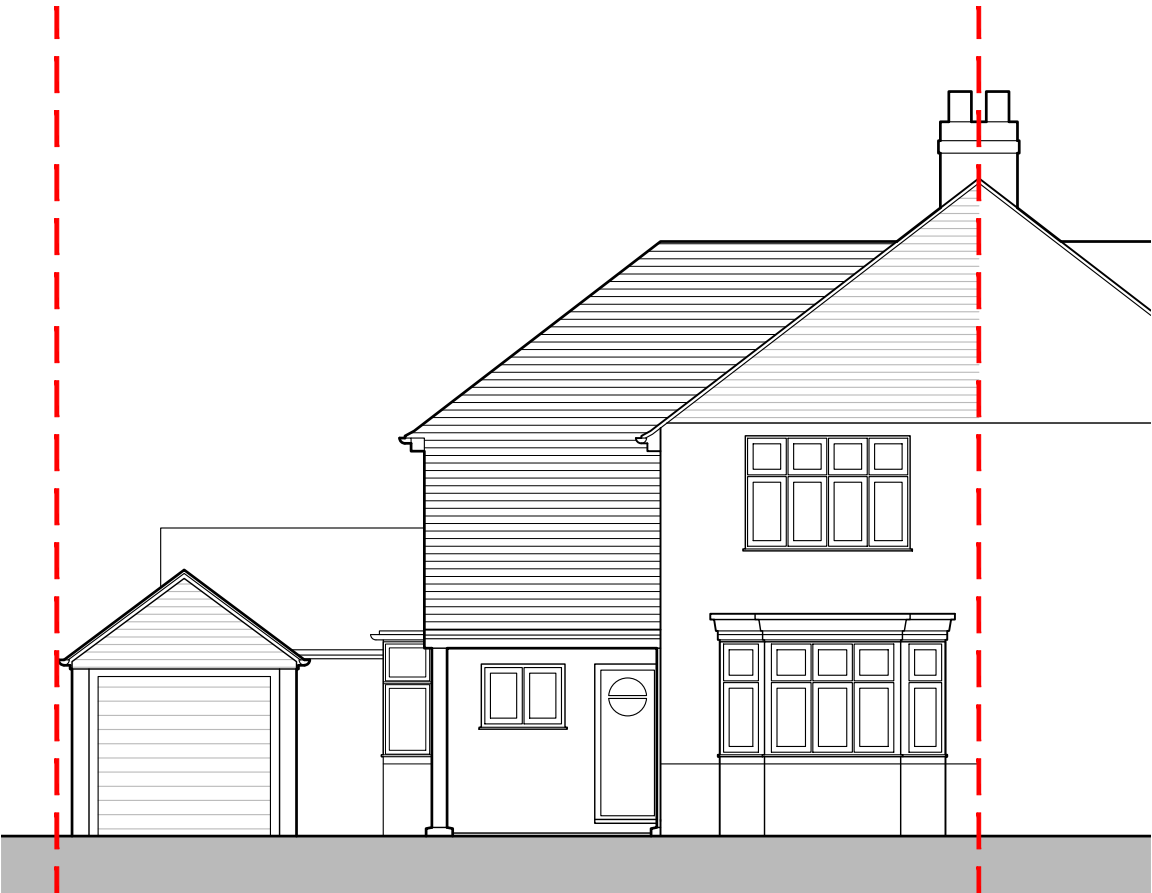


FRONT ELEVATION

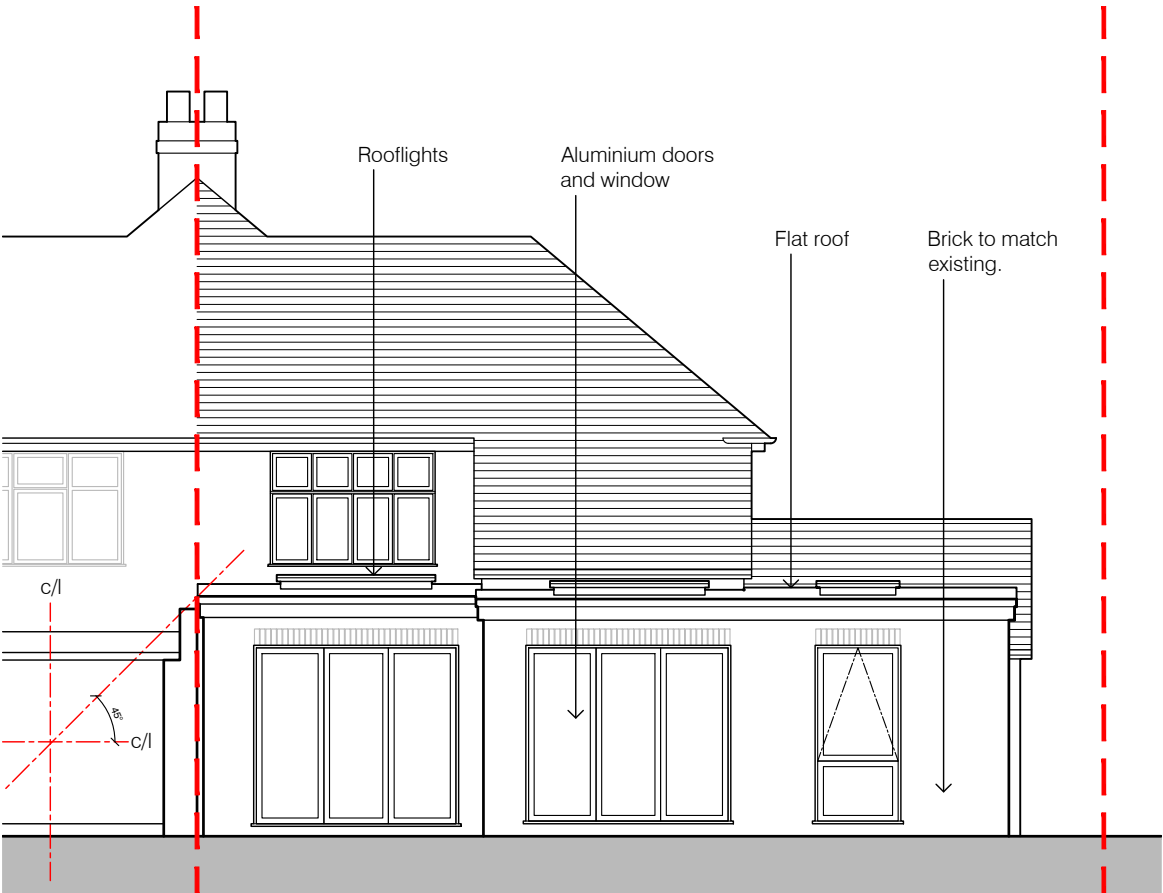

REAR ELEVATION

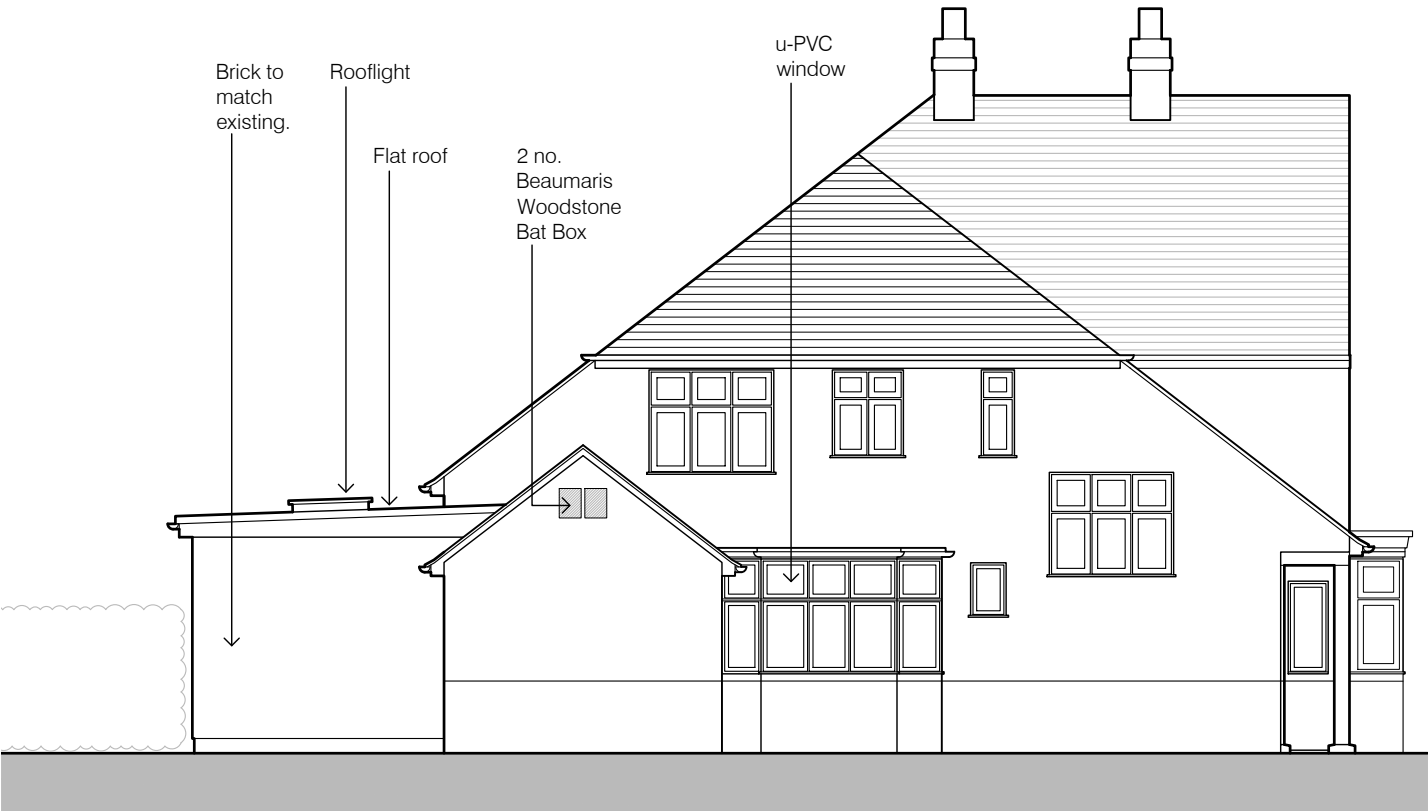


SIDE ELEVATION

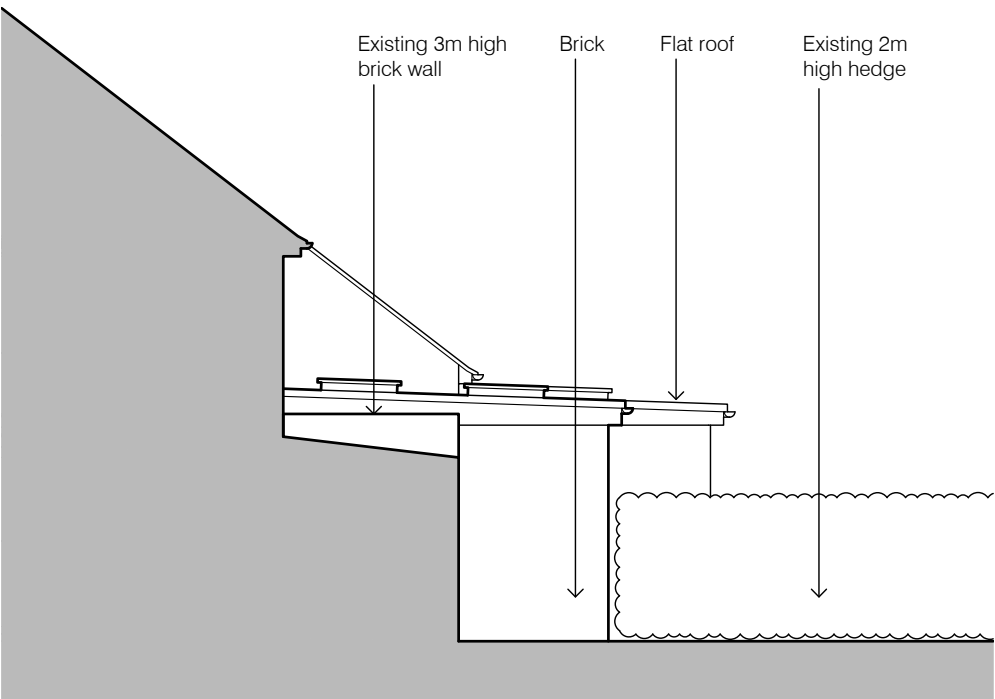

SIDE ELEVATION AT BOUNDARY

PROPOSED ELEVATIONS

- Notes:
- © Hannah Perry Architect. Drawing must not be copied or reproduced without consent.
 - 1. All dimensions to be checked on site prior to commencing work.
 - 2. Any discrepancies or variation between drawings and site to be reported to the Architect.
 - 3. Drawings to be read in conjunction with supporting information and other Consultants drawings and information.

 

- Health & Safety Information:
- 1. Limited existing structural information.
 - 2. Limited services information (both above and below ground).
 - 3. Presence of Asbestos unknown.

Revisions:		
A	11/04/22	Minor amendments. Boundary Elevation added. Issued for Planning.
B	11/04/22	Minor amendments. Issued for Planning.
C	07/06/22	Material change to brick. Rooflight added. Bat boxes added.

PLANNING	
Client:	Mr and Mrs Derham
Project:	539 Southleigh Road Kitchen Extension
Drawing:	Proposed Elevations
Scale:	1:100 @ A3
Drawing Number:	021_040_101_C