



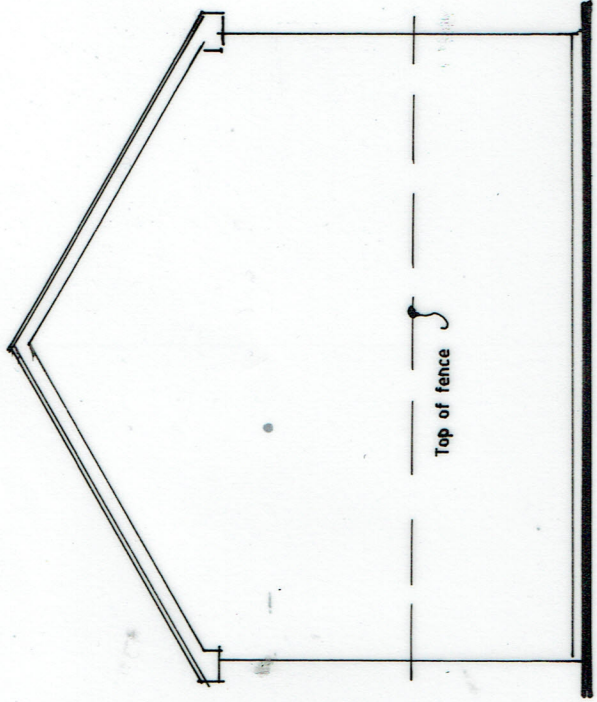


Existing North East Elevation.

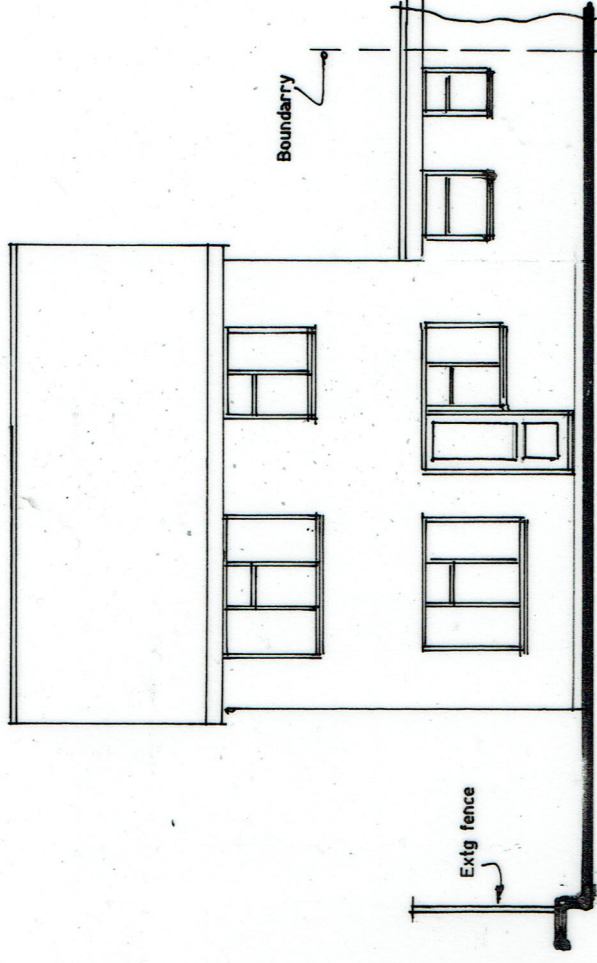

Extg. North West Elevation,



Existing South West Elevation.

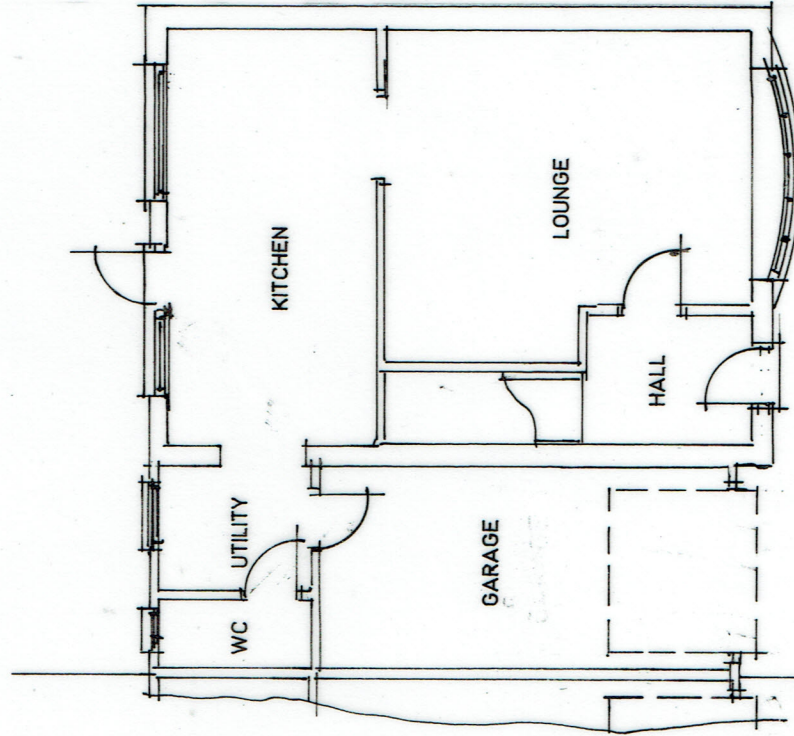

Car space 1

Car Space 2

Existing Ground Floor Layout.



Proposed single storey side extension at 9 Prince of Wales Close, Waterlooville, Hants. PO7 8JD

D. Burn Esq..

Scale 1:50 1:100 Date March 2022

A3 Drawing Number 1

Revision