




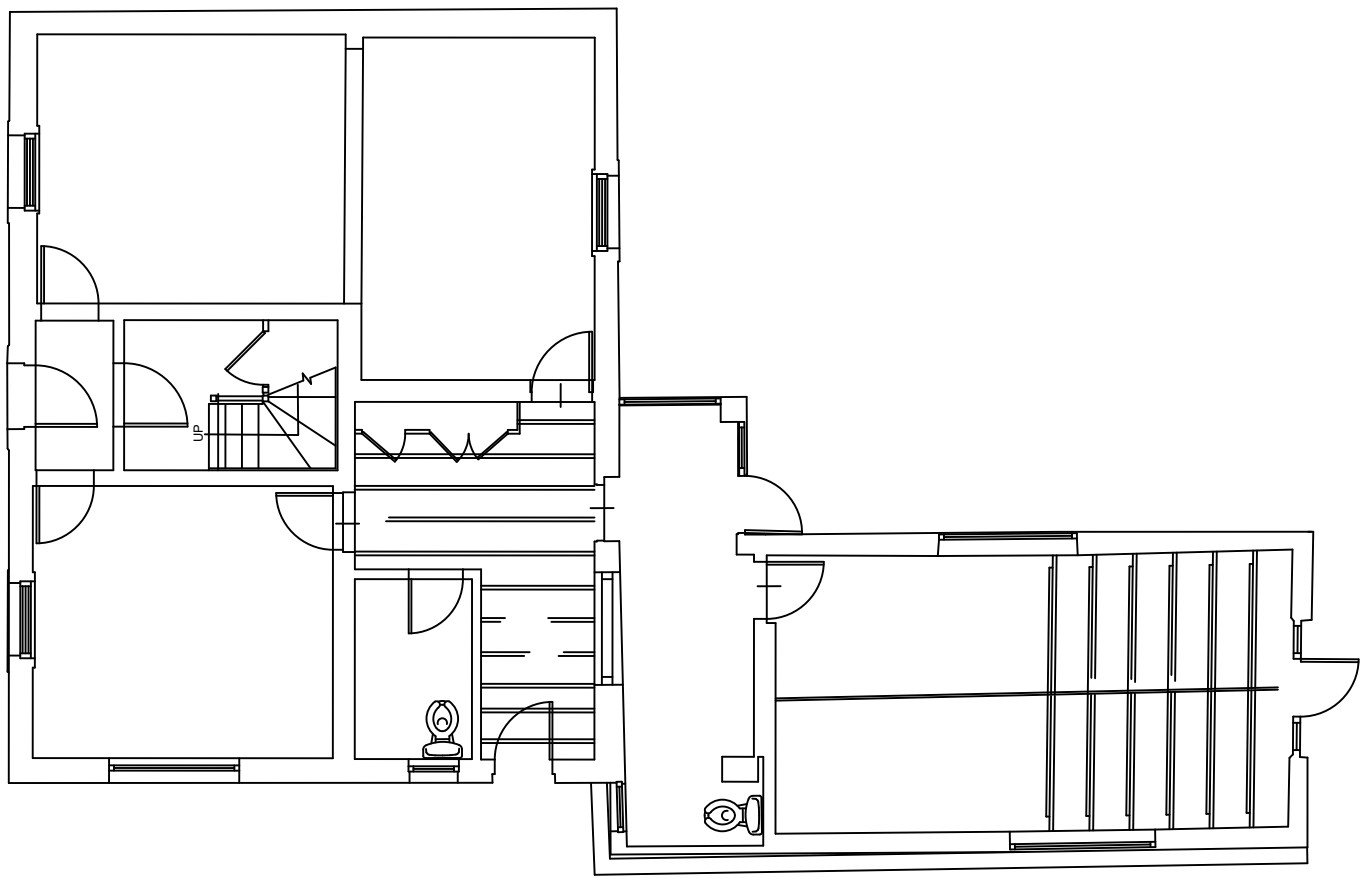

Existing Ground Floor
Scale: 1:100

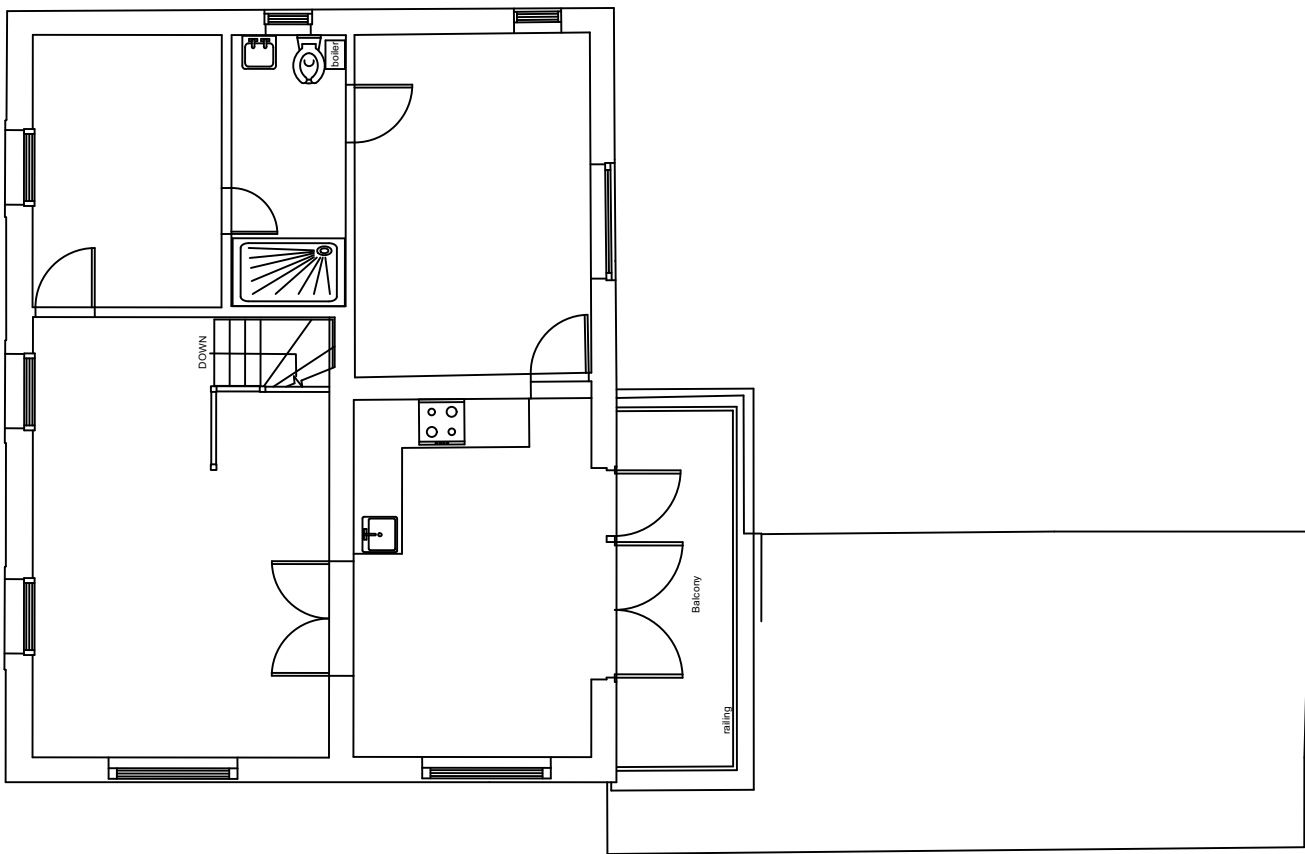

Existing First Floor
Scale: 1:100

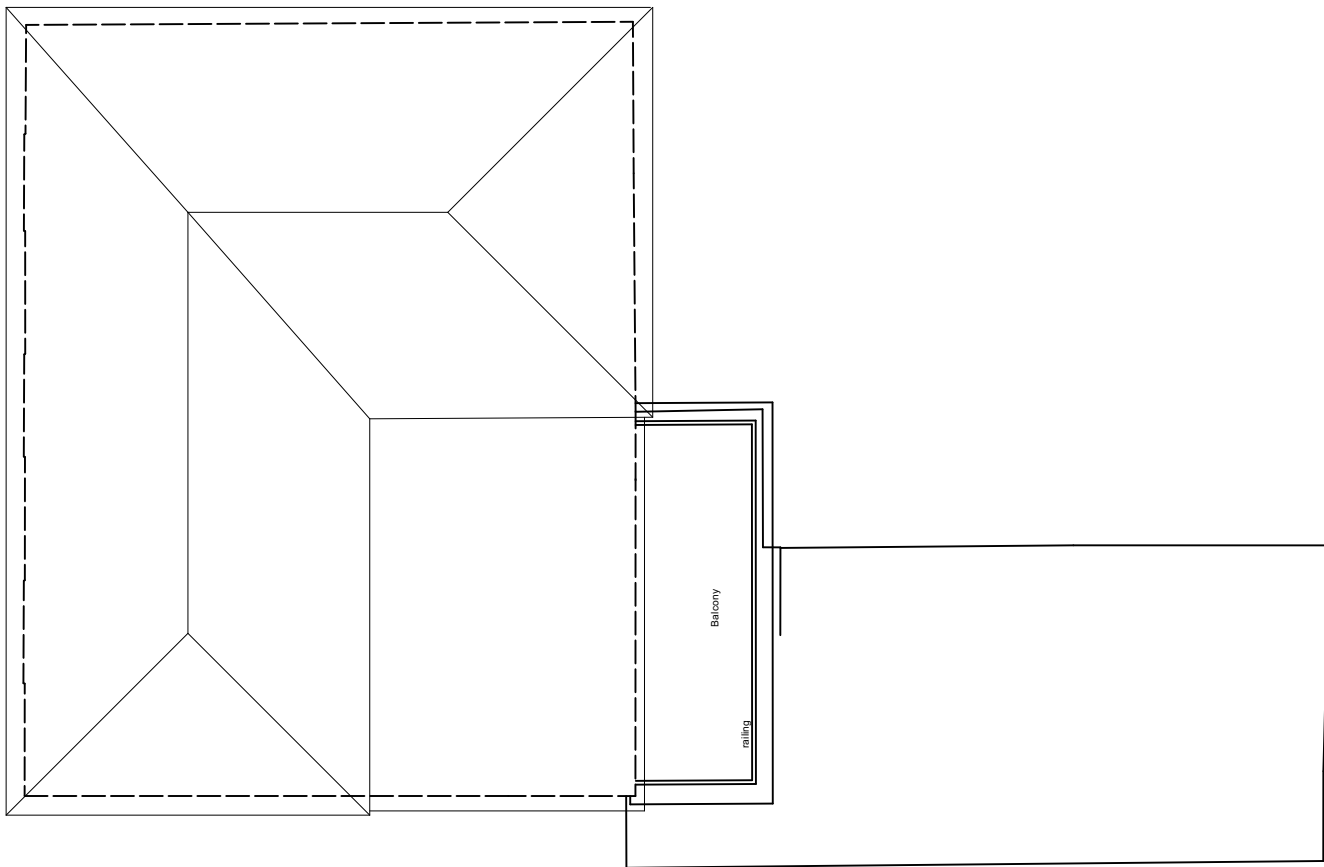

Existing Roof Plan
Scale: 1:100



Existing Front Elevation
Scale: 1:100




Existing Rear Elevation
Scale: 1:100



Existing Elevation South West
Scale: 1:100



Existing Elevation North East
Scale: 1:100

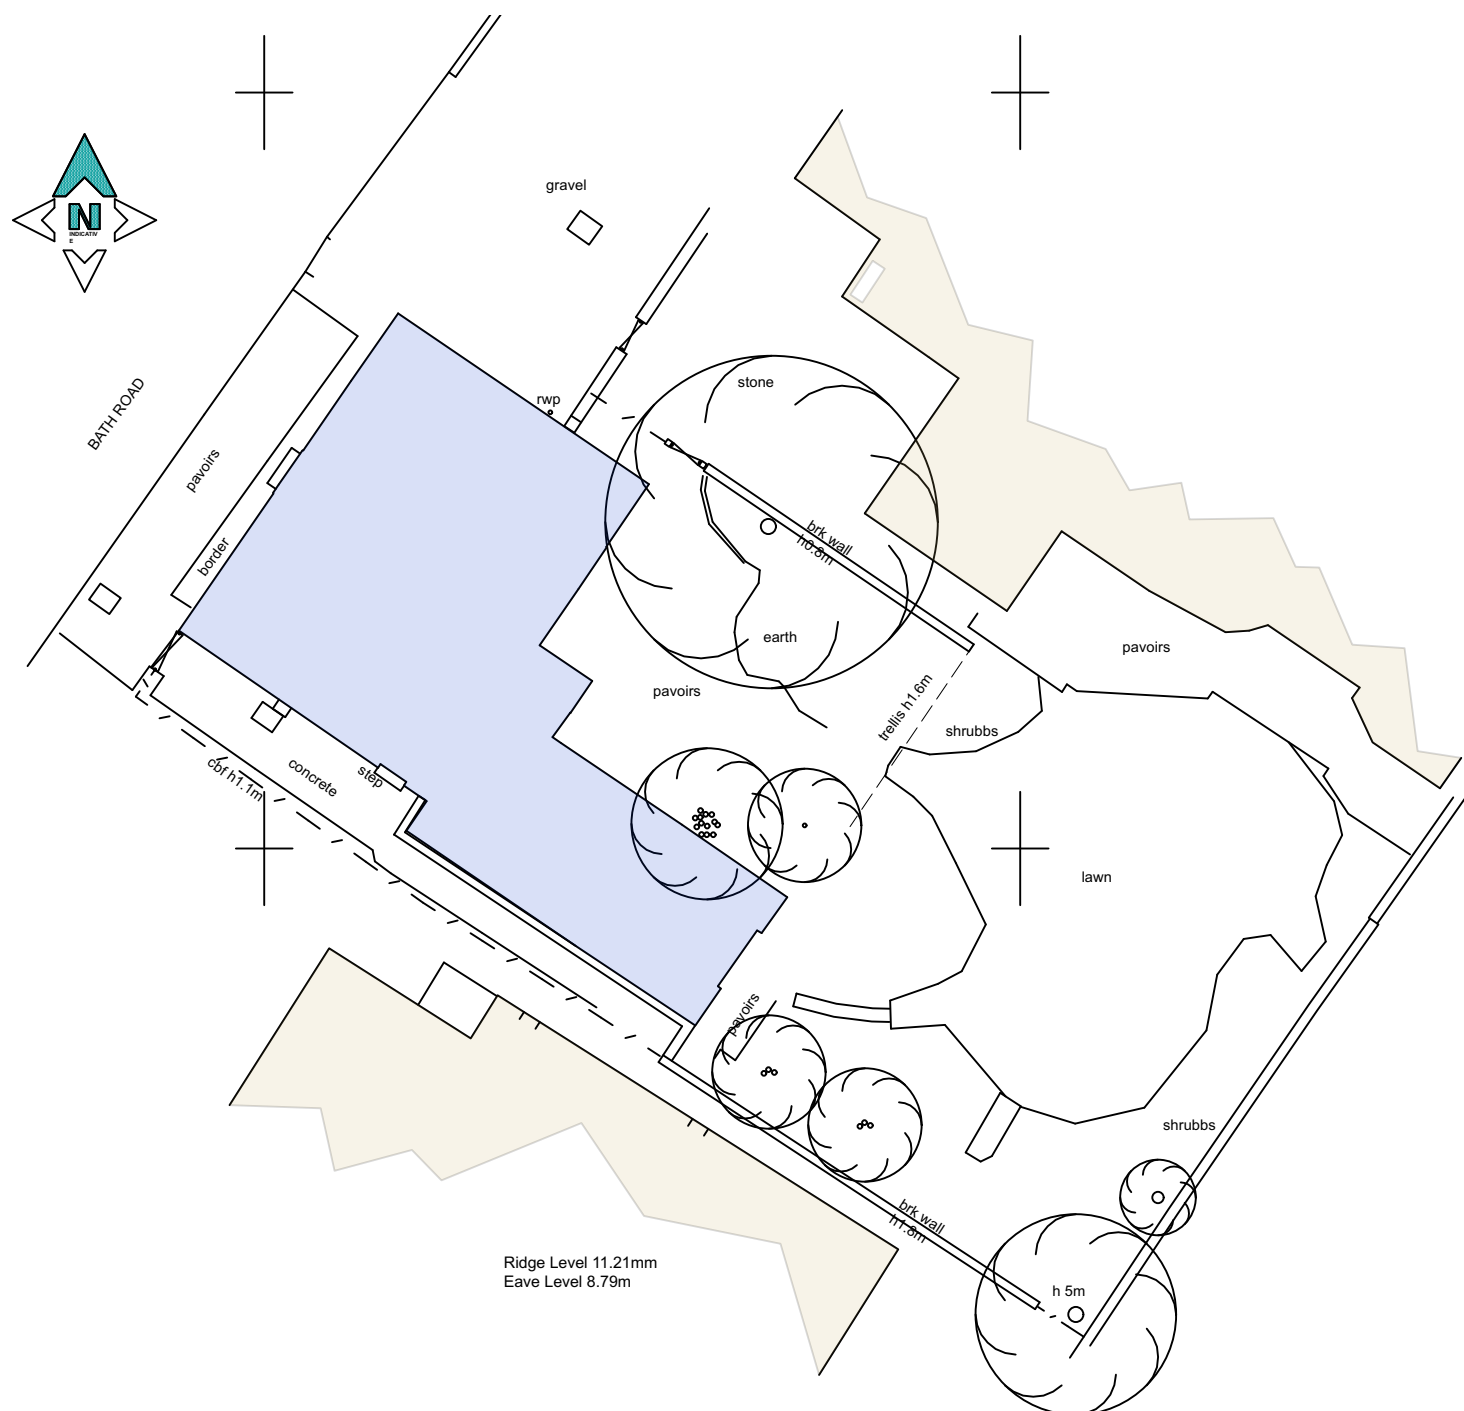

Existing Site Plan
Scale: 1:200

Notes:

Do not scale unless for planning purposes

Use only figured dimensions for construction

All dimensions to be checked and verified on site by the contractor; the architect should be notified immediately of any significant discrepancies

All dimensions in mm (millimeters) unless otherwise states

Ordnance Survey paper map copying license is 100045241

SCALE IS CORRECT WHEN PRINTED ON ISO A1

Revisions	Date	Index

Client	Mr & Mrs B Oakley
--------	-------------------

Job Title	No 60 Bath Road PO10 7ES Internal Alterations
-----------	--

Drawing Title	Measured Survey Plans and Elevations
---------------	---

Vincent Edberg		
28a The Spain Petersfield Hampshire GU32 3LA Tel: 01730 264499 e-mail: vincent@vincentedberg.co.uk		
Drawn	Scale	Date
MP	1: 100	30/09/21
Job Number/ Drawing Number		Rev.
617 - 01		