

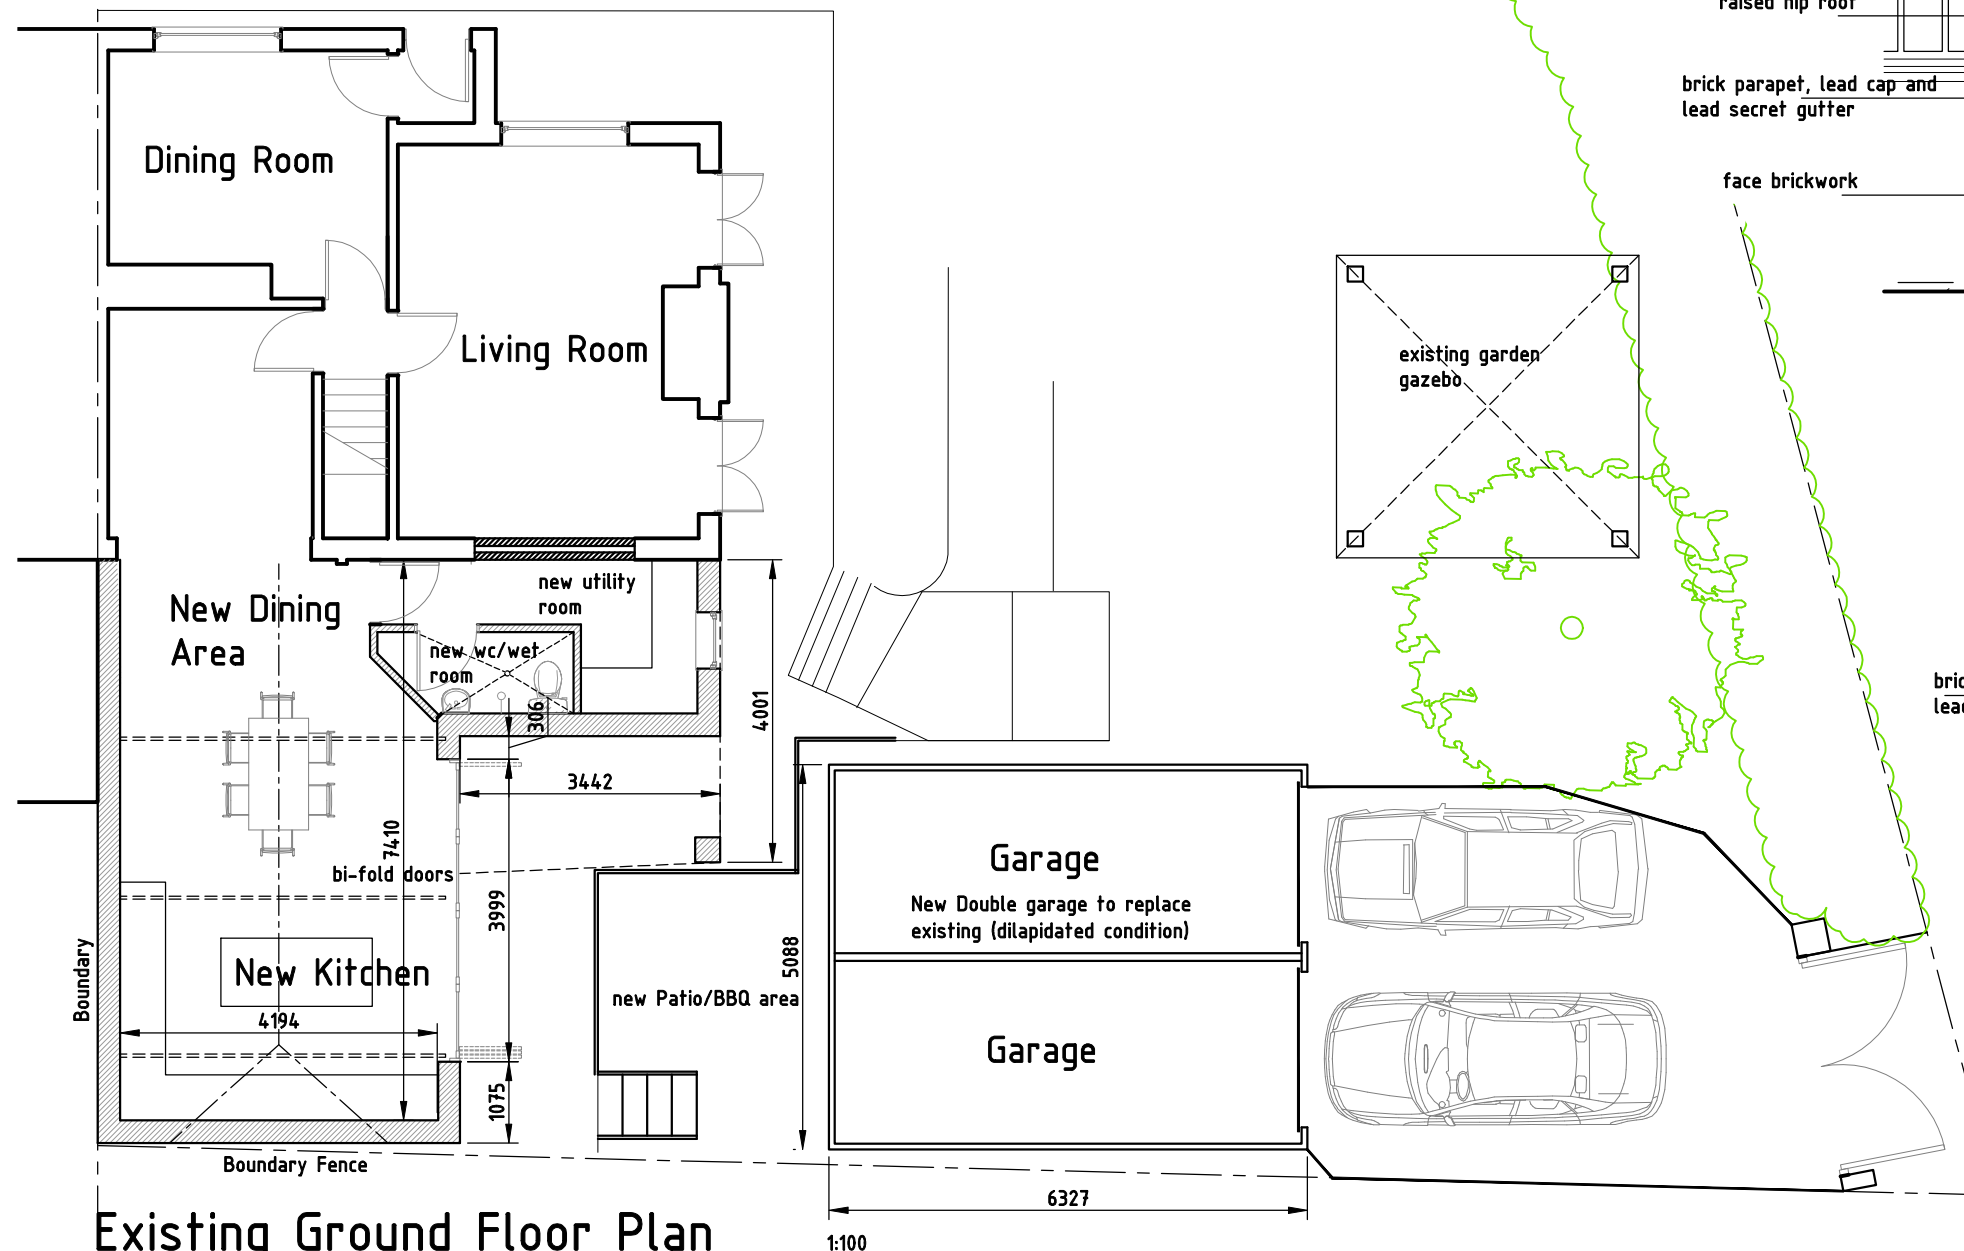


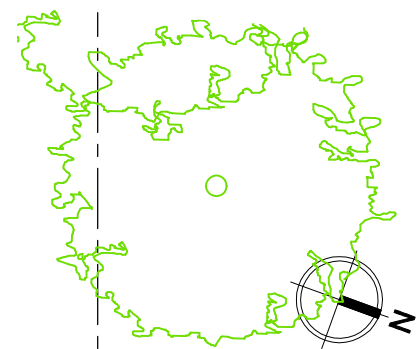

Existing Ground Floor Plan

rev A, Issued for Planning Approval sept 21 bfs

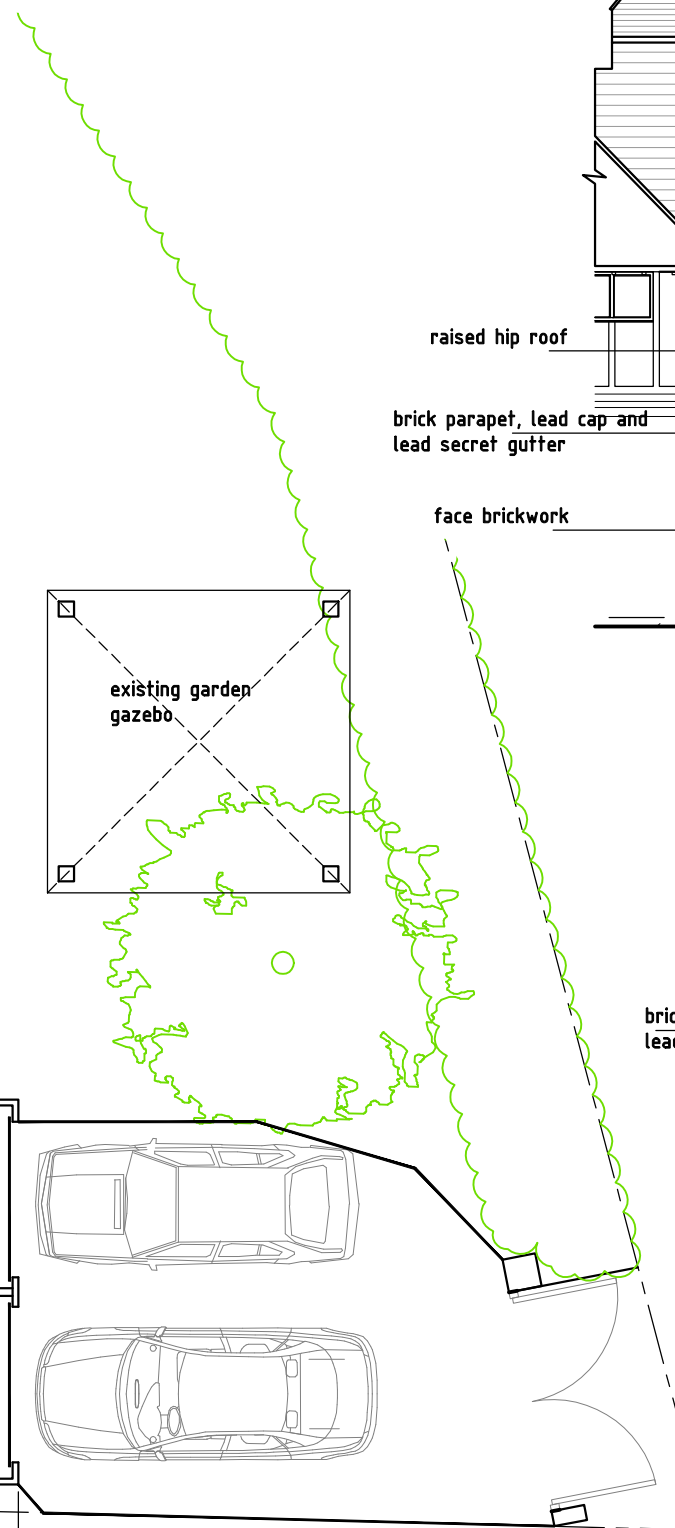

Existing East Elevation

1:100

brick parapet, lead cap and lead secret gutter

open frame roof truss

kitchen area

© Construction Design Projects
These drawings are not to be copied or distributed to third parties without the written consent of Construction Design Projects

project Proposed New Extension and replacement garage 9 The Brow,Purbrook	drawn by bf.sales	date --					job No	Drg No	 PROJECTS CONSTRUCTION DESIGN Architectural , Civil & Structural Draughting Services 6 Tukes Avenue,Bridgemary Gosport,Hampshire,PO13 oSE tel 01329 311671 tel 07956 065421 Bernie_cdp100@hotmail.com
drawing title Proposed Ground Floor Plan & Rear Elevation	checked by bf.sales	date --					2016	04	
	scale 1:100	rev	A						