



Elevations


North Elevation

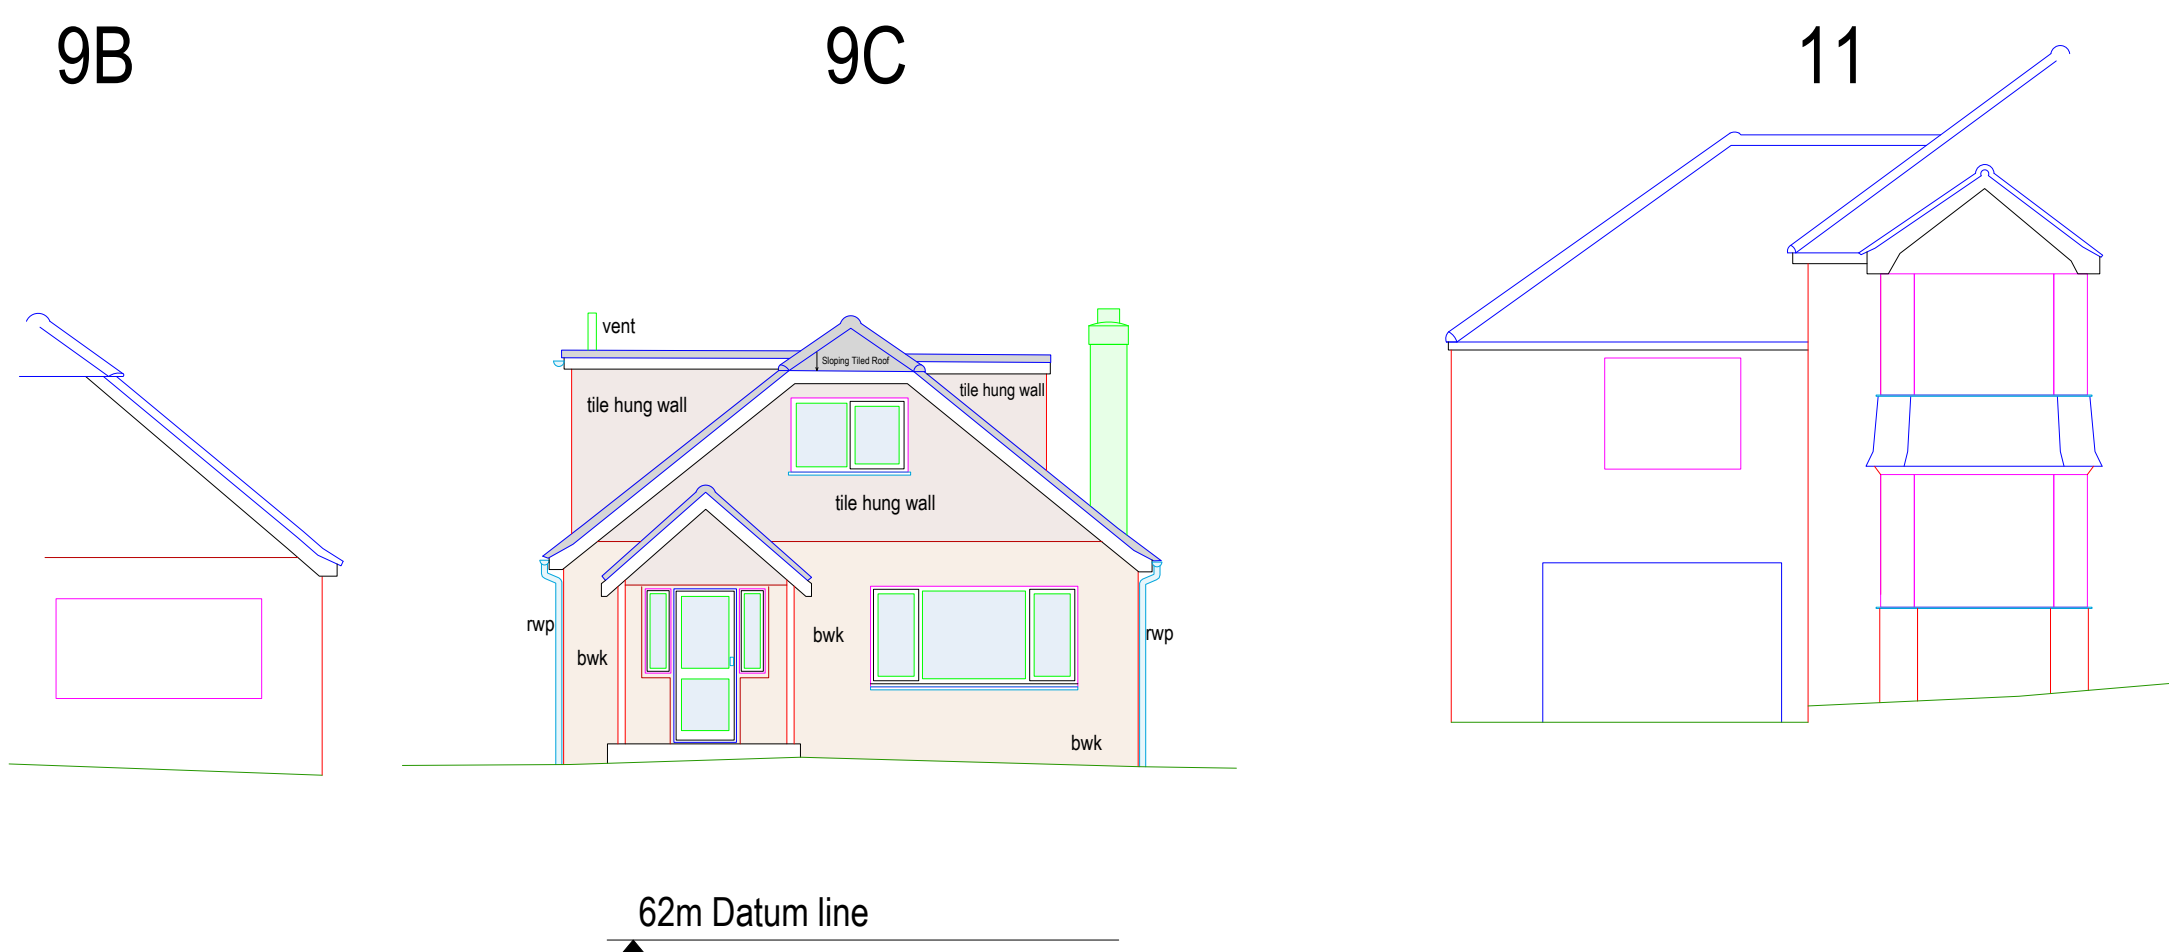


West Elevation

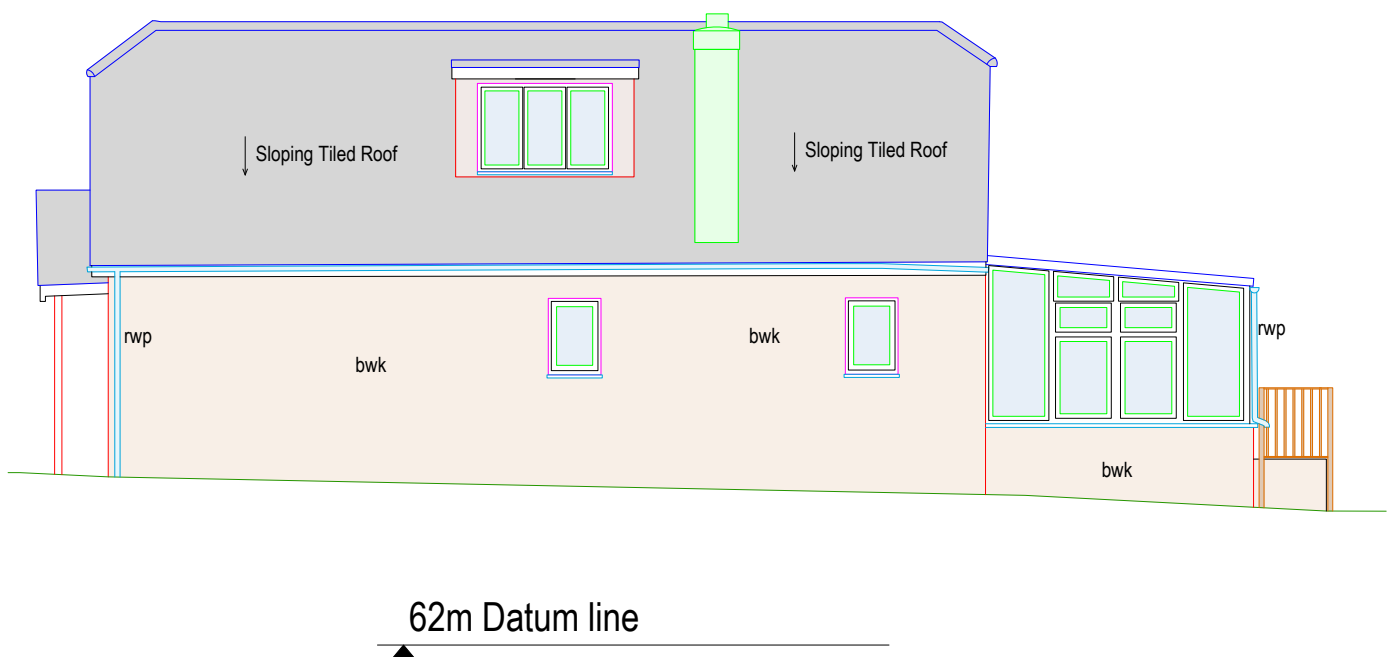


South Elevation

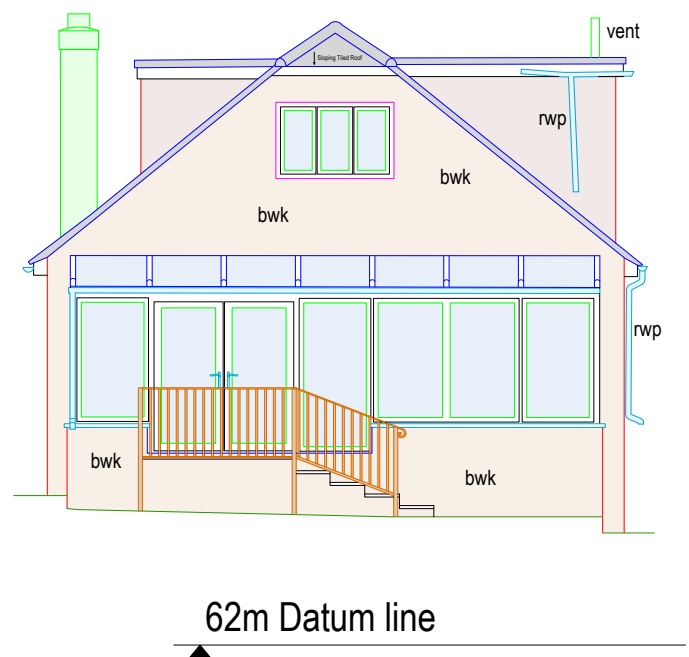

East Elevation

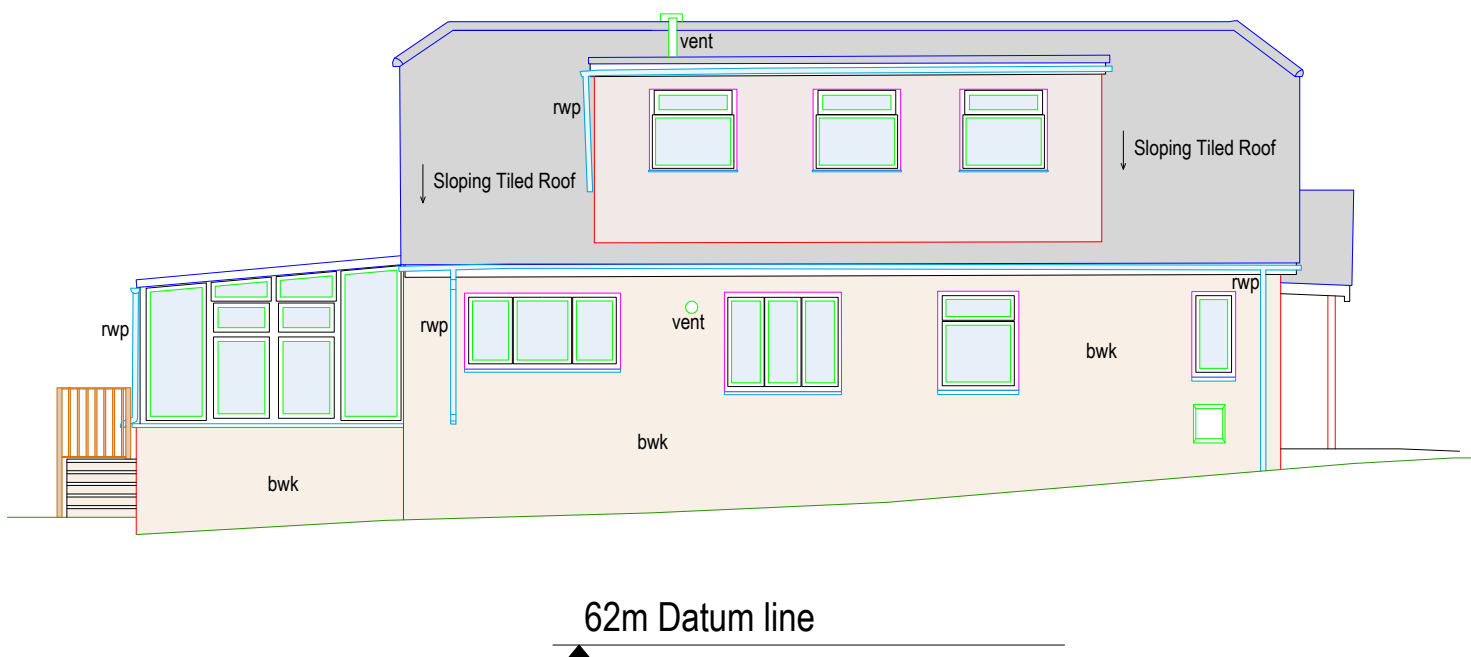

Elevation Locations

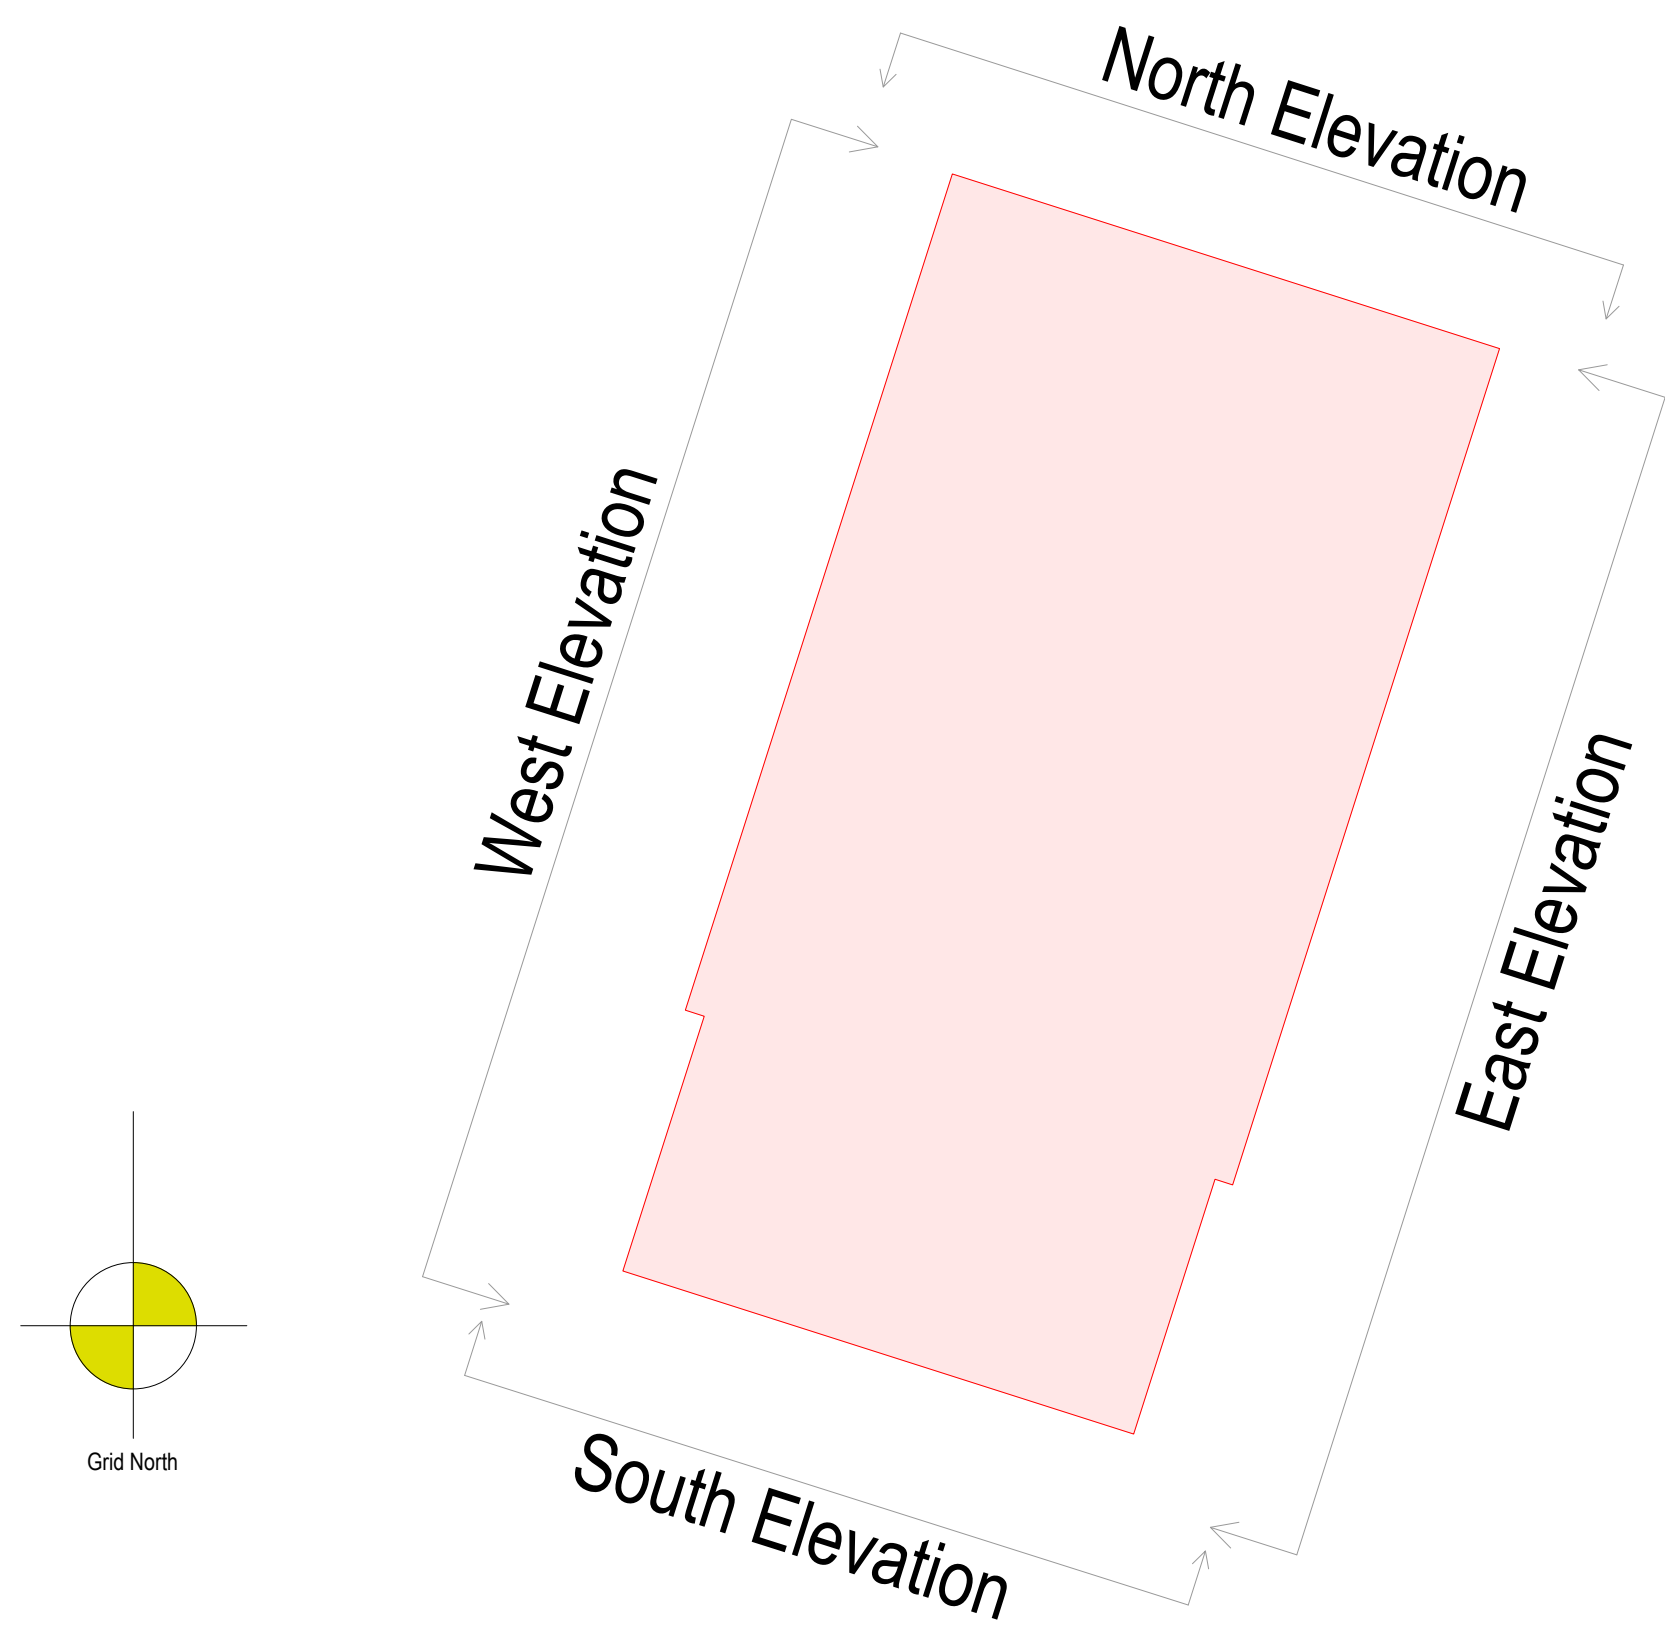


Notes

Hatching
This drawing has transparent hatching added to it.
If you are viewing this drawing in AutoCAD and the hatching appears solid please use the command TRANSPARENCYDISPLAY and set to 1.
If you wish to disable the hatching please use the command FILLMODE and set to 0 and then REGEN the drawing.

The datum for this survey is based on the Ordnance Survey OSGM15.

This drawing has been created for use at a scale of 1:100.

Scale Bar

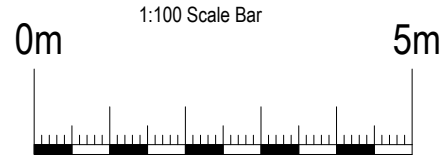

J. Brotherton & Partners
Land Surveyors & Engineers

Findover 113 Findover Lane
Waterloo, Warrington WA9 6SQ

Tel: 020 826 1879
Email: enquiries@jbrotherton.co.uk
Web: www.jbrotherton.co.uk

Client Mr & Mrs Latham
Drawing Title Elevations
Location 9C Lovedean Lane, Waterloo

Revisions / Details / Notes

LEVELS BASED ON:	OSGB15	Surveyed by:	MB	Assisted by:	MD
LAND BASED ON:	OSGB15	Drawn By:	MD	Checked by:	MB

Checked & Calculated
JCB - 22177 - 9C Lovedean Lane - Elevations.dwg

SCALE (when printed)
1:100 @ A1

REVISION No.
1

Date
14-10-22

Removal of this block also removes all warranties.
All critical dimensions, positions and levels to be checked on site.