




Seafield House, Kinnel Close, Emsworth.
PROPOSED

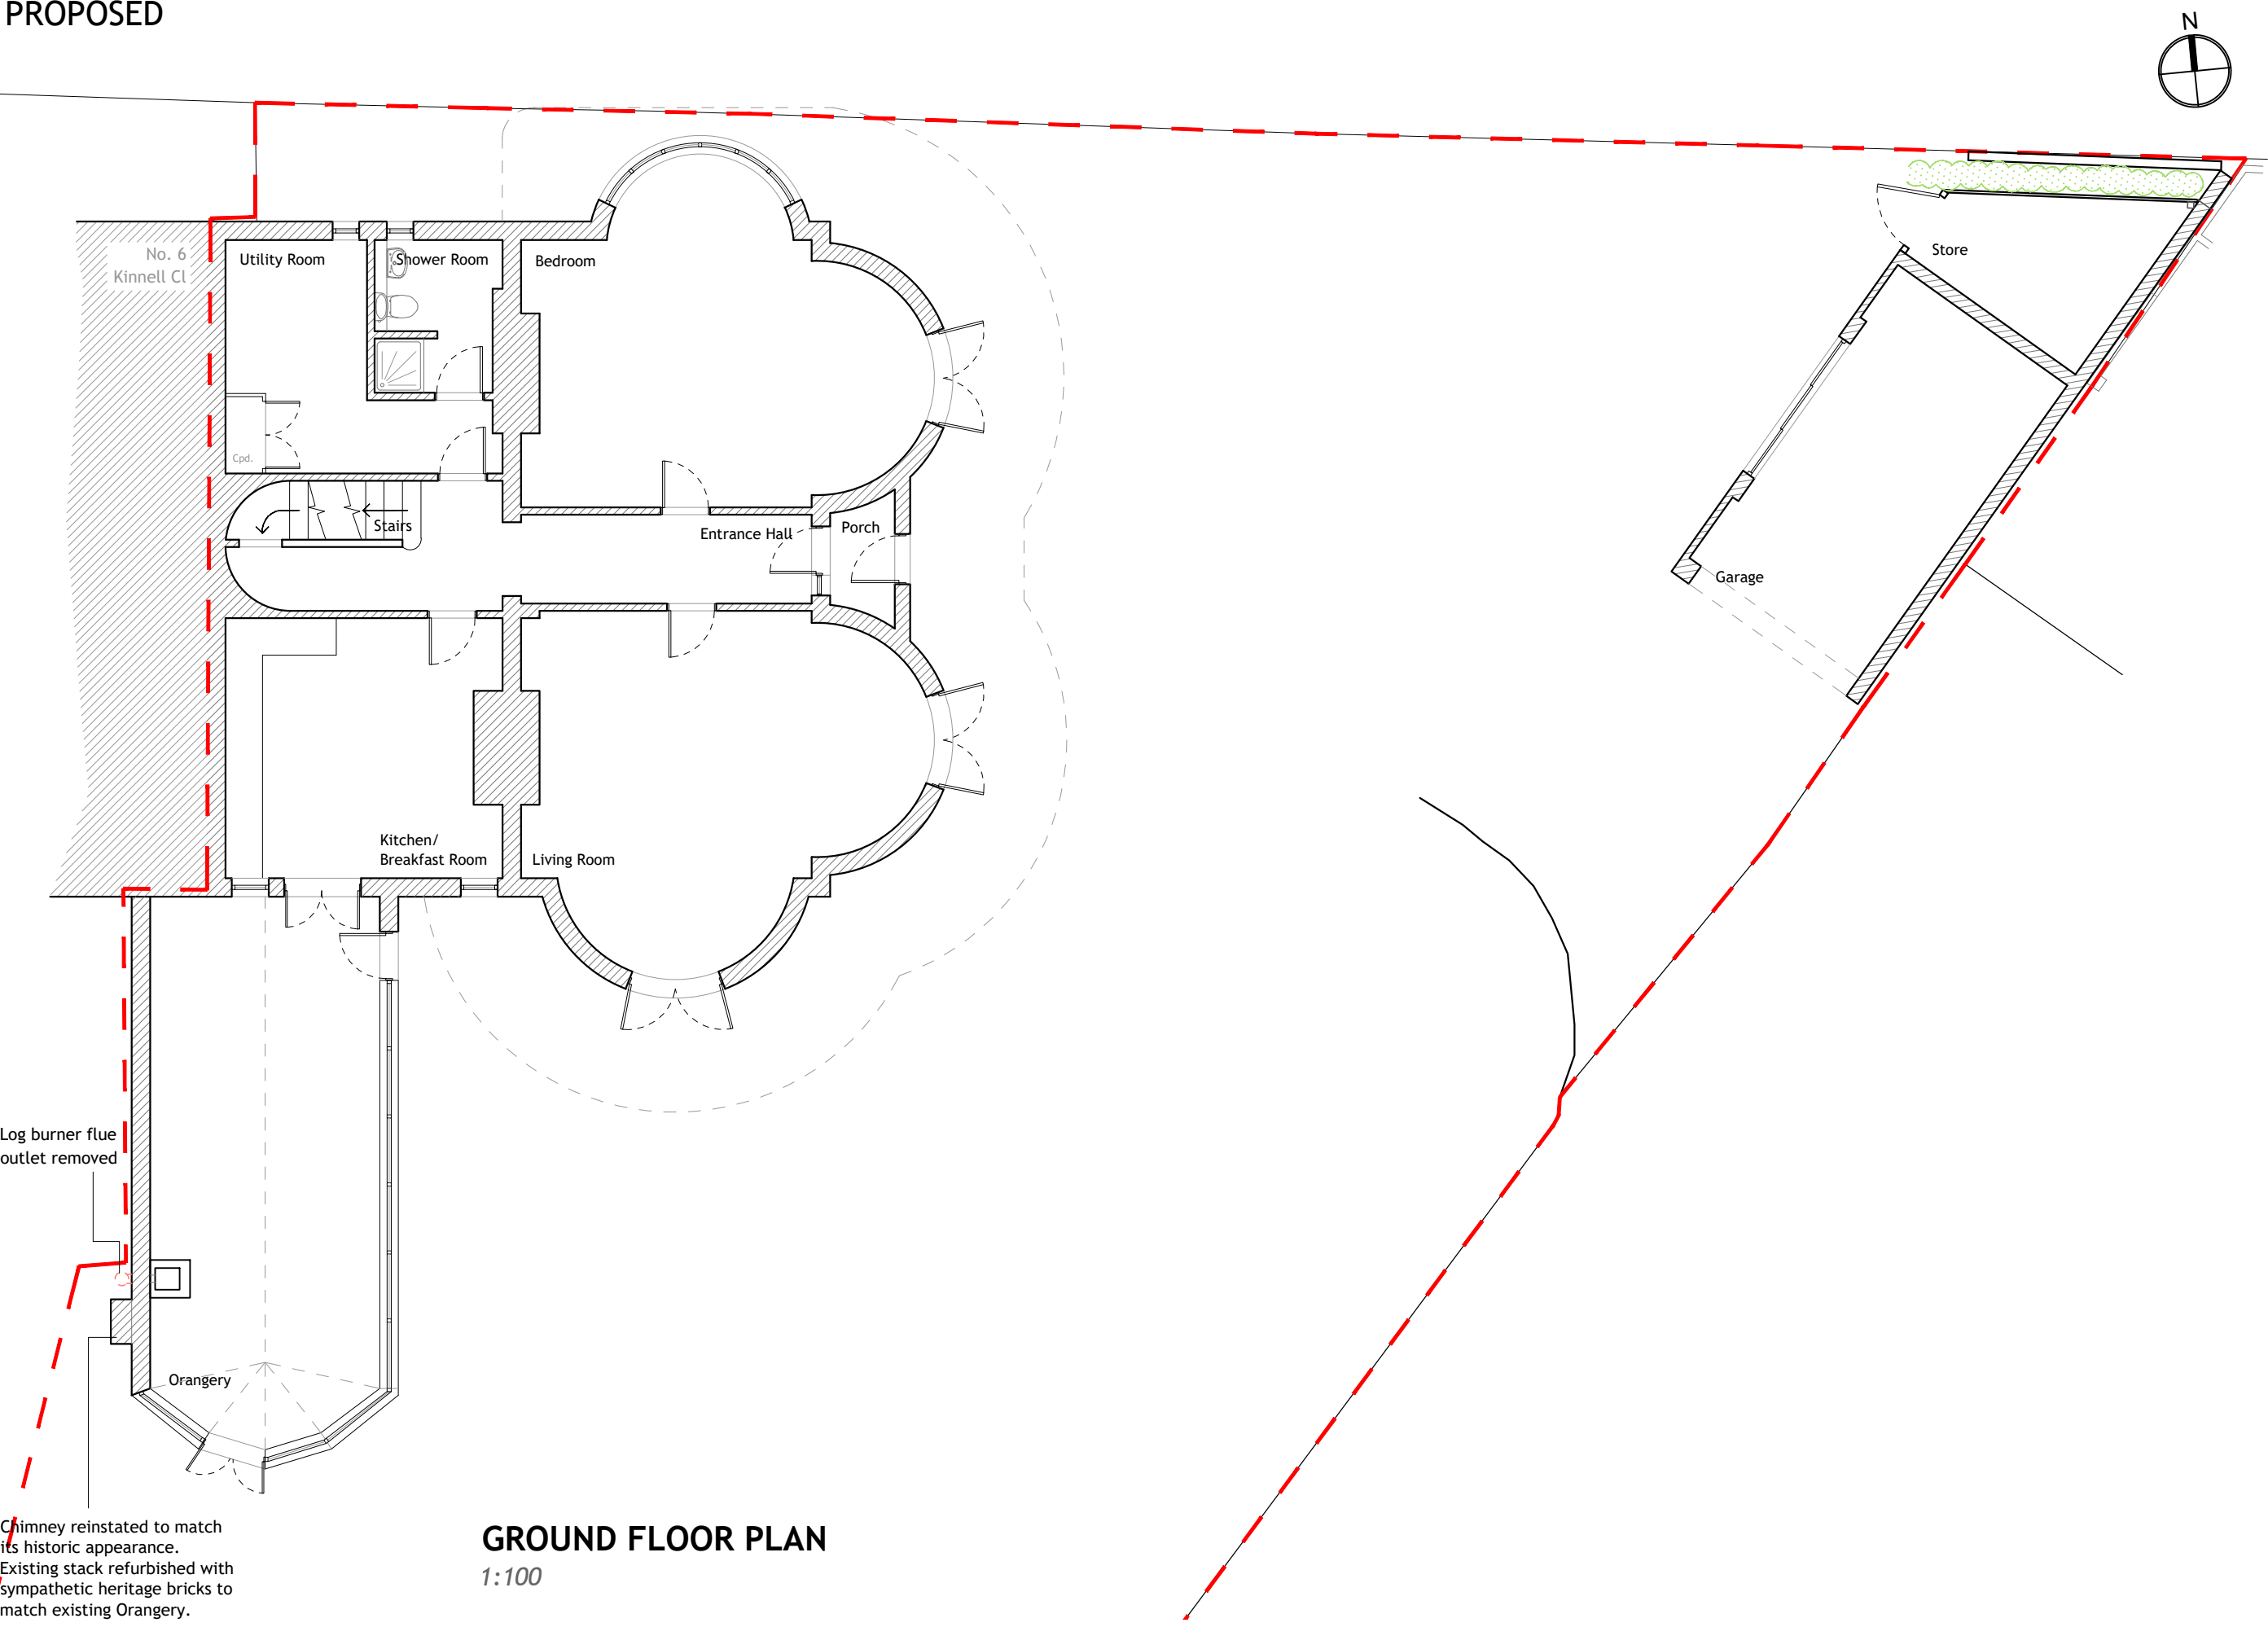

GROUND FLOOR PLAN
1:100

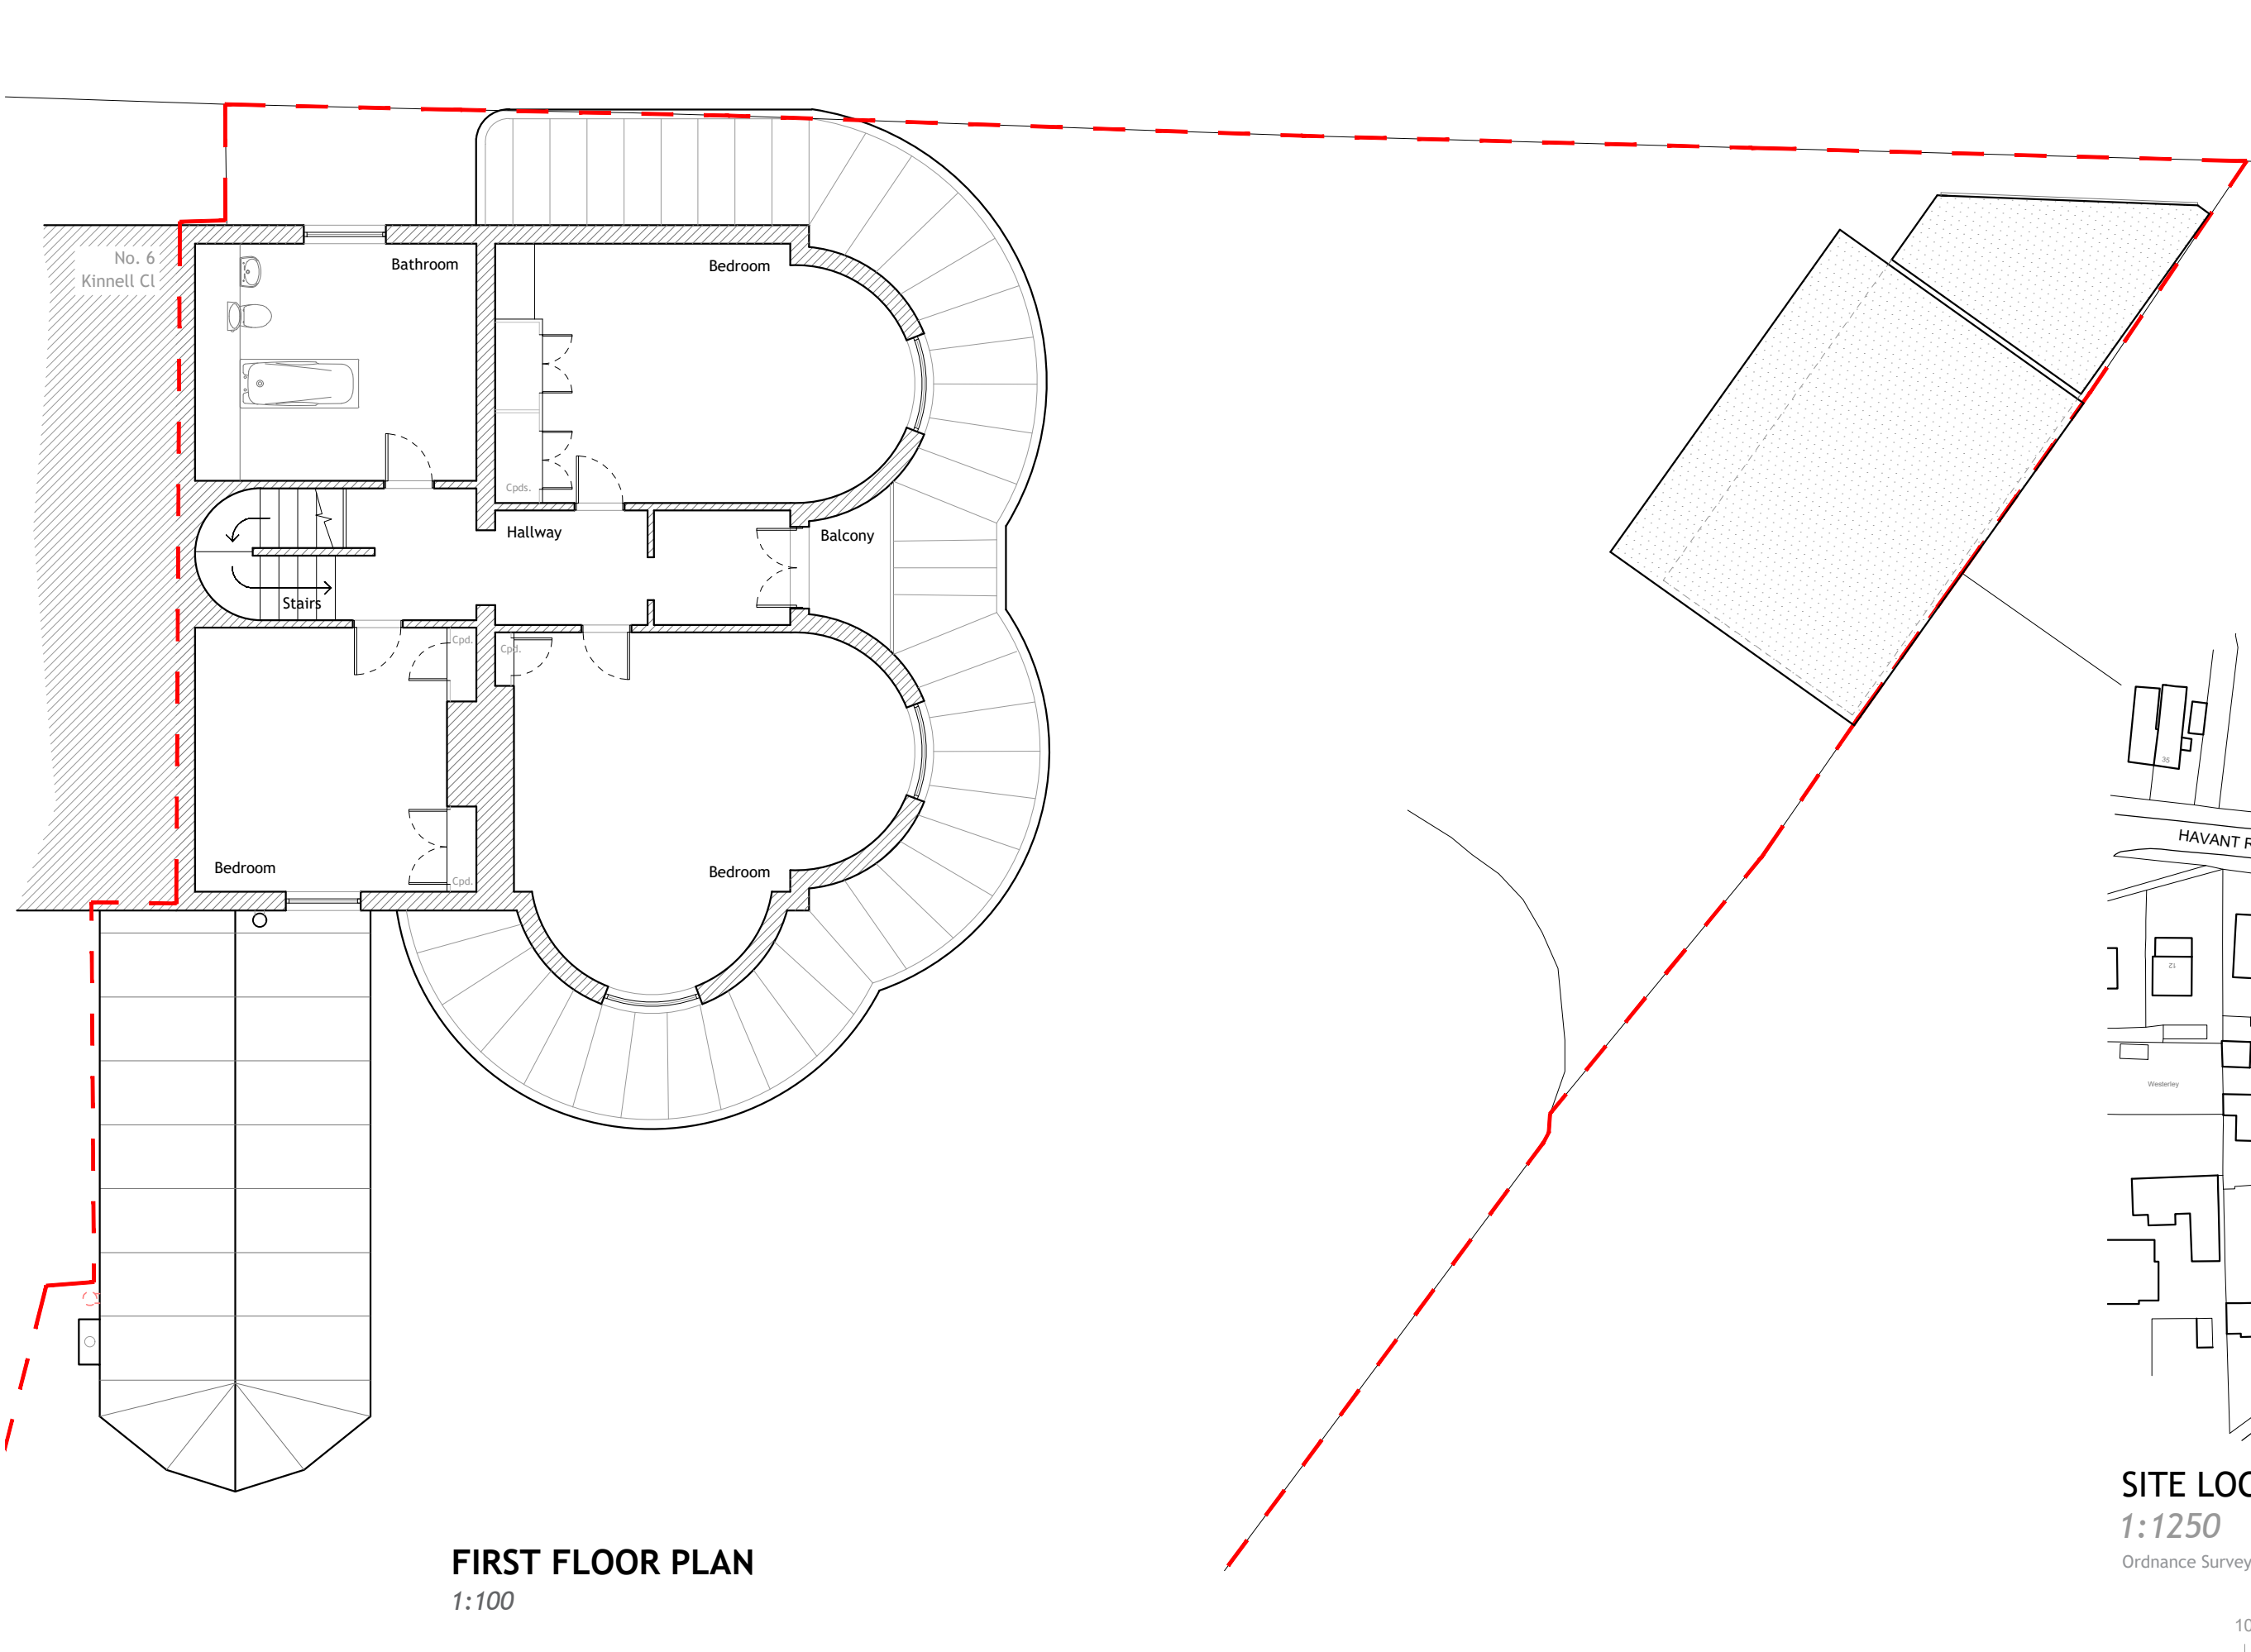


FIRST FLOOR PLAN
1:100

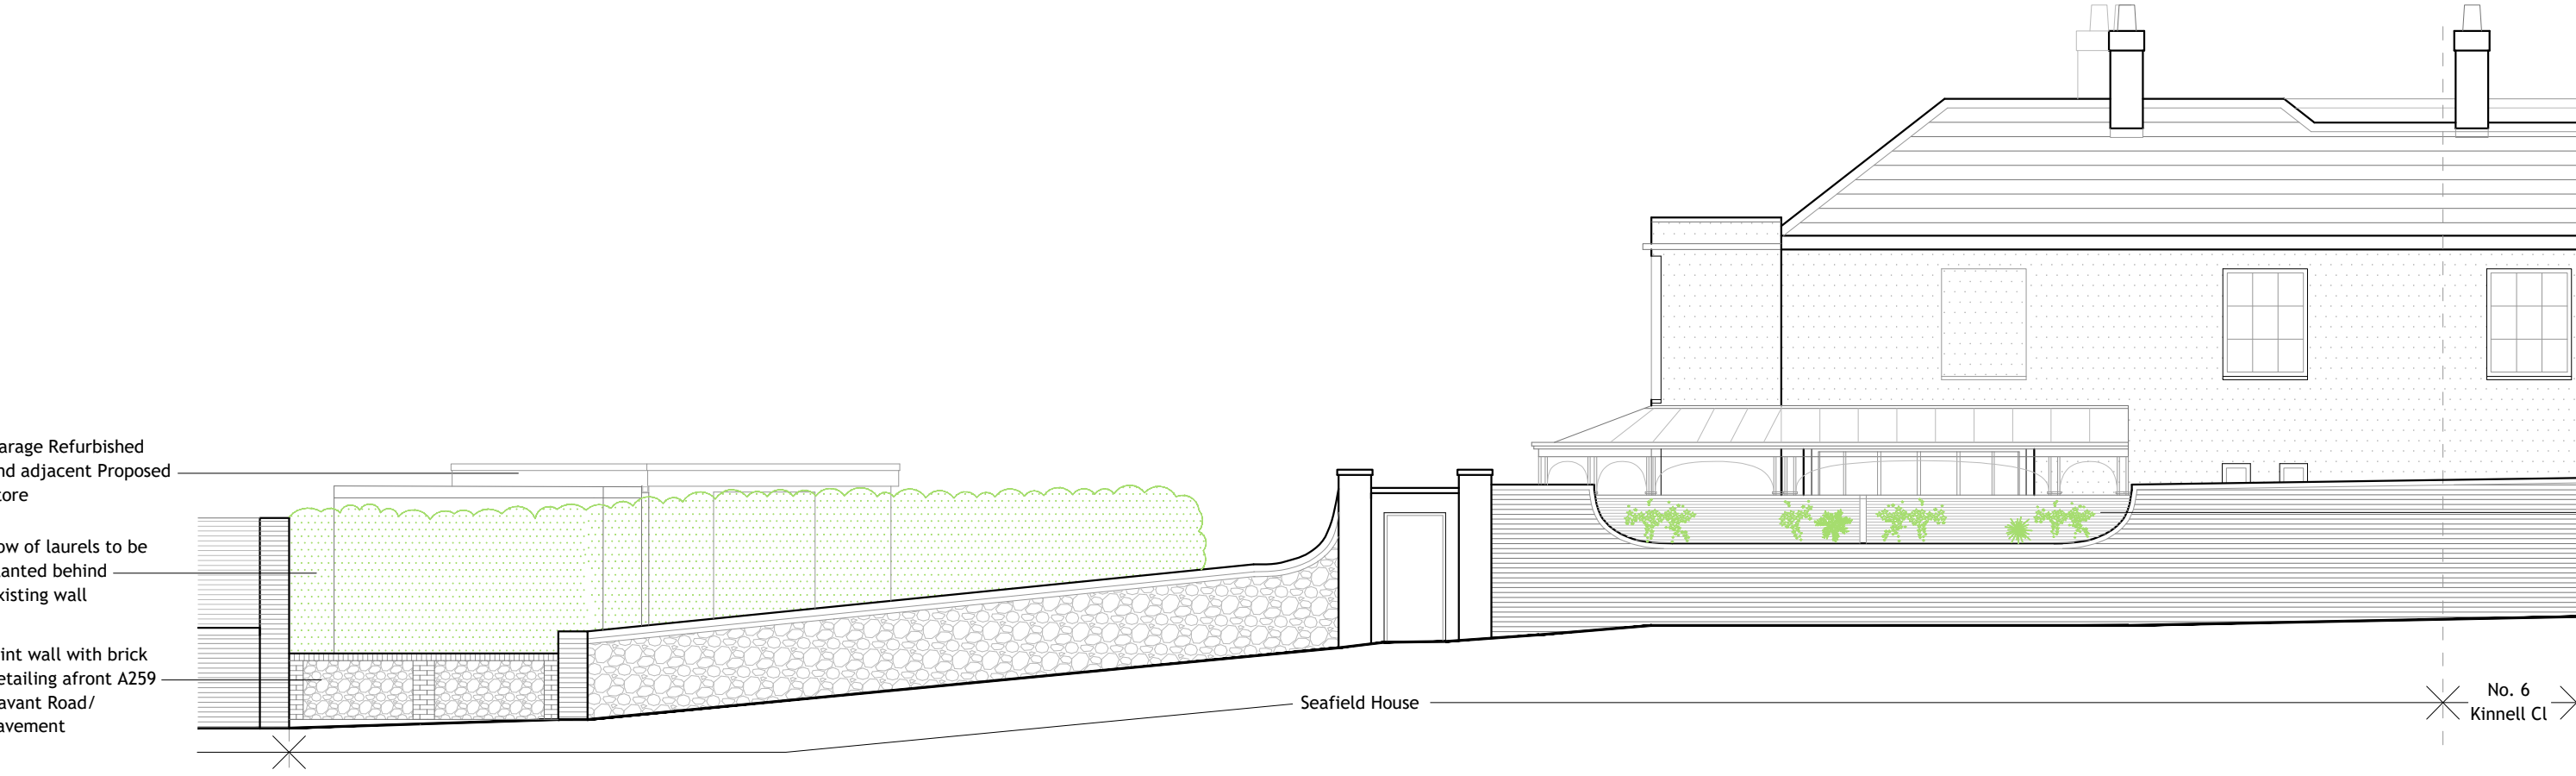


STREET ELEVATION
[north] 1:100




REAR ELEVATION
[south] 1:100

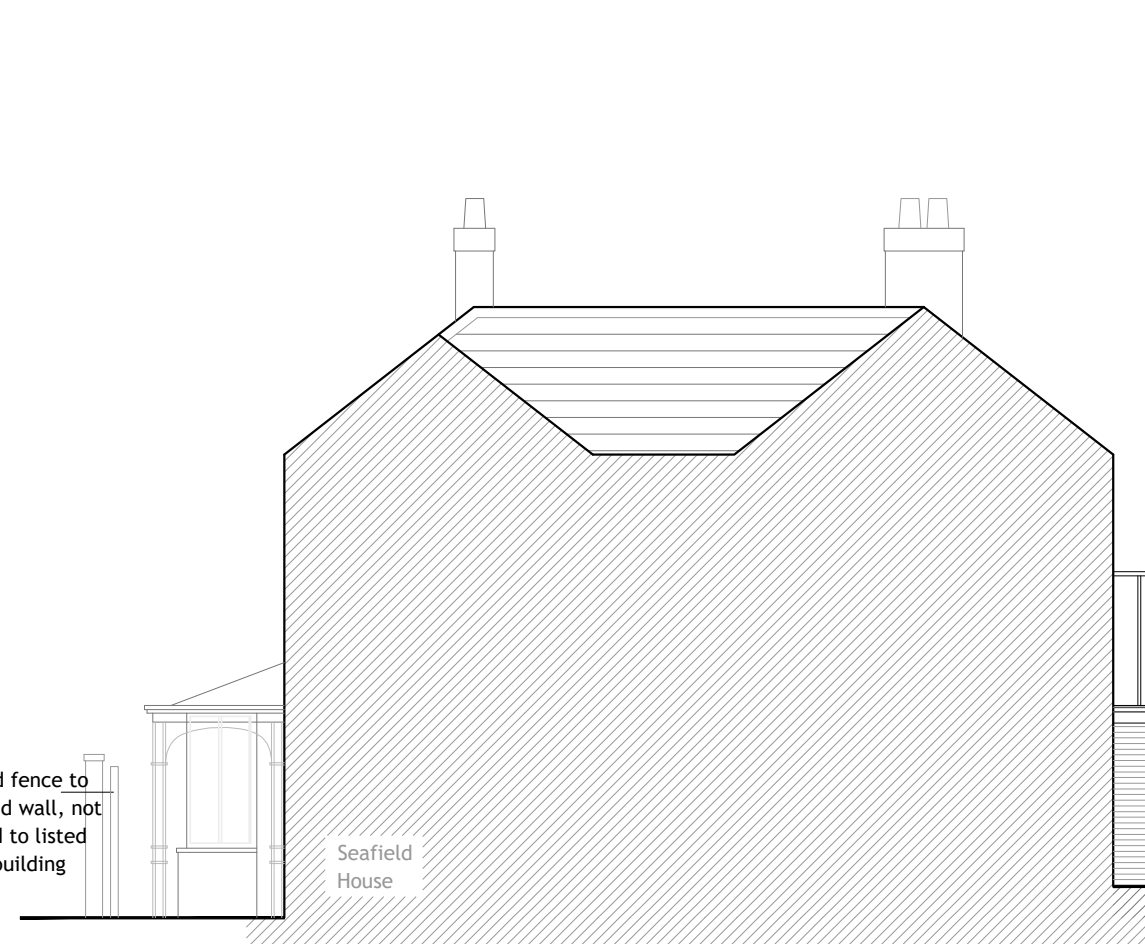

SIDE ELEVATION
[west] 1:100

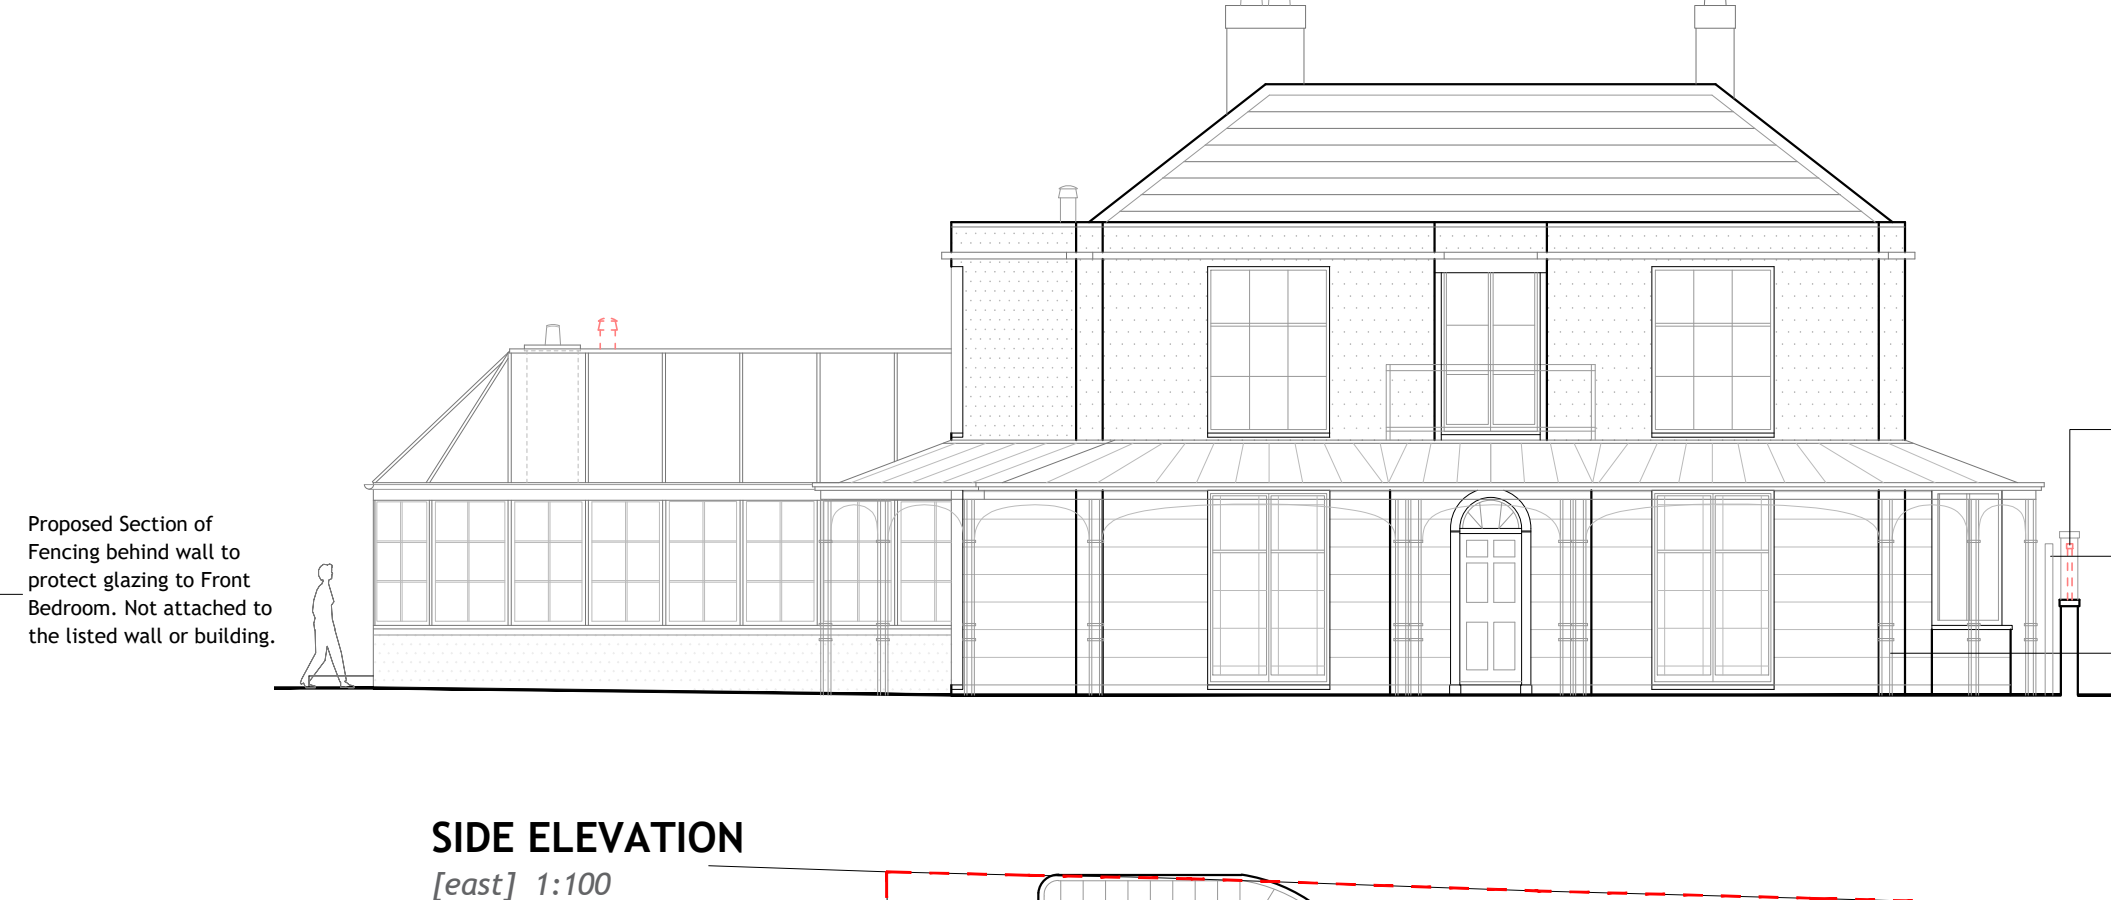


SIDE ELEVATION
[east] 1:100


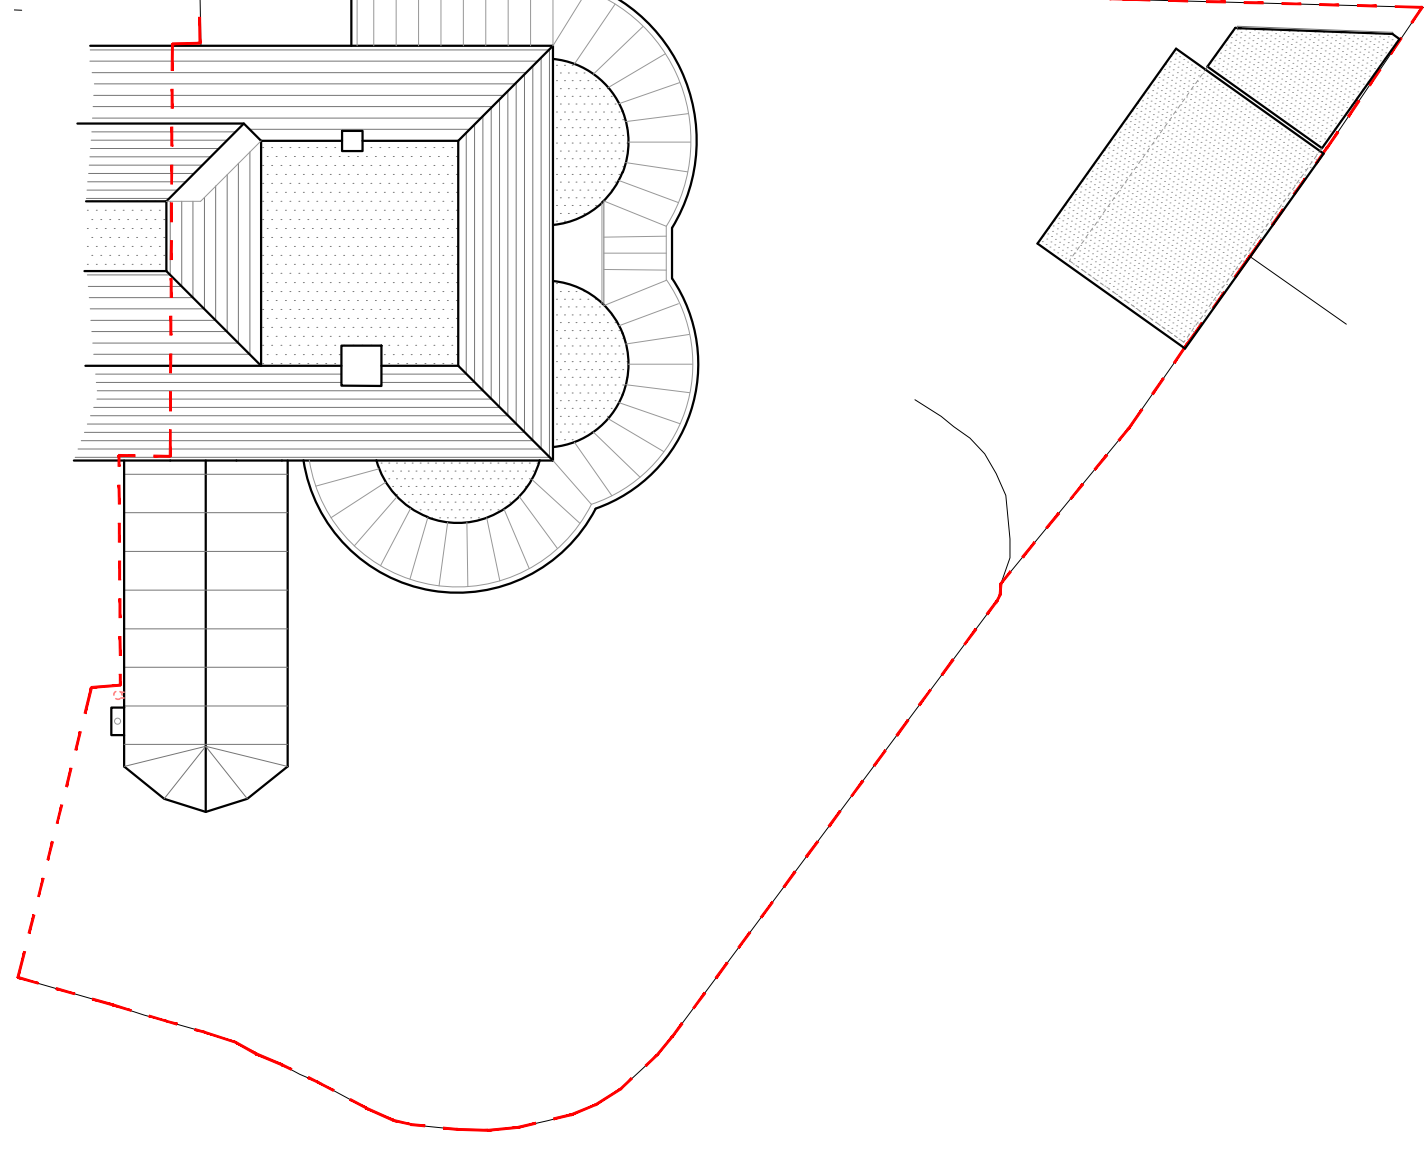


ROOF PLAN
1:200


NOTES:
Dimensions to be checked on site before commencing work.
Any discrepancies shall be reported to the architect immediately.
Do not scale from these drawings except for planning purposes.
Use figured dimensions only.
Where applicable this drawing is to be read in conjunction with other consultants' drawings.
All drawings to be read in conjunction with specification and all other drawings including structural engineer and mechanical and electrical drawings / specification

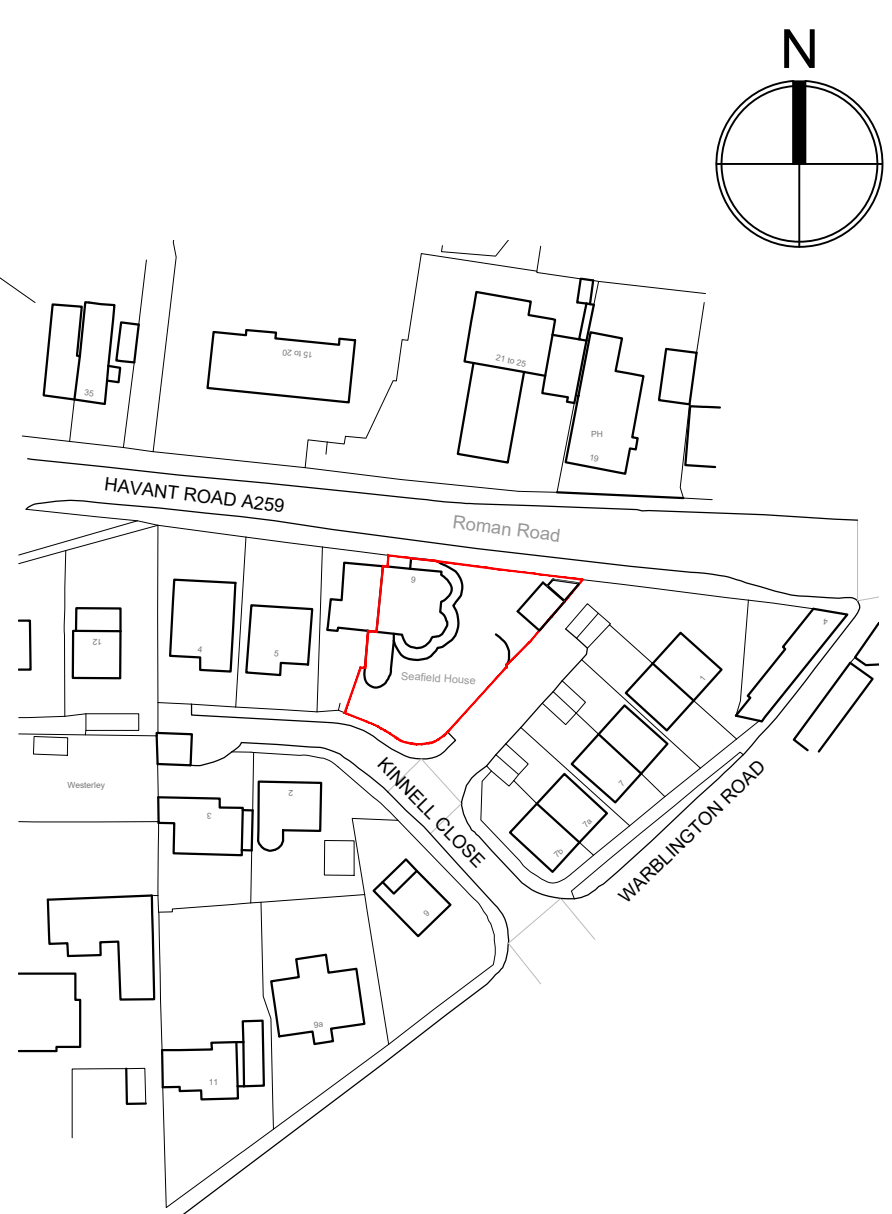

SITE LOCATION PLAN
1:1250

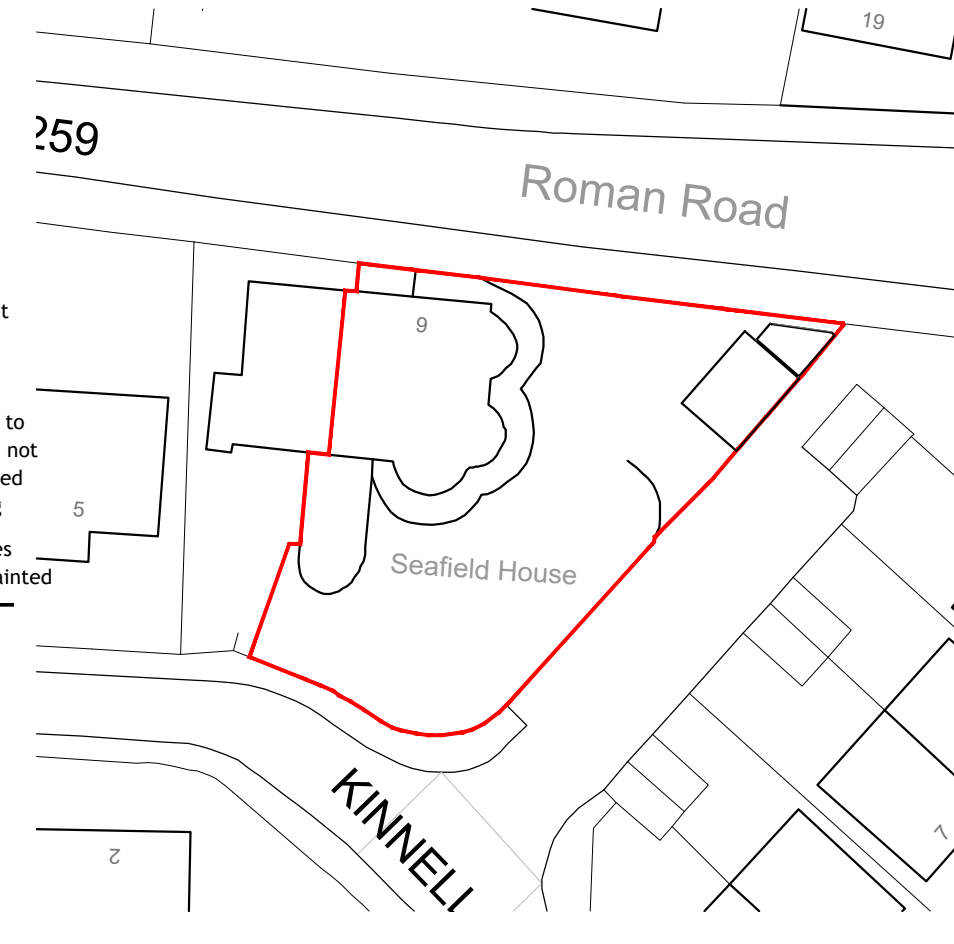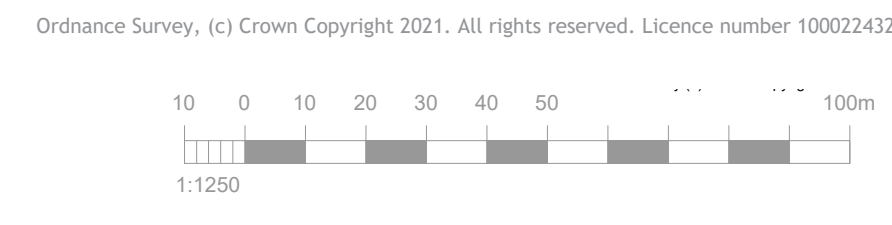

SITE BLOCK PLAN
1:500

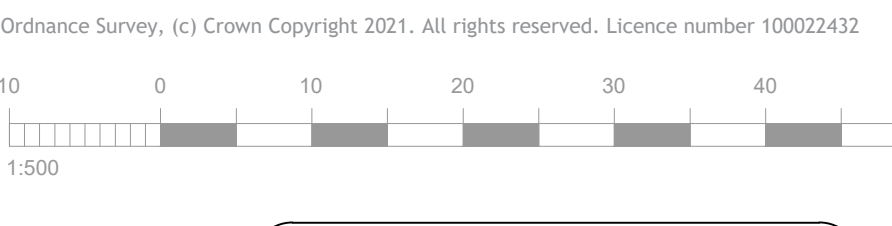

hd
architects
www.hdarchitects.co.uk
mail@hdarchitects.co.uk

PROJECT
Seafield House
Kinnel Close
Emsworth
Hampshire
PO10 7HF

DRAWING
Proposed Plans & Elevations

DATE May 2022
DRAWING NUMBER 21236-02

SCALE
as noted @ A1

DRAWN EK
REVISION B