




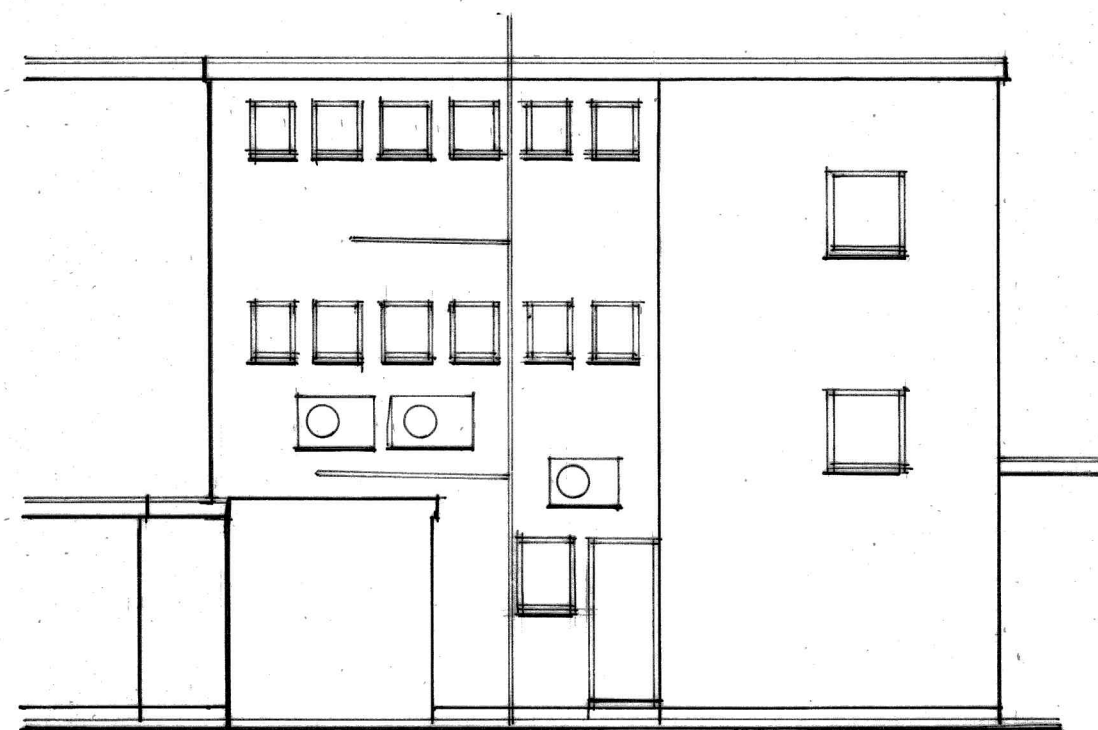

existing rear elevation.

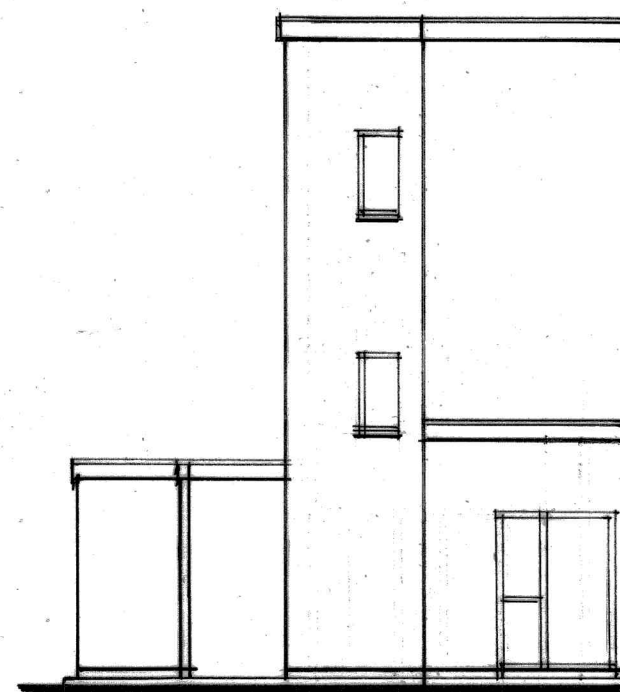


existing side elevation.

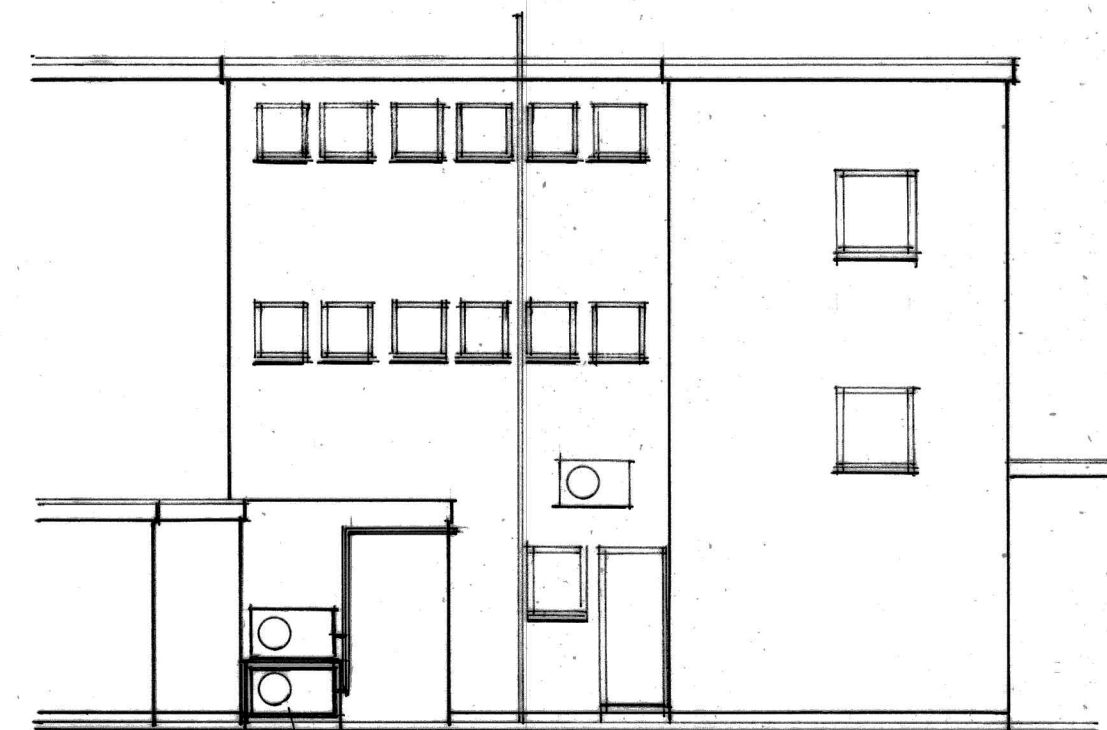

proposed rear elevation.

condensing units

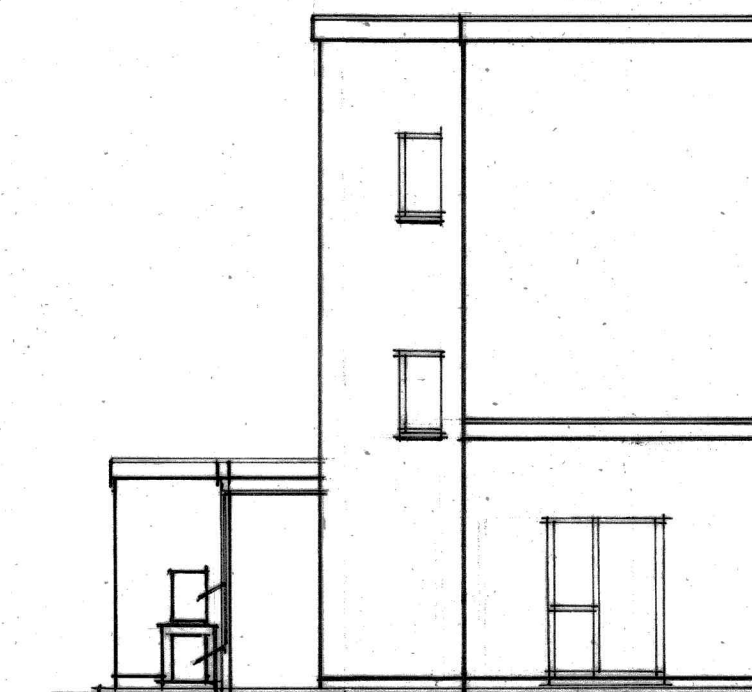


proposed side elevation.


ANY DIMENSIONS ARE TO BE CHECKED ON SITE. THESE DETAILS ARE FOR LOCAL AUTHORITY PLANNING AND BUILDING REGULATION PURPOSES ONLY AND ARE NOT WORKING DRAWINGS. ANY DISCREPANCIES ARE TO BE MADE KNOWN TO THE ARCHITECT AS SOON AS POSSIBLE.

COMMENCEMENT OF ANY WORKS PRIOR TO GAINING THE NECESSARY LOCAL AUTHORITY PLANNING OR BUILDING REGULATION APPROVAL IS ENTIRELY AT THE CLIENT'S RISK.

ANY CHANGES TO THE PROPOSED SCHEME ARE TO BE APPROVED BY THE ARCHITECT AND/OR THE LOCAL PLANNING, BUILDING REGULATION AUTHORITY PRIOR TO BEING APPLIED.

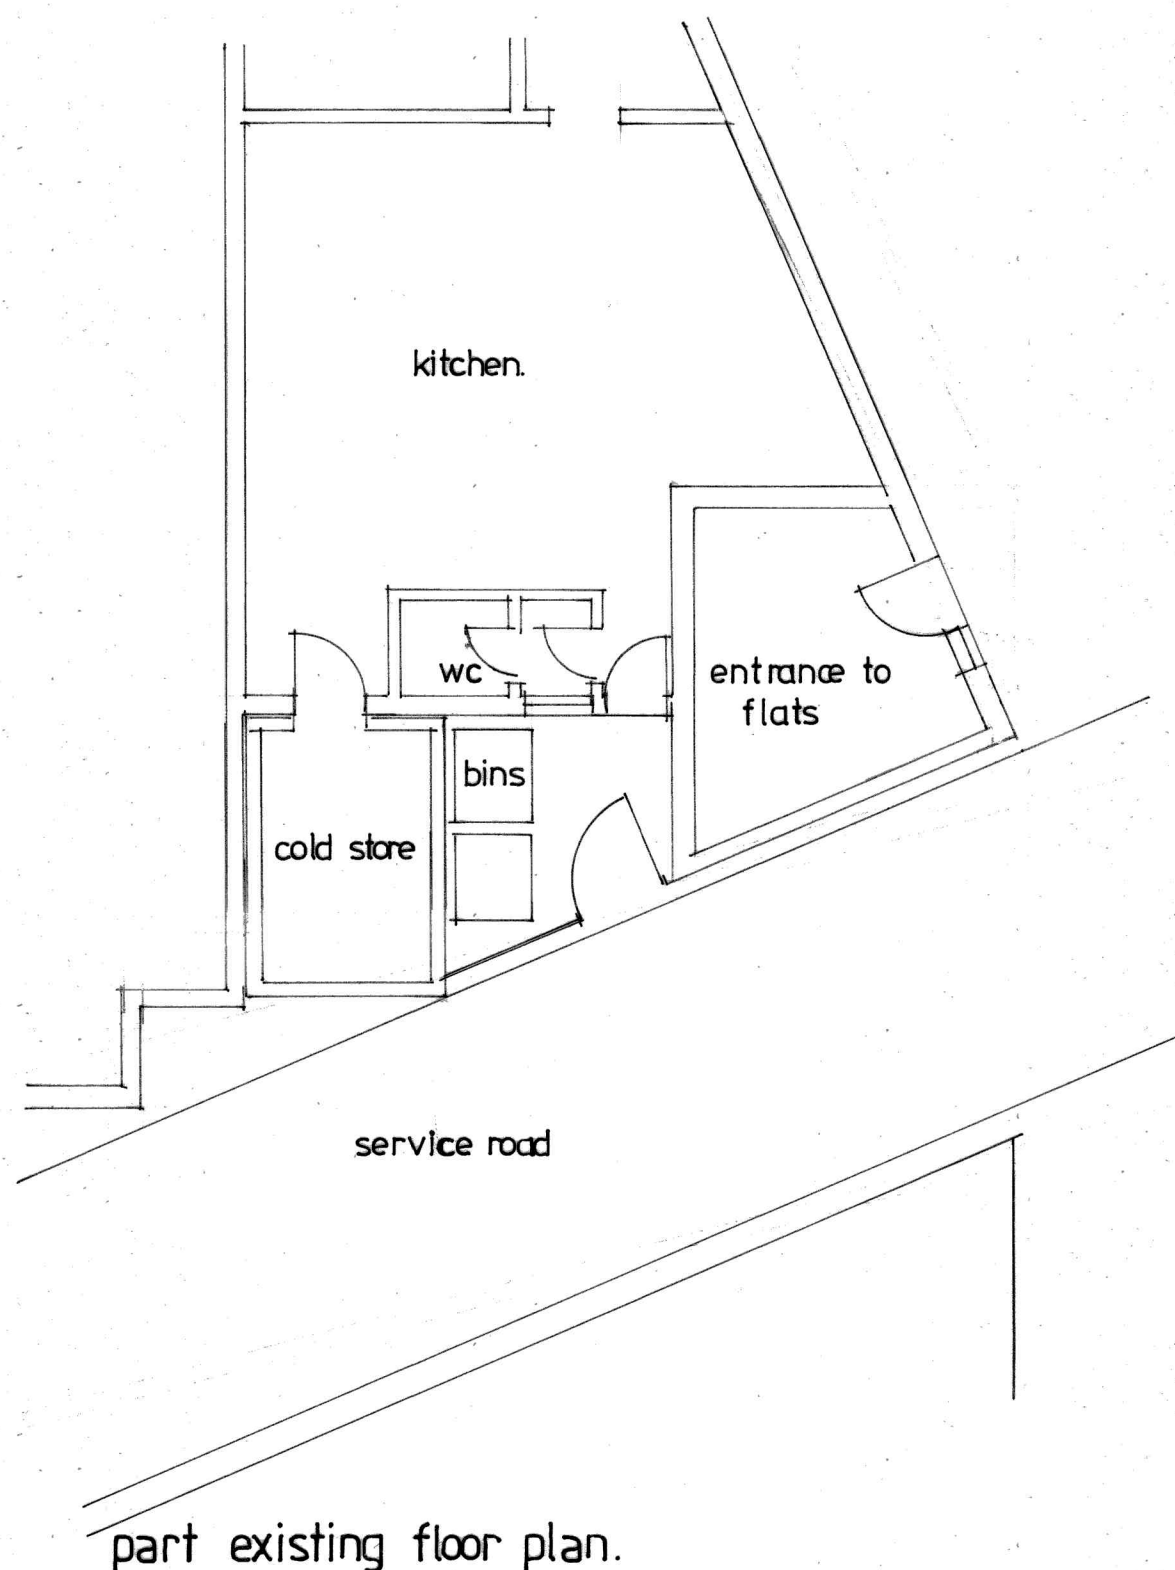


part existing floor plan.

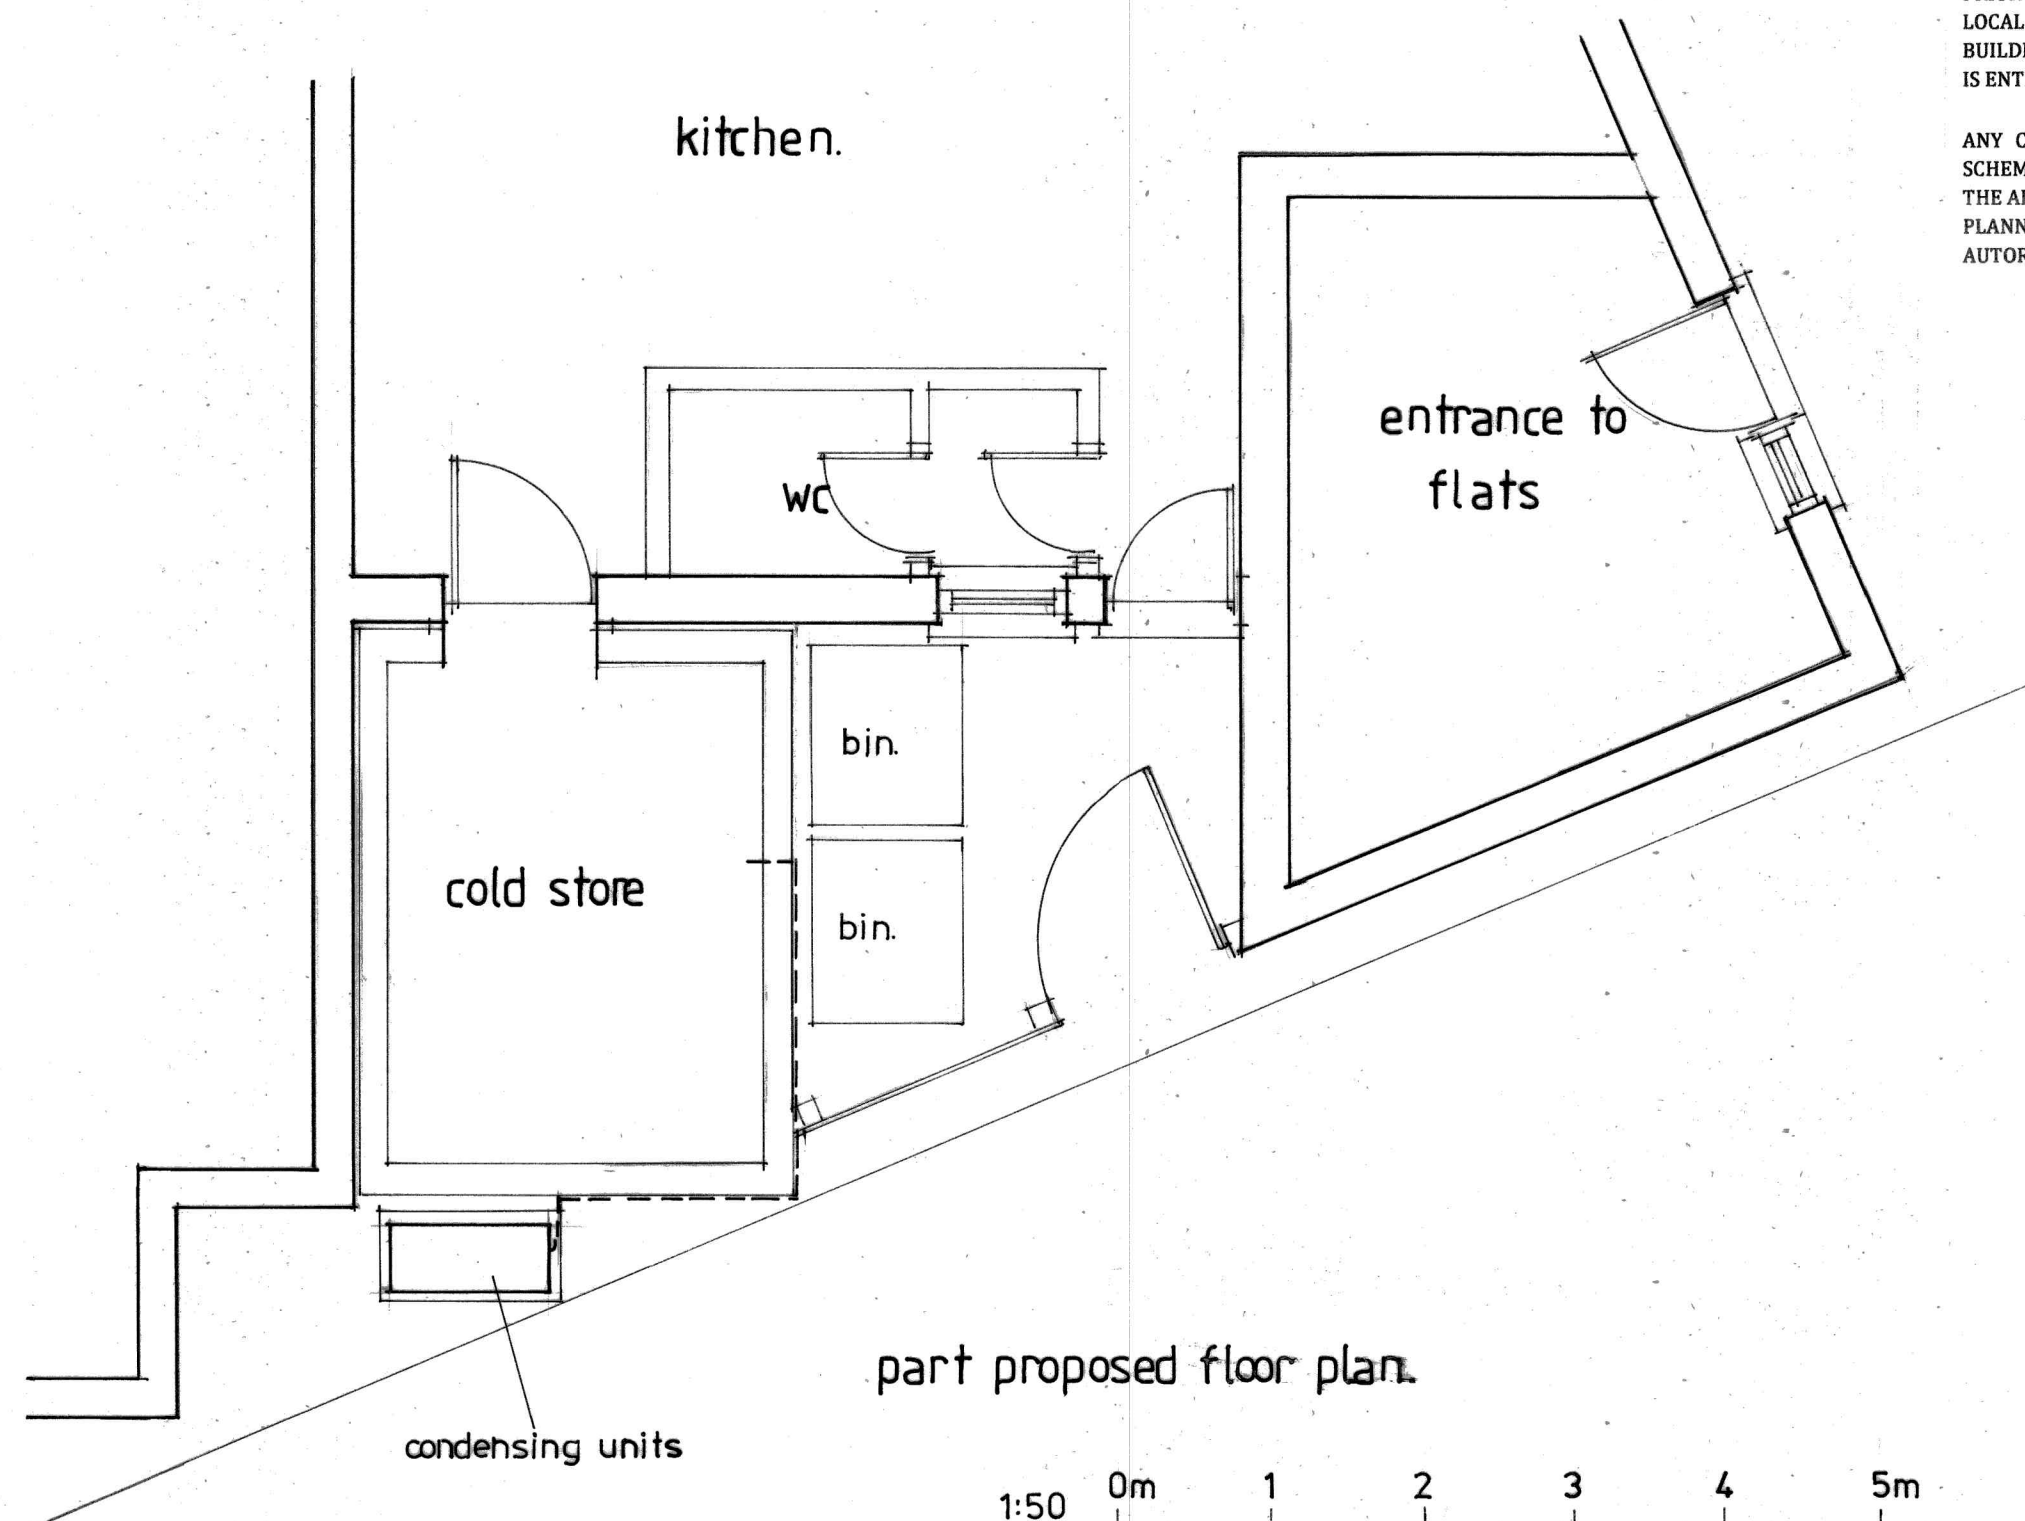

part proposed floor plan.

condensing units

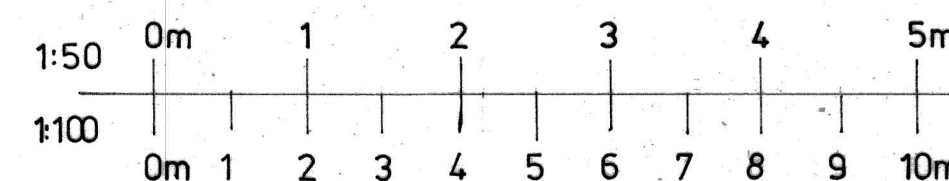

Revisions

Copyright:

B J H Property Services
42 Nobes Avenue
Gosport
Hampshire
PO13 0HT
07787711781
bjhpropertyservices@outlook.com



Site Address:

32 Market Place,
Havant,
PO9 1QF.

Client:

Sajid Ansari

Job title:

Proposed Relocation of Condensing Units.

Drawing Title:

Proposed & Existing Floor Plans & Elevations

Date:

November 2022.

Scales:

1:50 1:100

@ A2.

Drawn by:
B J Hindle.

Drawing no:

68/2223