


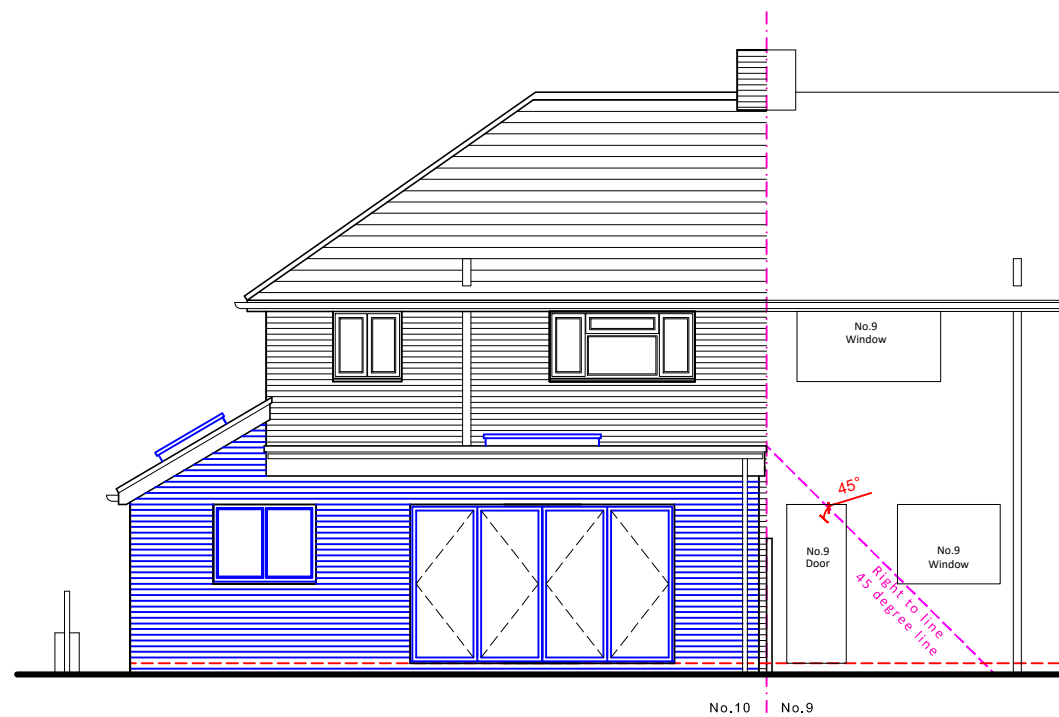

North (rear) elevation

For MR & MRS SELF		Title 'RIGHT TO LIGHT' PROPOSED PLAN & REAR ELEVATION		Office Tel: 01243 933732			
Project PROPOSED EXTENSION AT 10 FITZWYGRAM CRESCENT, HAVANT PO9 2BZ		Date JUNE 2022	Drawn JB	Scale 1:100 @ A3	Checked -		Email: admin@jb-architecturedesign.com
		Job Number PL 610.22	Drawing Number -04	Revision			Web: www.jb-architecturedesign.com