



South Elevations
Proposed

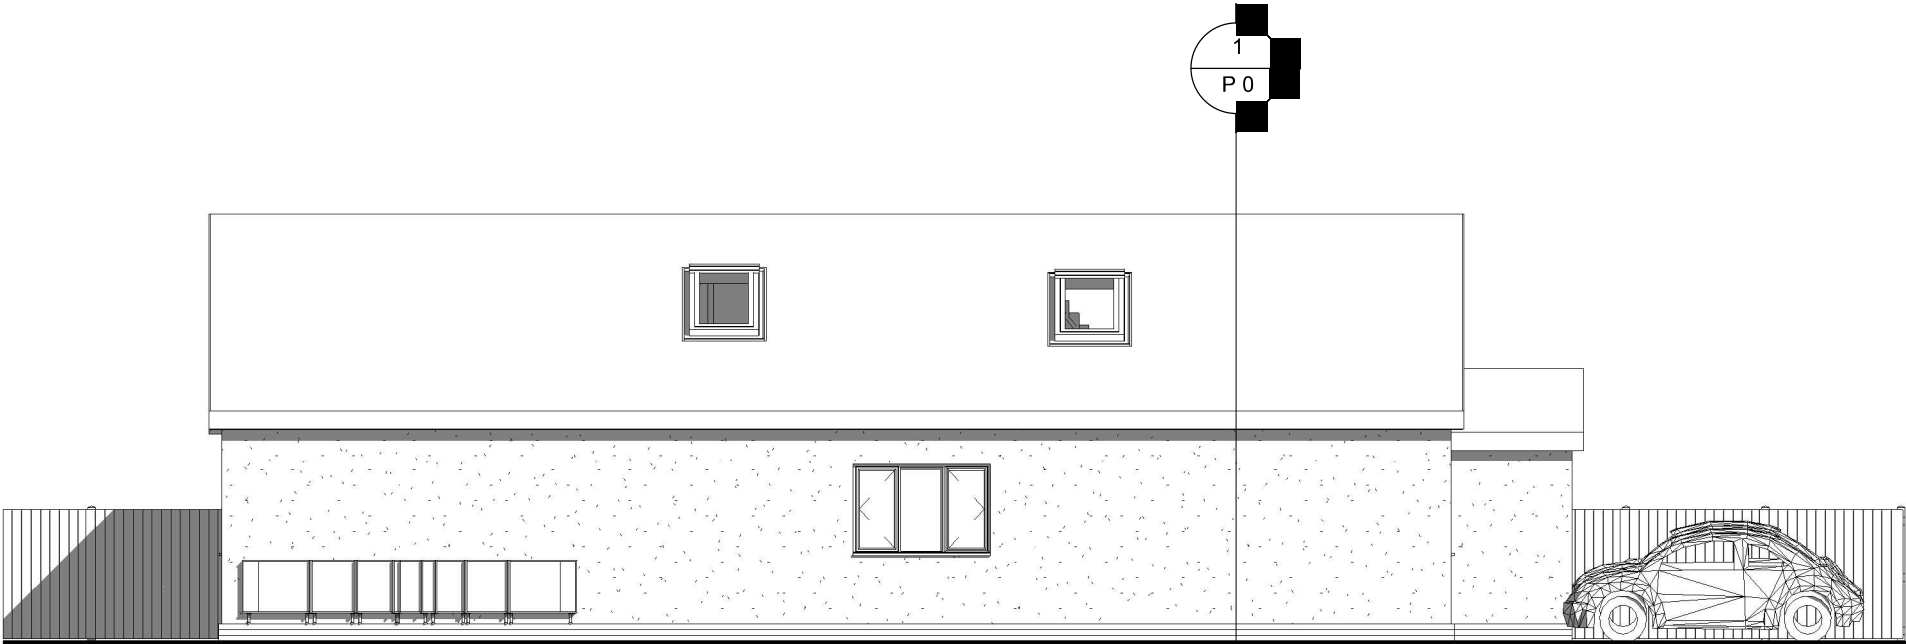

South Elevations
Existing

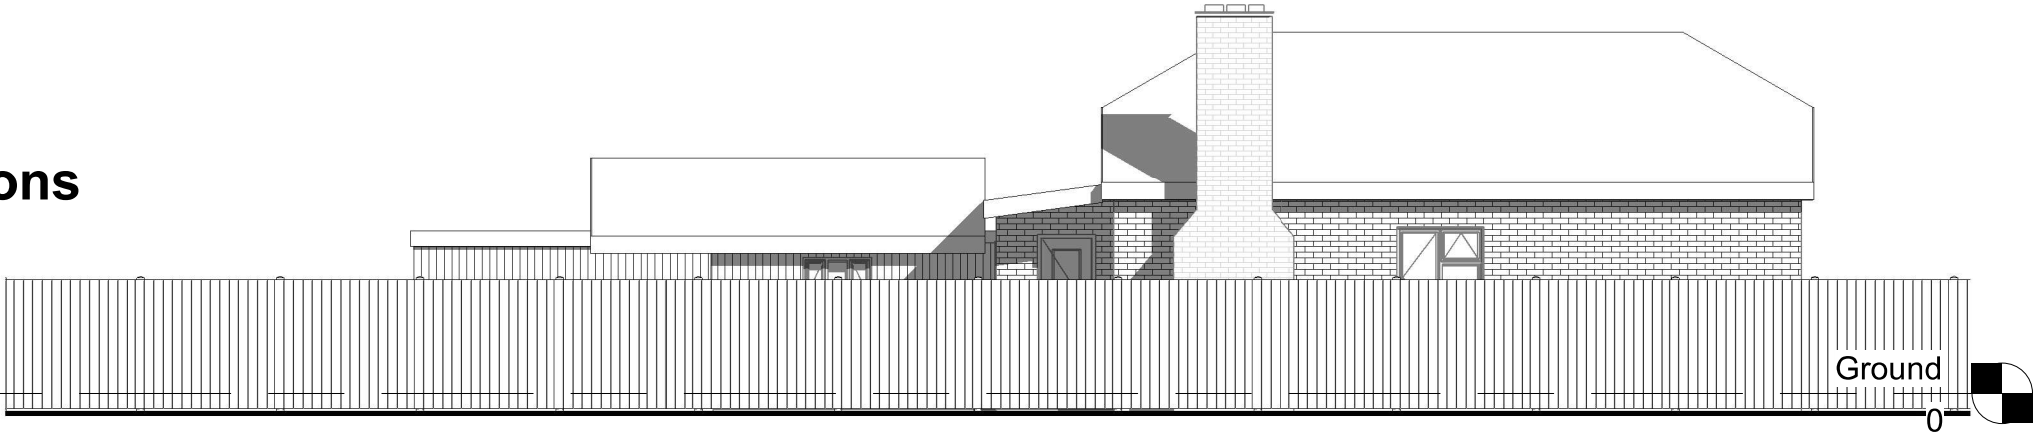

Scale @ A3 unless otherwise stated

1:500								50
1:200								20
1:100								10
1:50								5

pd

parkers
executive
design

All measurement to be checked on site prior to any commenment
(C) Copyright of Parkers Design (Southern) Limited. Any reproduction of these drawings will require written authority from the copyright owner.

Parkers Design Limited - The Studio @ 90, PO9 2PR

www.pexd.co.uk - info@pexd.co.uk - 07776 008822

PROJECT		CLIENT			
73 Creek Road PO11 9RA		Rawlings			
SHEET		Date	Issue Date	Scale (@ A3)	1 : 100
Elevations South Side		Drawn by	SW	DRAWING NUMBER	REV
		Checked by	SR	P203b	