
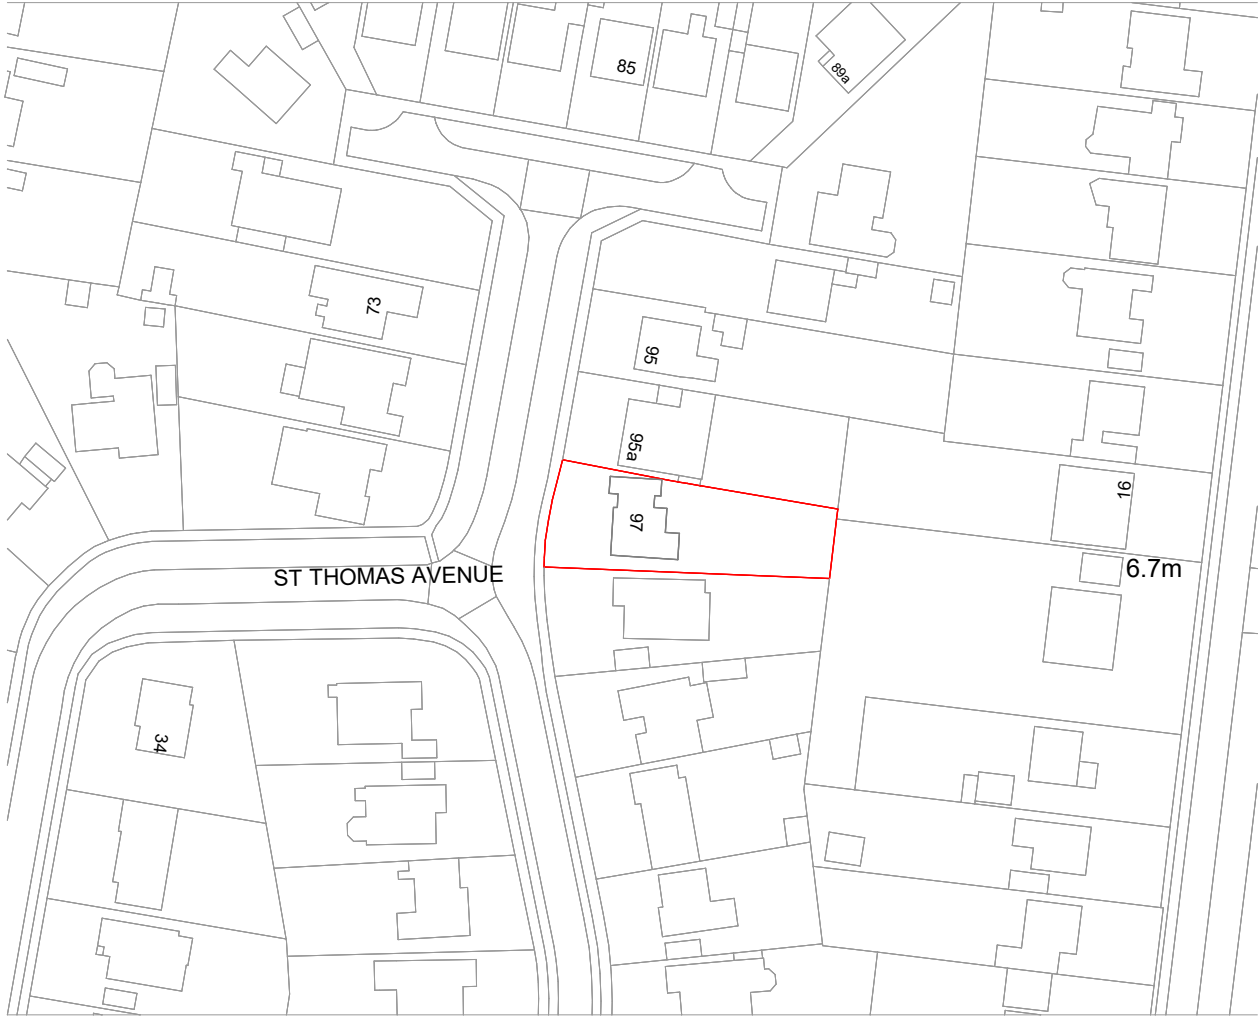
 
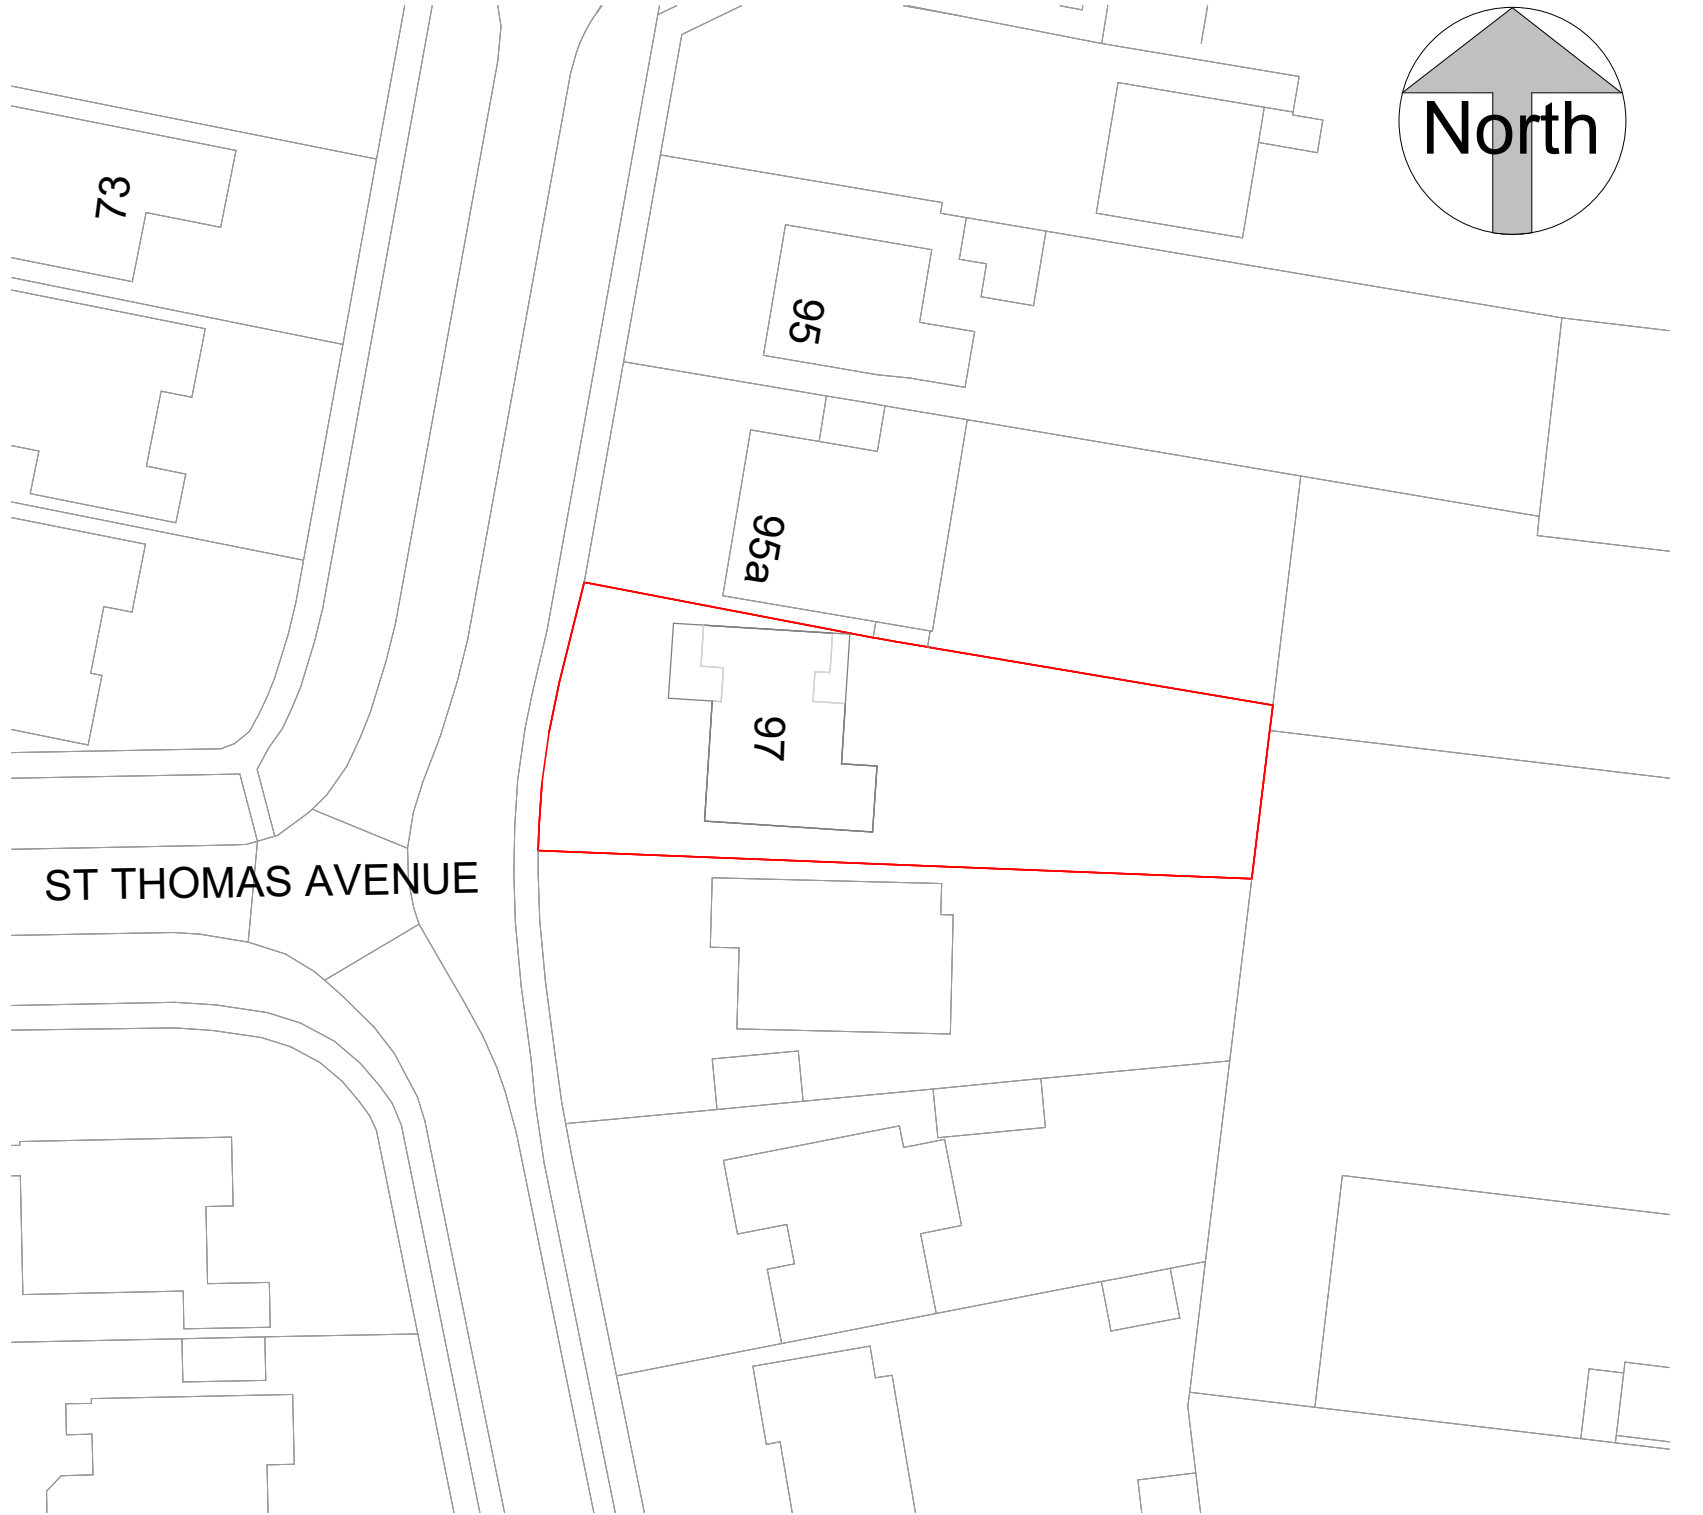


Location Plan

1:1250

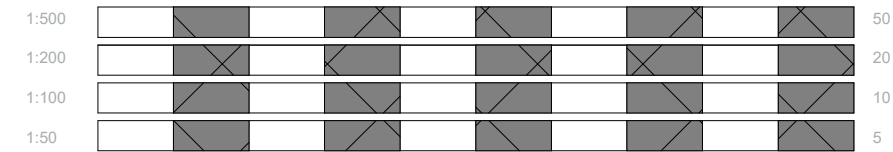

Block Plan

1:500

ReQuestAPlan
Map number: TQRQM22265145912952
Title: 97 ST. THOMAS AVENUE, HAYLING ISLAND, PO11 0EU
Map Produced for: Parkers Design
© Crown copyright and database rights 2022 OS 100042766



All measurement to be checked on site prior to any commentment
(C) Copyright of Parkers Design (Southern) Limited. Any reproduction of these drawings will require written authority from the copyright owner.

Parkers Design Limited - The Studio @ 90, PO9 2PR
www.pexd.co.uk - info@parkersdesign.com - 07776 008822

PROJECT		CLIENT			
97 St. Thomas Avenue PO11 0EU		Tierney			
SHEET		Date	Issue Date	Scale (@ A3)	As indicated
Site Plan		Drawn by	SW	DRAWING NUMBER	REV
		Checked by	SR	P 3	