


**Proposed
entrance
porch**


**New brick
piers at
vehicular
entrance**

**Parking for
minimum
4no. cars**

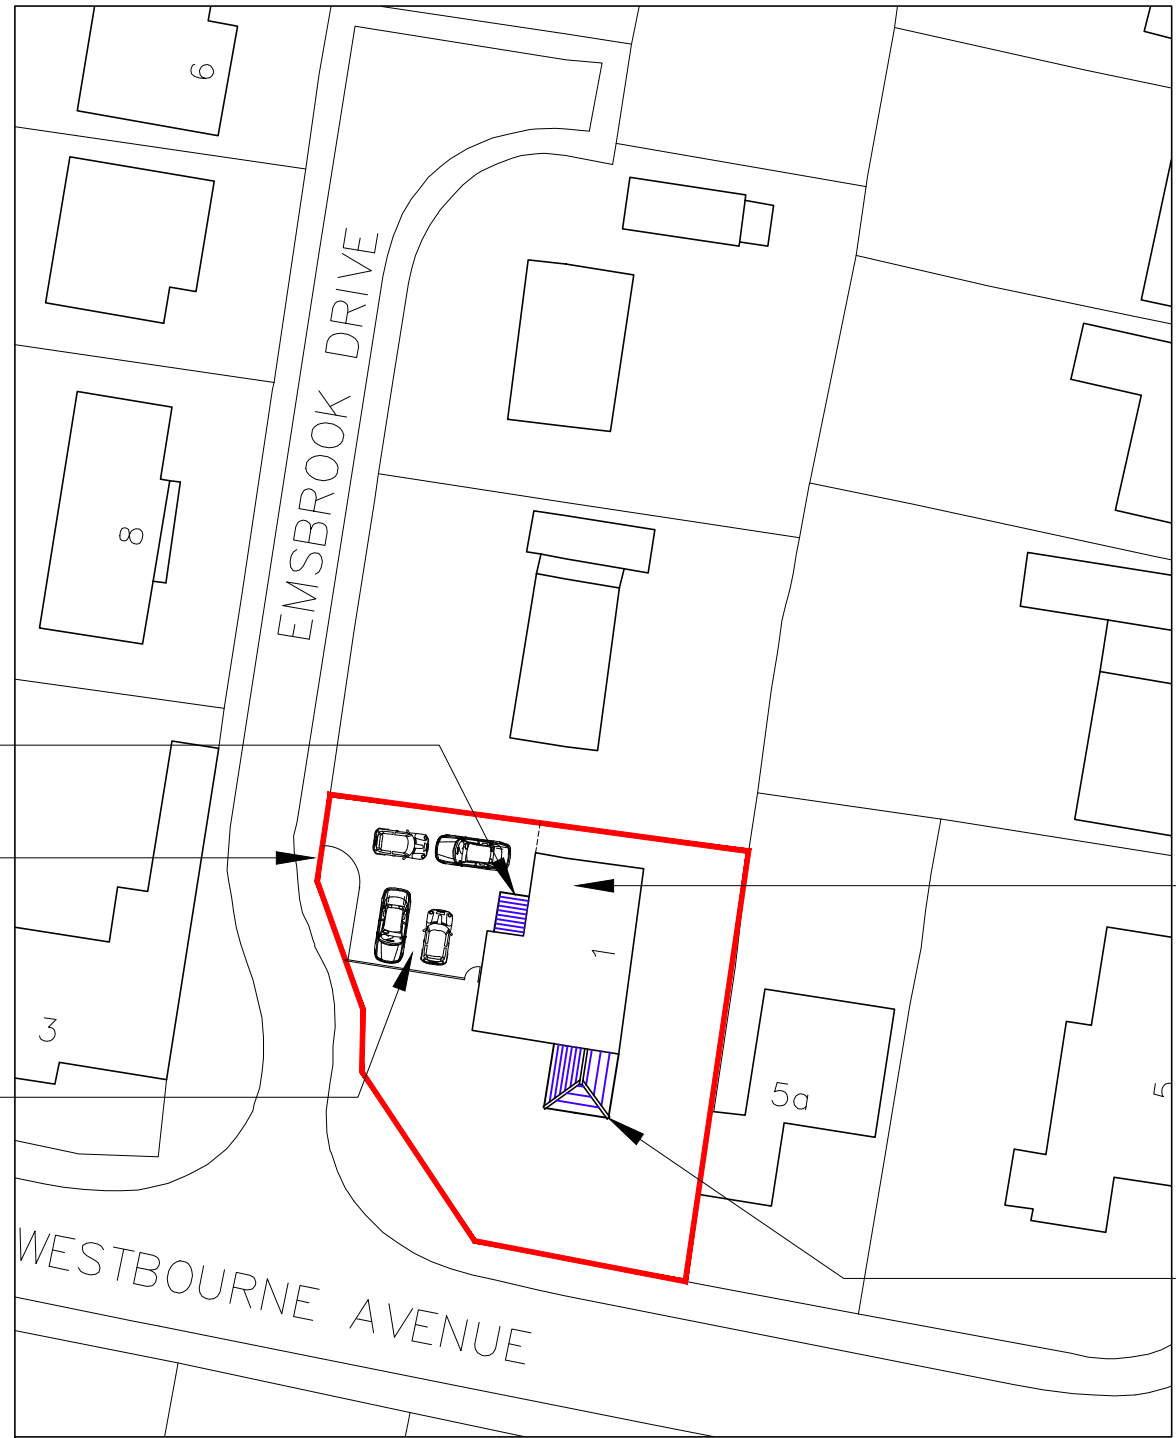

Site plan

scale 1:500

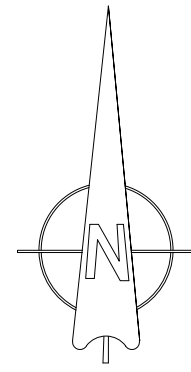

**Proposed
garage
conversion**



**Proposed
(replacement)
single storey
rear extension**

Ordnance Survey, (c) Crown Copyright 2022.
All rights reserved. Licence number 100022432



Location plan

scale 1:1250

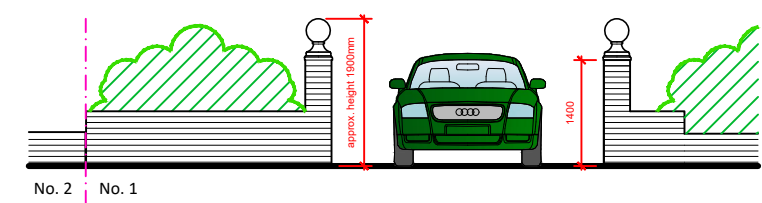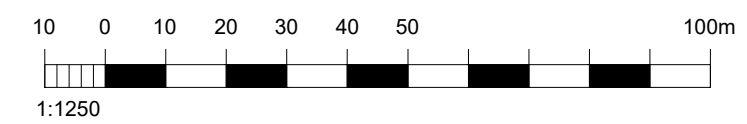

Brick piers at vehicular entrance

scale 1:100

Project PROPOSED EXTENSION & ALTERATIONS		Title SITE & LOCATION PLANS & BRICK PIERS AT VEHICULAR ENTRANCE		Office Tel: 01243 933732	
Address 1 EMSBROOK DRIVE, EMSWORTH, PO10 7QX		Date JUNE 2022	Drawn JB	Scale As shown @ A3	Checked -
Job Number PL.617.22		Drawing Number -01		Revision B	Email: admin@jb-architecturedesign.com Web: www.jb-architecturedesign.com

