


HOUSE TYPE SCHEDULE


HOUSE TYPE - A
(Refer to site location plan Drawing No. 0520 for individual house locations).

Pyle Close No.31
Pyle Close No.33

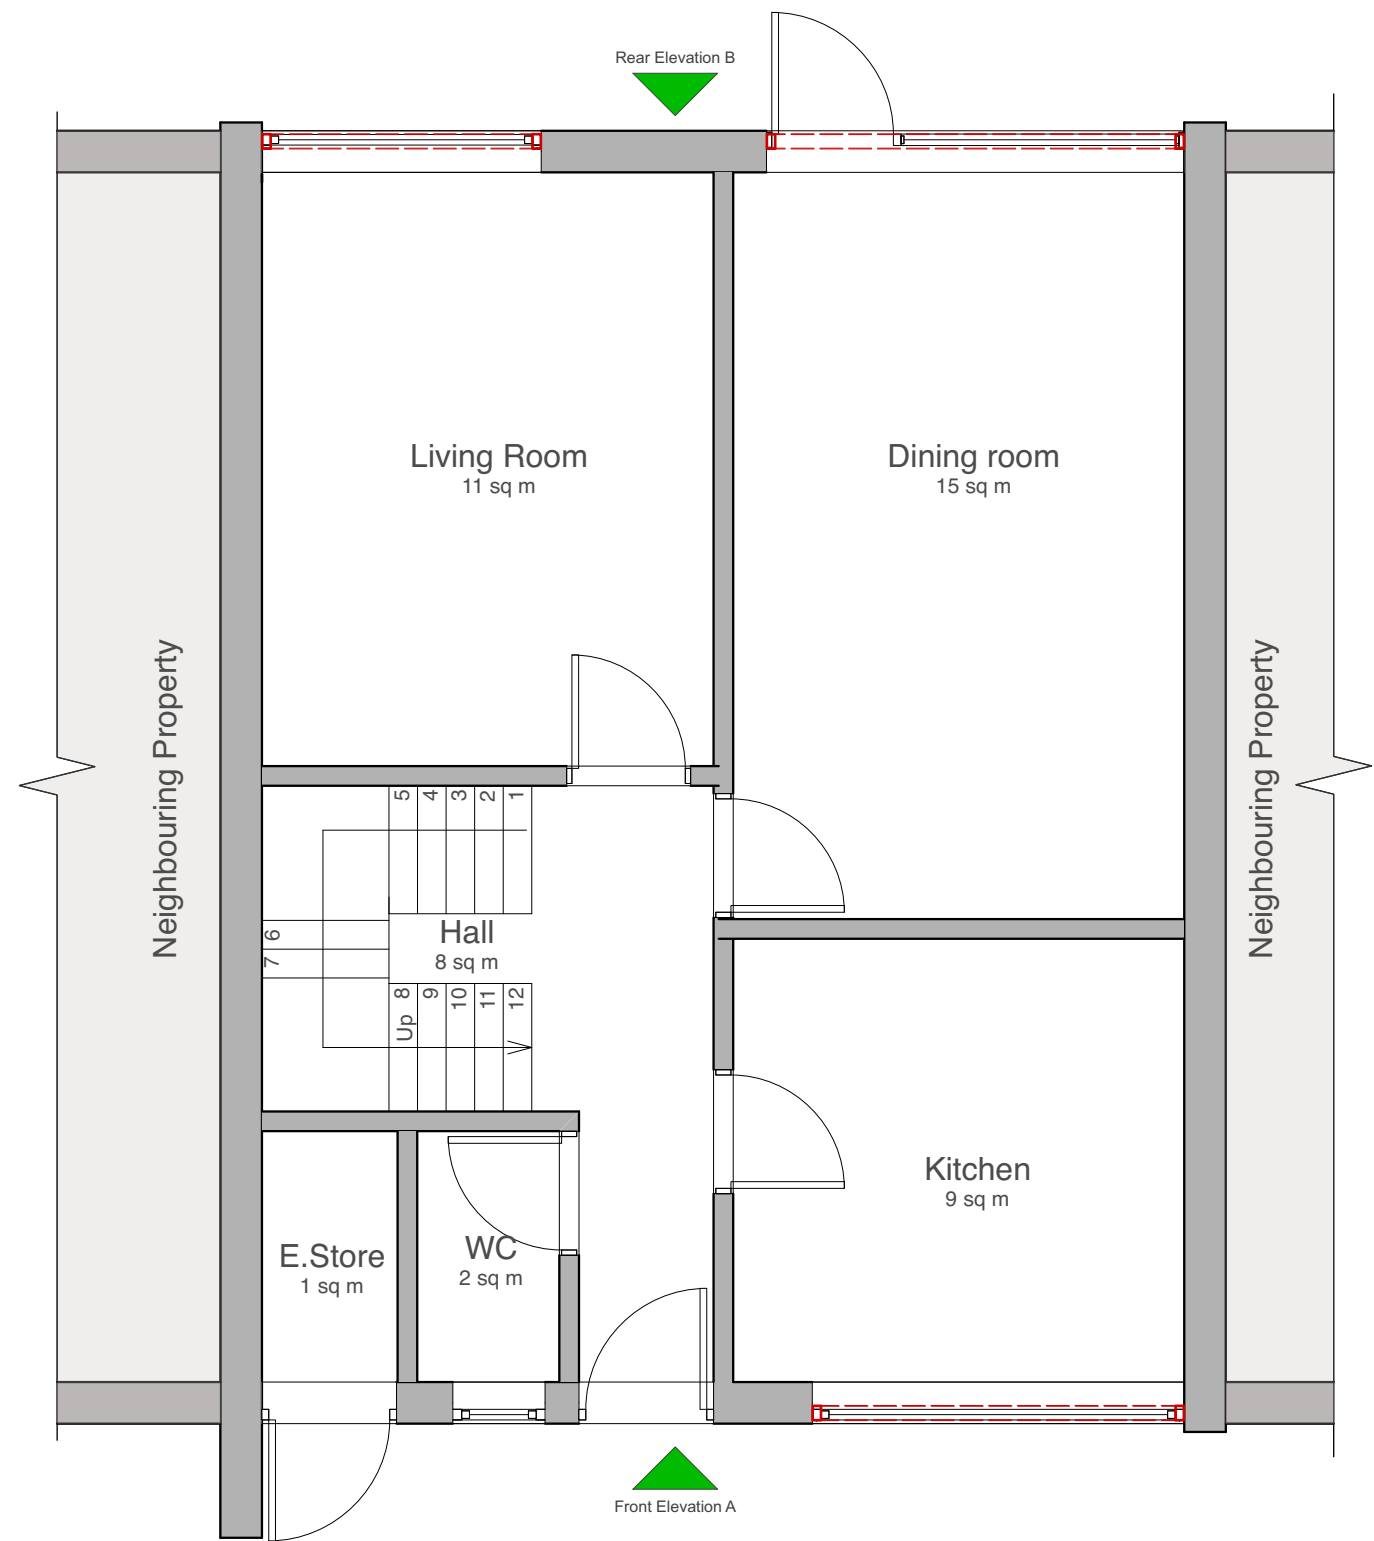


EXISTING GROUND FLOOR PLAN
GENERAL ARRANGEMENT

Scale 1:50

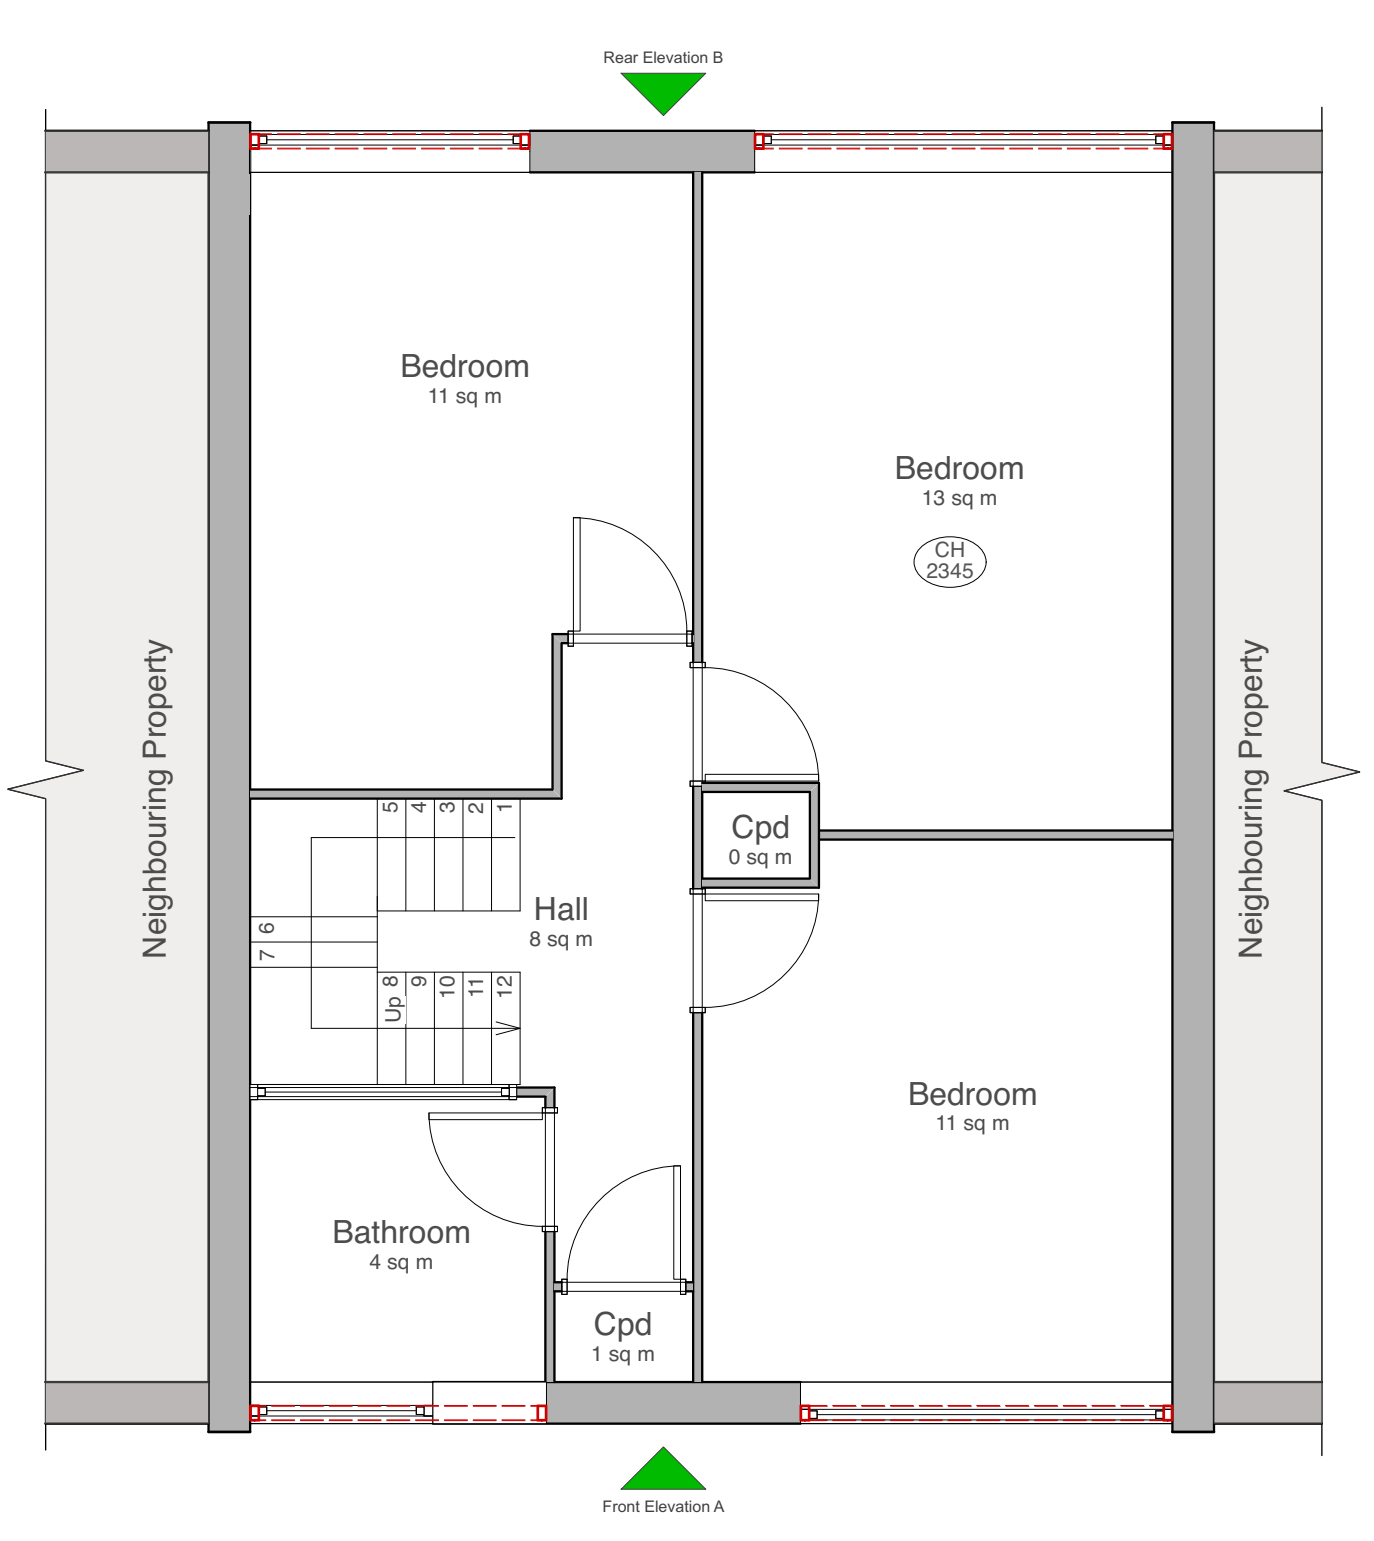


EXISTING FIRST FLOOR PLAN
GENERAL ARRANGEMENT

Scale 1:50

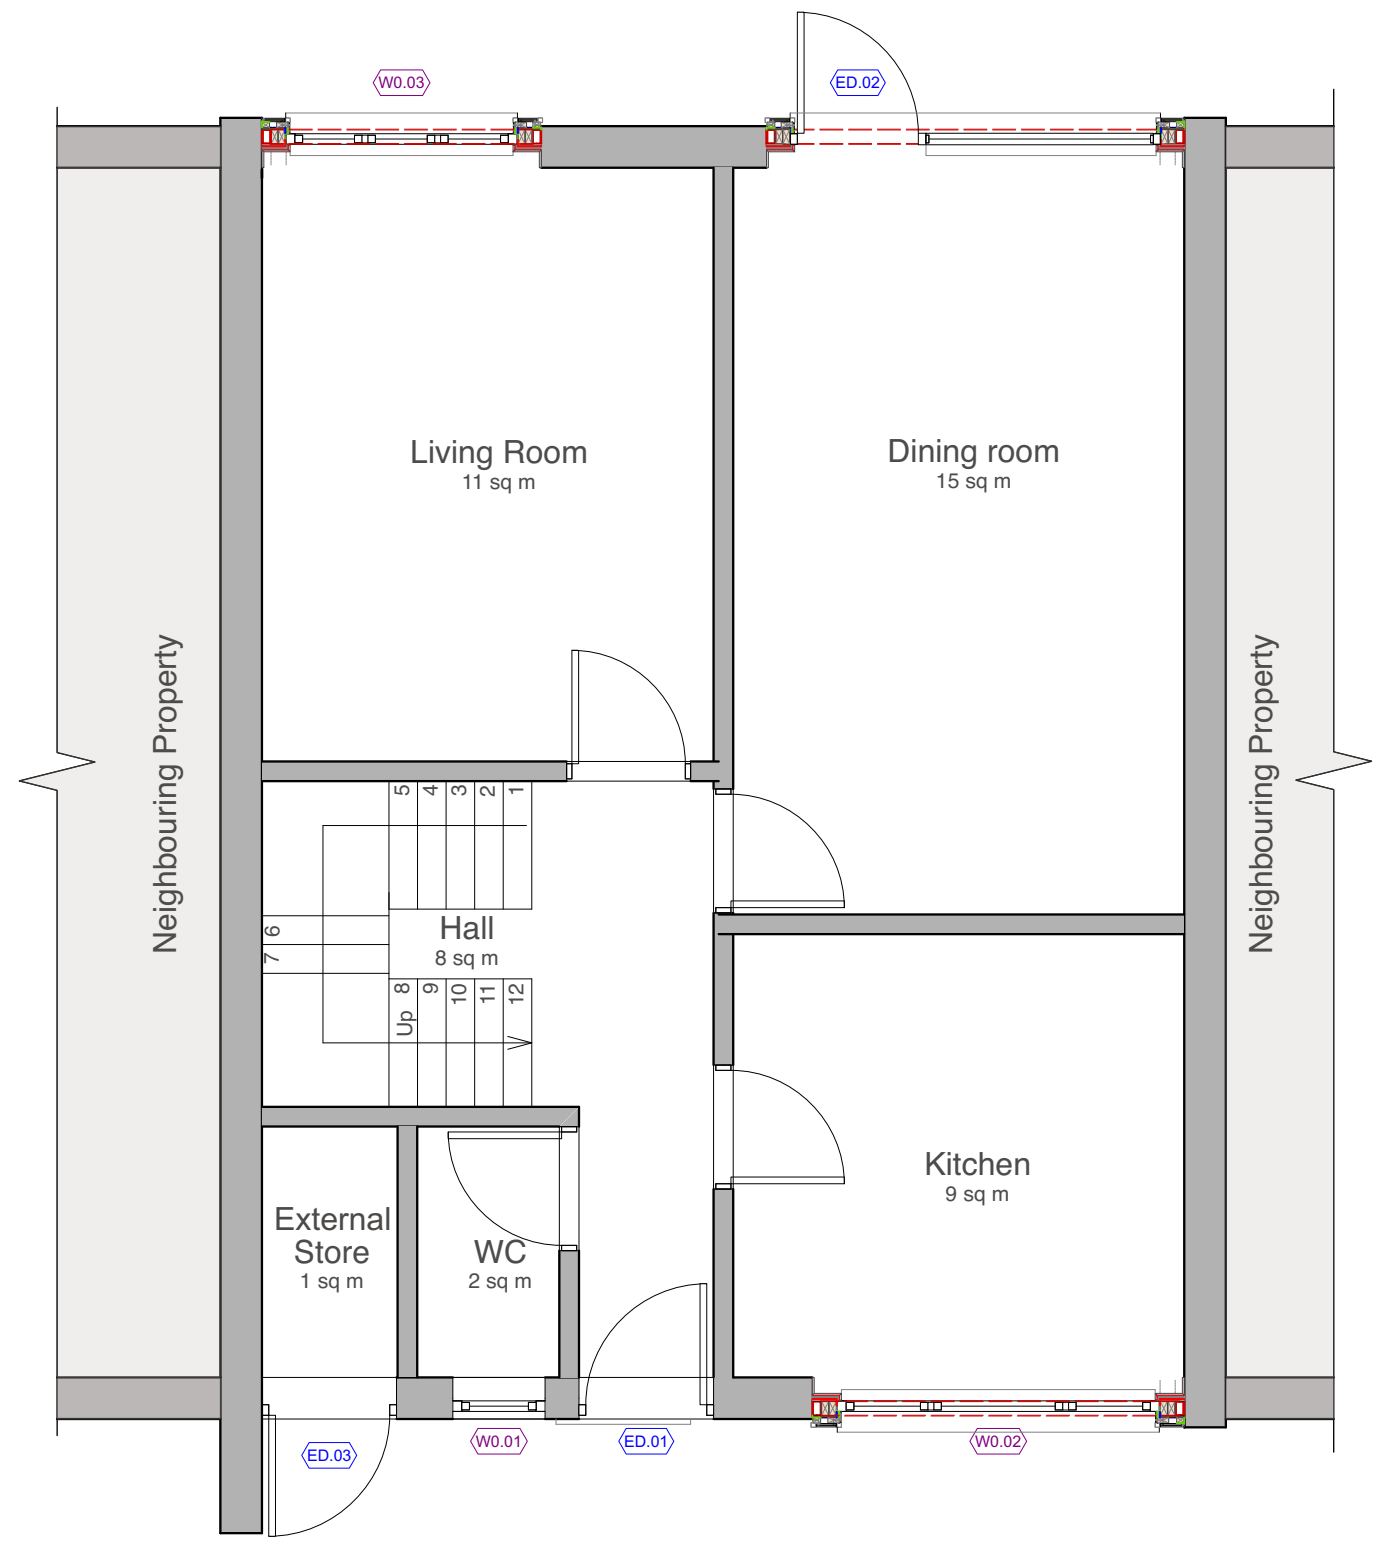

PROPOSED GROUND FLOOR PLAN
GENERAL ARRANGEMENT



Scale 1:50

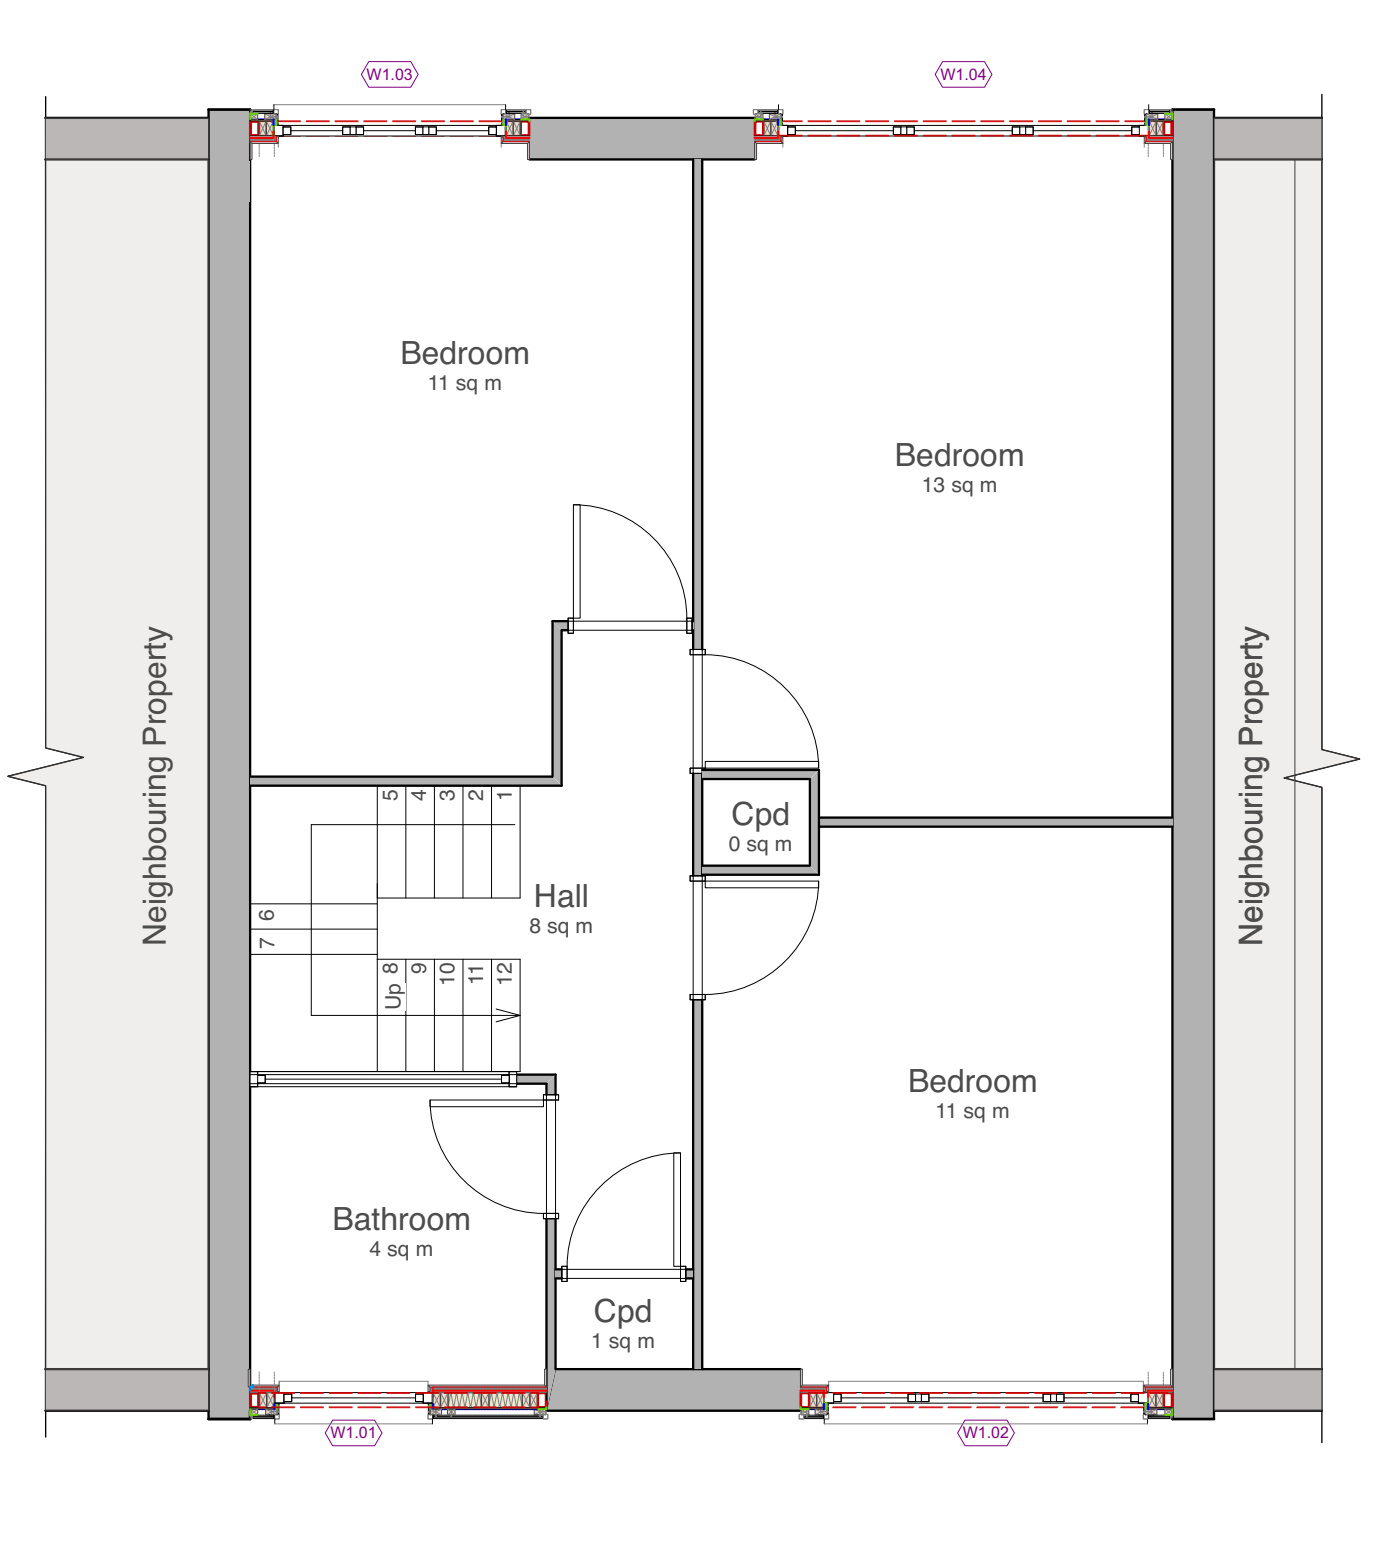

PROPOSED FIRST FLOOR PLAN
GENERAL ARRANGEMENT

Scale 1:50

EXISTING & PROPOSED GENERIC FLOOR PLANS
HOUSE TYPE - A

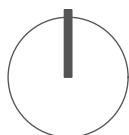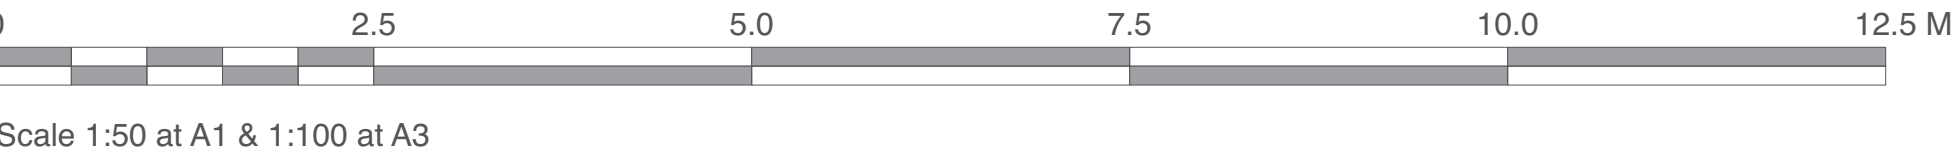

For north orientations of individual houses refer
to site location plan Drawing No. 0520



Chartered Architects
Chartered Building Surveyors
Interior Designers
CDM Services

3 GP Centre, Yeoman Road,
Ringwood, Hampshire, BH24 3FF
+44 (0)1425 472 833
www.kendallkingscott.co.uk

Project
Cowplain Structural Repairs
Client
The Guinness Partnership
Scale
1:50
Paper Size
ISO A1
Filename
220324.vwx
© Copyright

P2	25/11/22	AP	DM	33 Pyle Close added.
P1	29/09/22	DM	CL	Planning Application - Submission.
Rev	Date	By	Ap	Note
Drawing Title				
Existing & Proposed Floor Plans				
House Type A				
Project Number		Drawing Number		Revision
220324-0522		P2		
Date	Drawn	Checked	Purpose/Status	
30/08/2022	DM	CL	PLANNING	
Check all dimensions and levels on site				

Only to be used on the site for which designed. The electronic transmission of designs/information contained in this drawing is carried out entirely at the User's risk and Kendall Kingscott Ltd. will have no liability for any errors or inaccuracies arising therefrom. The production of amended or updated information from the said designs/information by the User is entirely the responsibility of the User and Kendall Kingscott Ltd. shall have no responsibility in respect thereof whatsoever.