


Vertical timber 100x25mm at 45 degrees

Timber wallplate at the top and bottom

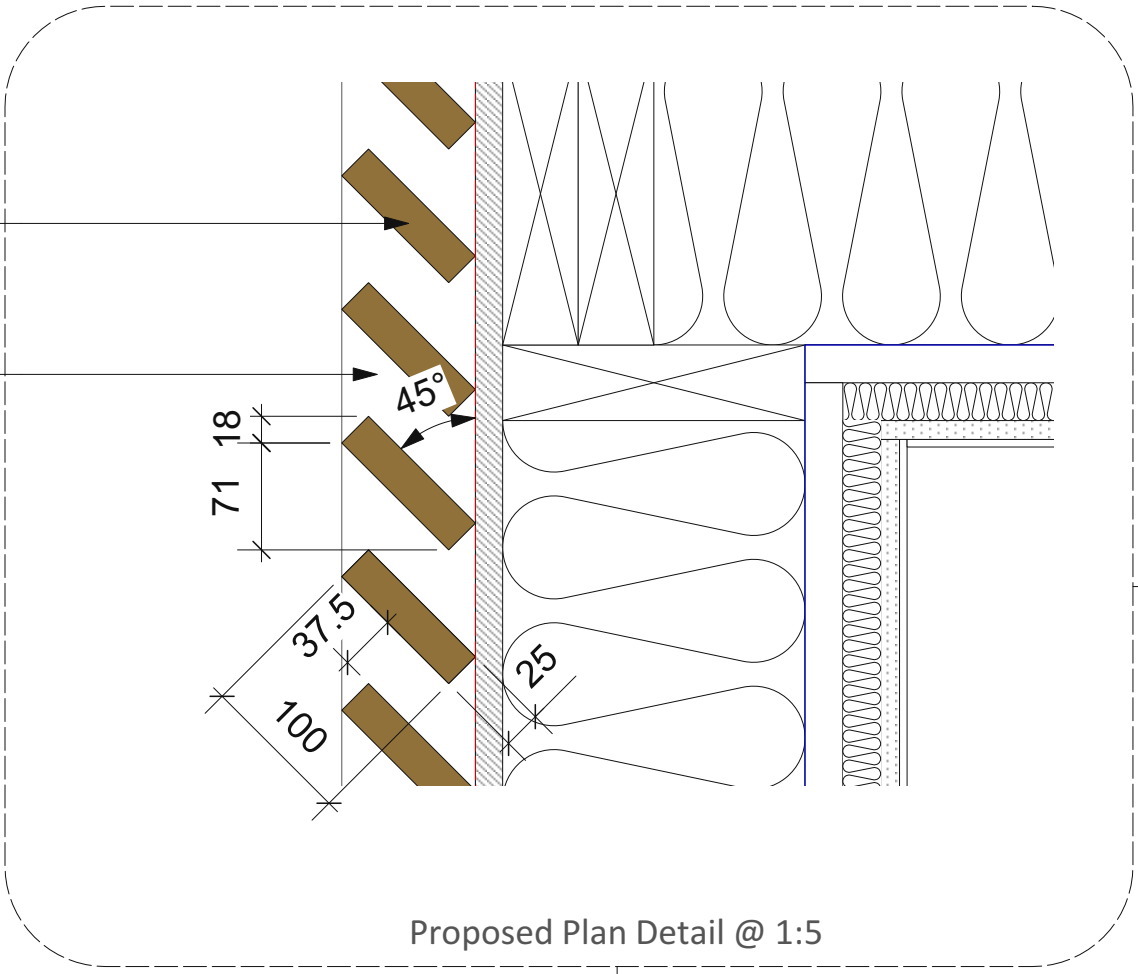


Vertical timber 100x25mm at 45 degrees

Breather membrane

External timber frame build-up:

- Vertical timber louvre,
- Breather membrane,
- 18mm Marine plywood,
- 200x50mm Timber studs,
- 200mm PIR insulation fully filled between studs,
- 25mm service battens,
- 25+12.5mm Insulated plasterboard.

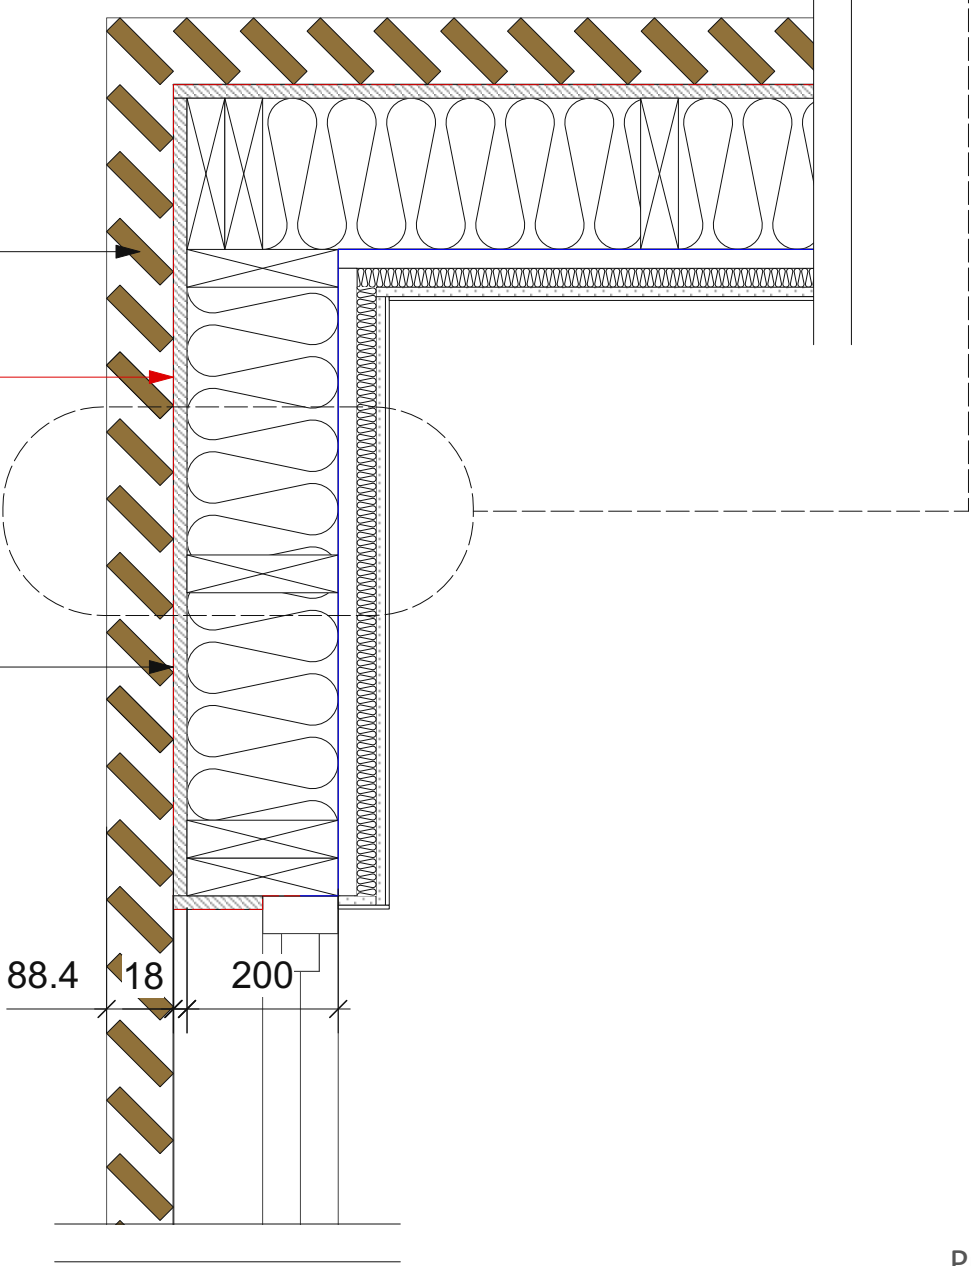


Proposed timber cladding to match the existing

Proposed vertical timber louvres

Existing timber cladding

Proposed Front Elevation @ 1:20

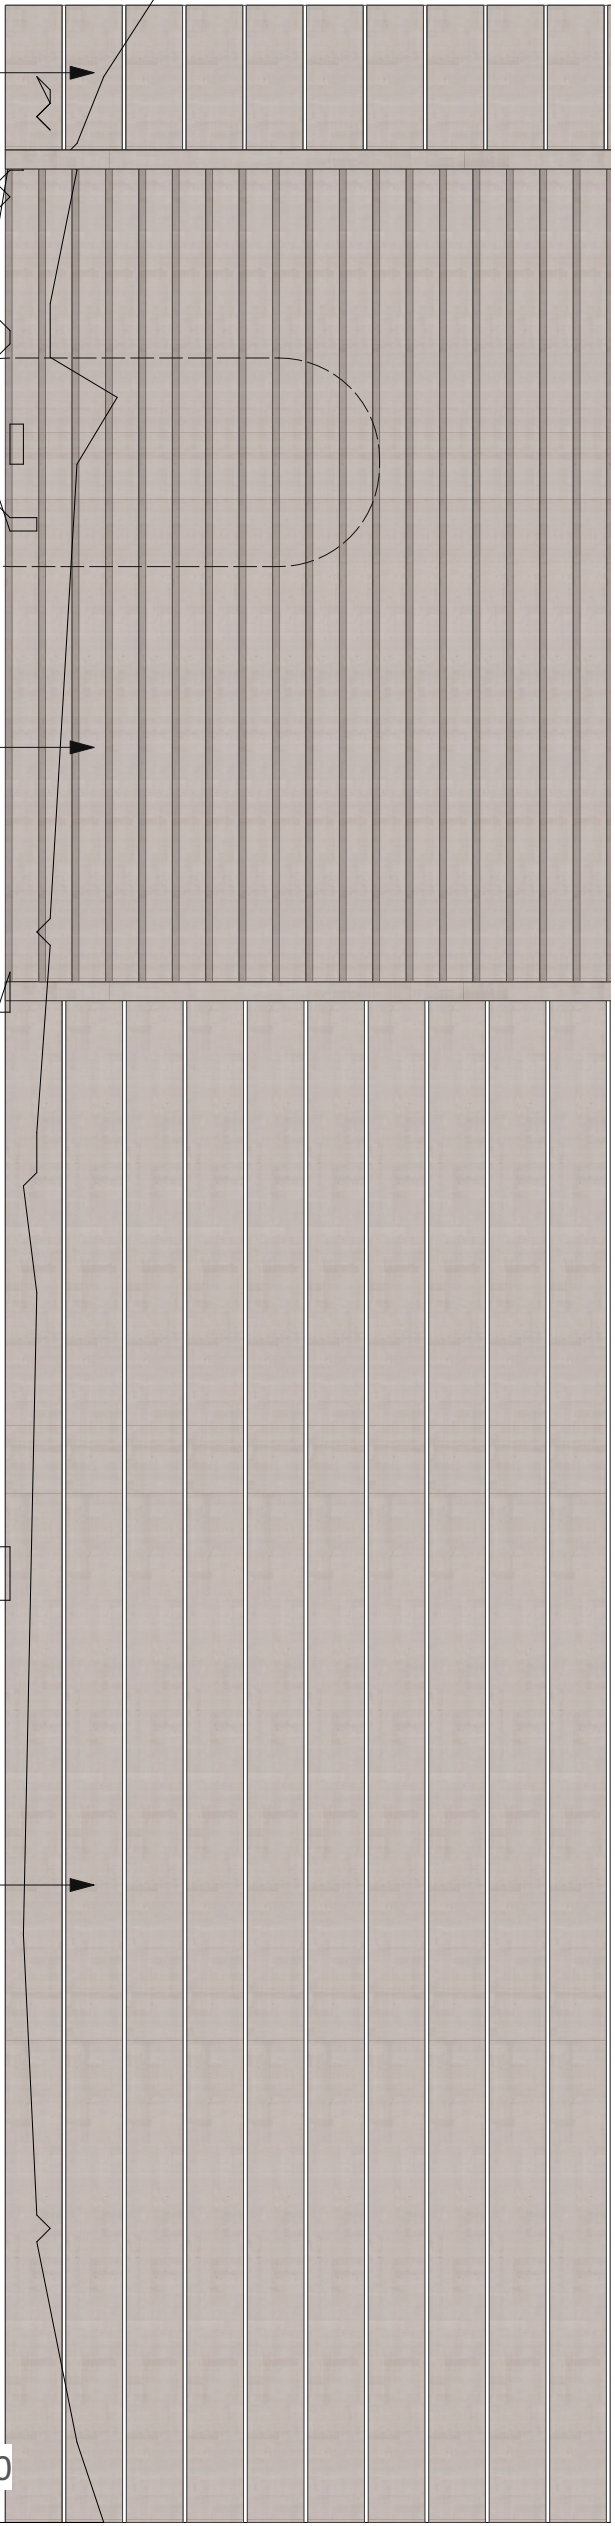

3D visual of vertical timber louvre



3D visual of vertical timber louvre

| Amendments                                                                            | by | Date        |
|---------------------------------------------------------------------------------------|----|-------------|
| a                                                                                     |    |             |
| b                                                                                     |    |             |
| c                                                                                     |    |             |
| Job Title                                                                             |    | 115/SFMG    |
| Vertical timber louvre drawing                                                        |    |             |
| Various@ A2                                                                           |    |             |
| Drg.No.                                                                               |    | HOPA-013-P  |
| Drawn by:                                                                             |    | KC          |
| Issued to:                                                                            |    | Client / LA |
| Status:                                                                               |    | Preliminary |
| Date                                                                                  |    | 30.08.2022  |
|  |    |             |
| HOP Architects Ltd<br>Southsea, Hampshire<br>07712 516265<br>Company reg. 12021383    |    |             |