


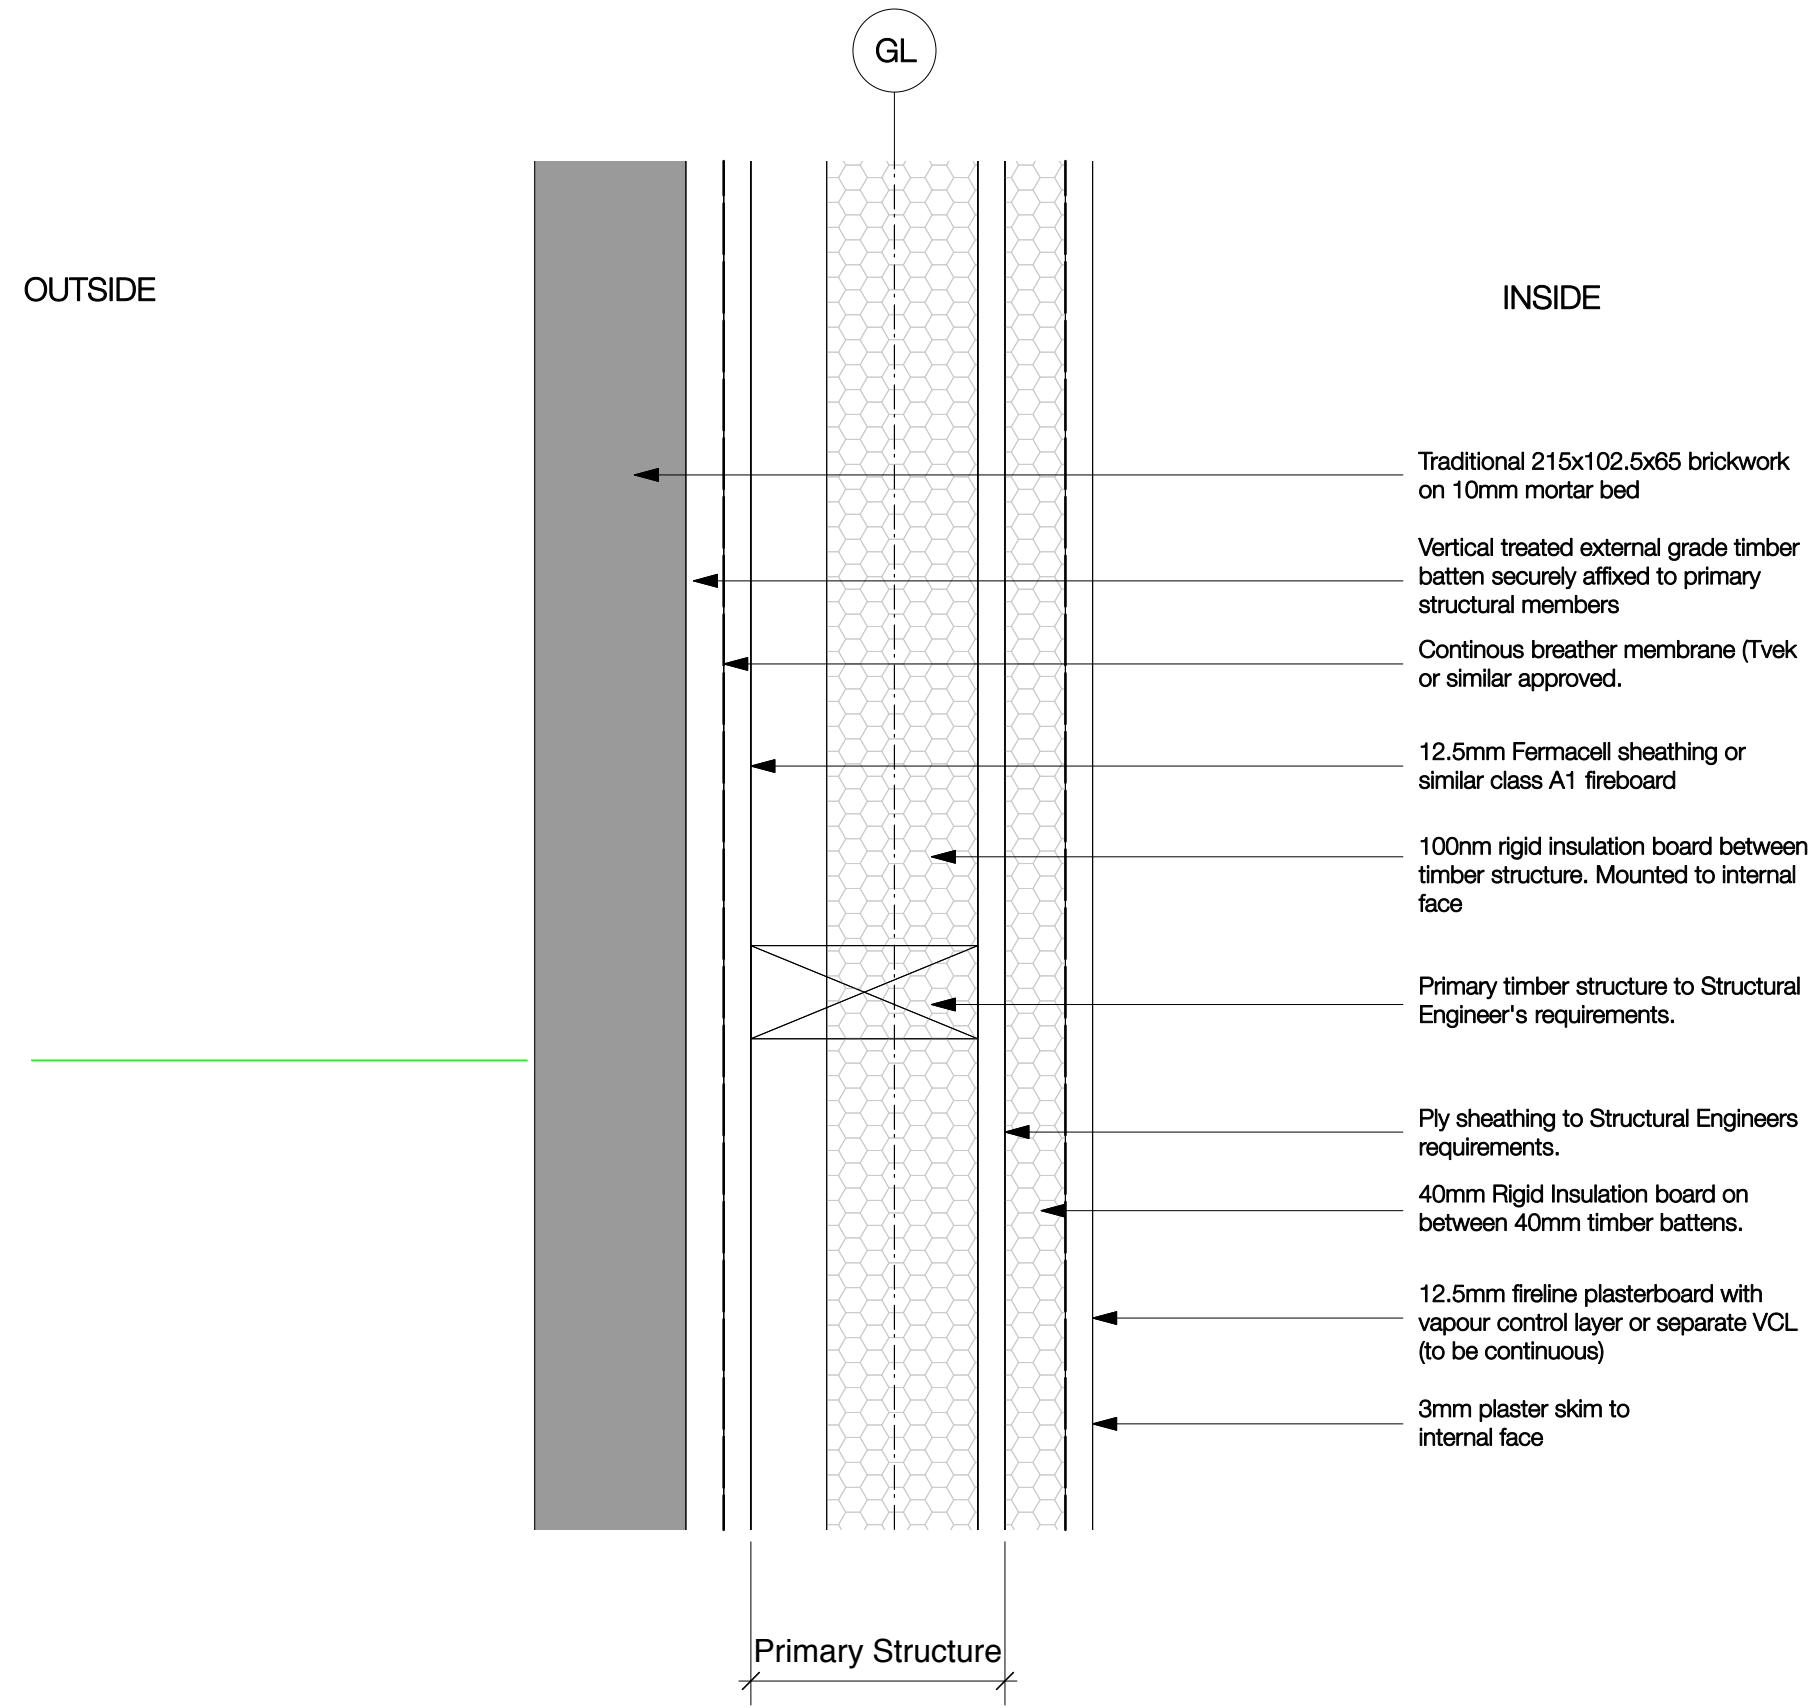

1 SECTION - External Wall Type
1:5 @ A3



61 Cromwell Road
Southampton
Hampshire, SO15 2JE
Tel: 023 8022 2292

Project Title:		264 London Road Waterlooville PO7 7HG	
Drawing Title: Detail External Wall Section - Opt 2			
Client	SAT Developments Ltd		
Dwg No:	21/71/400	Scale	1:5 @ A3
Drawn	JF	Date	April 2022

All dimensions are in millimeters and are to be checked on site.
Contact Primmer Olds BAS with any queries and to report any discrepancies.

All dimensions are in millimeters and are to be checked on site.
Contact Primmer Olds BAS with any queries and to report any discrepancies.