


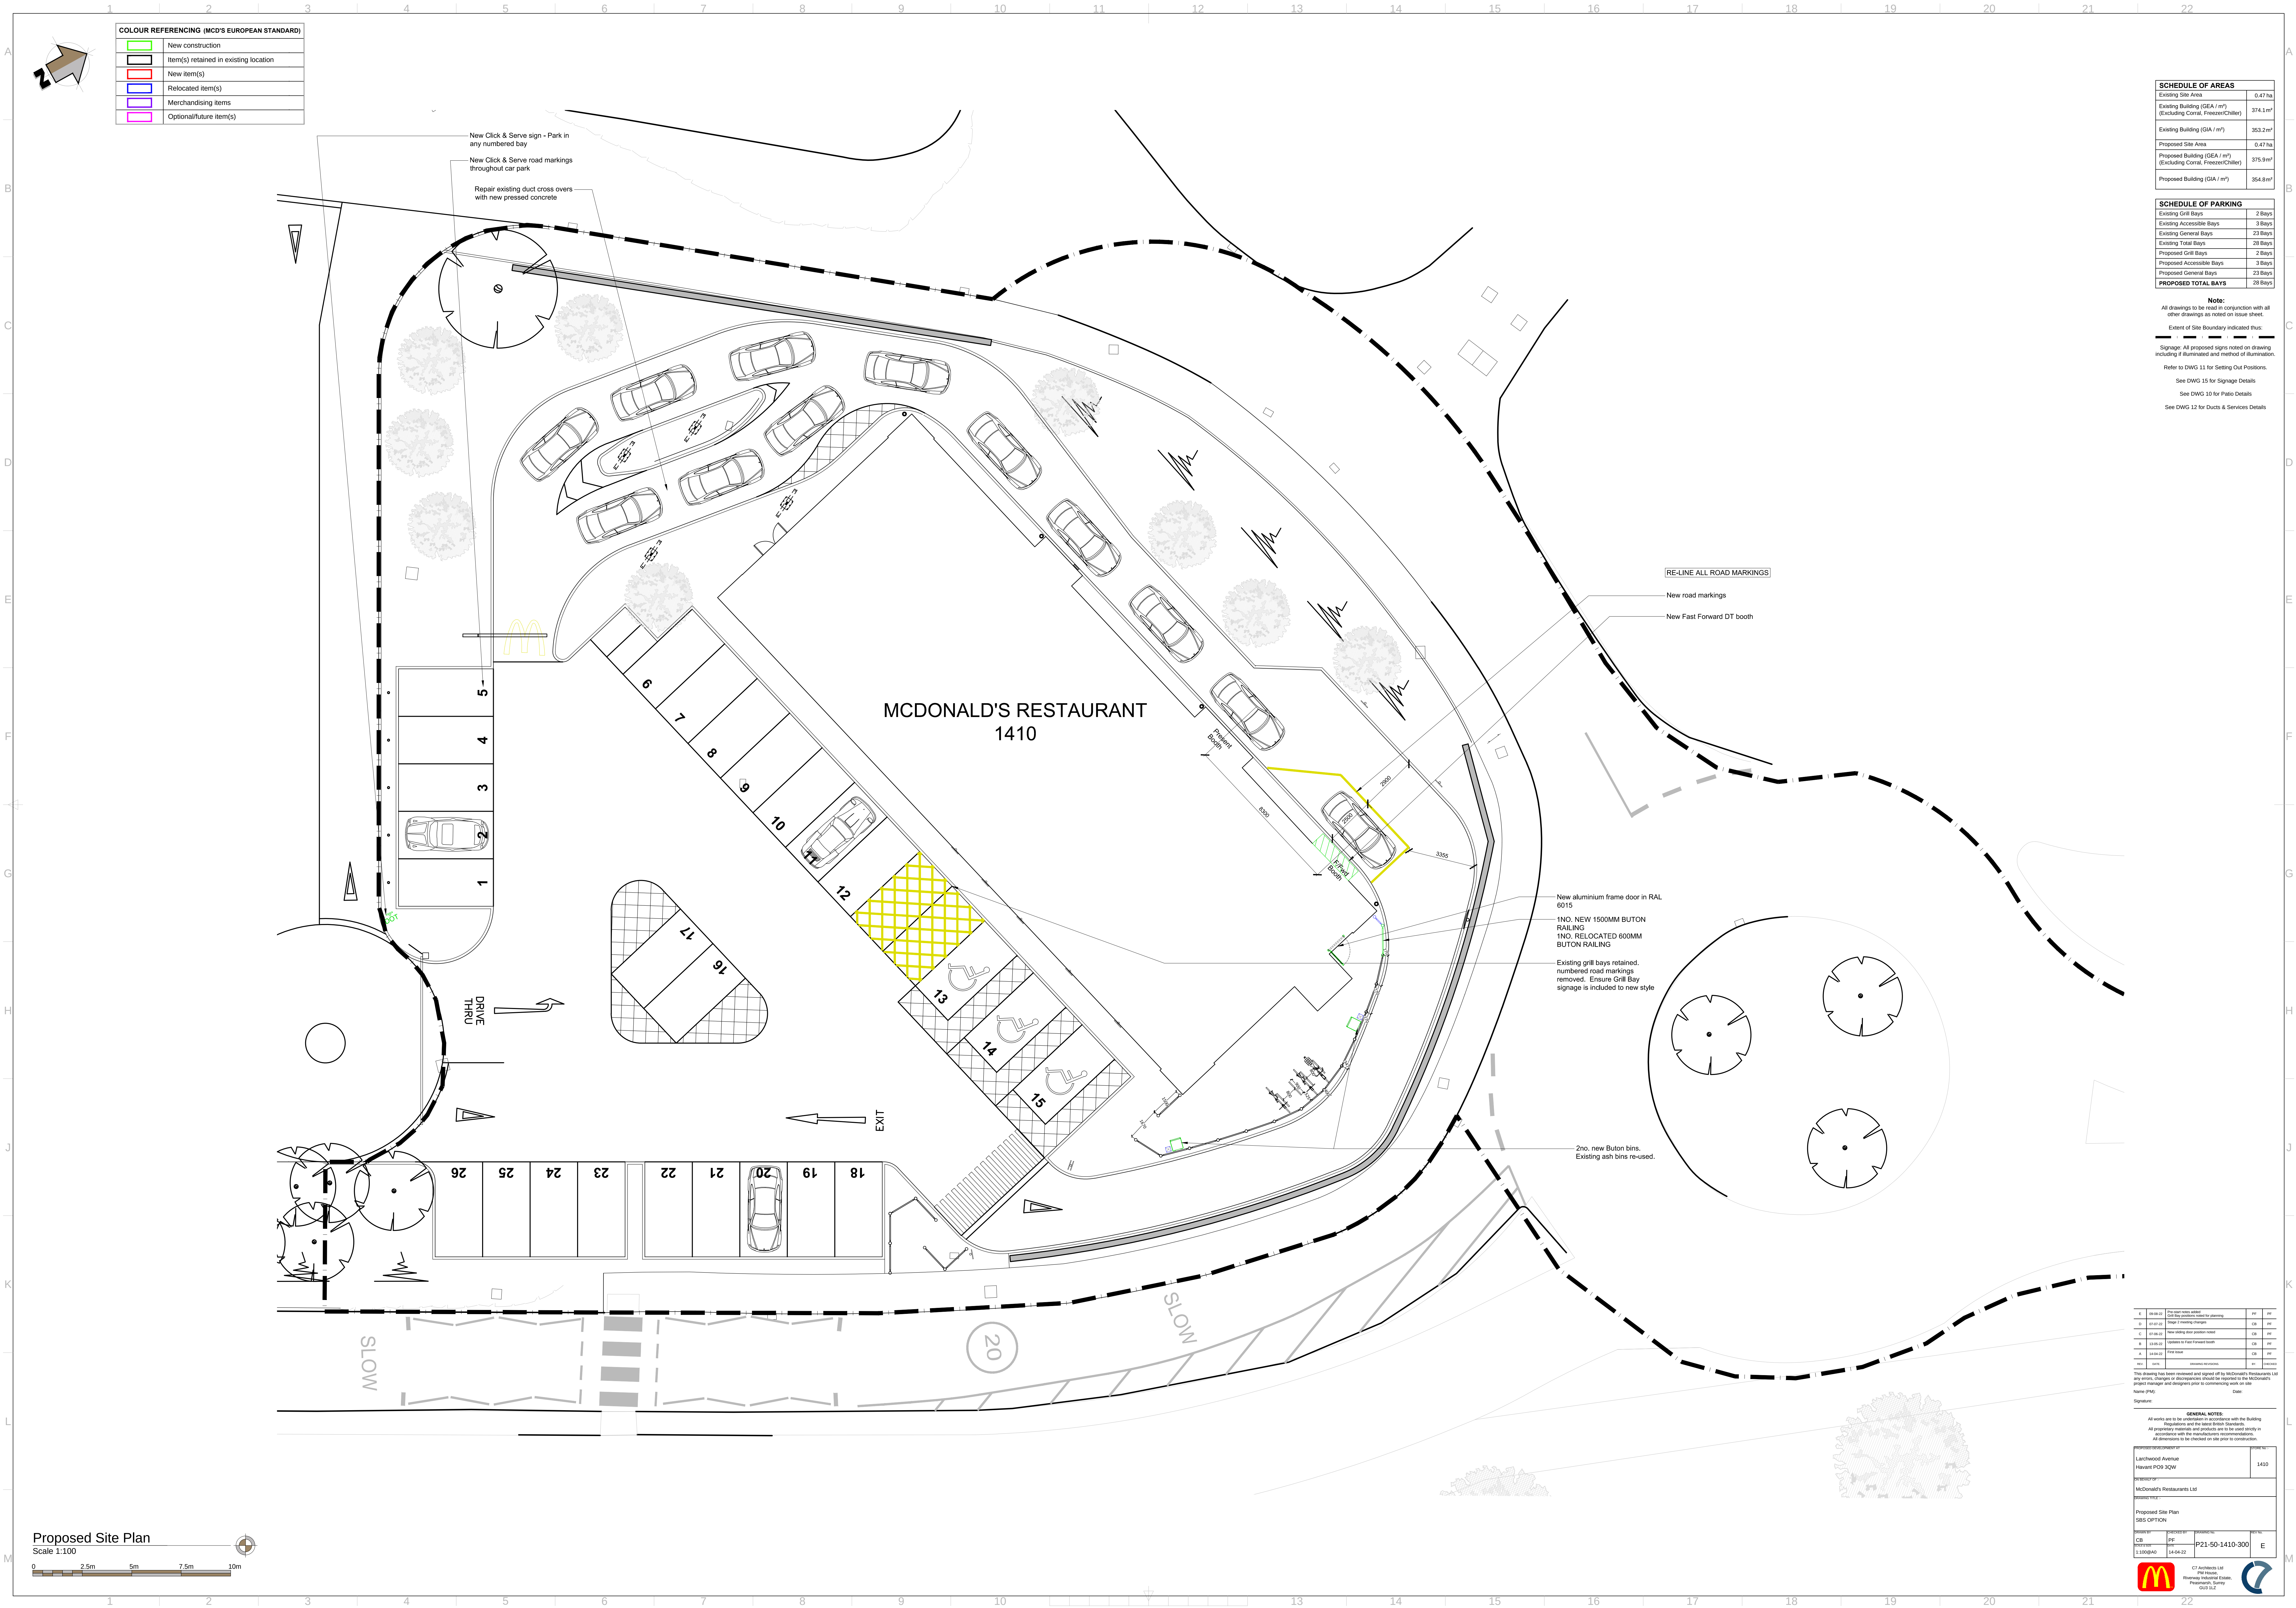

SCHEDULE OF AREAS	
Existing Site Area	0.47 ha
Existing Building (GEA / m ²) (Excluding Corral, Freezer/Chiller)	374.1 m ²
Existing Building (GEA / m ²)	353.2 m ²
Proposed Site Area	0.47 ha
Proposed Building (GEA / m ²) (Excluding Corral, Freezer/Chiller)	375.8 m ²
Proposed Building (GEA / m ²)	354.8 m ²

SCHEDULE OF PARKING	
Existing Grill Bays	2 Bays
Existing Accessible Bays	3 Bays
Existing General Bays	23 Bays
Existing Total Bays	28 Bays
Proposed Grill Bays	2 Bays
Proposed Accessible Bays	3 Bays
Proposed General Bays	23 Bays
PROPOSED TOTAL BAYS	28 Bays

Note:
All drawings to be read in conjunction with all other drawings as noted on issue sheet.
Extent of Site Boundary indicated thus:
Signage: All proposed signs noted on drawing including if illuminated and method of illumination. Refer to DWG 11 for Setting Out Positions. See DWG 15 for Signage Details. See DWG 10 for Patio Details. See DWG 12 for Ducts & Services Details.

E	18/05/22	Site plan with all other drawings	PF	14
D	17/05/22	Site plan with all other drawings	OS	14
C	17/05/22	Site plan with all other drawings	OS	14
B	17/05/22	Site plan with all other drawings	OS	14
A	17/05/22	Site plan with all other drawings	OS	14
Rev	17/05/22	Site plan with all other drawings	OS	14

GENERAL NOTES:
All works are to be undertaken in accordance with the Building Regulations and the local authority's requirements. All proposed materials and products are to be used only as specified and the manufacturer's recommendations. All dimensions are to be checked on site prior to construction.

Lairdwood Avenue Haverhill PO8 3QW		1410
McDonald's Restaurants Ltd		
Proposed Site Plan		
Project No	P21-50-1410-300	E
Drawn By	1:100000	14-04-22
Checked By	1:100000	14-04-22
Approved By	1:100000	14-04-22
Project Manager	1:100000	14-04-22

