

PLANNING


GENERAL NOTES:

ALL WORK WHETHER SPECIFIED OR IMPLIED TO BE CARRIED OUT IN ACCORDANCE WITH BUILDING REGULATIONS, BRITISH STANDARDS, CODES OF PRACTICE AND ACCEPTED BUILDING PRACTICE.


THIS DRAWING MAY BE SCALED FOR LOCAL AUTHORITY PURPOSES ONLY. FOR WORKING DRAWINGS USE SPECIFIED DIMENSIONS WHERE GIVEN – MEASURE AND CHECK ON SITE PRIOR TO ORDERING OF MATERIALS AND COMMENCEMENT OF WORKS.

THIS LAYOUT AND DESIGN IS COPYRIGHT AND CANNOT BE COPIED OR REPRODUCED WITHOUT PRIOR CONSENT, IN WRITING, FROM THE DESIGNER.


DRAWING TO BE READ IN CONJUNCTION WITH ADDITIONAL DRAWINGS AND ANY STRUCTURAL ENGINEERS INSTRUCTIONS AND DETAILING.

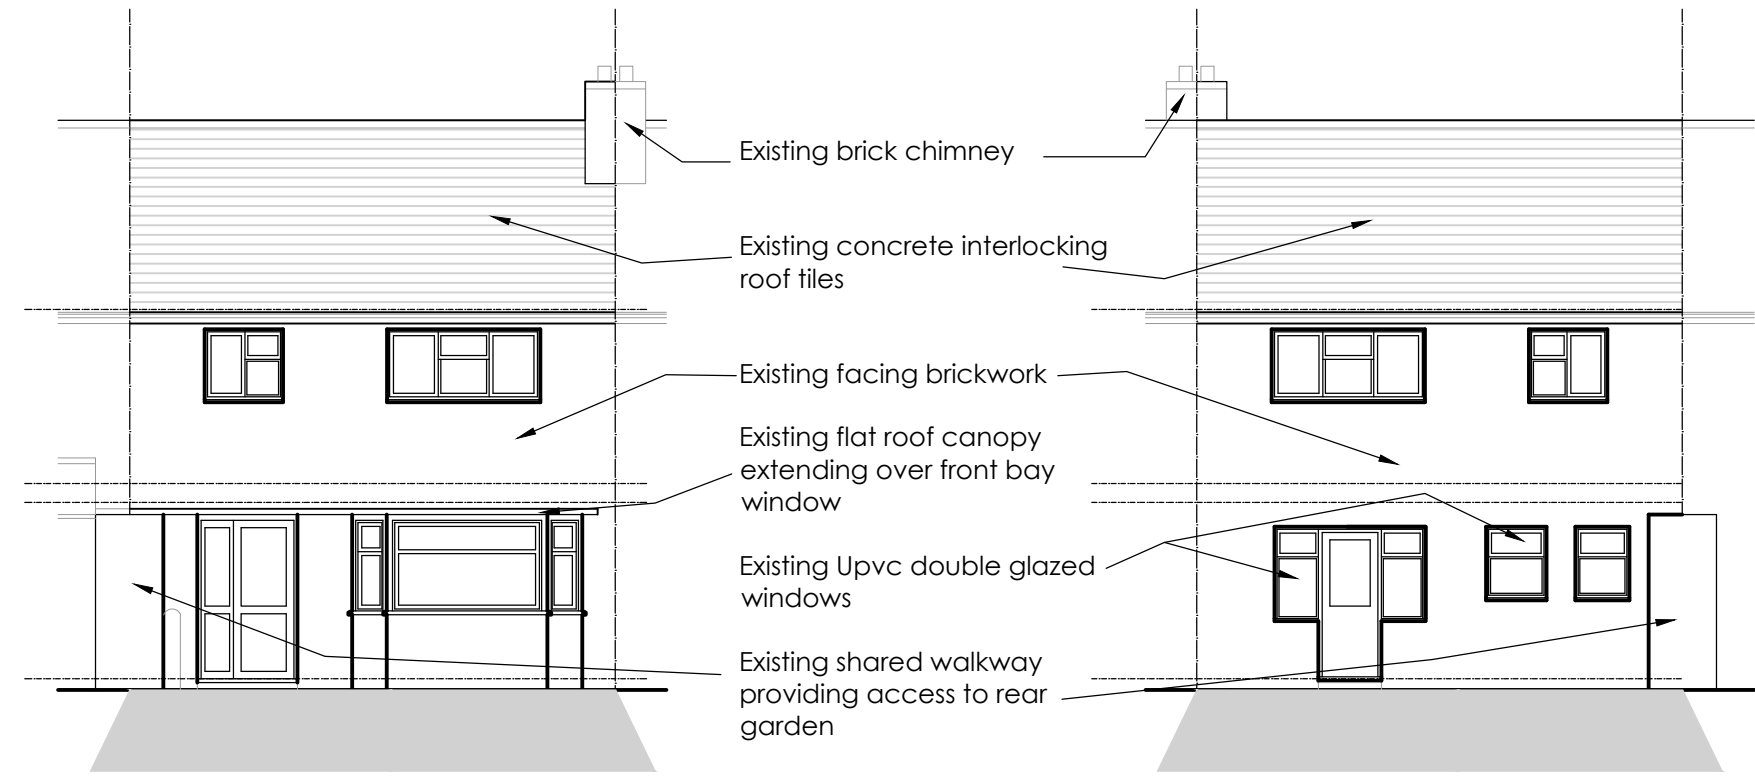


Existing Front Elevation
Scale 1:100

 


Existing Rear Elevation
Scale 1:100

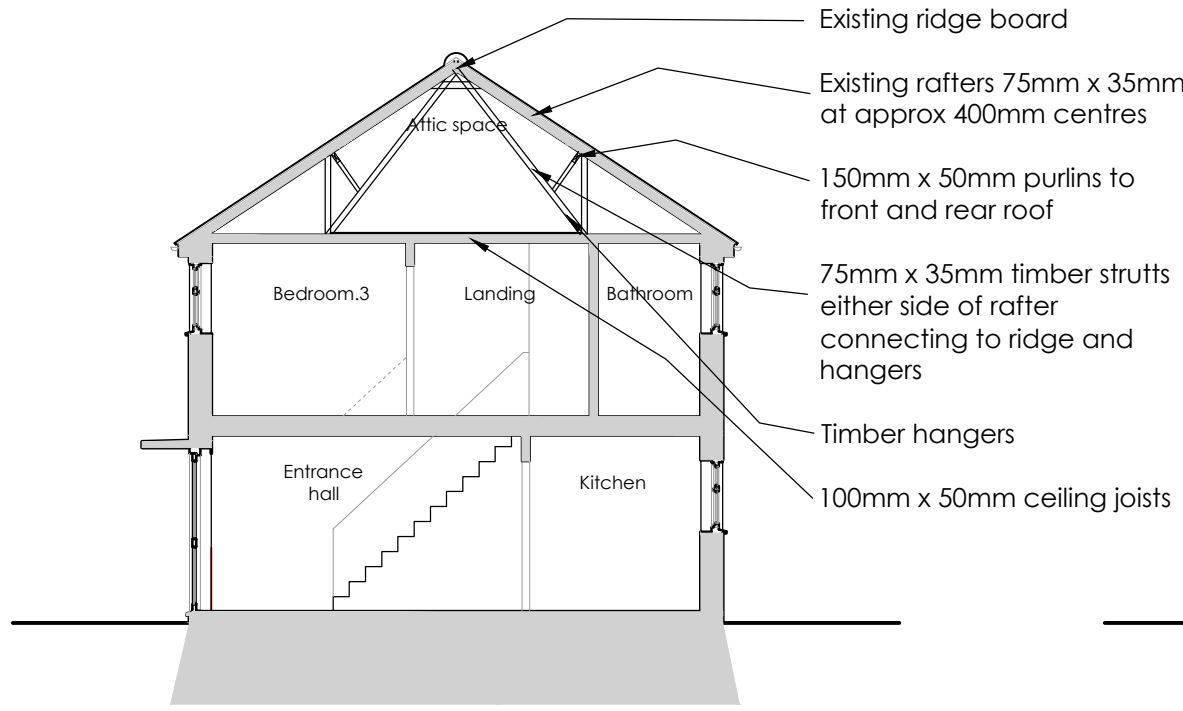



Existing Section A - A
Scale 1:100

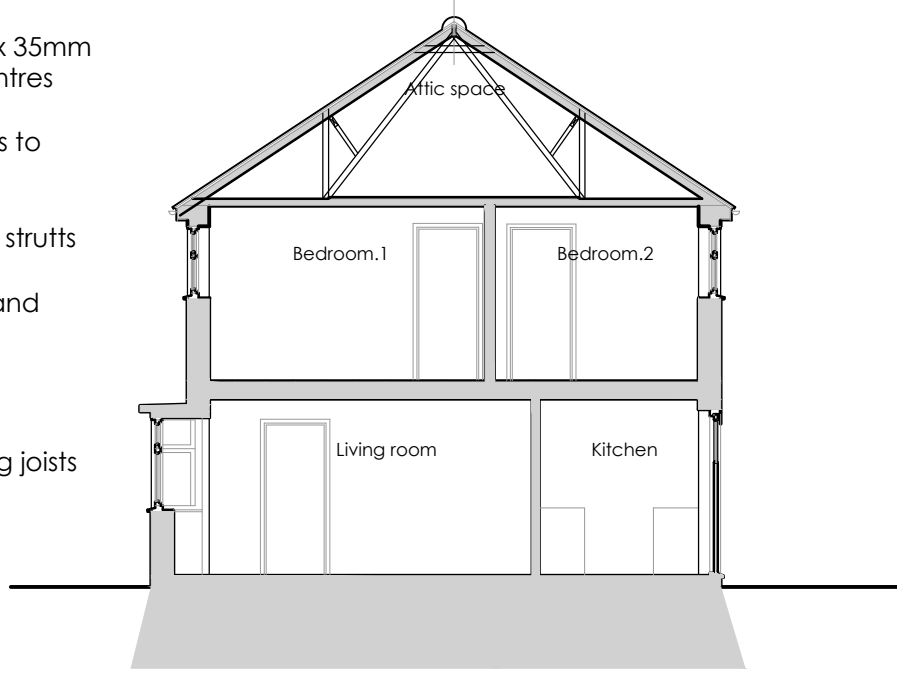


Existing Section B - B
Scale 1:100

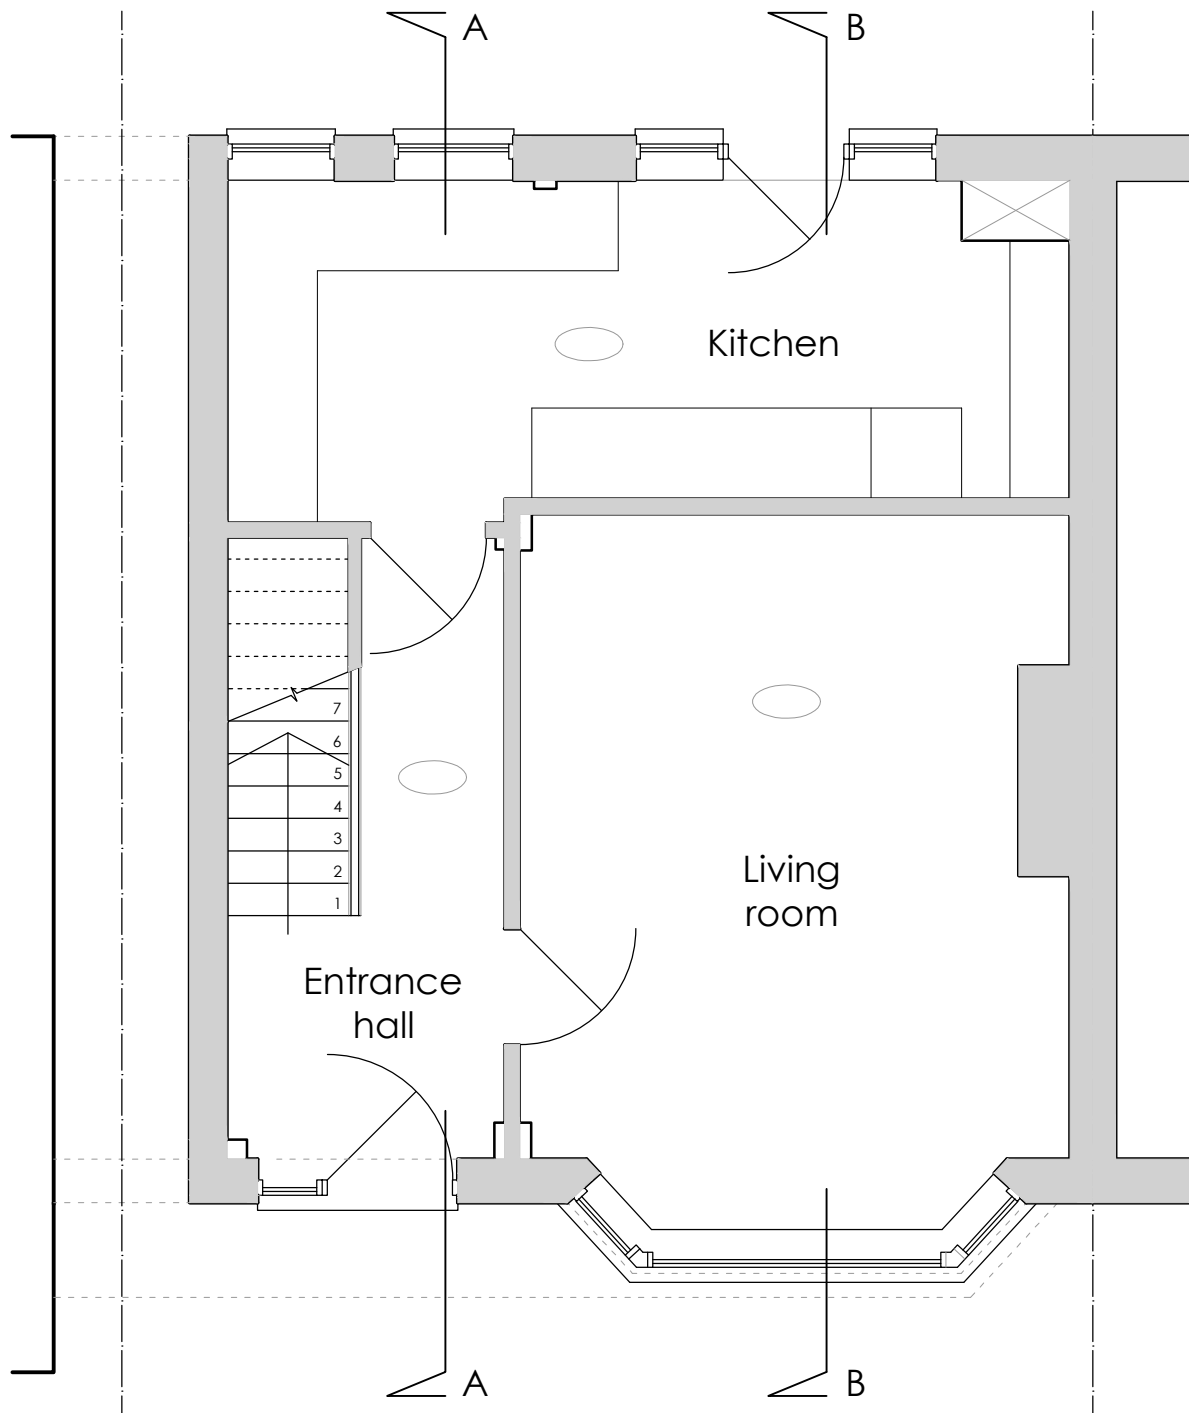

Existing Ground Floor Plan
Scale 1:50

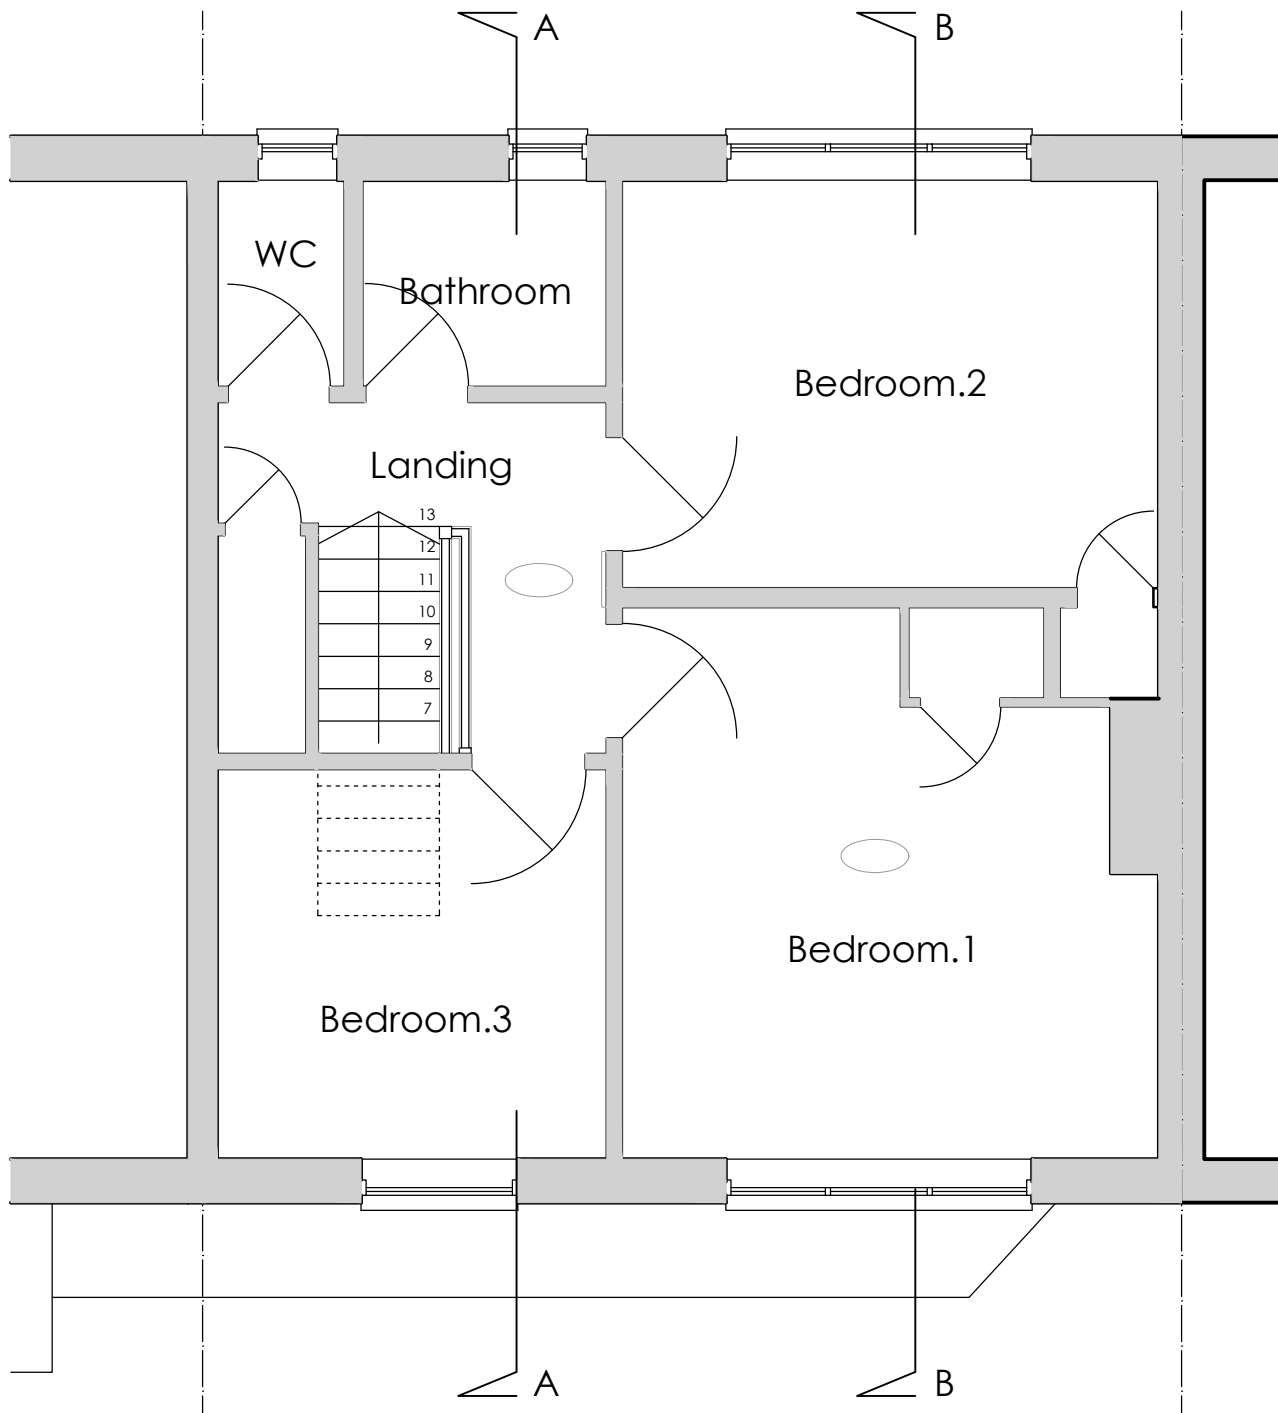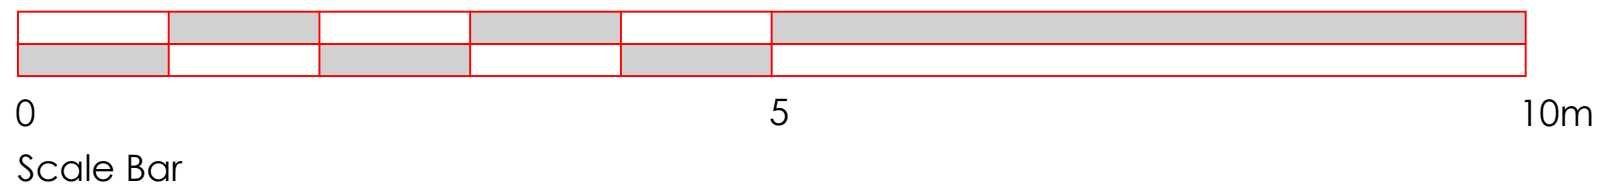

Existing First Floor Plan
Scale 1:50

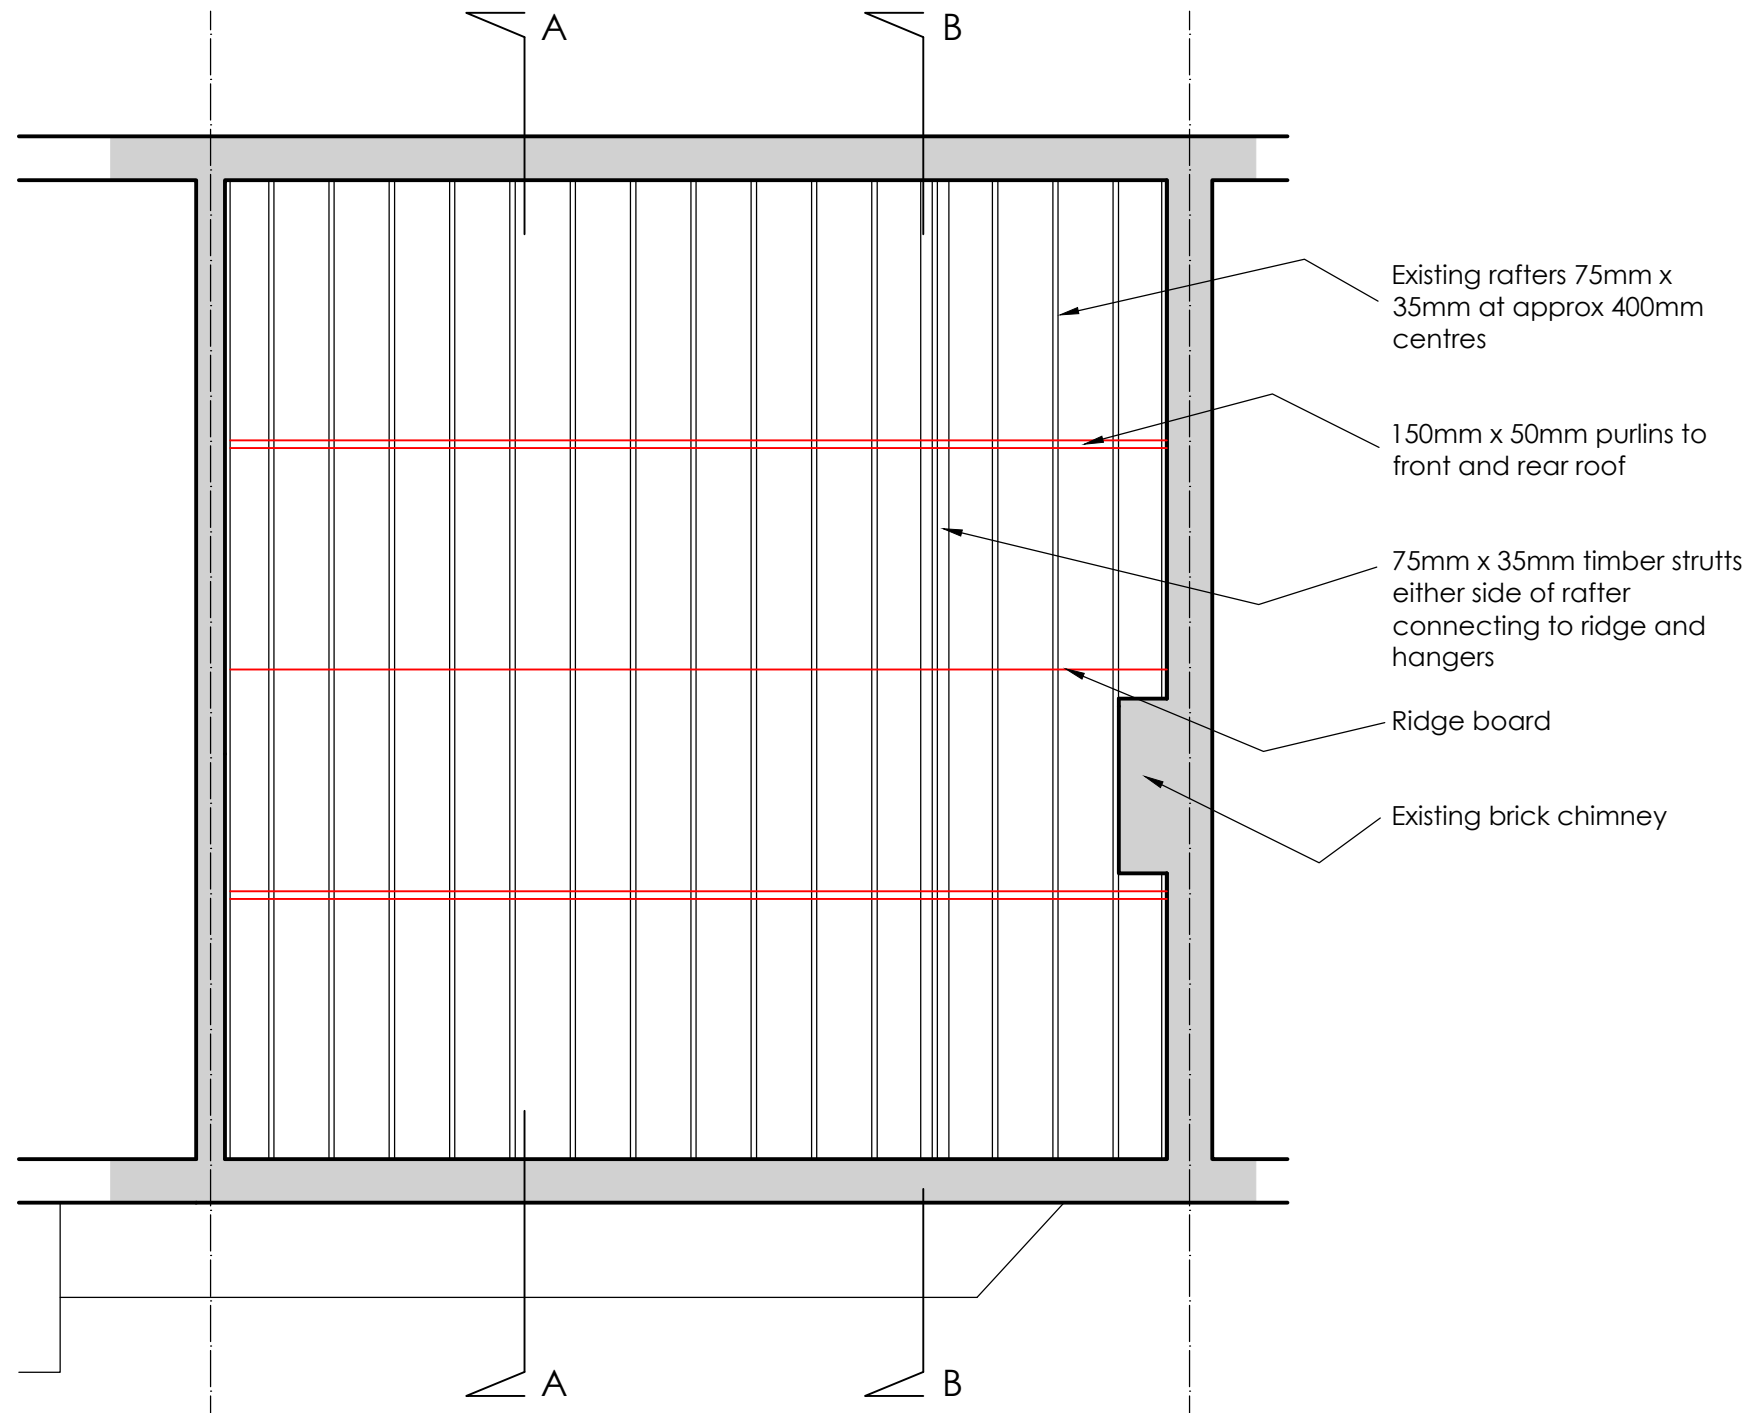

Existing loft / attic space
Scale 1:50

A	HUN	19-12-22	Drawing updated for planning application submission and surname changed
Rev	Name	Date	COMMENT BOX

ghd partnership Ltd
chartered surveyors & architectural consultants

4 Burdledon Heights
Burdledon
Hampshire
SO31 8DB
Tel: 023 8064 4666
www.ghdpartnership.co.uk

RICS **EPWS**

Client Name			Master Blake Redding		
			364 Purbrook Way, Havent PO9 3SQ		
Project Title			New loft conversion and modifications to bathrom		
Drawing Title			Existing floor plans elevations and sections		
Date	July 22	Scale	1:50 & 1:100 @ A1		
Drawn by	RK	Project No			
Checked by	HUN	Drawing No	S01	Rev	A