




PROPOSED SIDE EXTENSION, NEW ROOF WITH LOFT CONVERSION

6 ERICA WAY, COWPLAIN, PO89BA

Scale 1:50 @ A3 1 2

PROPOSED FIRST FLOOR PLAN

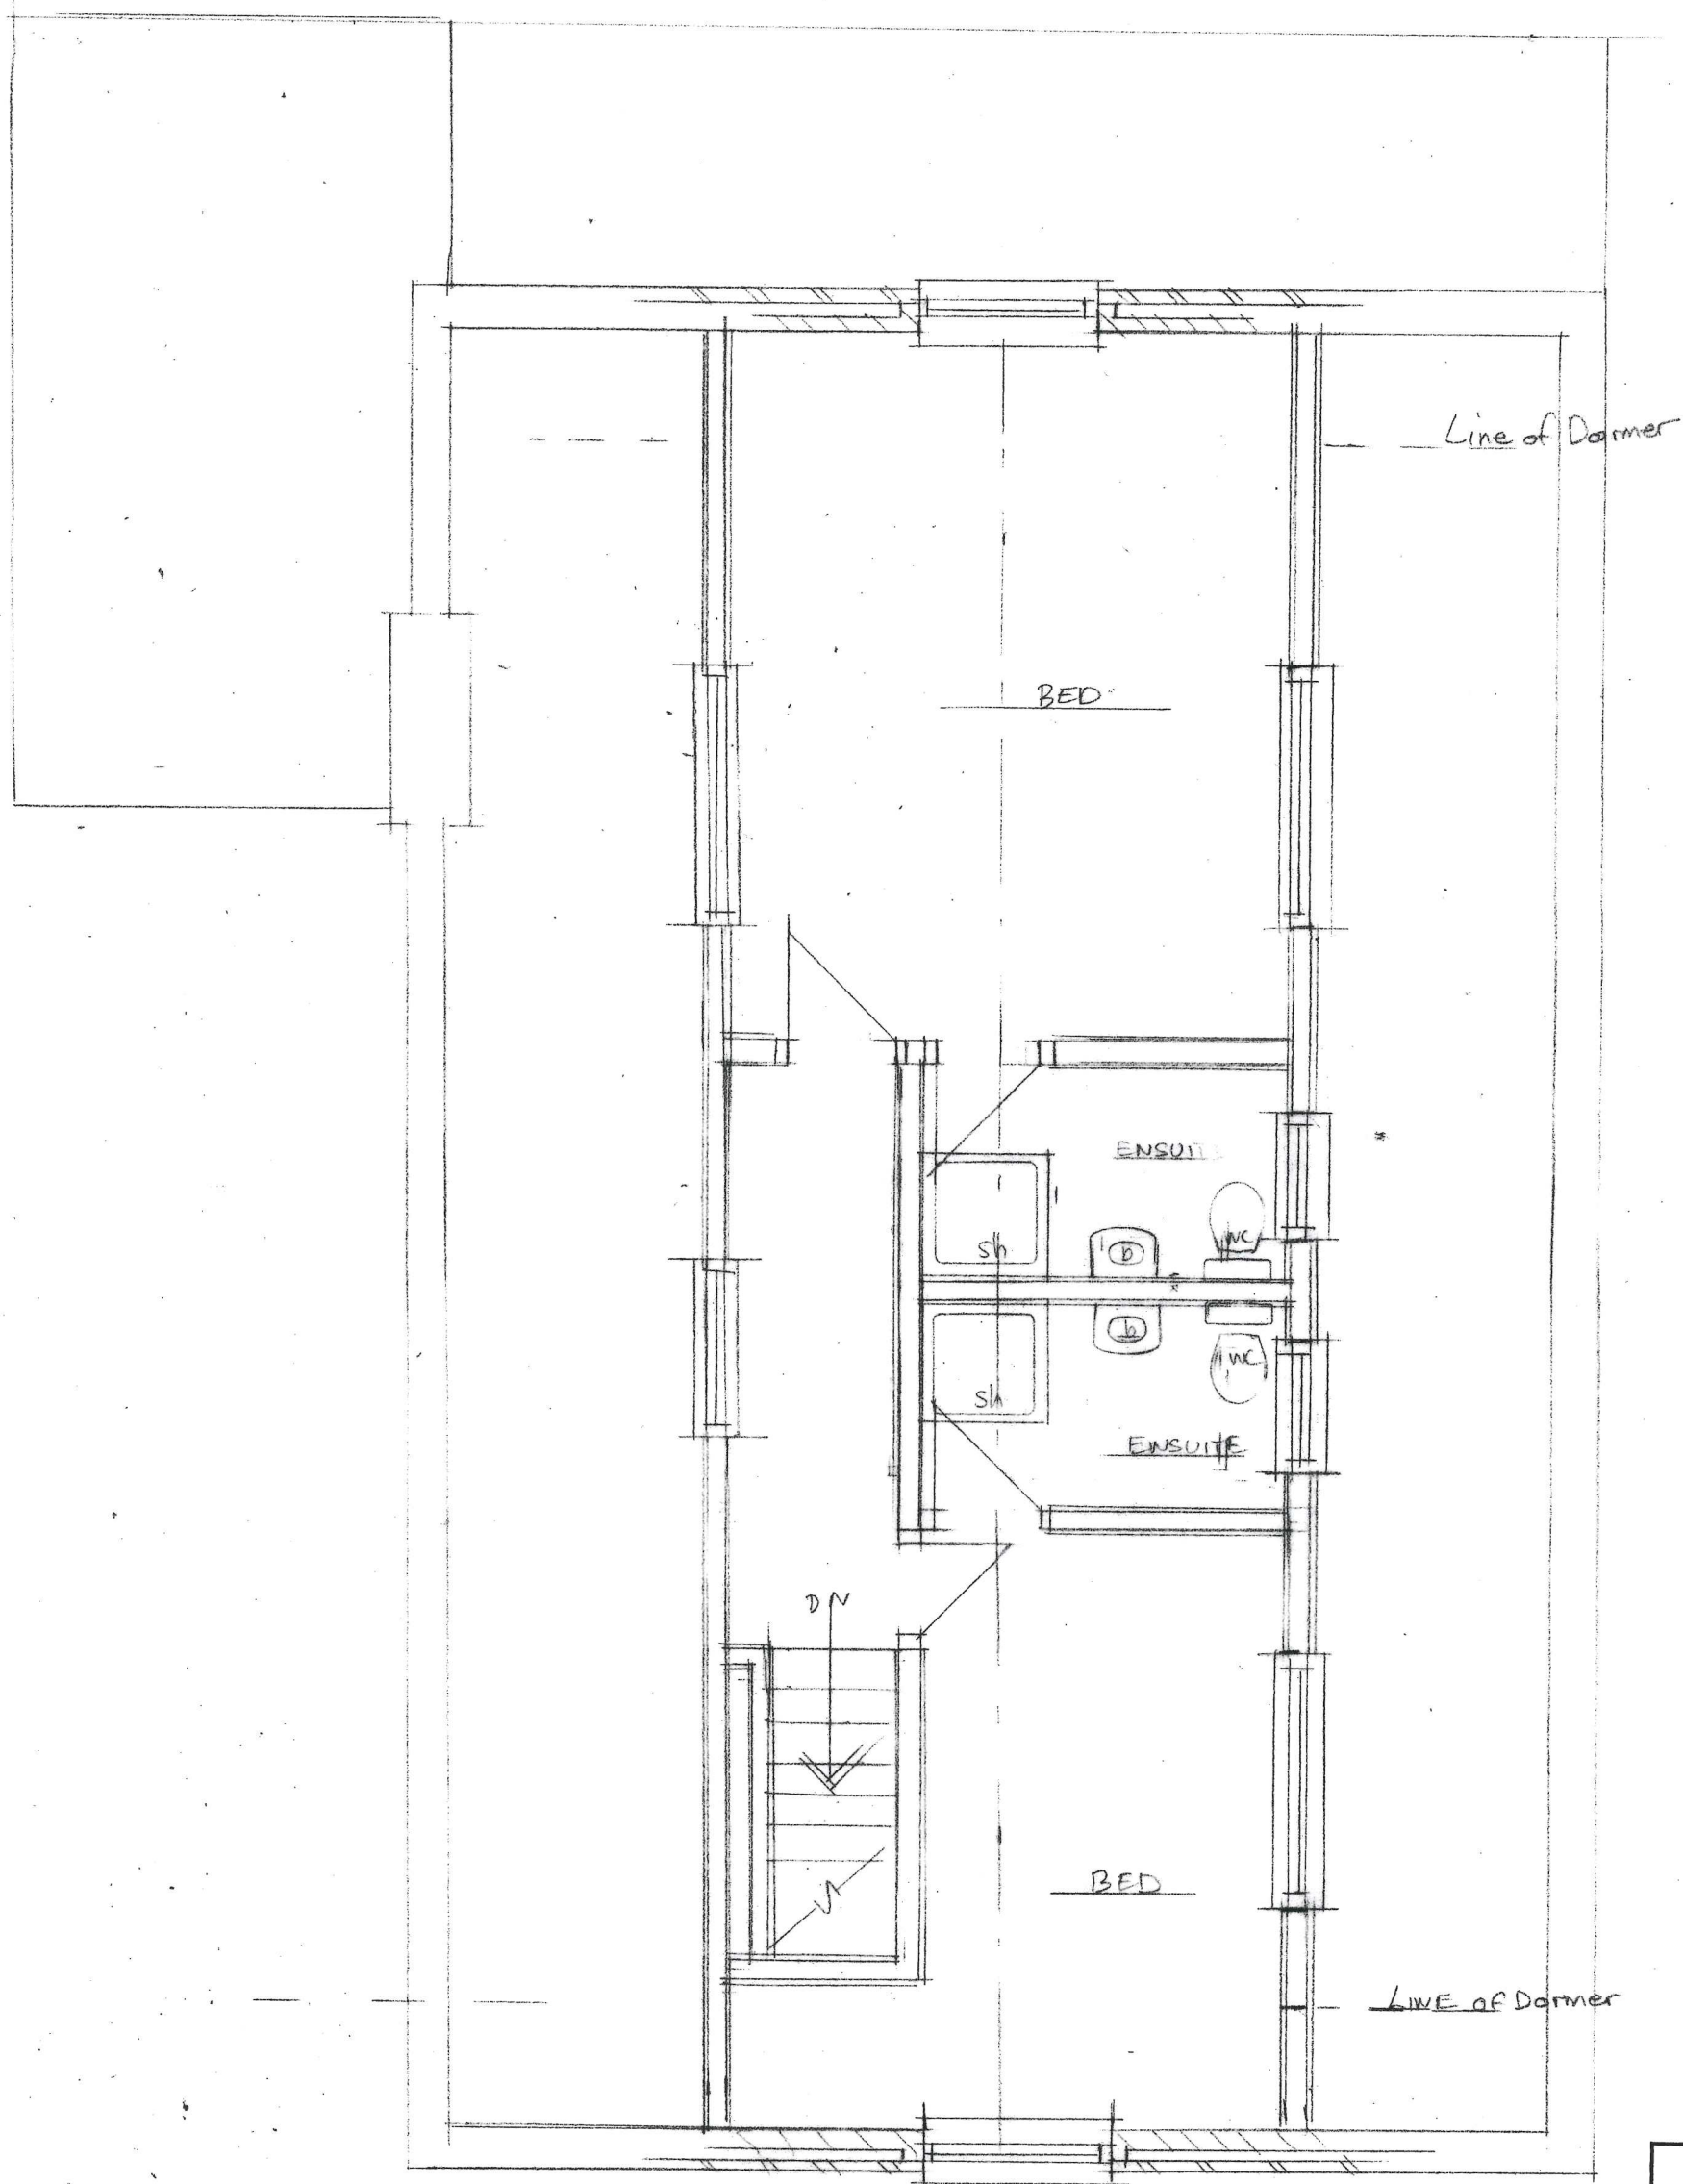

FIRST FLOOR PLAN 1:50

RECEIVED

17 JUN 2022

HAVANT BOROUGH COUNCIL