




1 PROPOSED GROUND FLOOR PLAN
Scale: 1:50

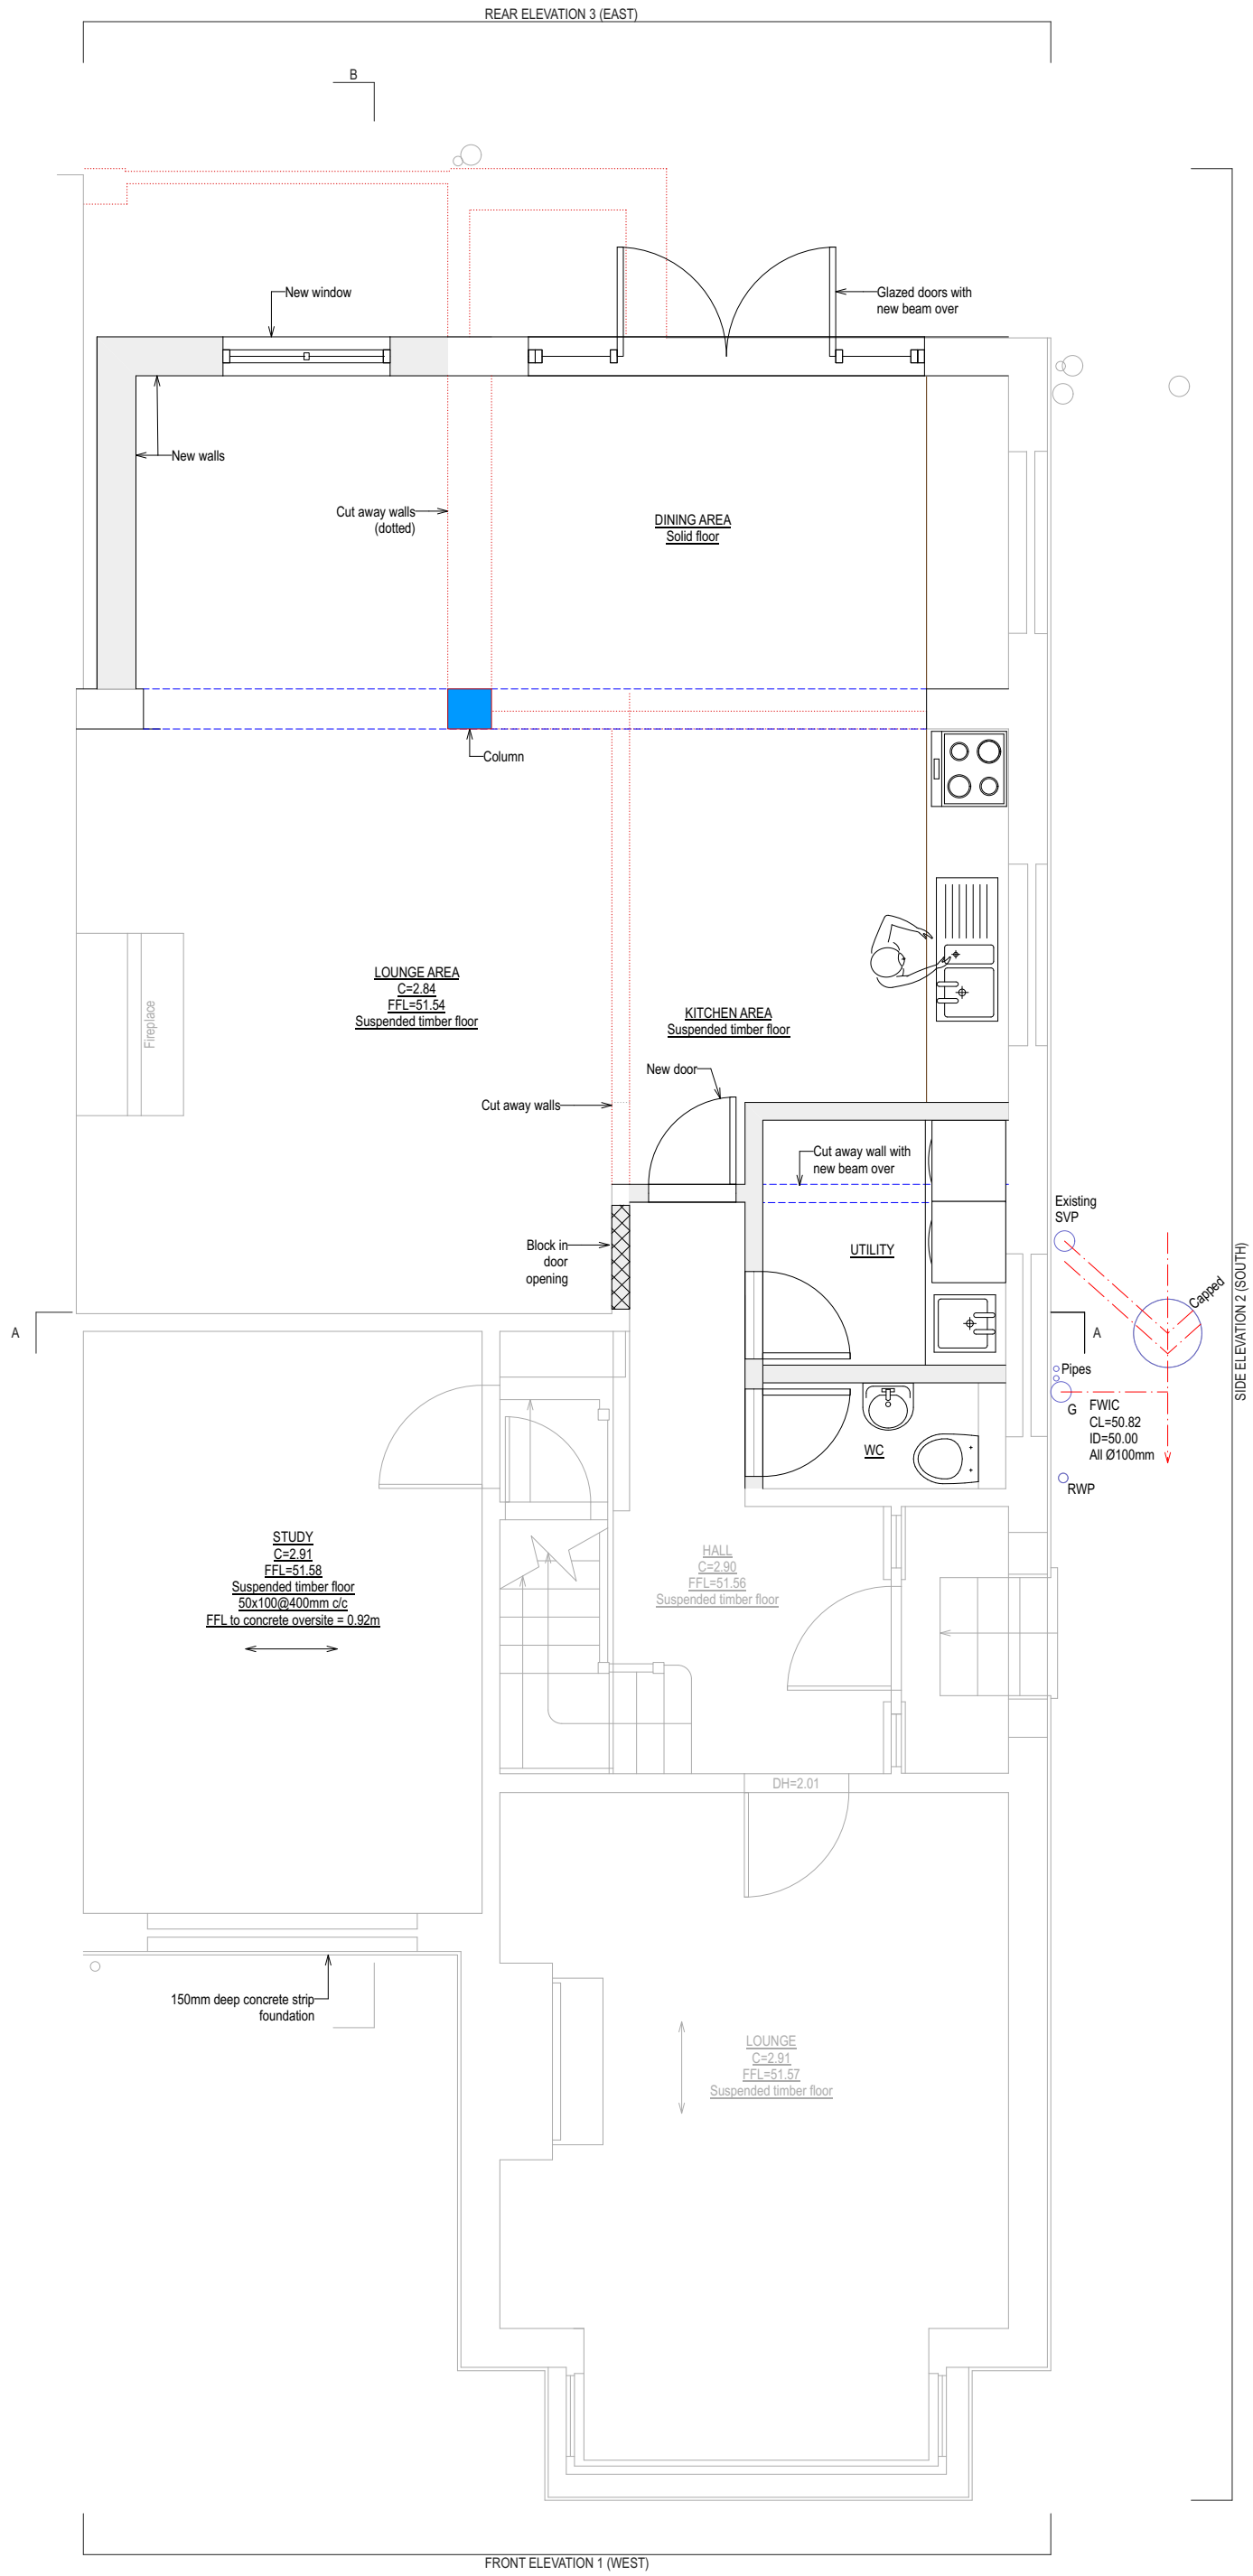


2 PROPOSED 1ST FLOOR PLAN
Scale: 1:50

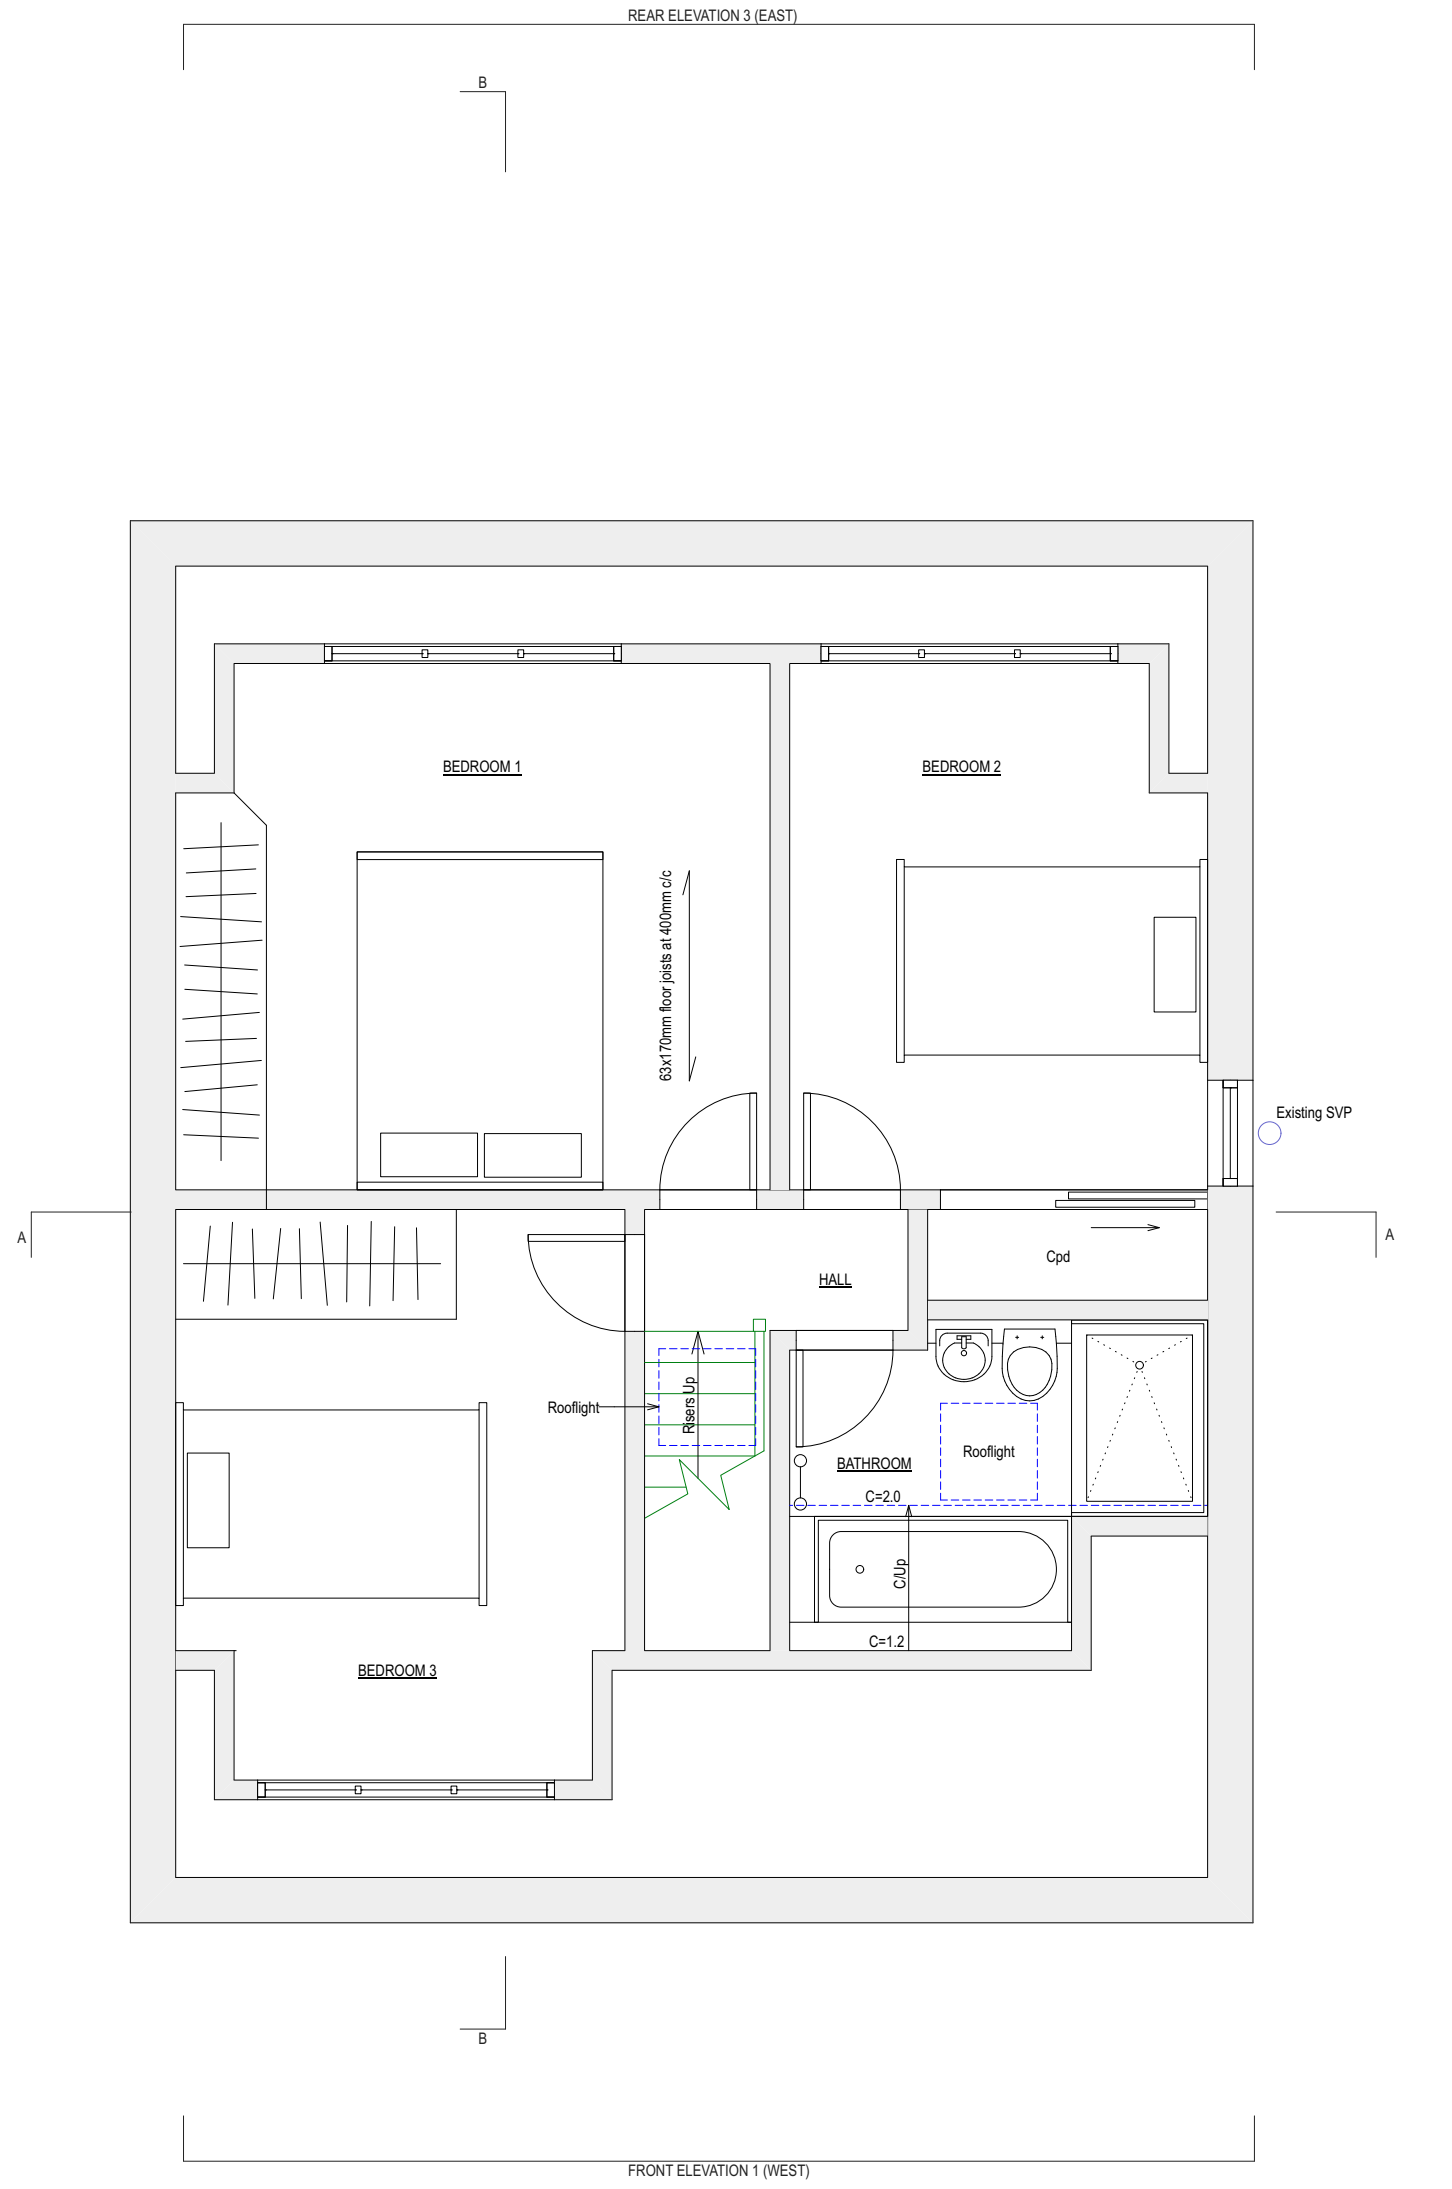

PLANNING

 


3 PROPOSED SECTION B-B
Scale: 1:50

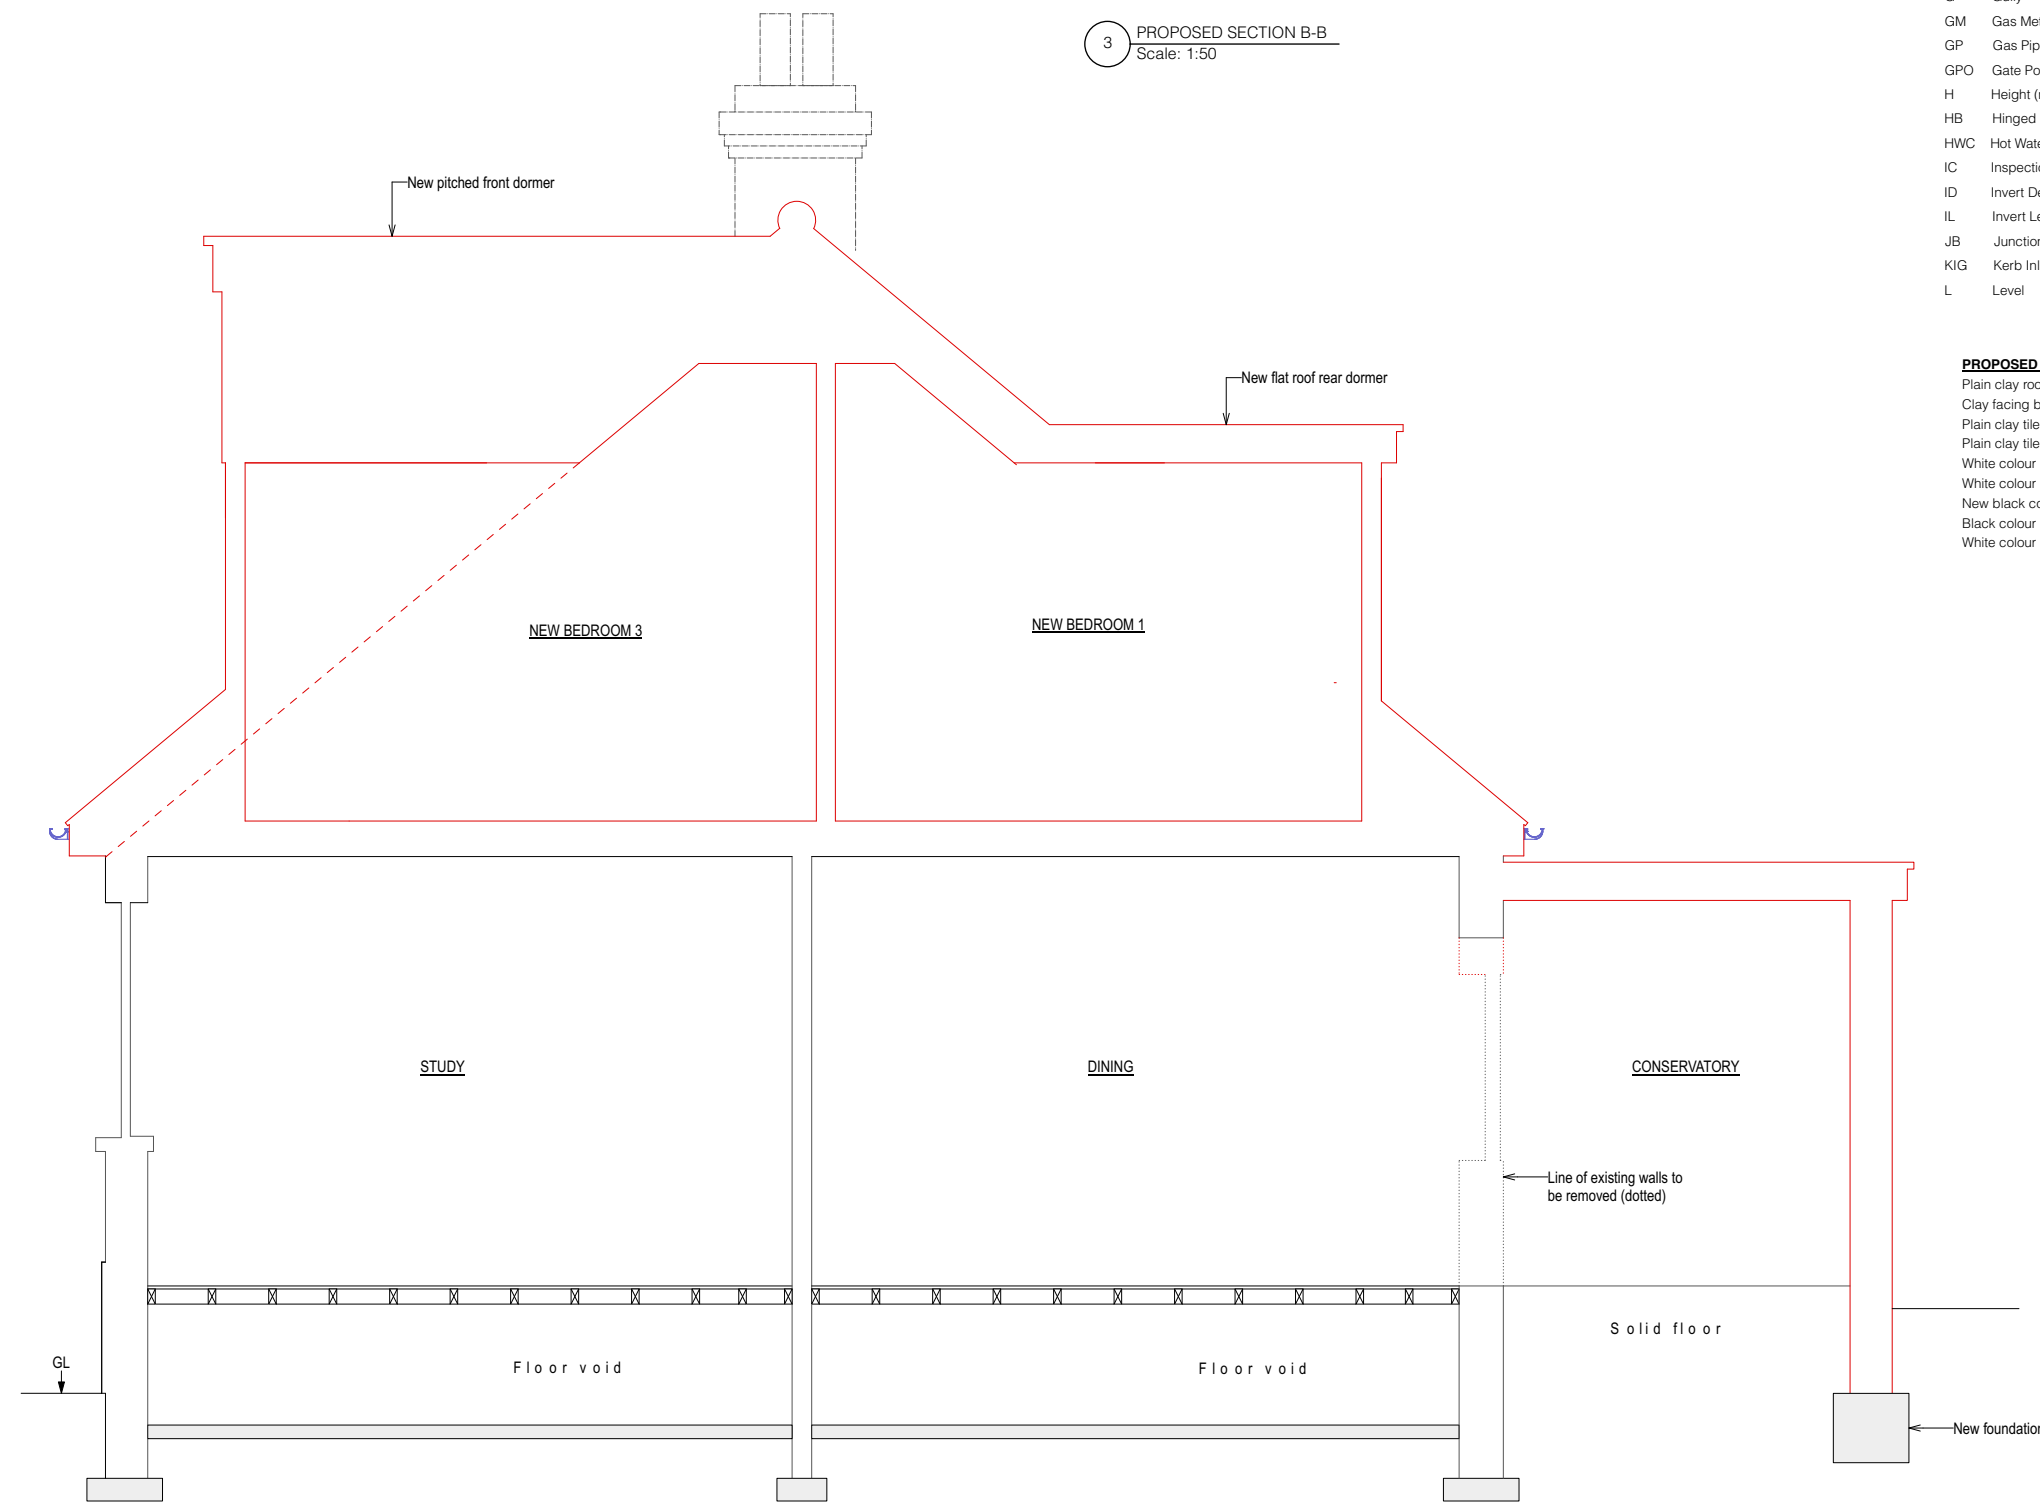


LEVEL DATUM	
Levels are based on Temporary Bench Mark (TBM) located on Station A, Value = 50.00m	
NOTES	
1. All dimensions and levels to be checked on site by contractor prior to fabrication/construction.	
2. This drawing is to be read in conjunction with all relevant consultant's and/or specialist's drawings and documents. Any discrepancies or variations are to be referred to SurveyCloud Ltd before the affected work commences.	
3. This drawing and the copyrights and patents therein are the property of SurveyCloud Ltd and may not be used or reproduced without prior consent.	
KEY	
A	Approximate
AB	Arch Brick
AC	Arch Crown Height
Agg	Aggregate
AS	Arch Spring Height
Asph	Asphalt
B	Bollard
BB	Beltina Beacon
BH	Bonhole
Bpaw	Brick Pavers
BIG	Back Wall Gully
BW	Brick Wall
BS	Bench Seat
C	Ceiling Height
Clap	Ceiling Slopes Up
CT	False Ceiling Height
CH	Ceiling Hatch
CL	Cover Level
CoB	Cobbles
CoC	Concrete
Cpav	Crazy Paving
Cod	Cupboard
CPO	Concrete Post
CPS	Concrete Paving Slabs
CWT	Cold Water Tank
D	Depth (metres)
DC	Drainage Channel
DH	Door Head Height
DPC	Damp Proof Course
EL	Level
EP	Electric Pole
ER	Earth Road
FB	Fixed Bollard
FRL	Finished Floor Level
FH	Fire Hydrant
FL	Flood Light
FP	Flag Pole
FPO	Fence Post
FRL	Flat Roof Level
FWC	Foul Water IC
G	Gully
GM	Gas Meter
GP	Gas Pipe
GPD	Gate Post
H	Height (metres)
HB	Hinged Bollard
HWC	Hot Water Cylinder
IC	Inspection Cover
ID	Invert Depth
I	Invert Level
JB	Juncheon Box
KD	Kidney Head Gully
L	Level
LB	Liter Bin
LP	Lamp Post
LTB	Lighting Bollard
MH	Mantle
MP	Metal Post
MPO	Metal Post
NP	Name Plate
OH	Overhead Cable
OB	Overhead Building
OC	Overhead Electric Cable
OC	Overhead Telecom Cable
OB	Overhead Building
PM	Parking Meter
PO	Post
PWL	Parapet Wall Level
RB	Rear Wall Level
RE	Roading Eye
RG	Road Gully
RL	Road Level
RPO	Reflective Post
RS	Road Sign
RWP	Rainwater Pipe
SH	Side Wall to Head Height
SP	Soil Pipe
SSL	Structural Slab Level
STN	Survey Station
STP	Spot Level
SWC	Surface Water IC
TBC	Telephone Call Box
TFL	Top Fence Level
TL	Traffic Light
TLCB	Traffic Light Control Box
Tmcc	Tarmac
TP	Telephone Pole
TPav	Tactile Paving
TPD	Timber Post
TWL	Top Wall Level
U	Unknown
UB	Underside of Beam Height
UD	Underside of Ducting Height
UP	Underside of Pipe Height
US	Underside
UTL	Under to Lift
VP	Vent Pipe
WAC	Window Arch Crown Height
WAS	Window Arch Spring Height
WH	Window Head Height
WL	Water Level
WM	Water Meter
WP	Water Pipe
WS	Window Sill Height
WSV	Water Stop Valve


PROPOSED EXTERNAL MATERIALS.
Plain clay roof tiles to match existing.
Clay facing bricks to match existing.
Plain clay tiles vertically hung to new side gable end.
Plain clay tiles vertically hung to dormer cheeks/soles.
White colour powder coated aluminium glazed doors.
White colour UPVC double glazed windows to match existing.
New black colour uPVC rooflights.
Black colour UPVC gutters & downpipes to match existing.
White colour UPVC fascias & soffits to match existing.

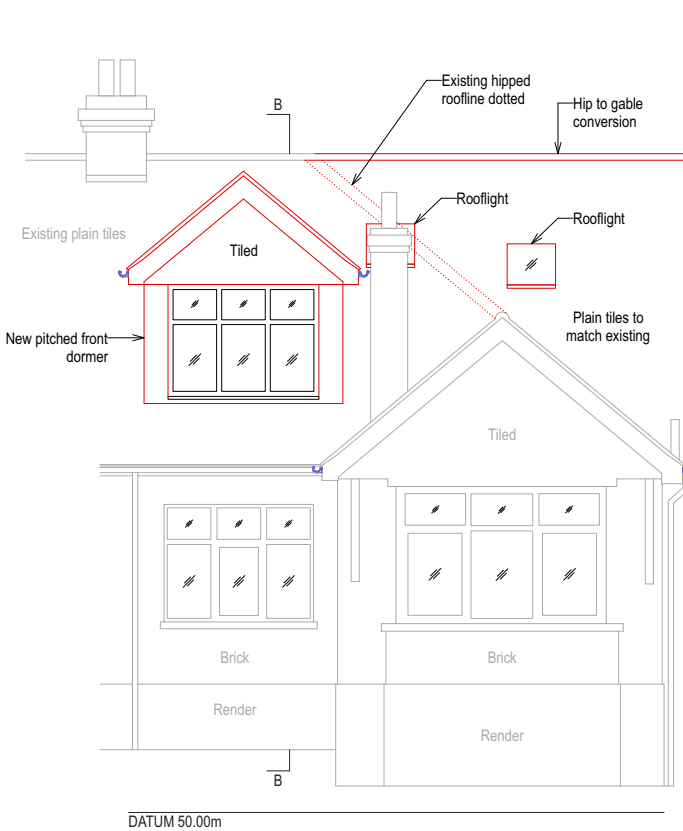

4 PROPOSED FRONT ELEVATION 1 (WEST)
Scale: 1:100

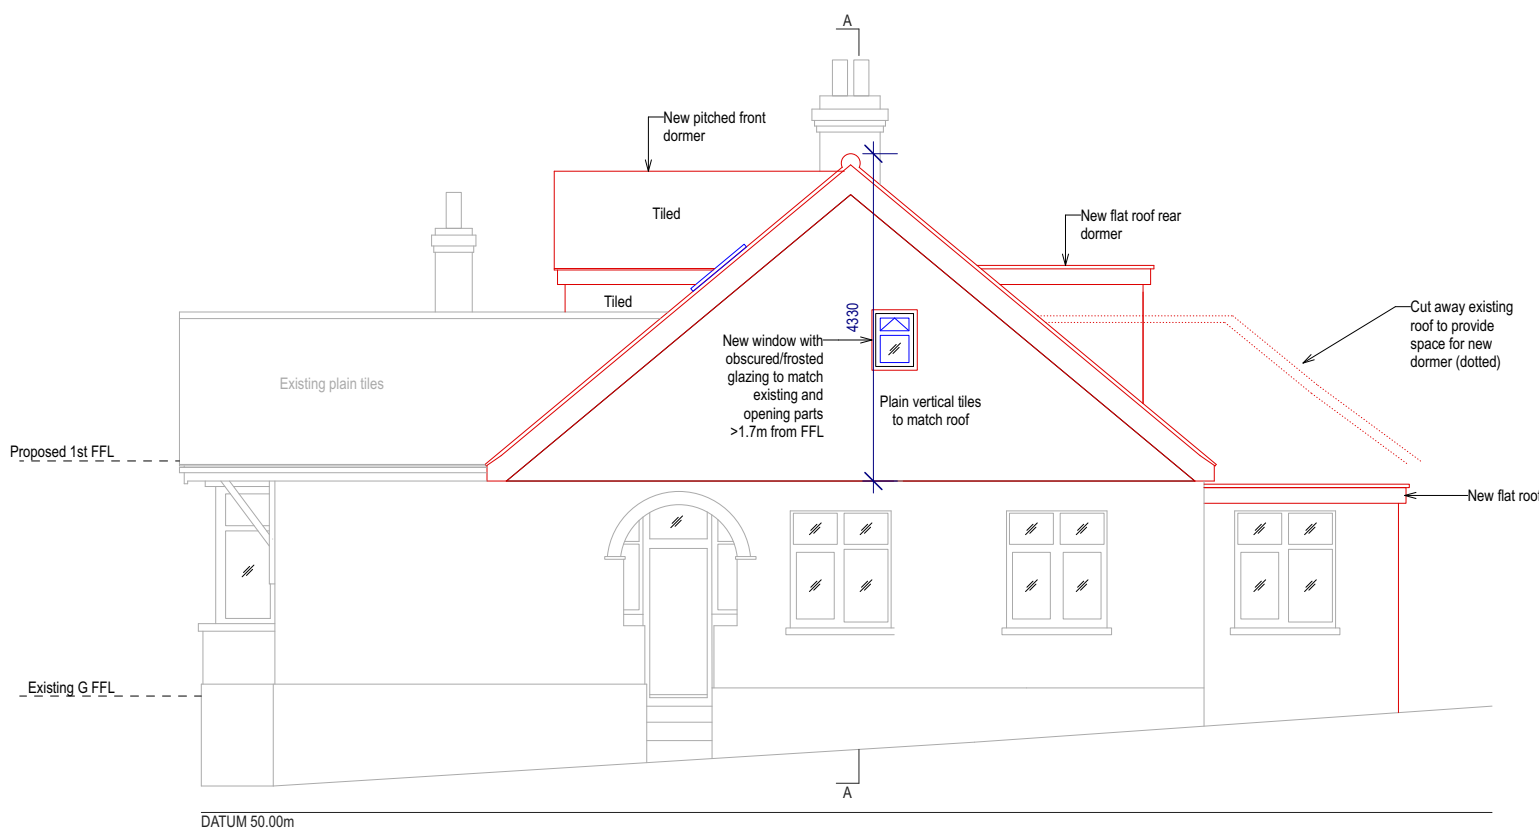

5 PROPOSED SIDE ELEVATION 2 (SOUTH)
Scale: 1:100

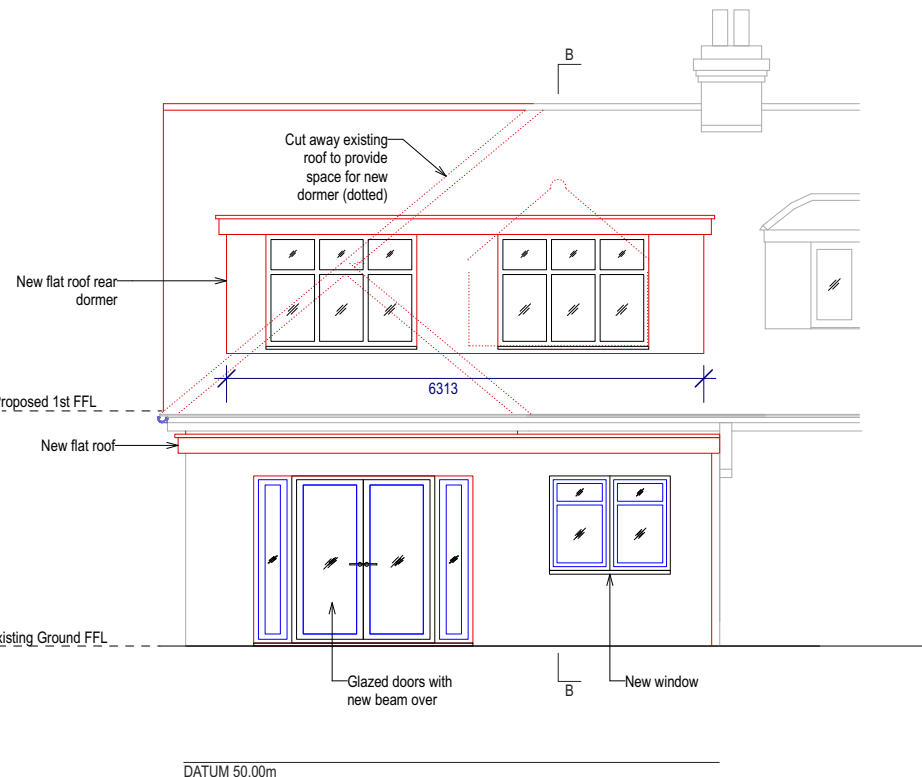

6 PROPOSED REAR ELEVATION 3 (EAST)
Scale: 1:100

By	Revision	near extension north wall offset	07/02/2024
Client	MR & MRS BIRDGALL		
Project	106 PARK AVENUE WATERLOOVILLE HAMPSHIRE PO1 5GP		
Title	PROPOSED FLOOR PLANS, ELEVATIONS & SECTION		
Drawing Number	SD22654-P22.0	Revision	STATUS
Scale	AS SHOWN	Sheet No	PLANNING
		DW	OCTOBER 2023
SURVEYCLOUD LTD			
Winnow Barn Crayke Lane Preston Hampshire GU23 2JW		Phone 07500 808 808 Office 01703 882 485 mail@surveycloud.co.uk www.surveycloud.co.uk	