





East Elevation

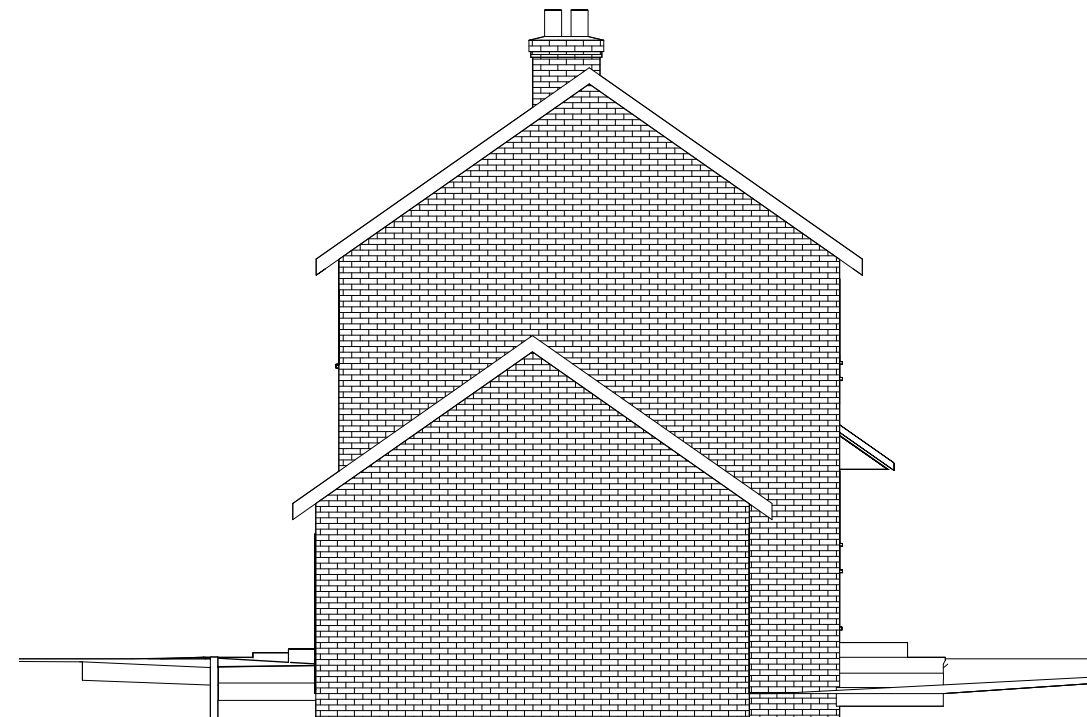


North Elevation

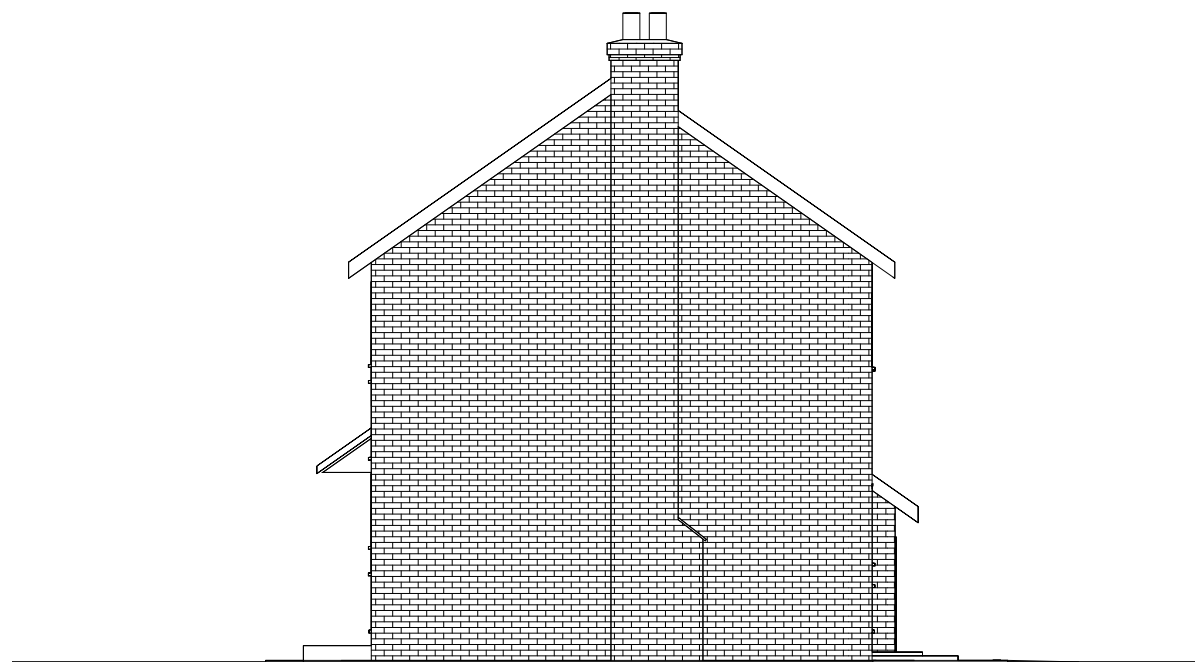

South Elevation



West Elevation

 

VISUAL SCALE 1:100 @ A3

No.	Description	Date

 www.autodesk.com/revit				PROJECT		CLIENT			
				6 Lower Bere Wood		R Huntsman			
				SHEET		Date	Project number	Scale (@ A3)	
				Existing Elevations		17/10/2022	RH 1	1 : 100	
						Drawn by	DRAWING NUMBER		REV
						J Lindsey	A102		
						Checked by			
						J Lindsey			