




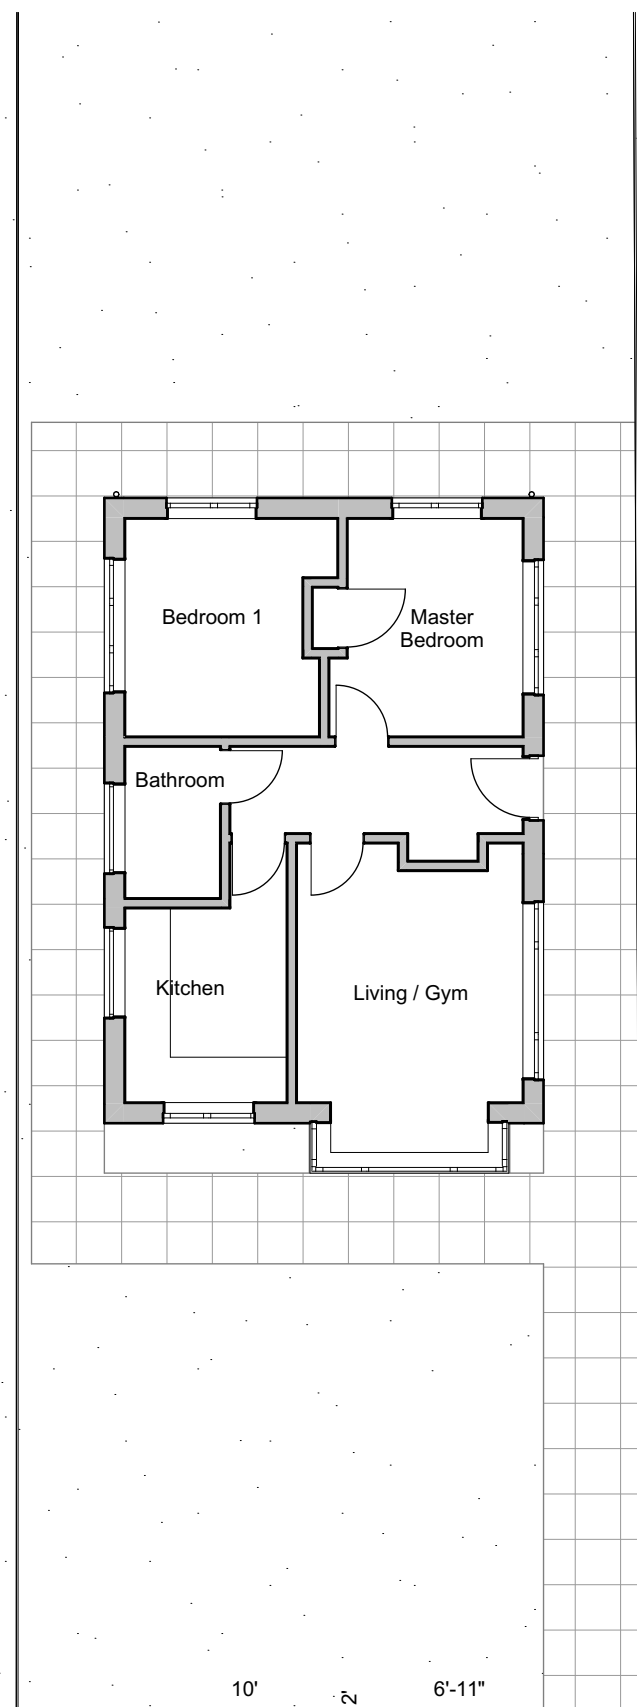

Existing Ground Floor Plan 1:100

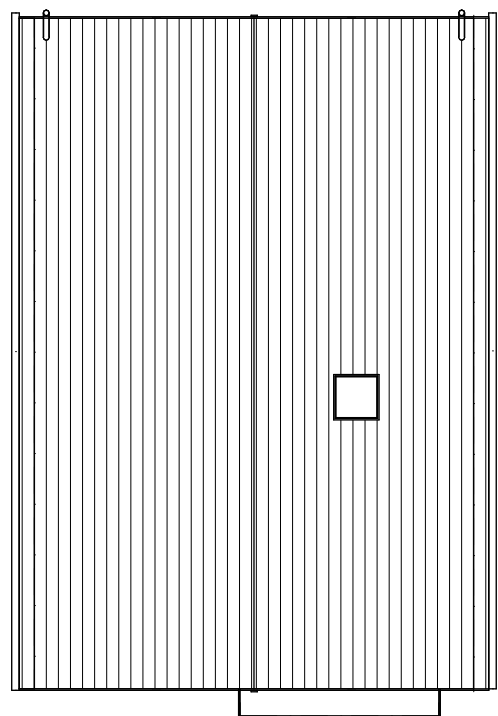


Existing Roof Plan 1:100

 


External materials


1. White Render
2. Dark grey fascia
3. Dark aluminium frame window clear glass
4. Dark grey rain water goods
5. Dark grey velux roof light clear glass
6. Dark grey aluminium frame obscured glass
7. Grey plain tiles
8. Cedar wood cladding
9. Dark grey aluminium frame door clear glass
10. Dark Copping
11. Red Brick Plinth

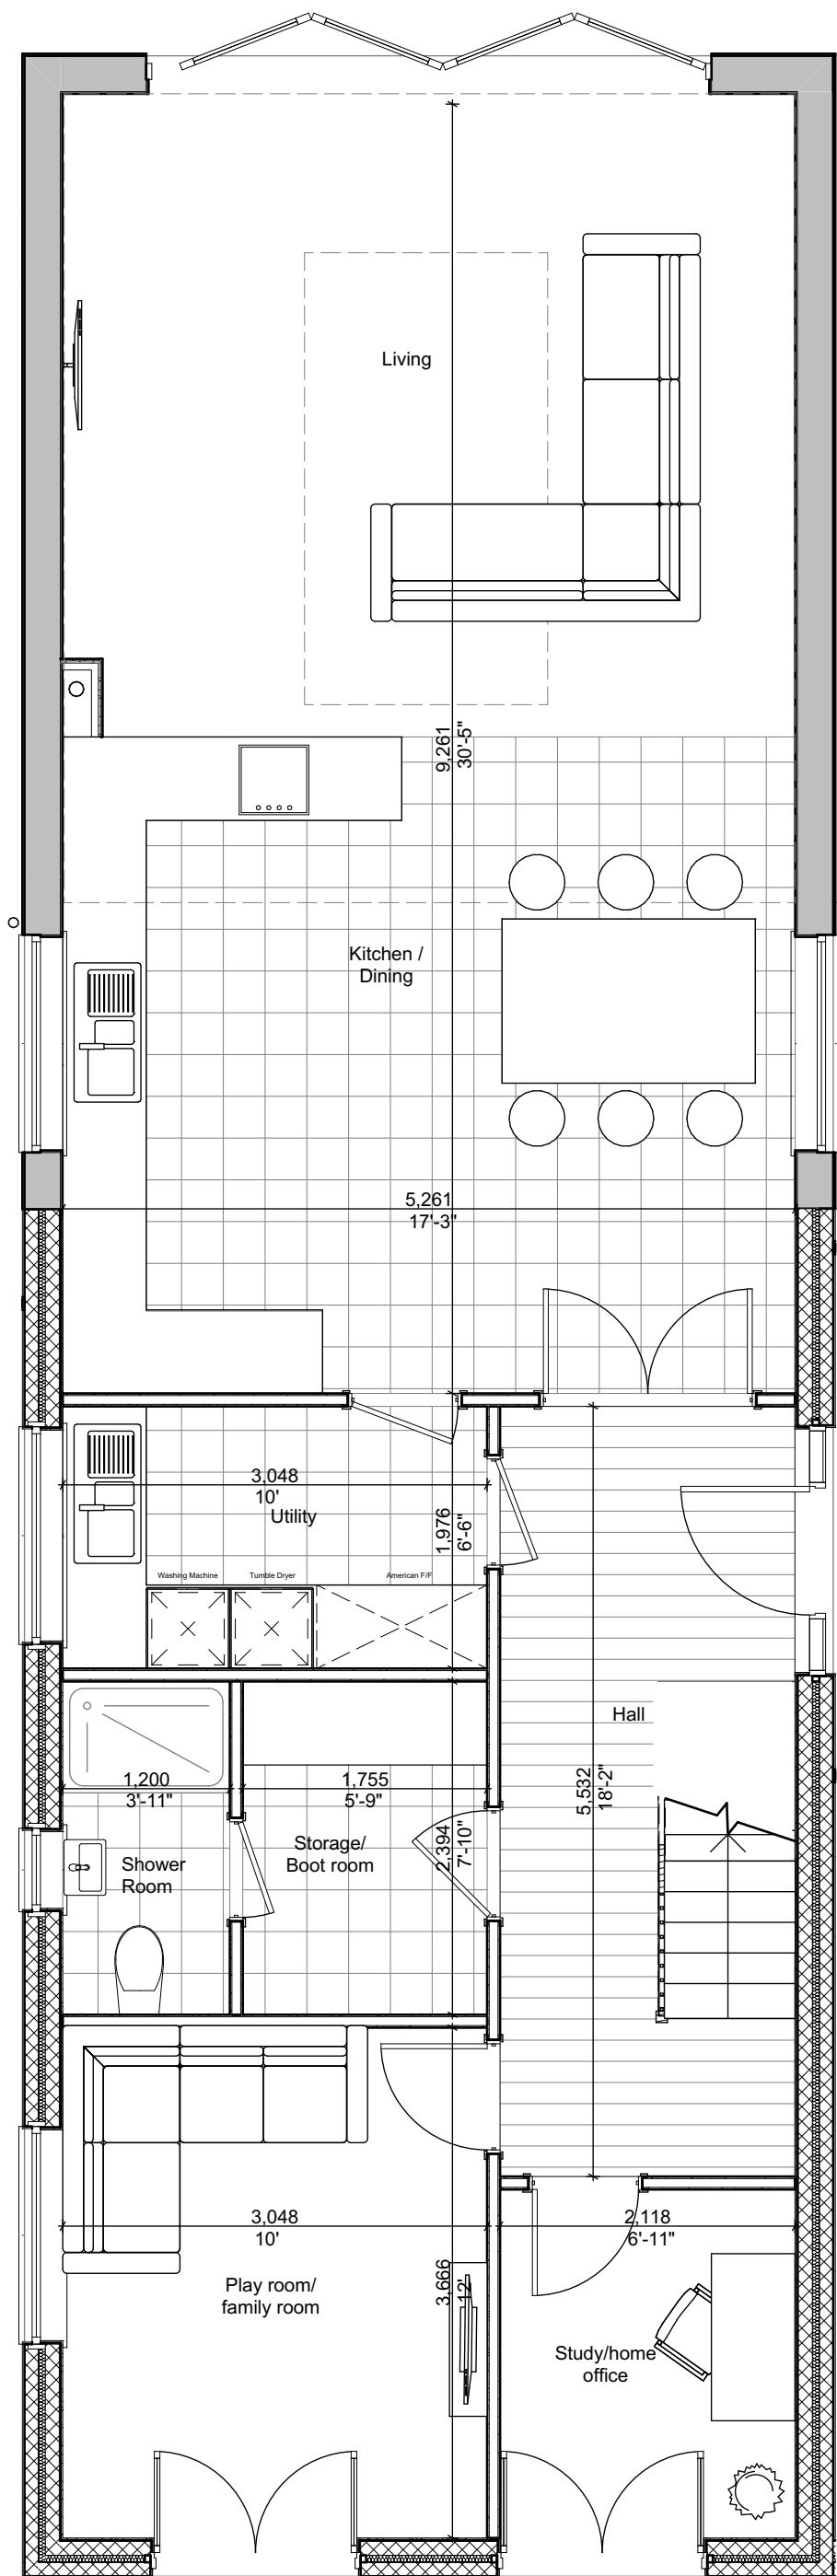

Proposed Ground Floor Plan 1:50

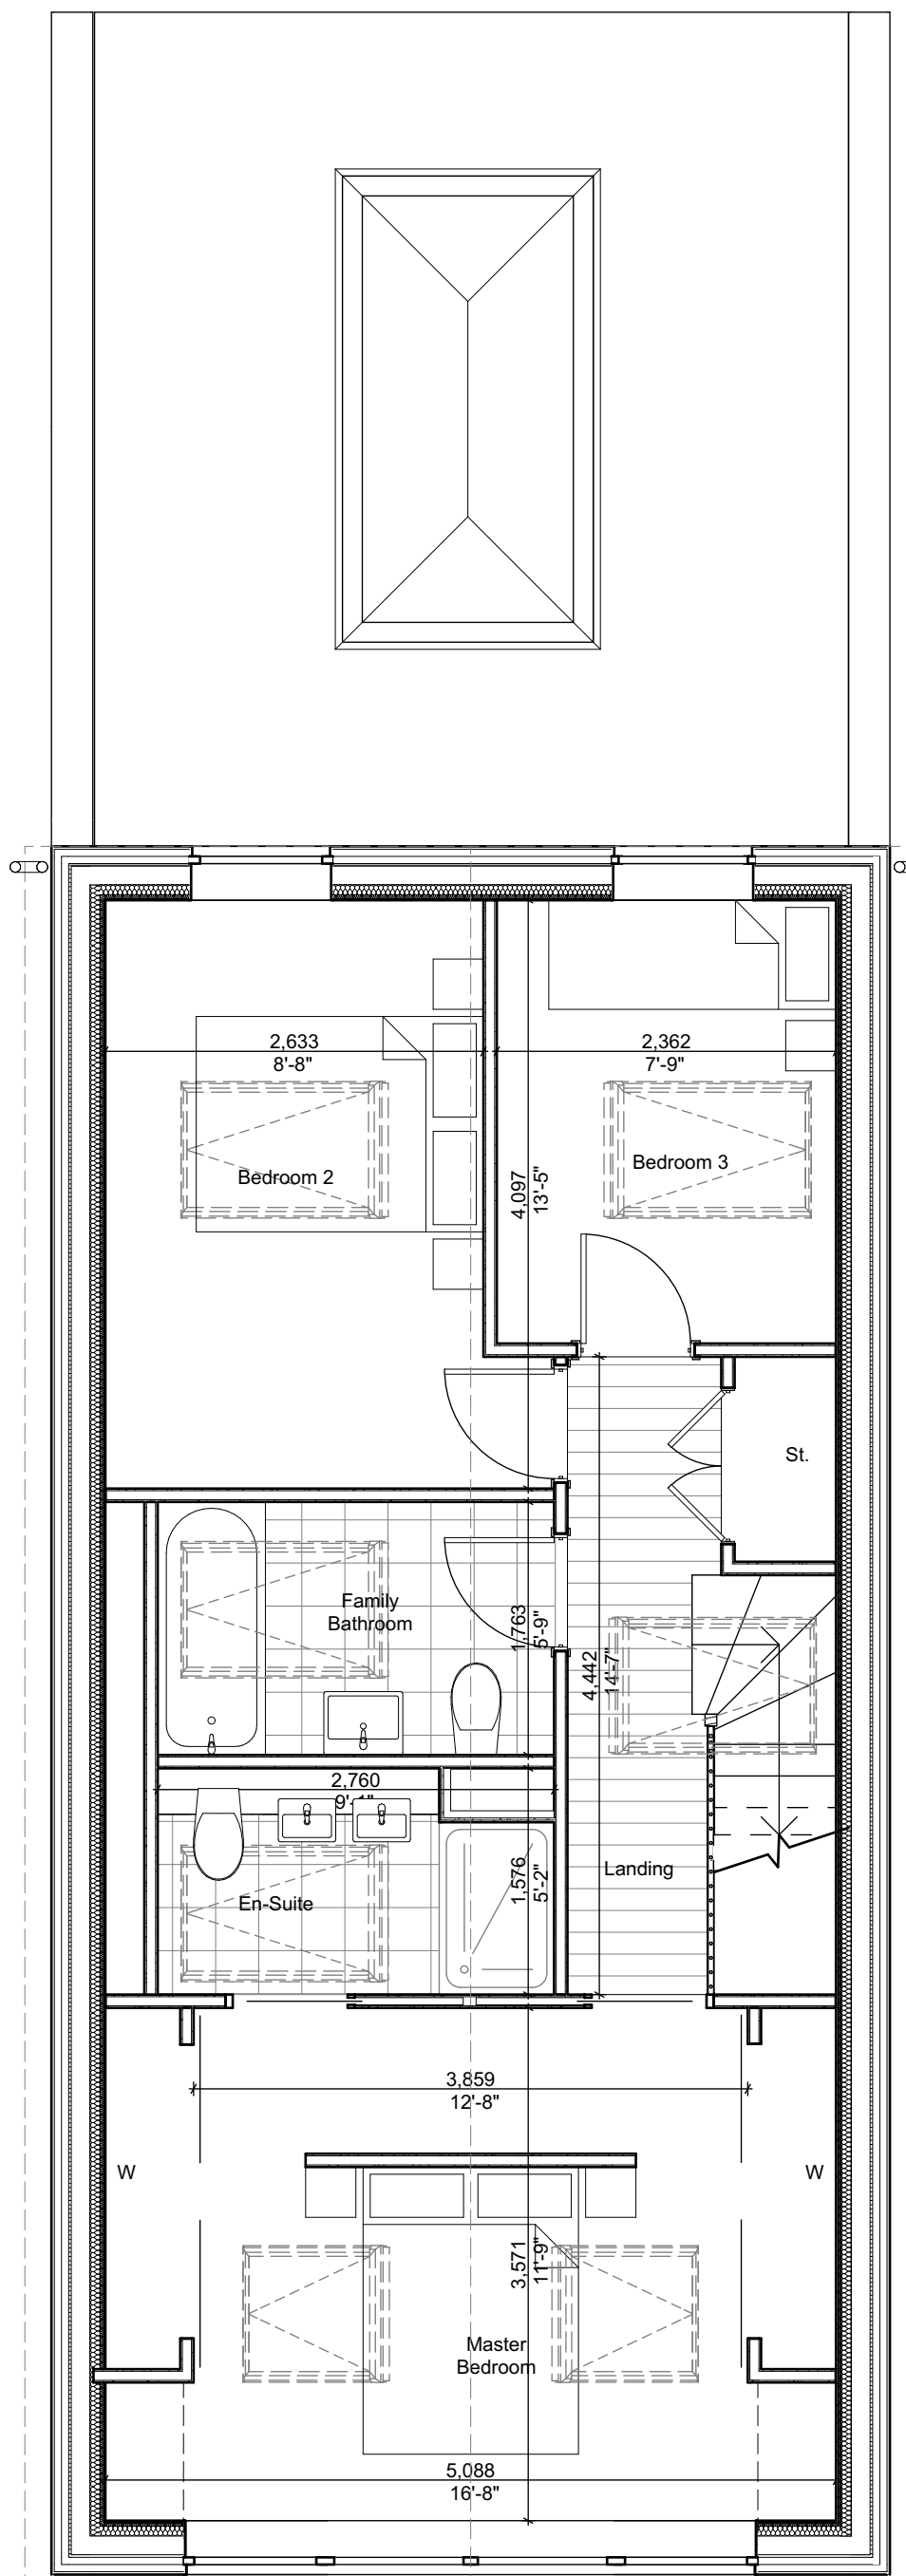


Proposed First Floor Plan 1:50

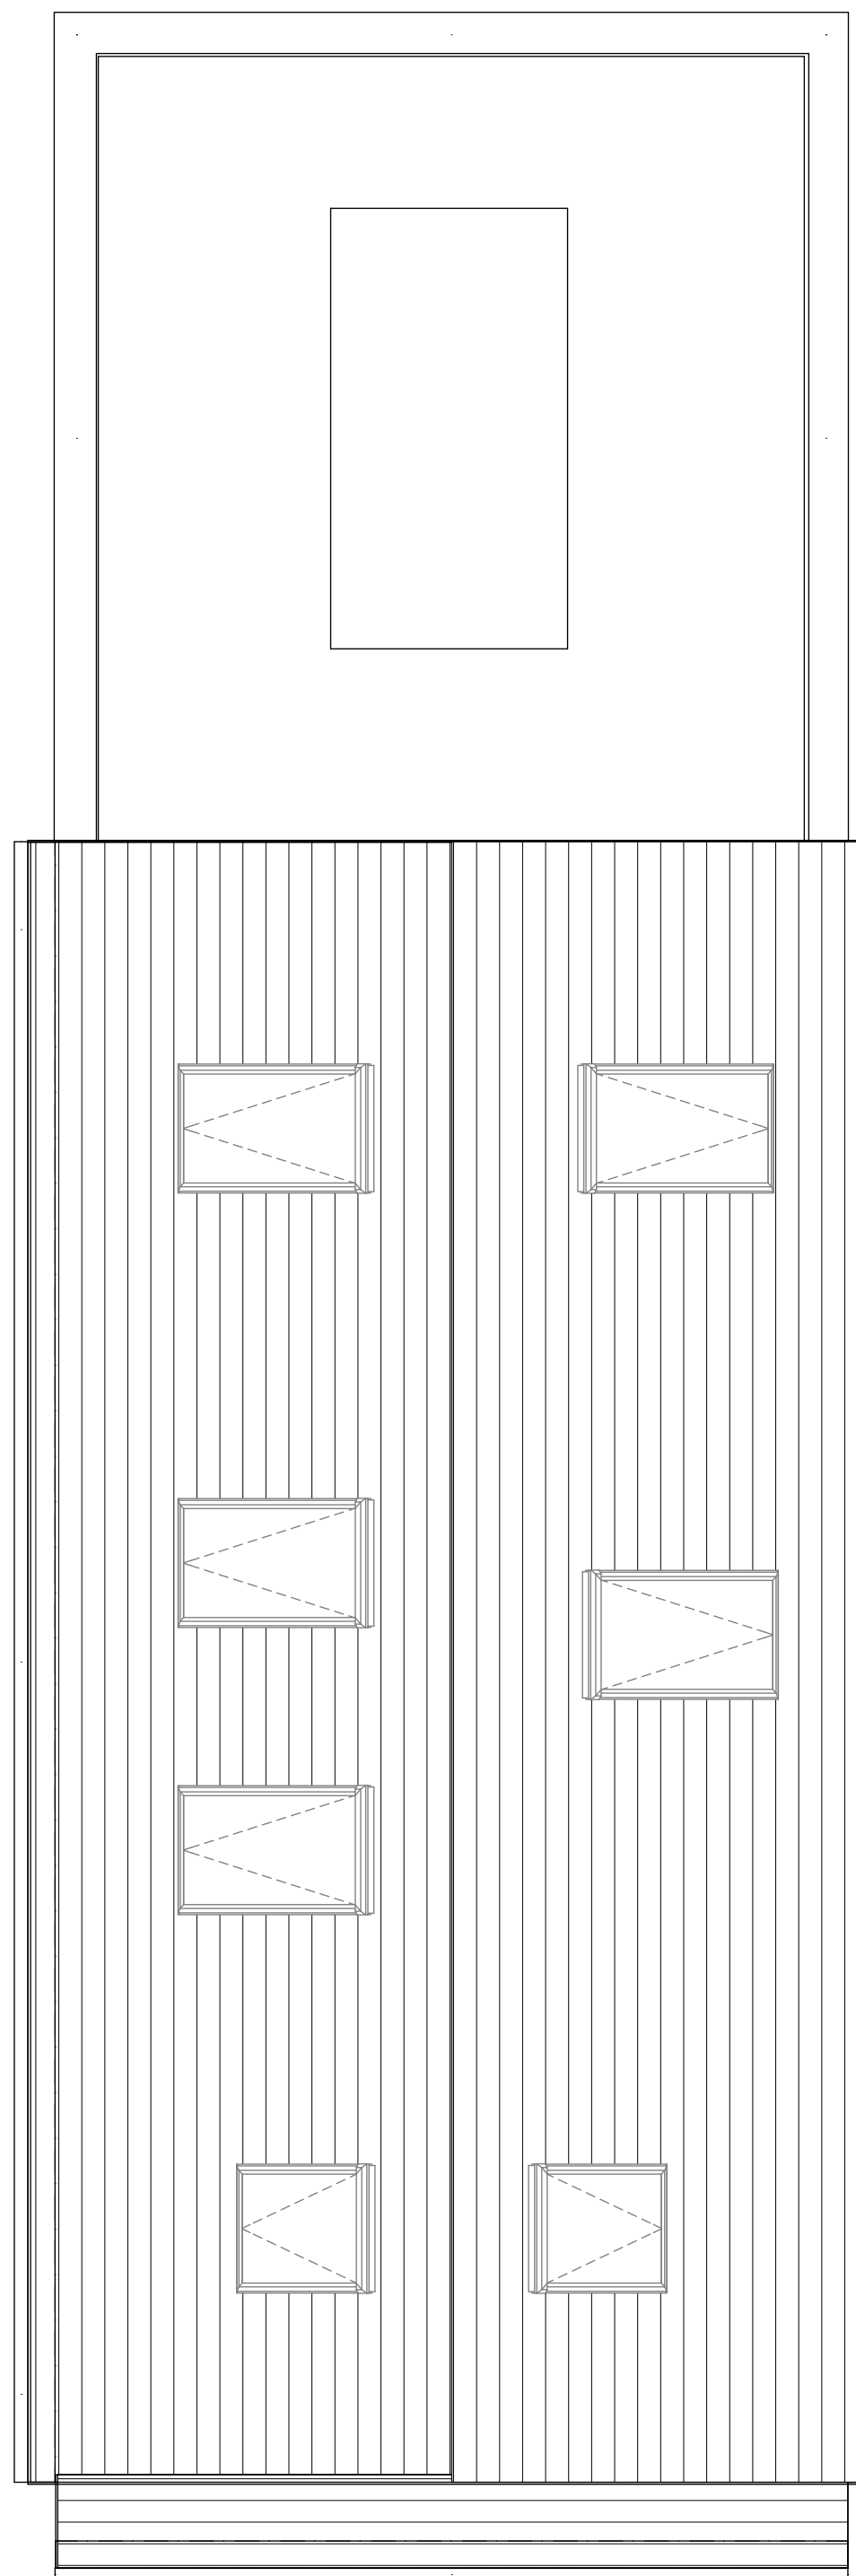


Proposed Second Floor Plan 1:50




Existing East Elevation 1:100

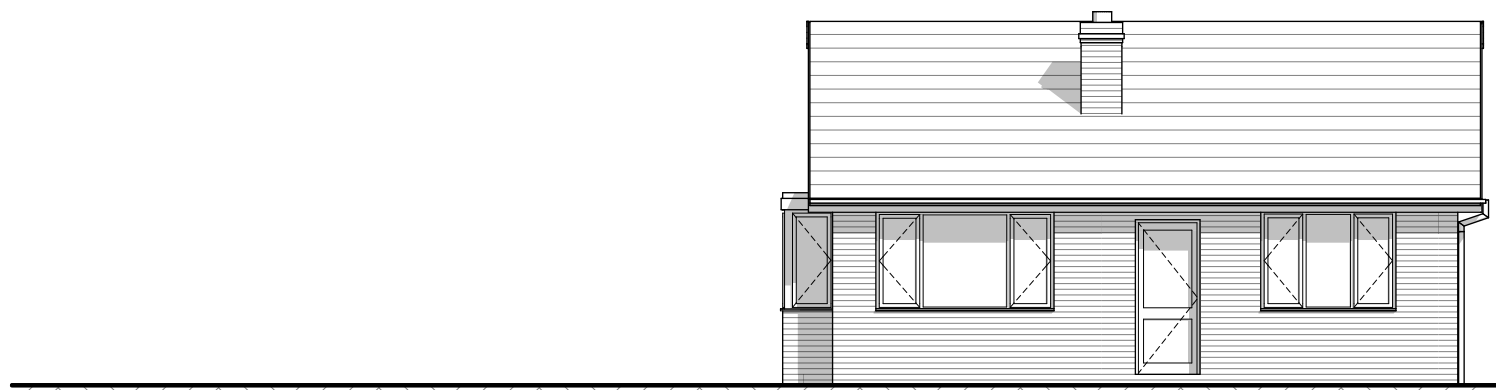

Existing North Elevation 1:100

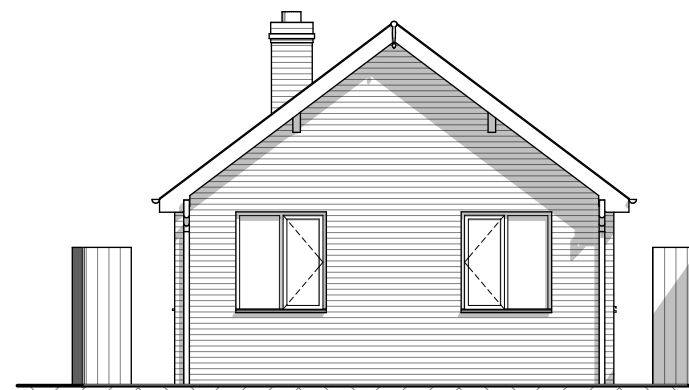

Existing West Elevation 1:100

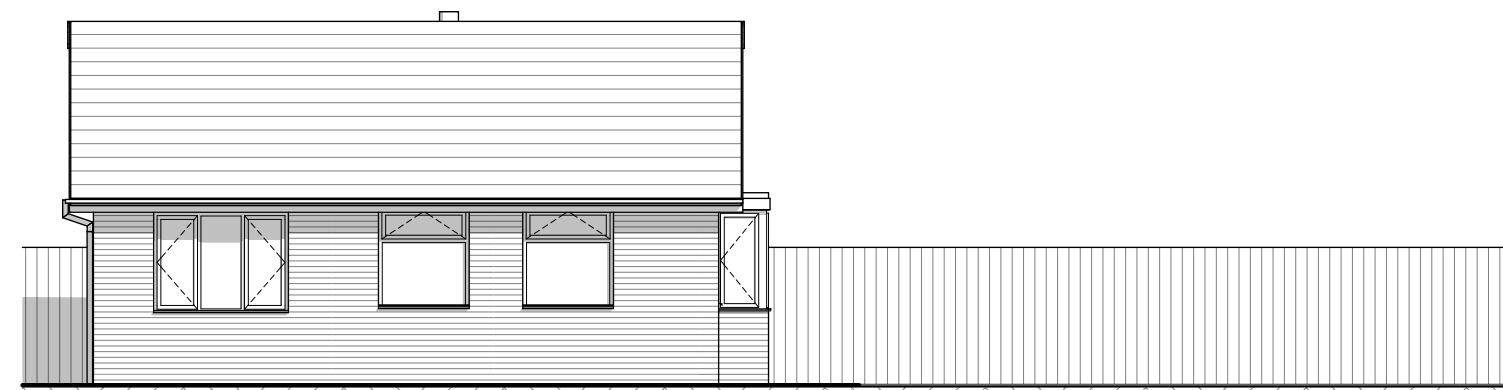


Existing South Elevation 1:100




Proposed East Elevation 1:100



Proposed North Elevation 1:100

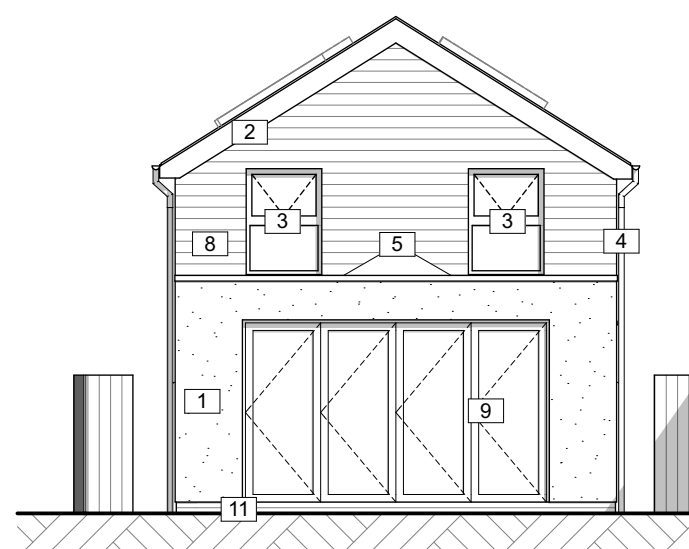


Proposed West Elevation 1:100

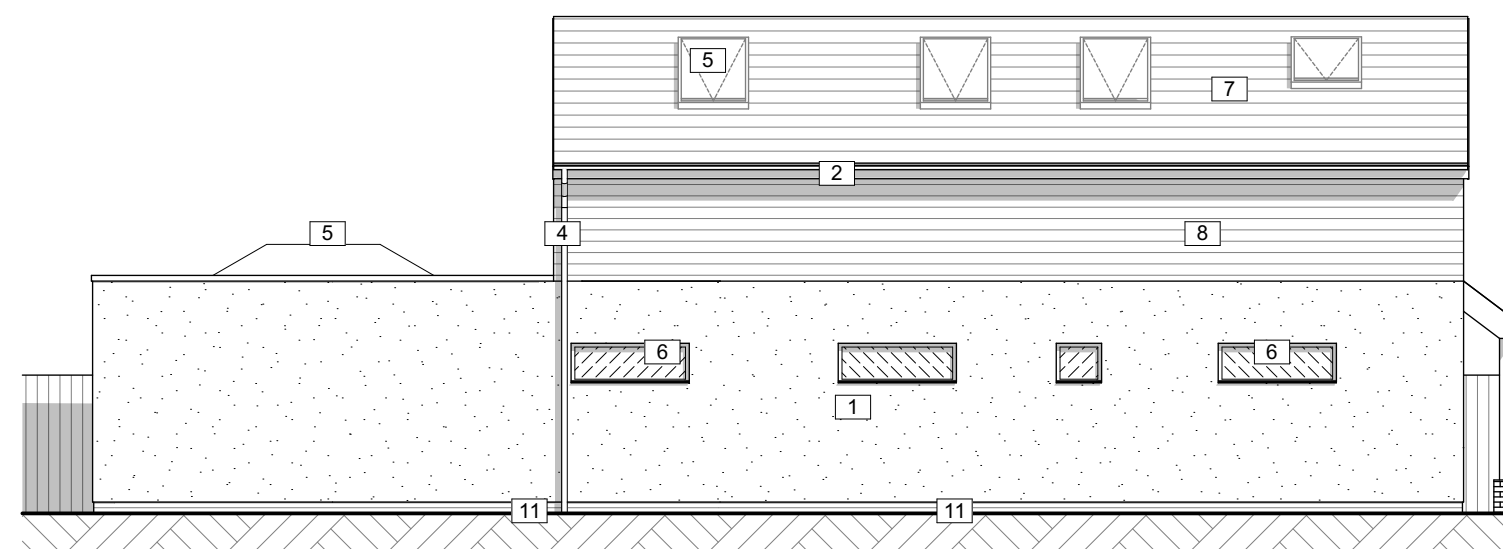

Proposed South Elevation 1:100

© GRKA 2022
NOT TO BE SCALED. DIMENSIONS TO BE CHECKED ON SITE
SCALING FOR LOCAL AUTHORITY PURPOSES ONLY

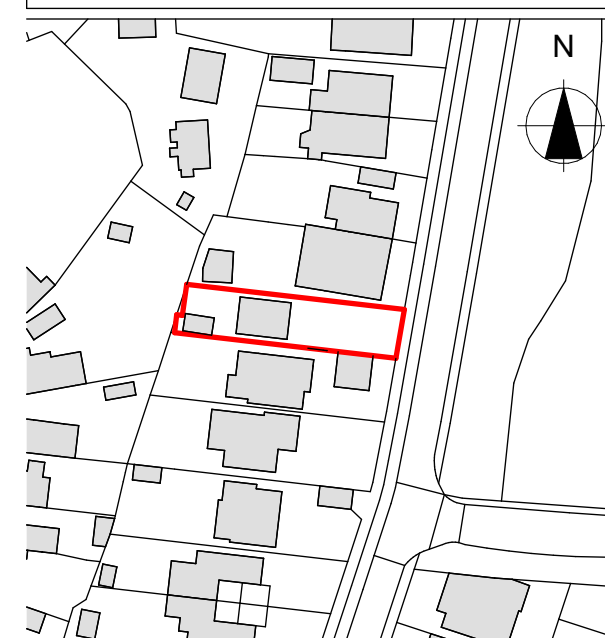

Location Plan Scale 1:1250

Ordnance Survey, (c) Crown Copyright 2022. All rights reserved. Licence number 100022432

PLANNING APPROVAL

Revision	Description	Date	Drawn
P5	Resubmission to LA	29.11.22	MK
P4	Submission to LA for approval	09.06.22	MK

Designer :



Project :
23 St. Andrew's Road, Hayling Island
Proposed House Extension

Drawing:
Existing and Proposed Plans and Elevations

Date : Nov 2022	Scale : 1:100, 1:50 @ A1
Drawing No. : 17 / 001 / 100	Status : PLANNING
Revision: P5	