



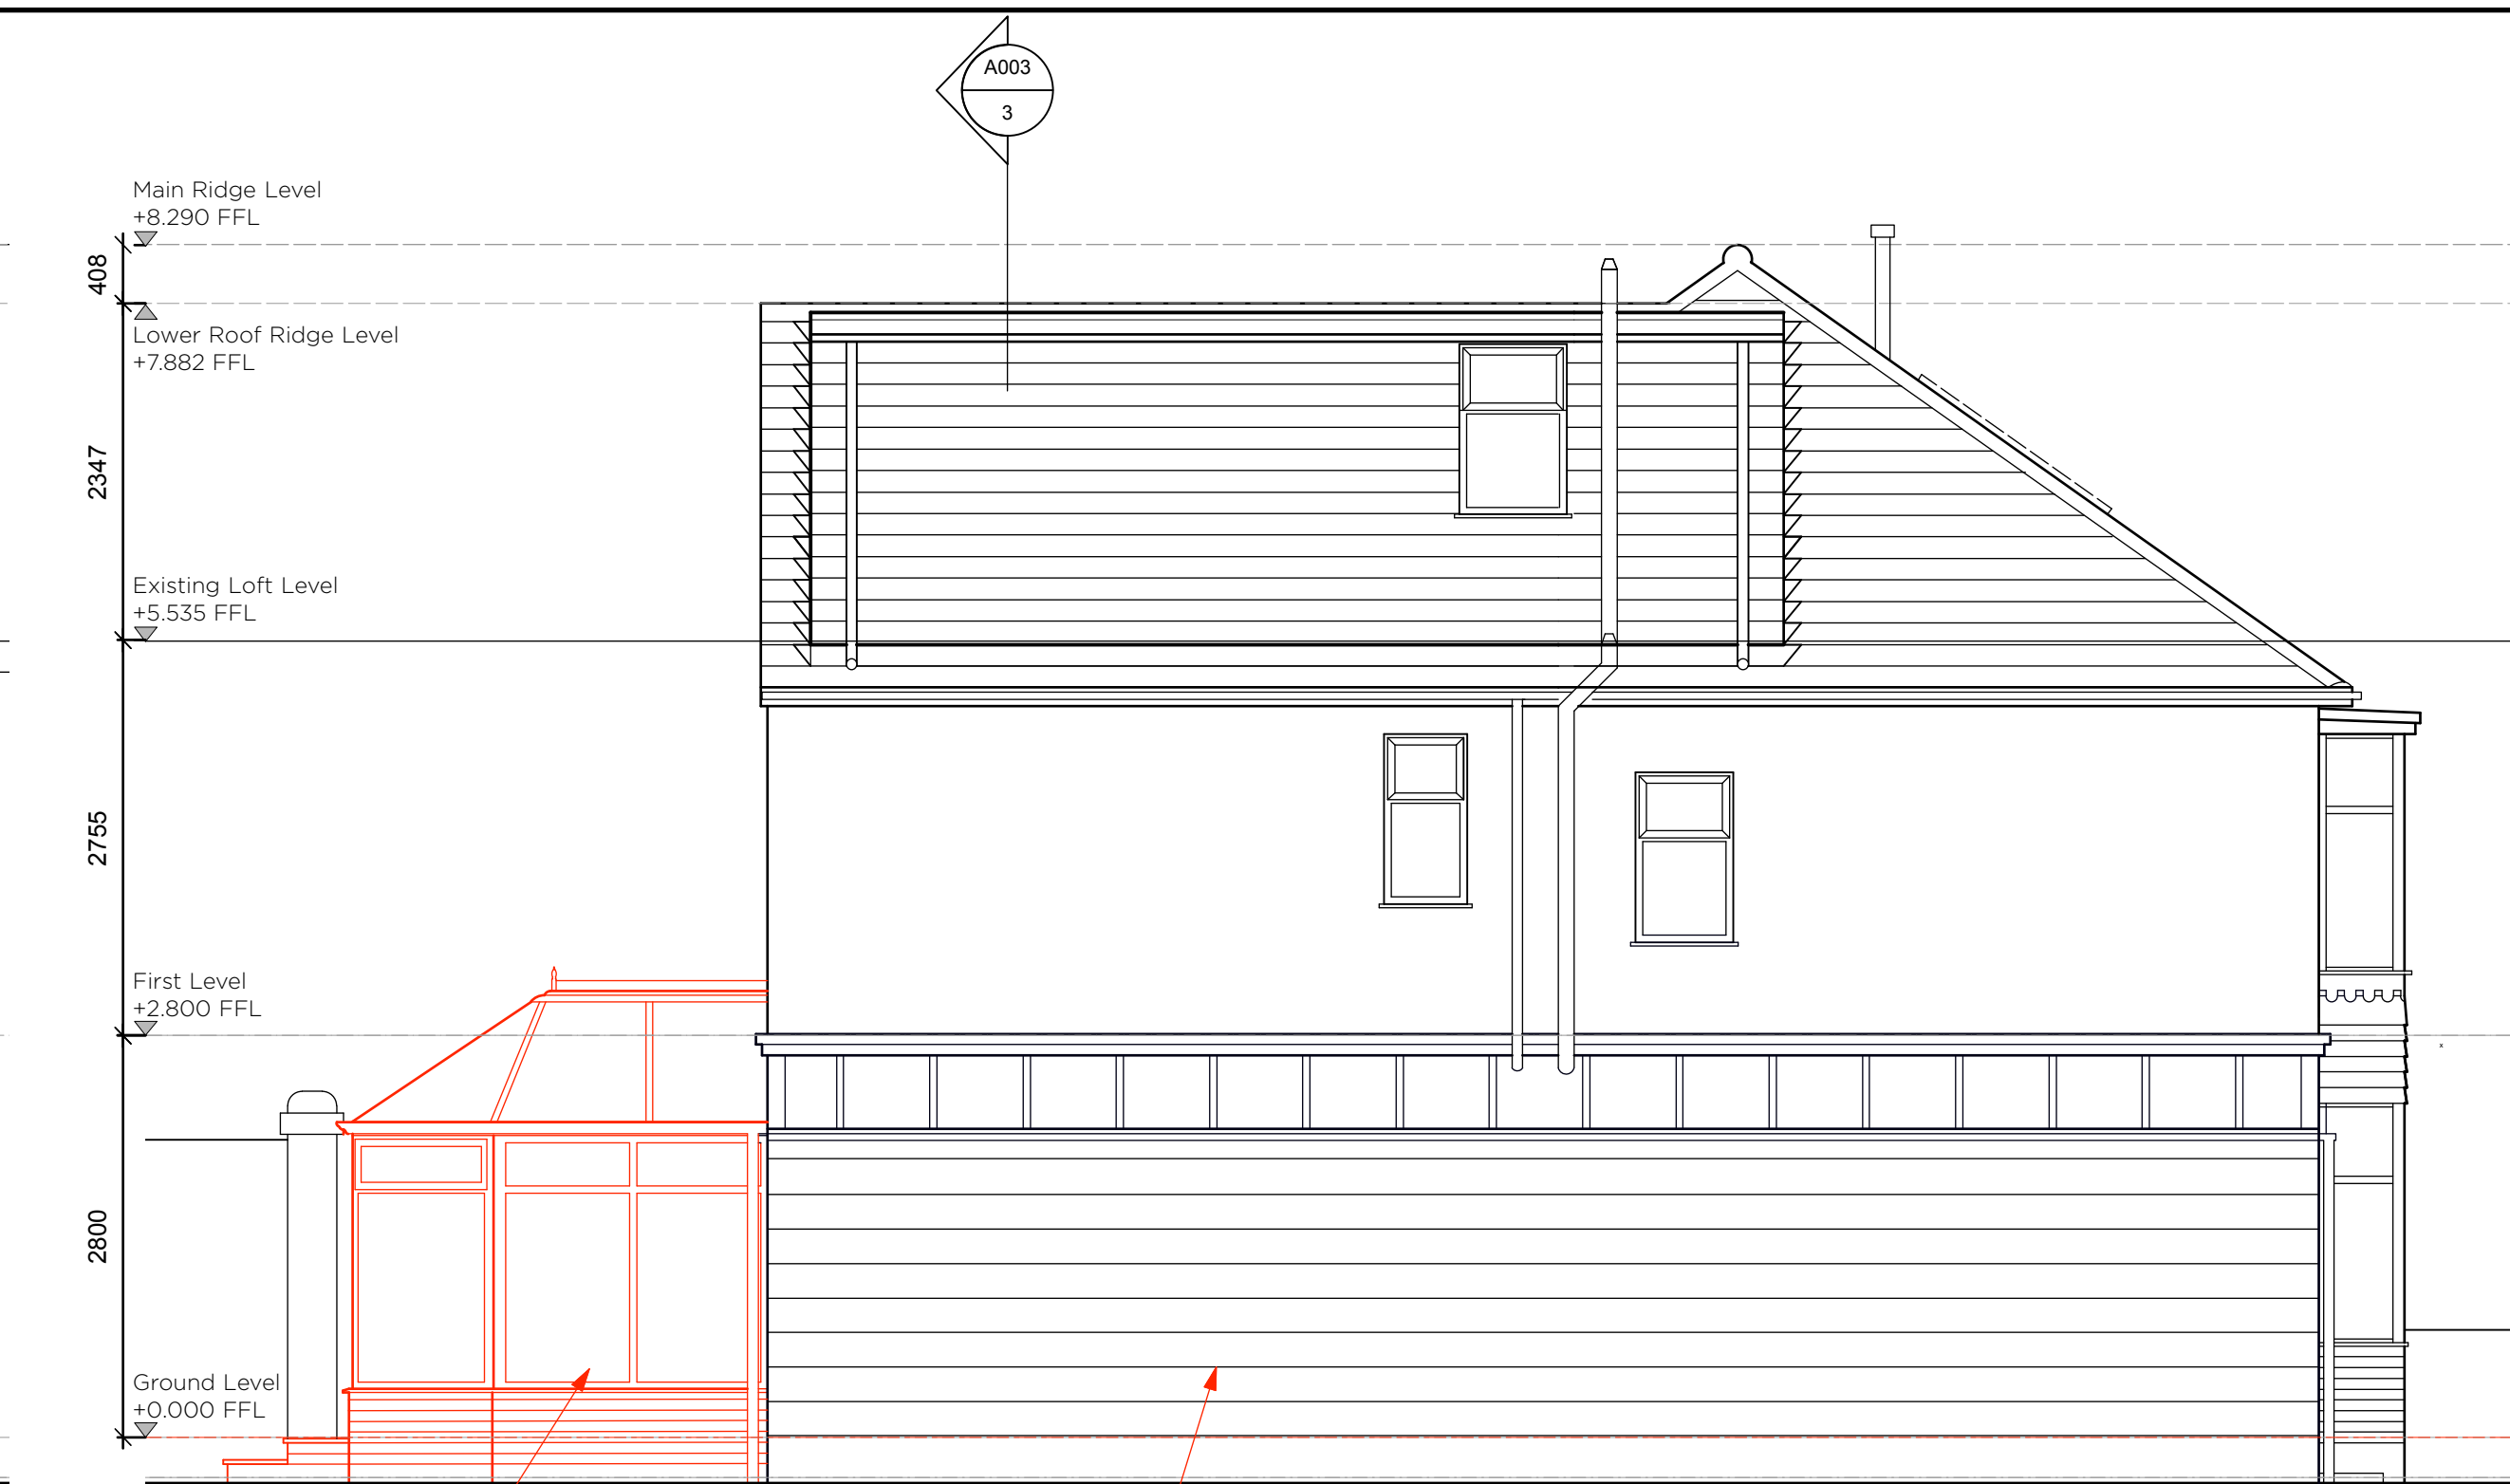


4 North East Elevation
Scale: 1:50

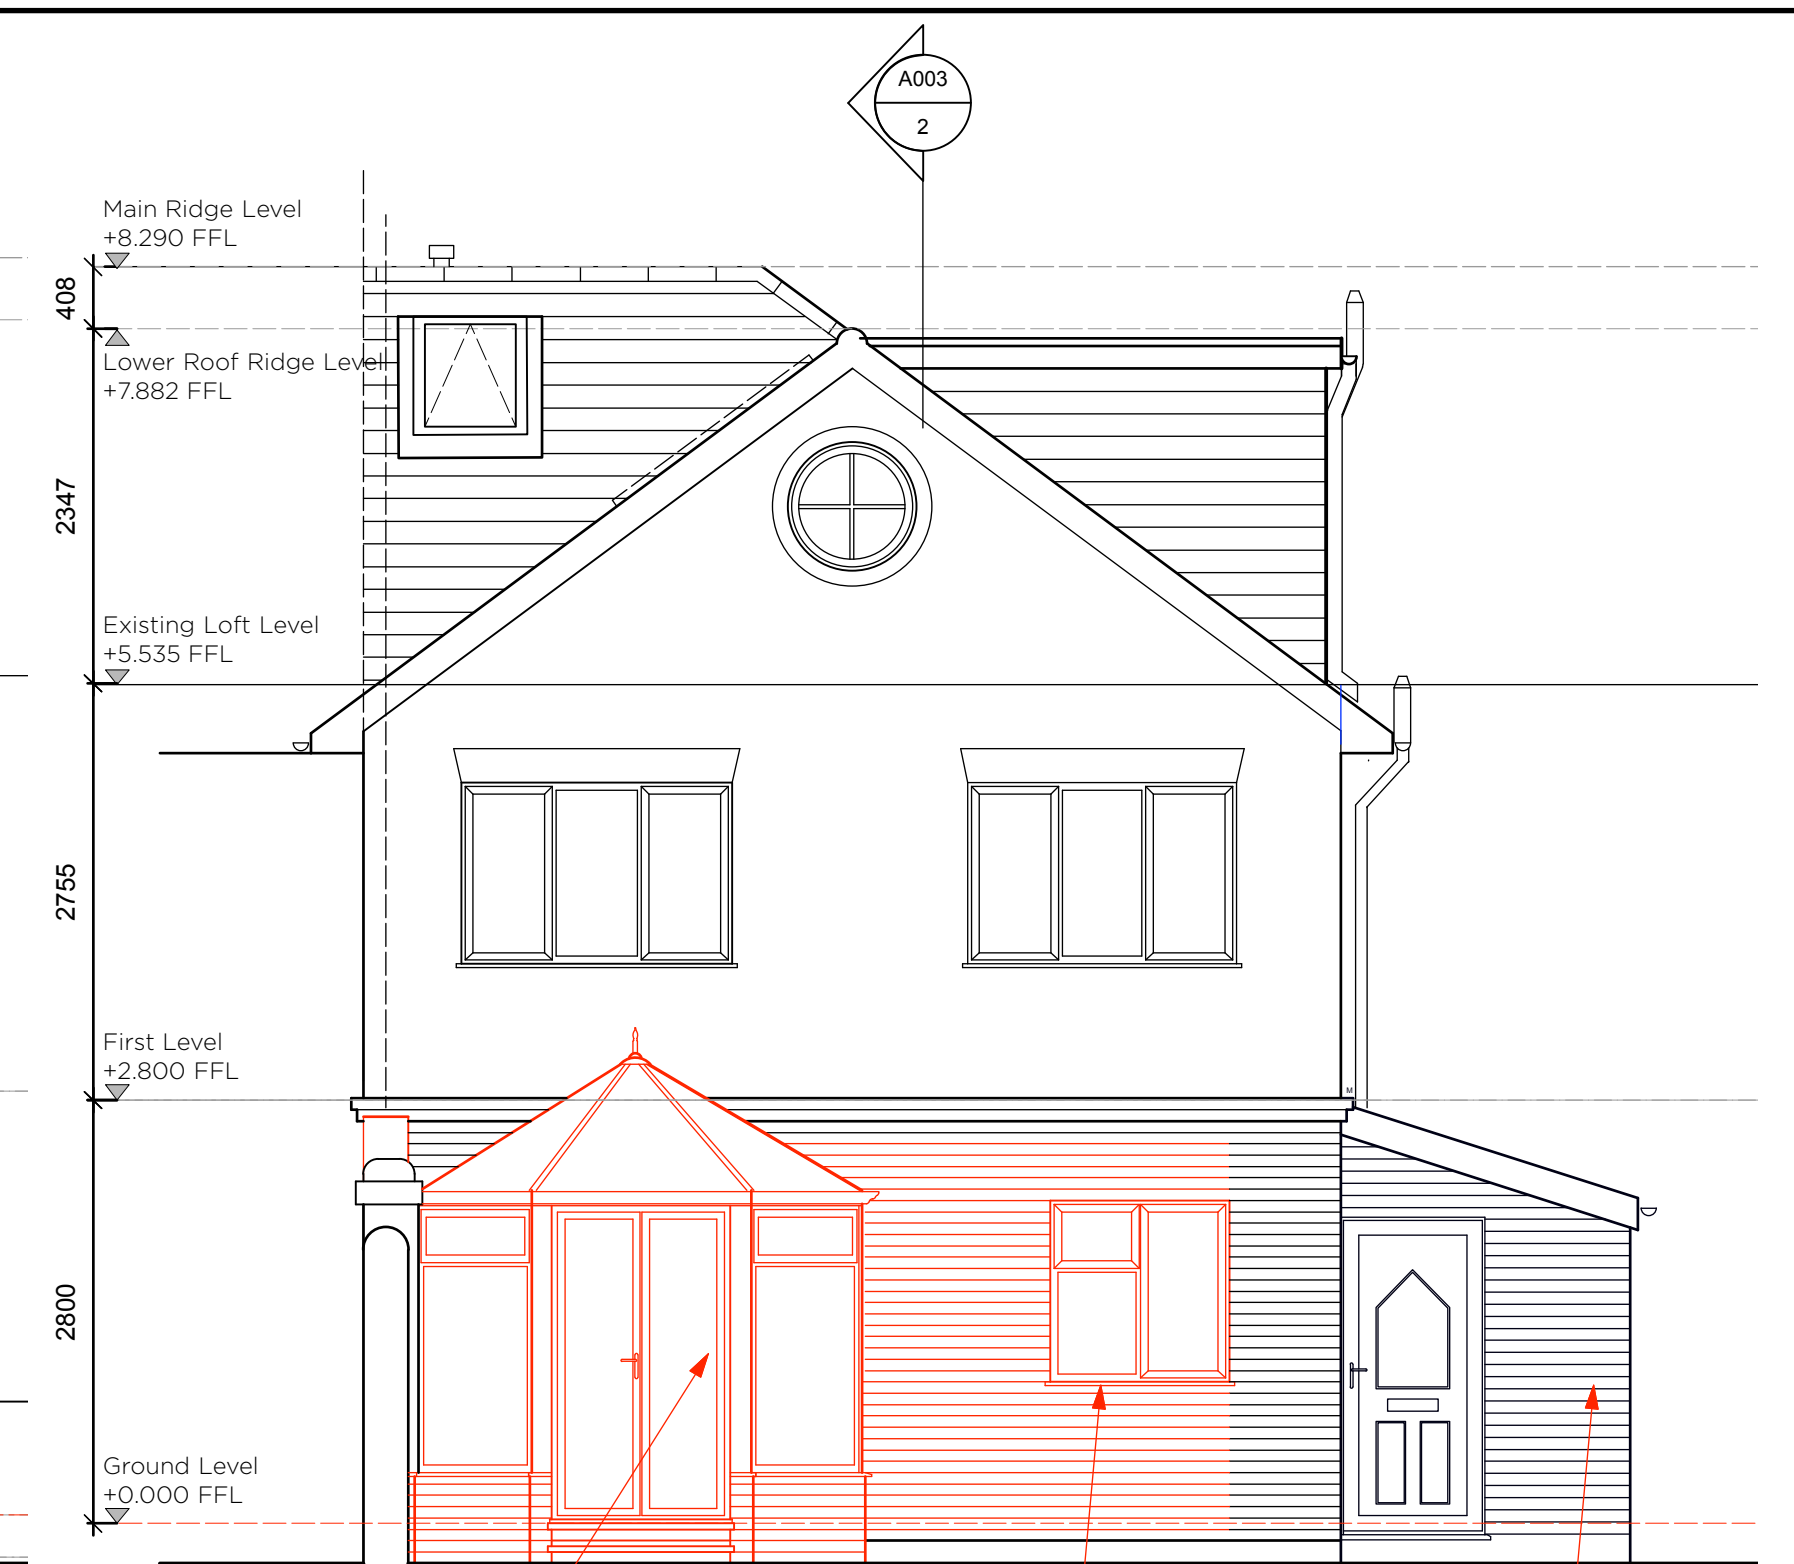


5 South East Elevation
Scale: 1:50




6 South West Elevation
Scale: 1:50

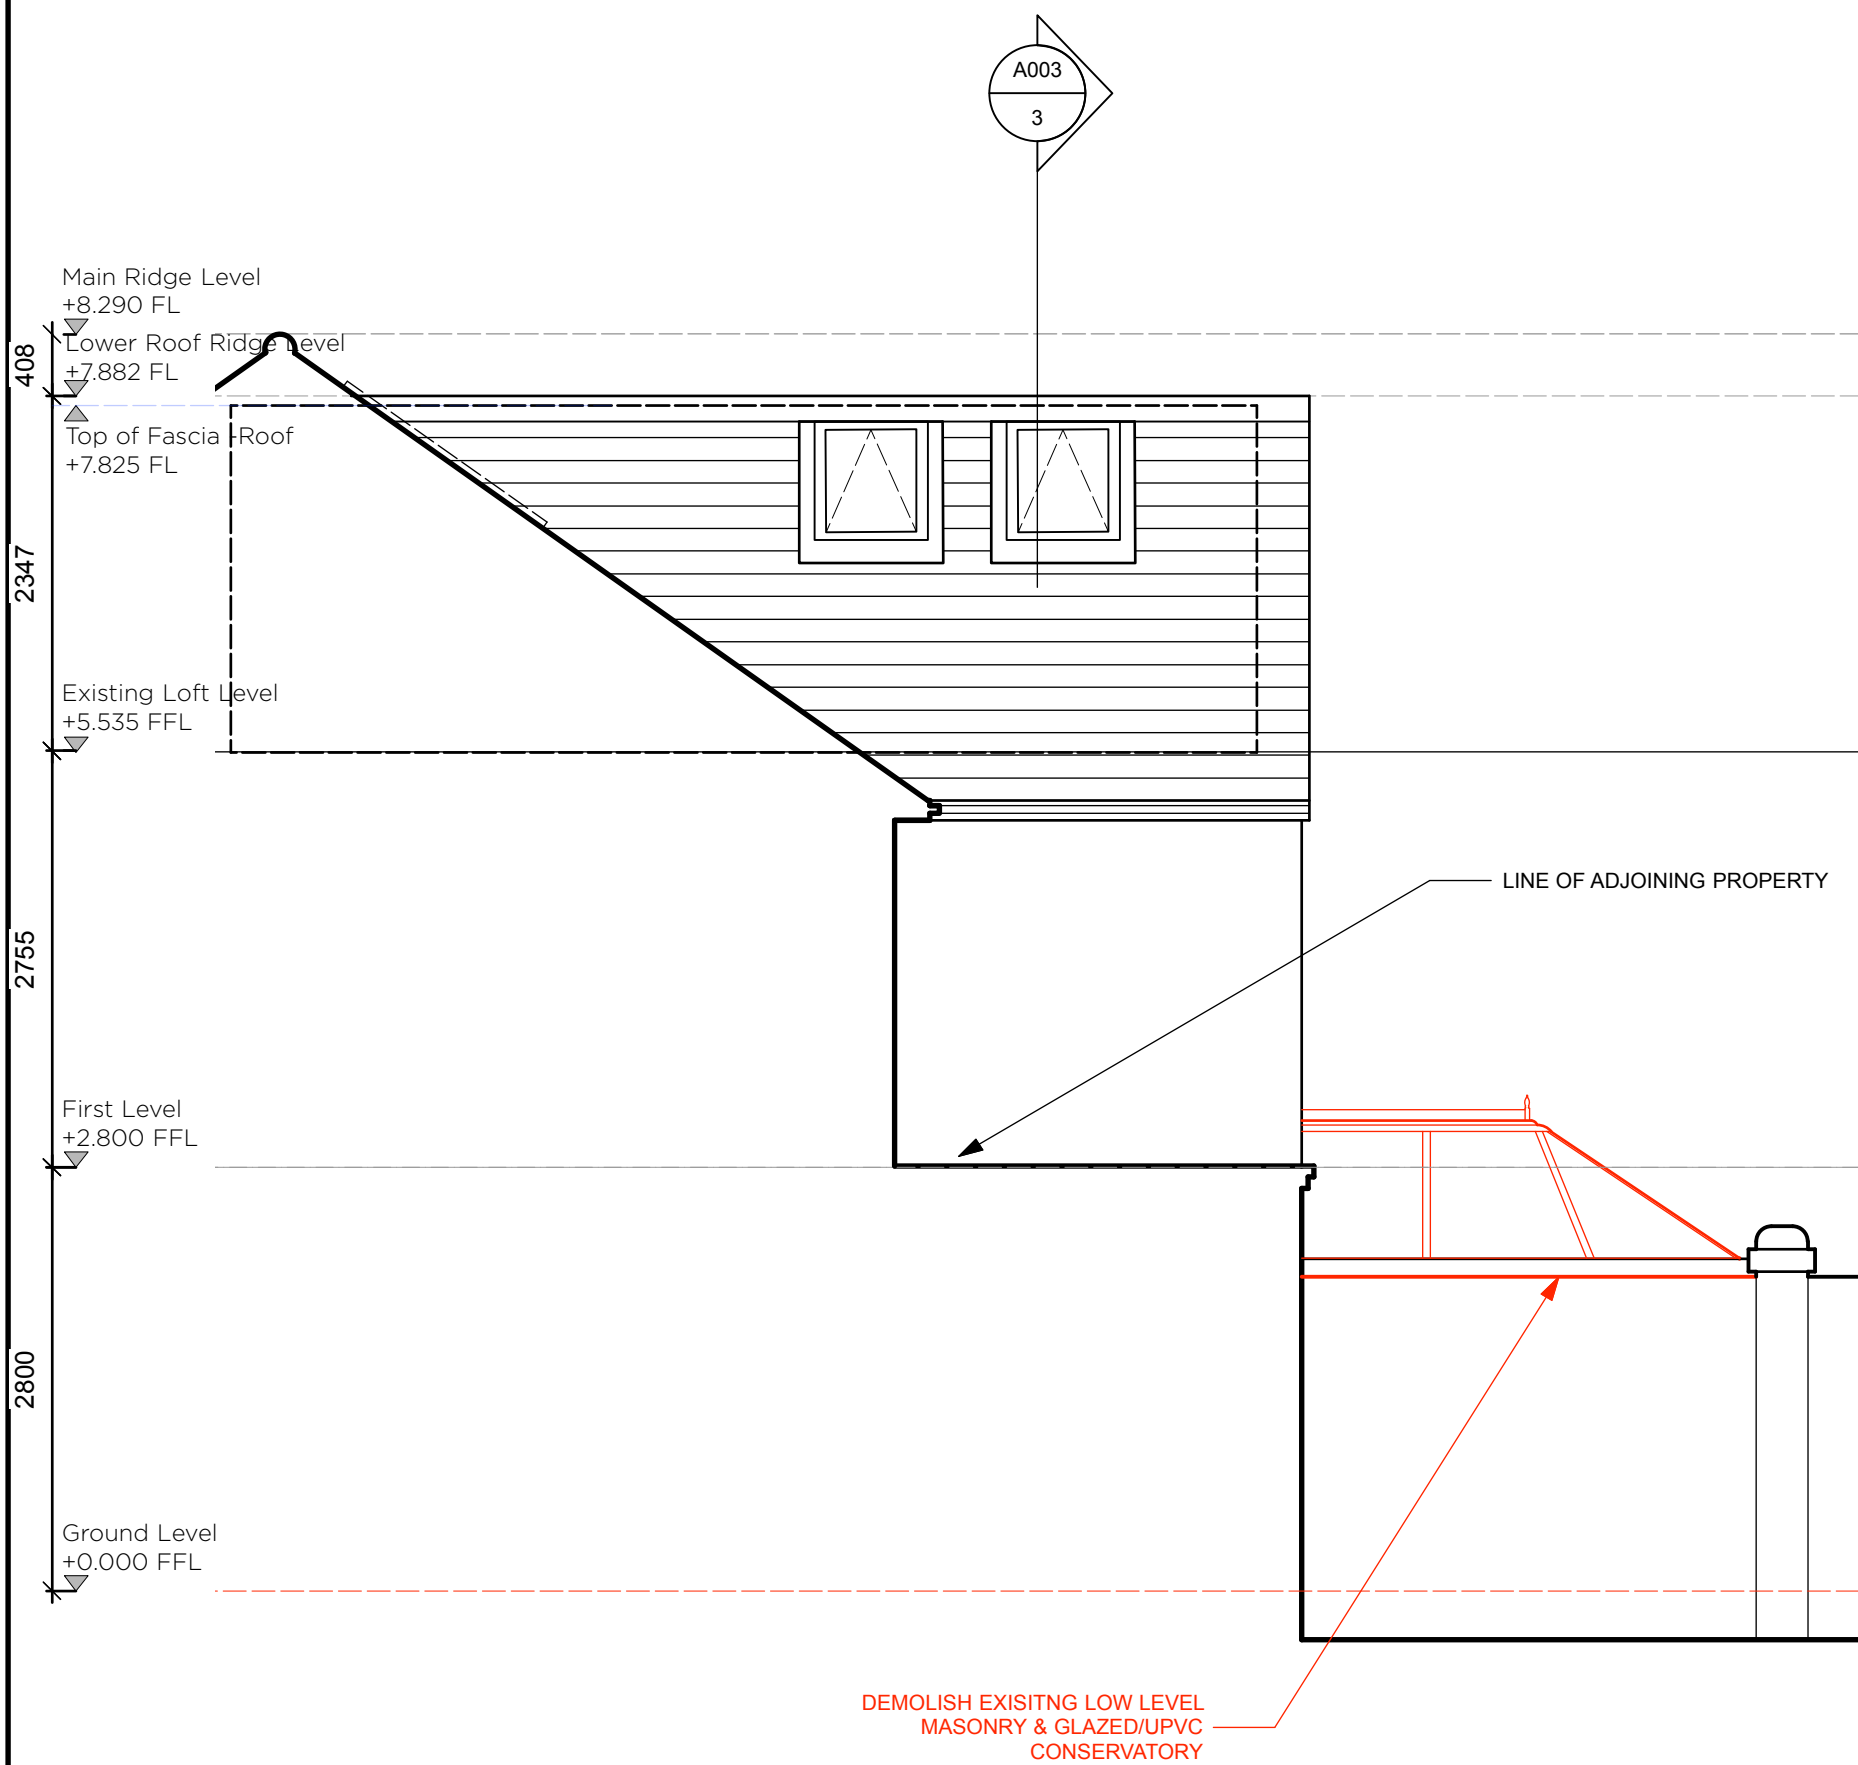

1 Section/Elevation Adjacent Property/North West Elevation
Scale: 1:50

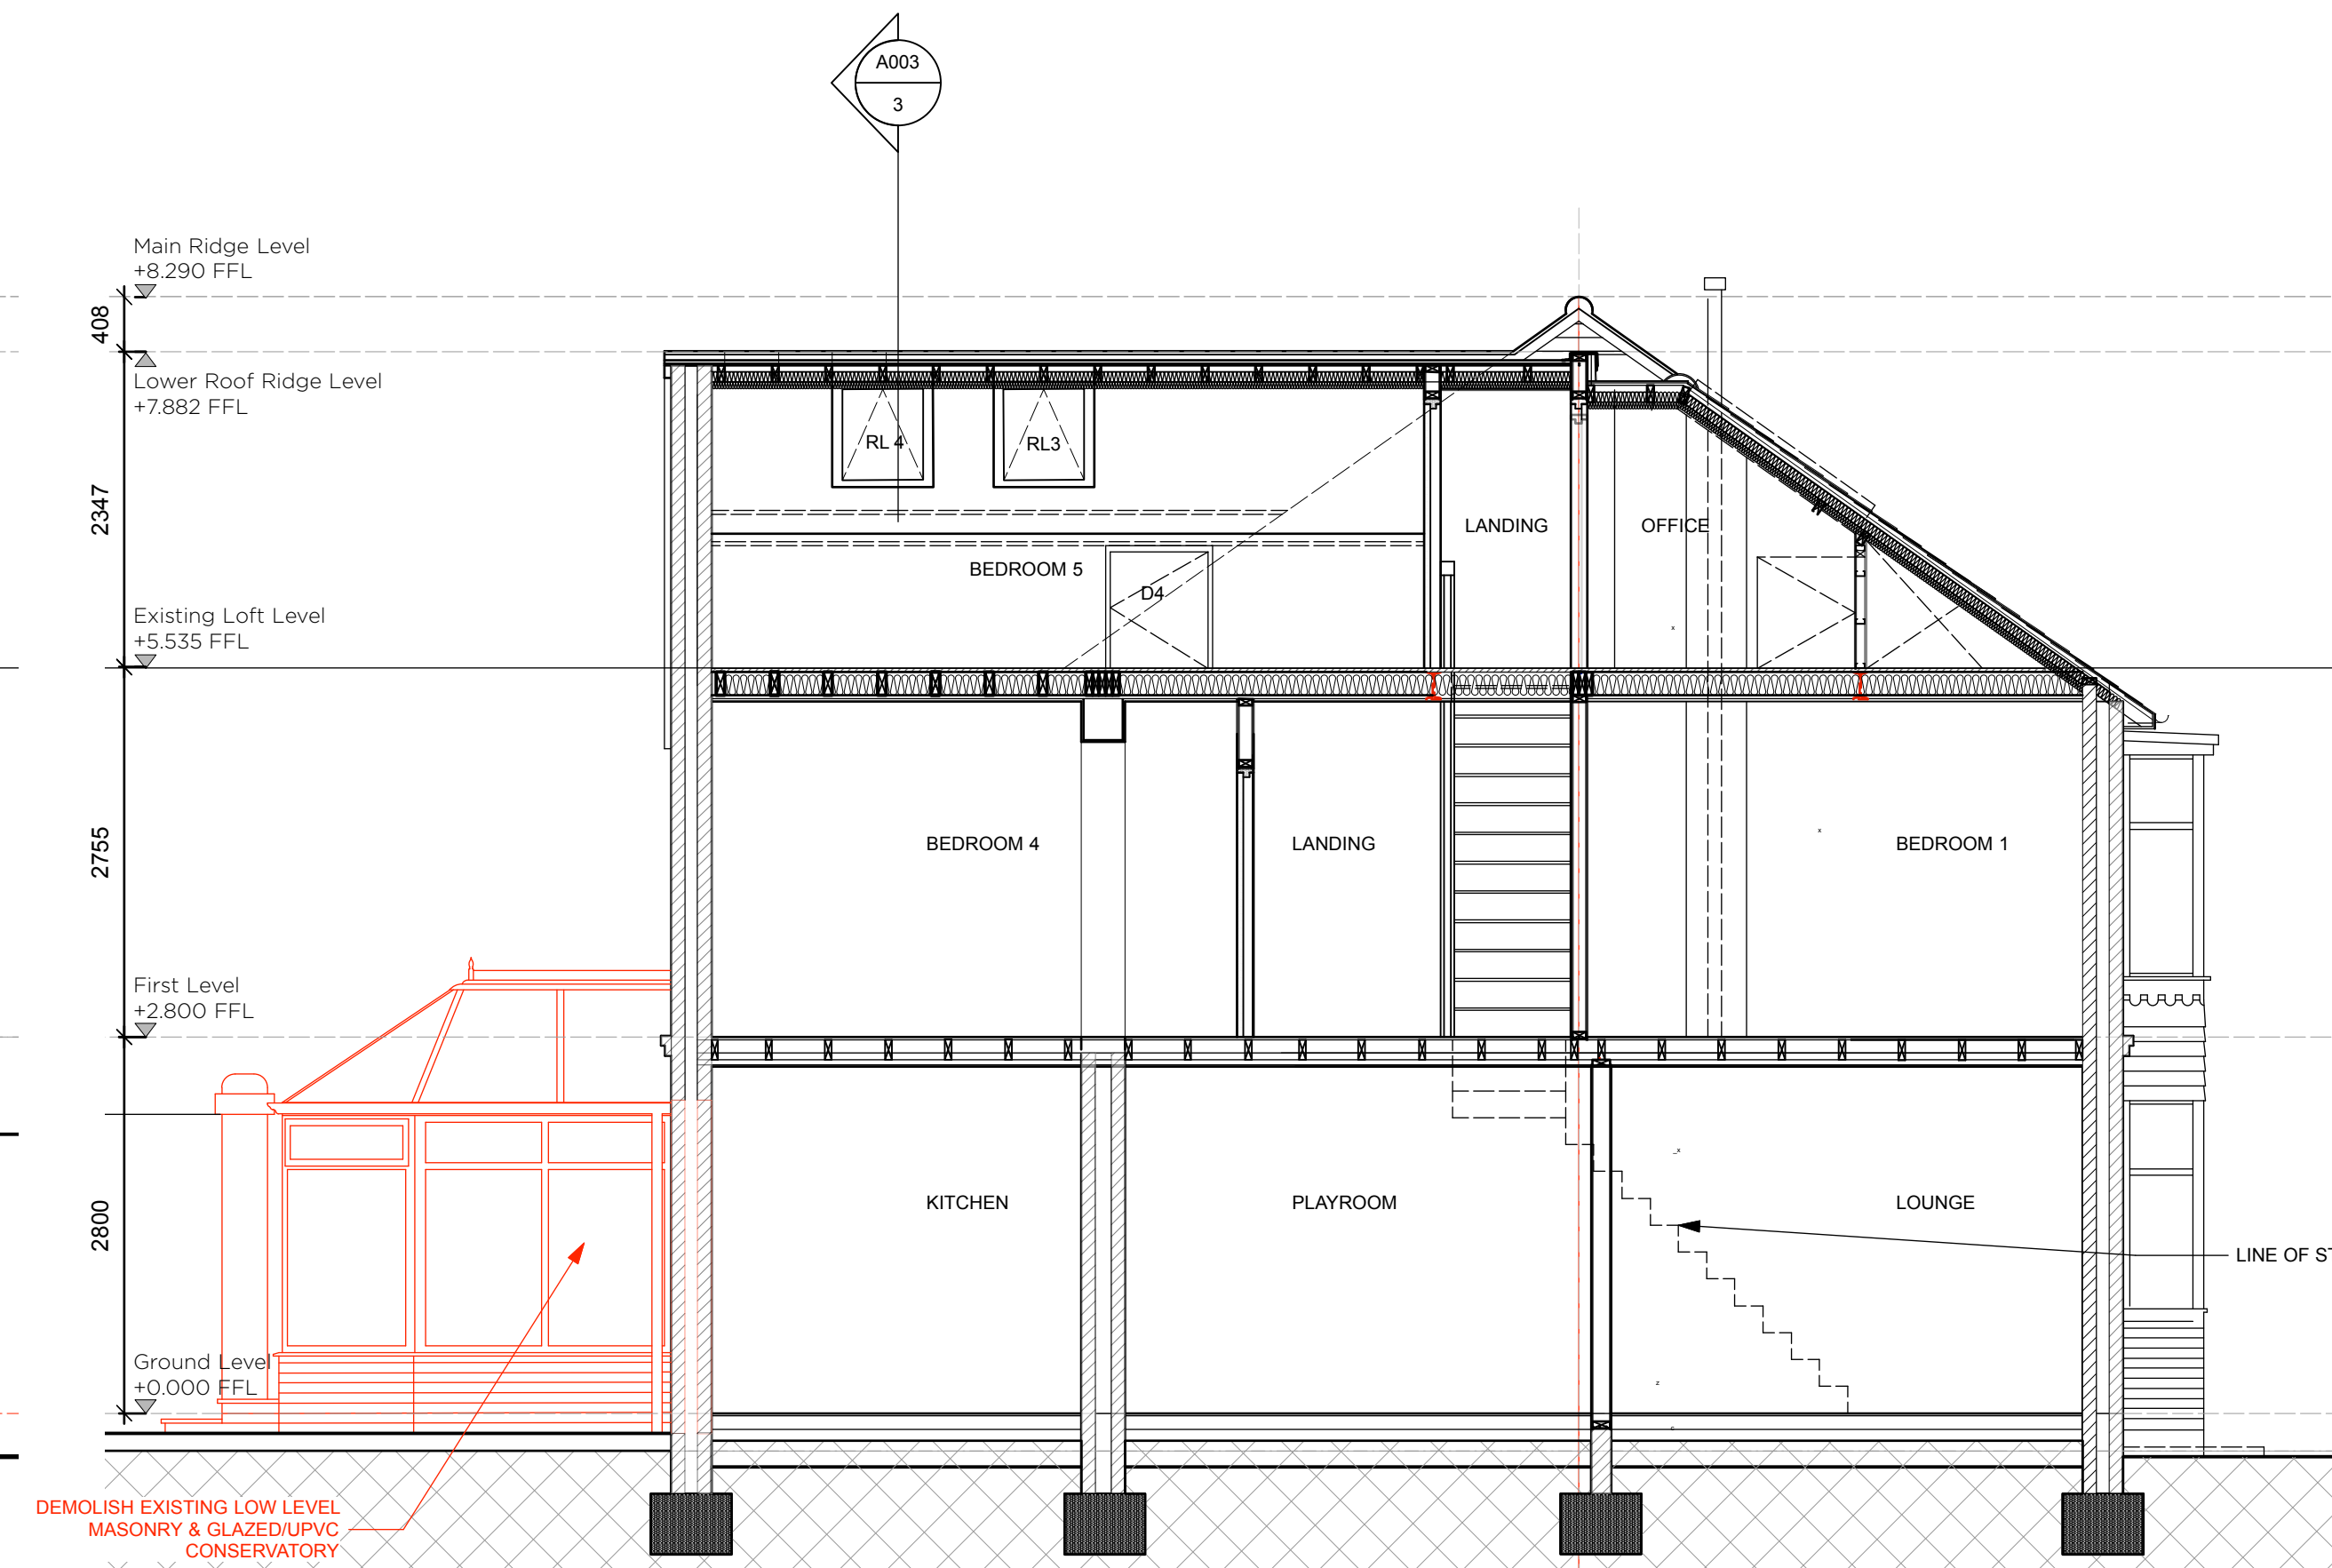

2 Section AA
Scale: 1:50

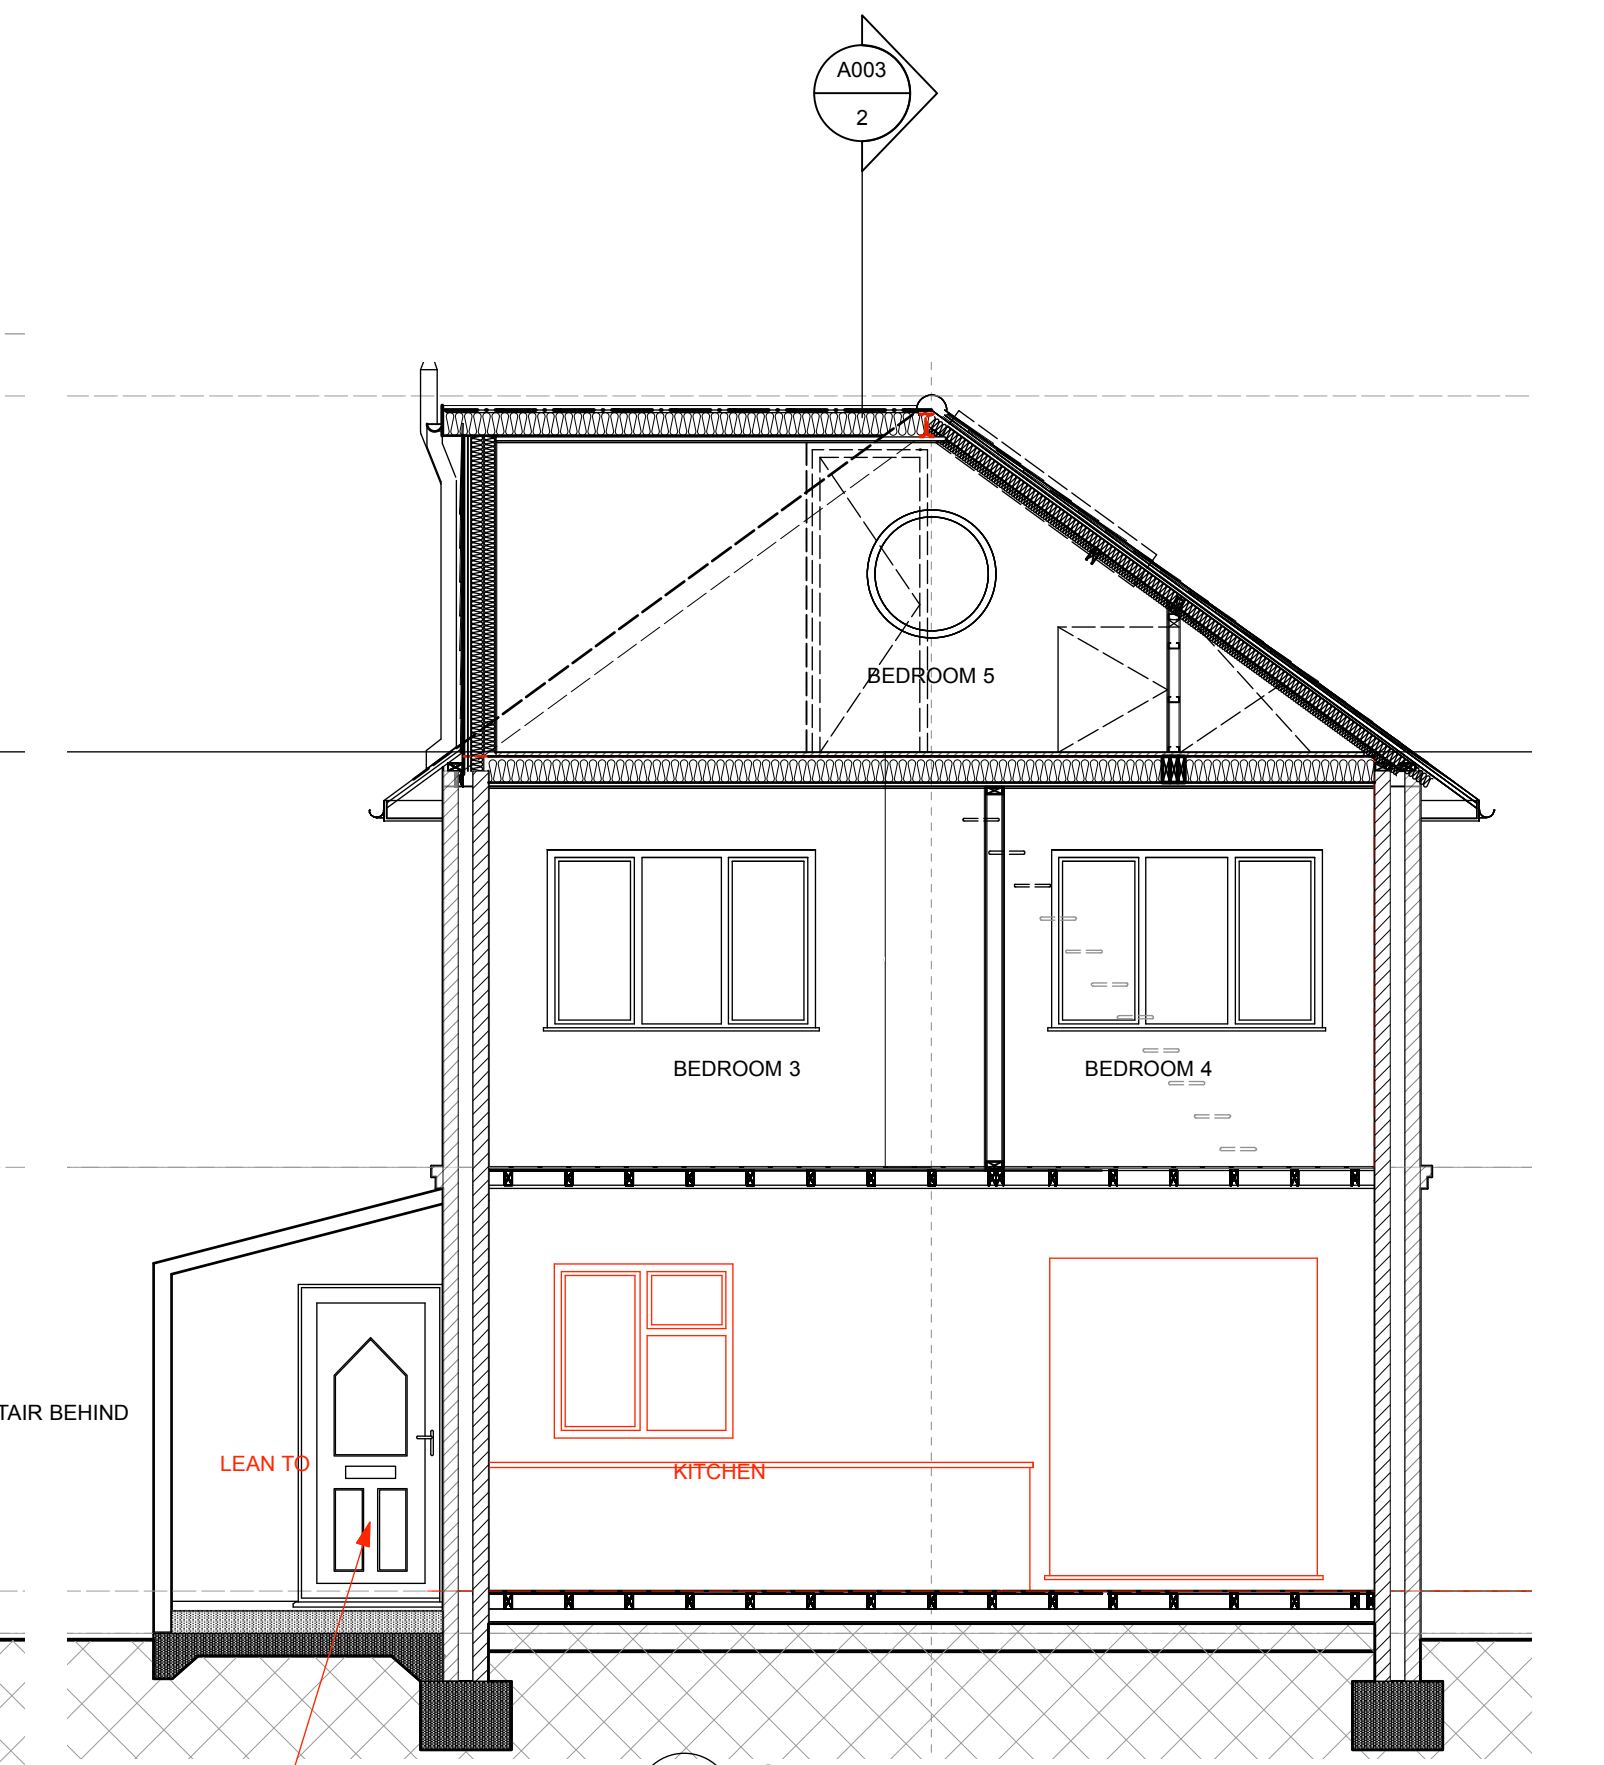

3 Section BB
Scale: 1:50

LEGEND:

1. LINES/TEXT IN BLACK 'EXISTING' BUILDING TO BE RETAINED

2. LINES/TEXT IN RED 'EXISTING' BUILDING TO BE DEMOLISHED



Project Name
Residential Kitchen Extension

Client Name and Address
Mr & Mrs Austin/63 Hulbert Road, P09 3TB

Sheet Number
A003

Sheet Title
Exist. Elev. & Sec.