



GENERAL NOTES:
1. THIS DRAWING IS TO BE READ IN CONJUNCTION WITH THE OTHER RELEVANT CONSULTANTS DRAWINGS.
2. ALL FINISHES ARE TO CONFORM TO THE CURRENT BUILDING REGULATIONS.
3. REFER TO A SEPARATE DOCUMENT FOR THE DESIGNERS RISK ASSESSMENT.
4. ALL WORKS OR MATERIALS INDICATED ON THIS DRAWING ARE TO BE TO THE LATEST RELEVANT BRITISH STANDARDS AND CARRIED OUT IN ACCORDANCE WITH THE BRITISH STANDARDS CODES OF PRACTICE OR RECOGNIZED INSTITUTE OR TRADE ASSOCIATION RECOMMENDATIONS AND PUBLICATIONS.

Materials


- 1. Render to match existing
- 2. UPVC bi-fold doors
- 3. Flat roof
- 4. Timber Fascia

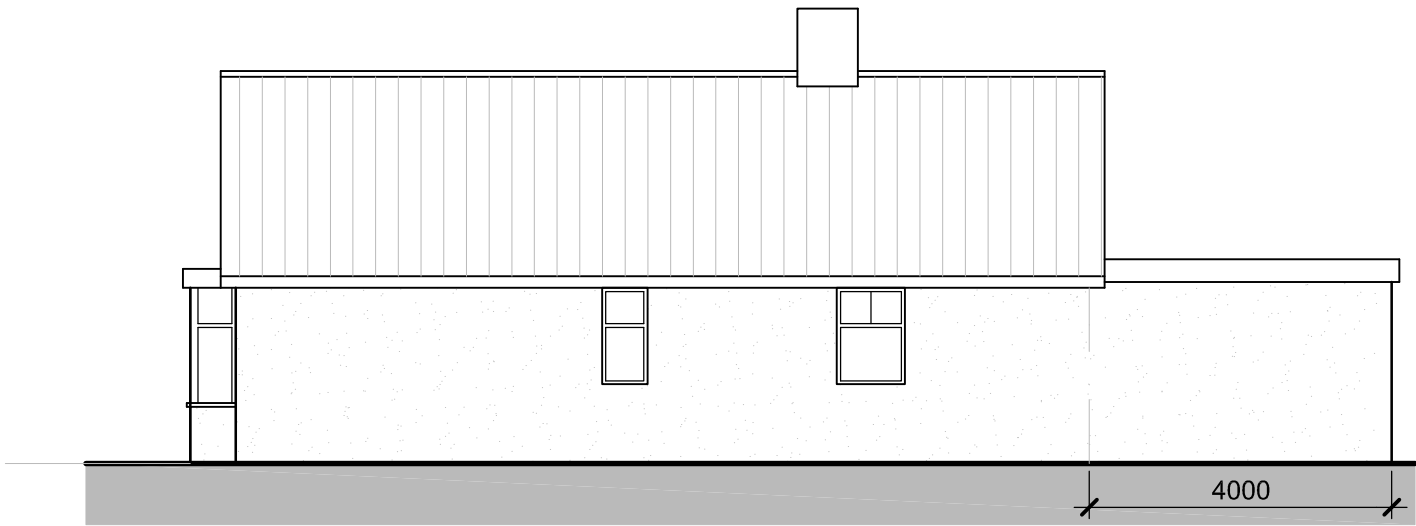


Proposed Side Elevation

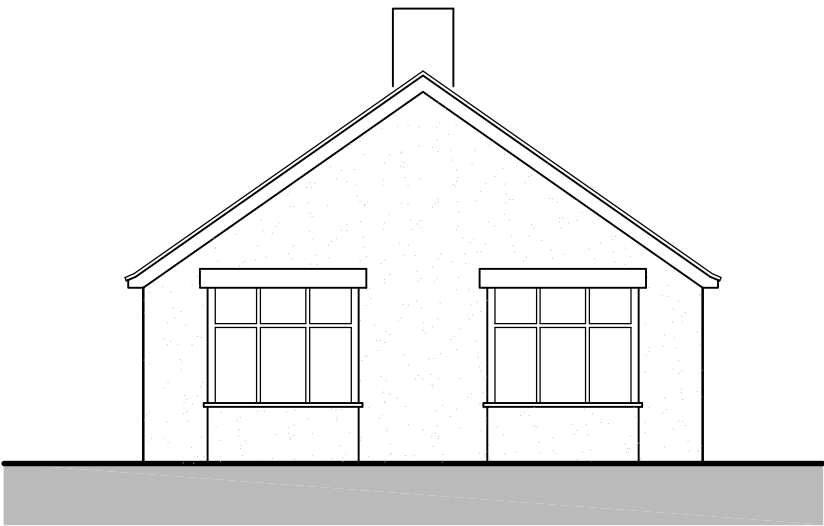

Proposed Front Elevation

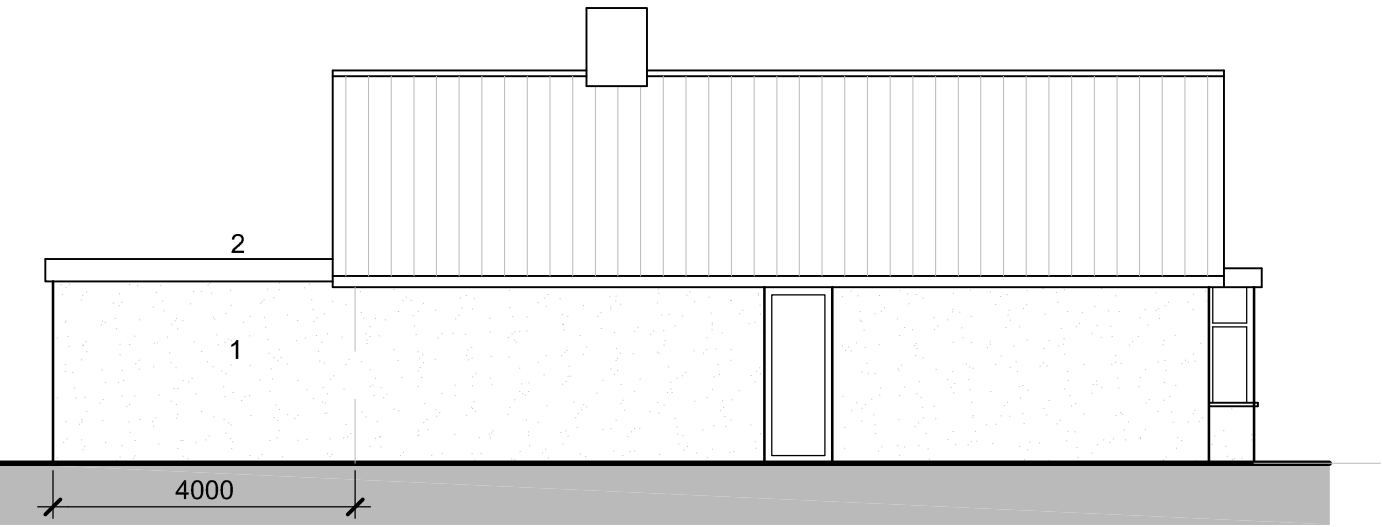


Proposed Side Elevation

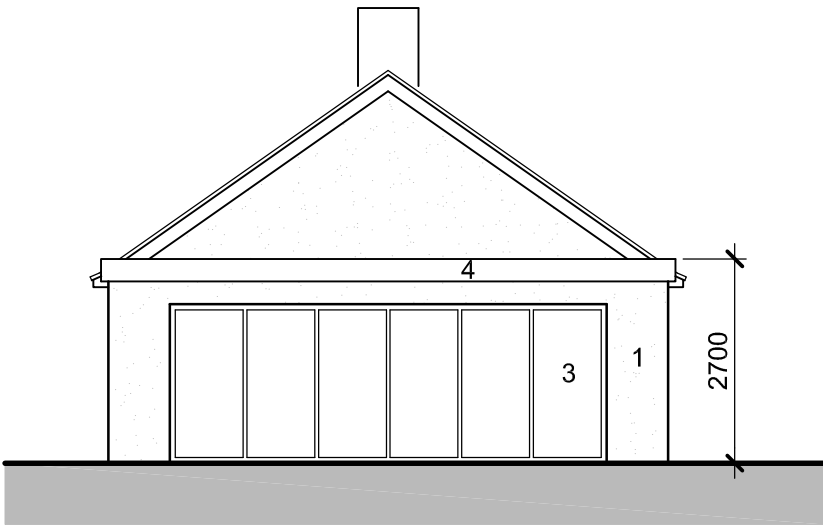

Proposed Rear Elevation

1:100 scale

 

Revision	Date	Description	Drawn	Checked
----------	------	-------------	-------	---------

PLC ARCHITECTS
Lansdowne House
25-26 Hampshire Terrace
Portsmouth PO1 2QF
Hampshire England
Tel: (023) 92 755 333
E-Mail: admh@plcarchitects.com
Web: www.plcarchitects.com

Client:

Project:
St James Road
Emsworth
Hampshire
PO10 7DN

Drawing Title:
Proposed Elevations

Drawn By JCB	Date Mar 21	Checked By	Date	Approved By	Date
Drawing No. 22.3304.102	Revisions P2	Scale: As Stated @ A3			

PLC ARCHITECTS © COPYRIGHT RESERVED 2021
NOT TO BE SCALED. DIMENSIONS TO BE CHECKED ON SITE
SCALING ONLY FOR LOCAL AUTHORITY PURPOSES