


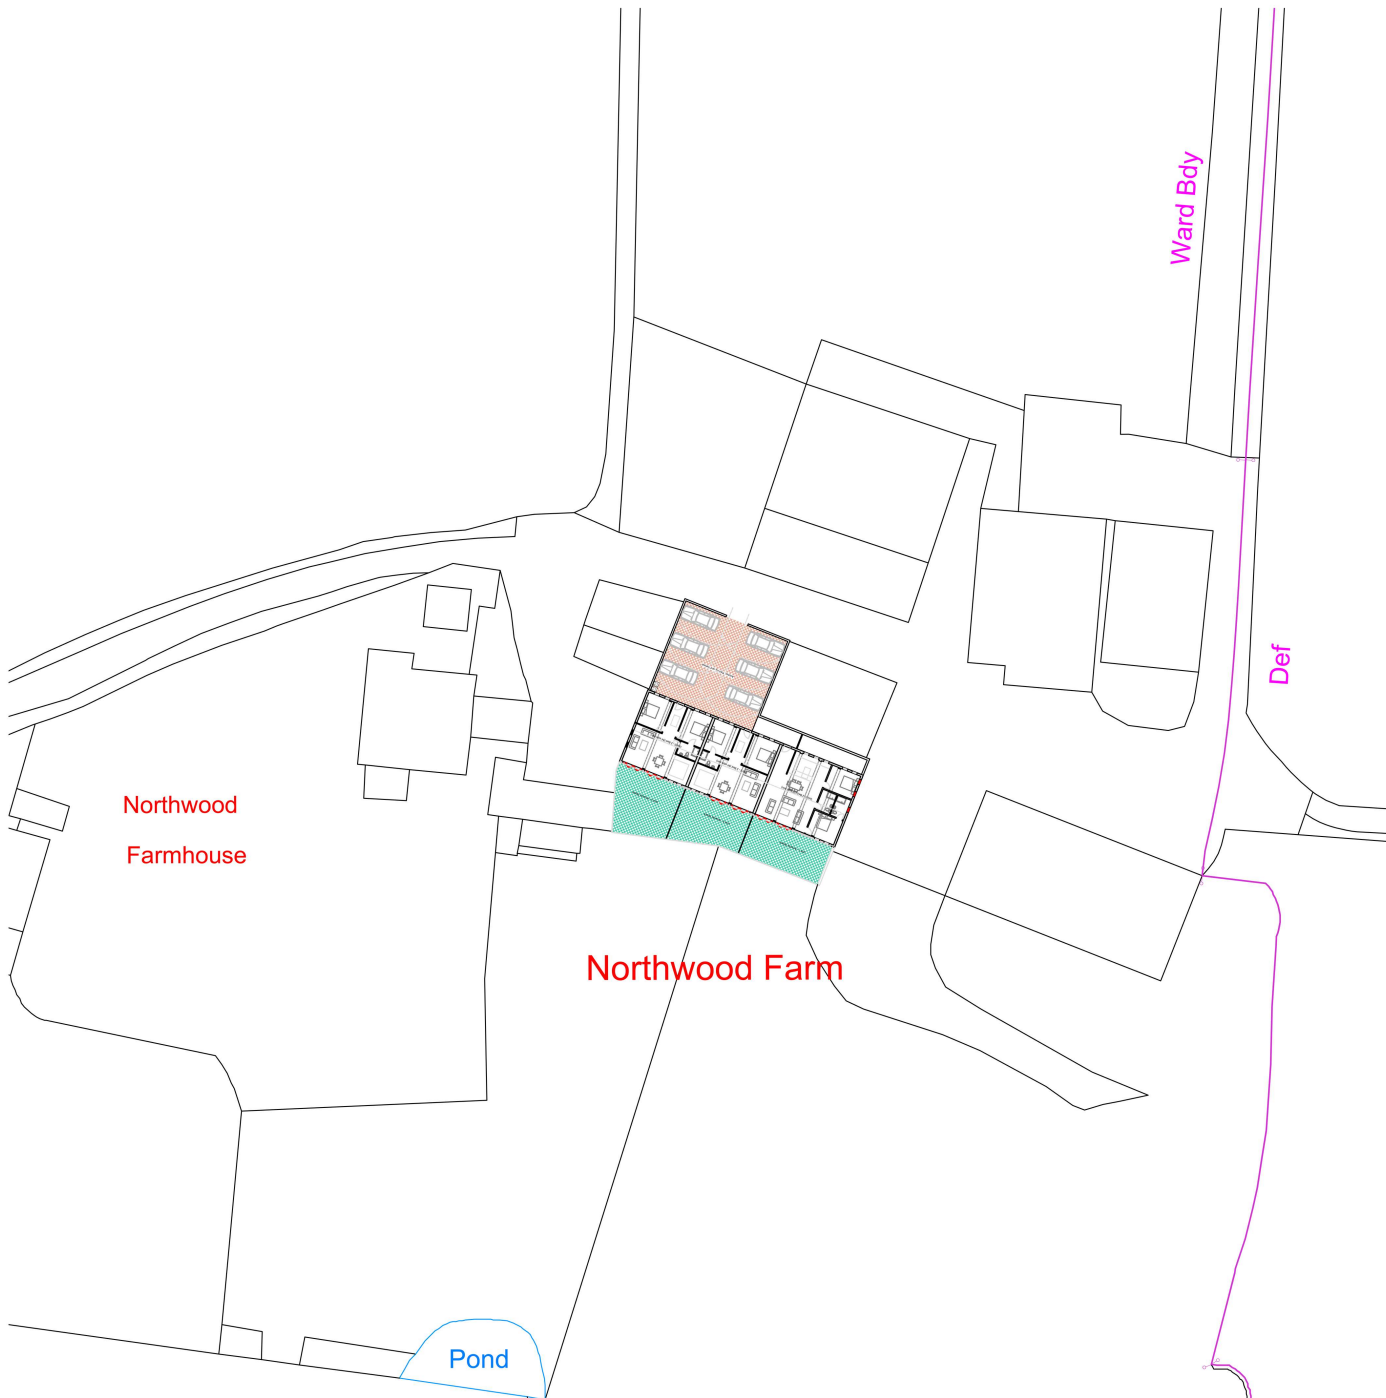

SITE PLAN
PROPOSED

I:500 @ A2

Project The Diary Northwood Farm Hayling Island	
Drawing Proposed Site Plan	
Scale 1:500	
Date 27.06.19	Revision 00
Drawing No. CON04	