

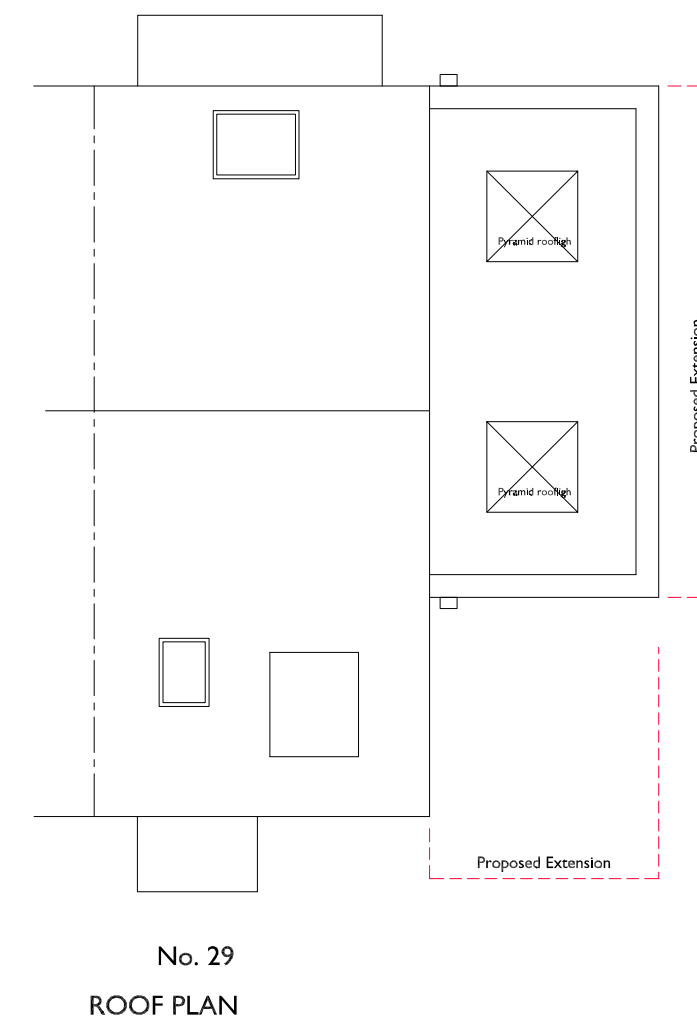
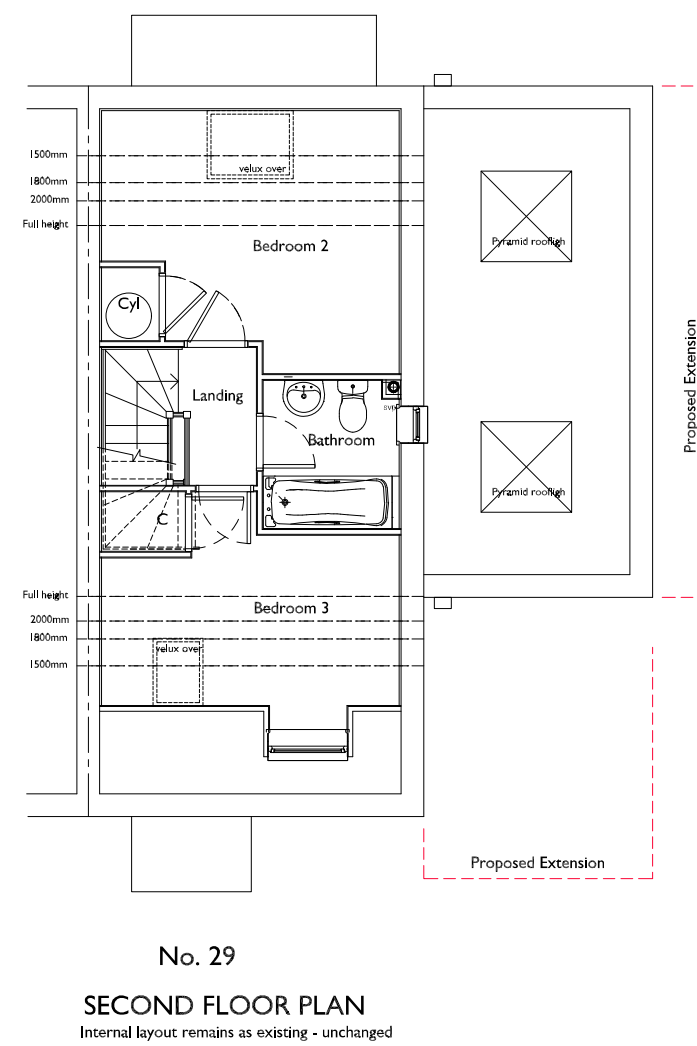


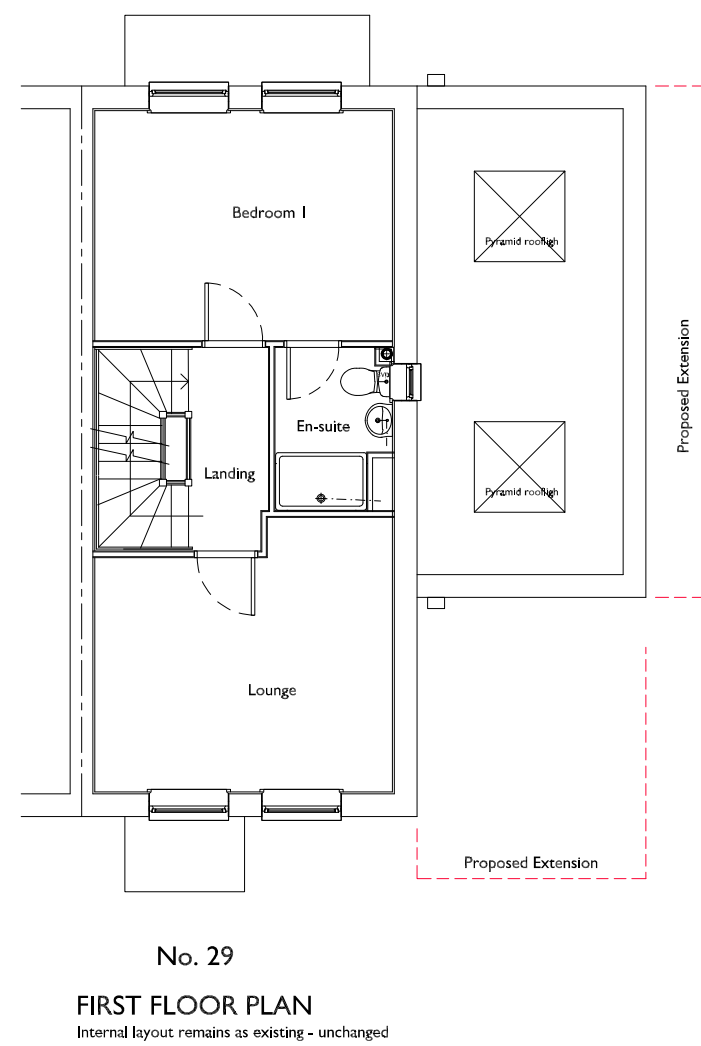

Residential Extension
29 Daffodil Way
Havant
Hampshire PO9 2FA

+(44)02380 012 900
designs@dwc-architecture.co.uk
30 Carlton Crescent,
Southampton,
Hampshire, SO15 2EW

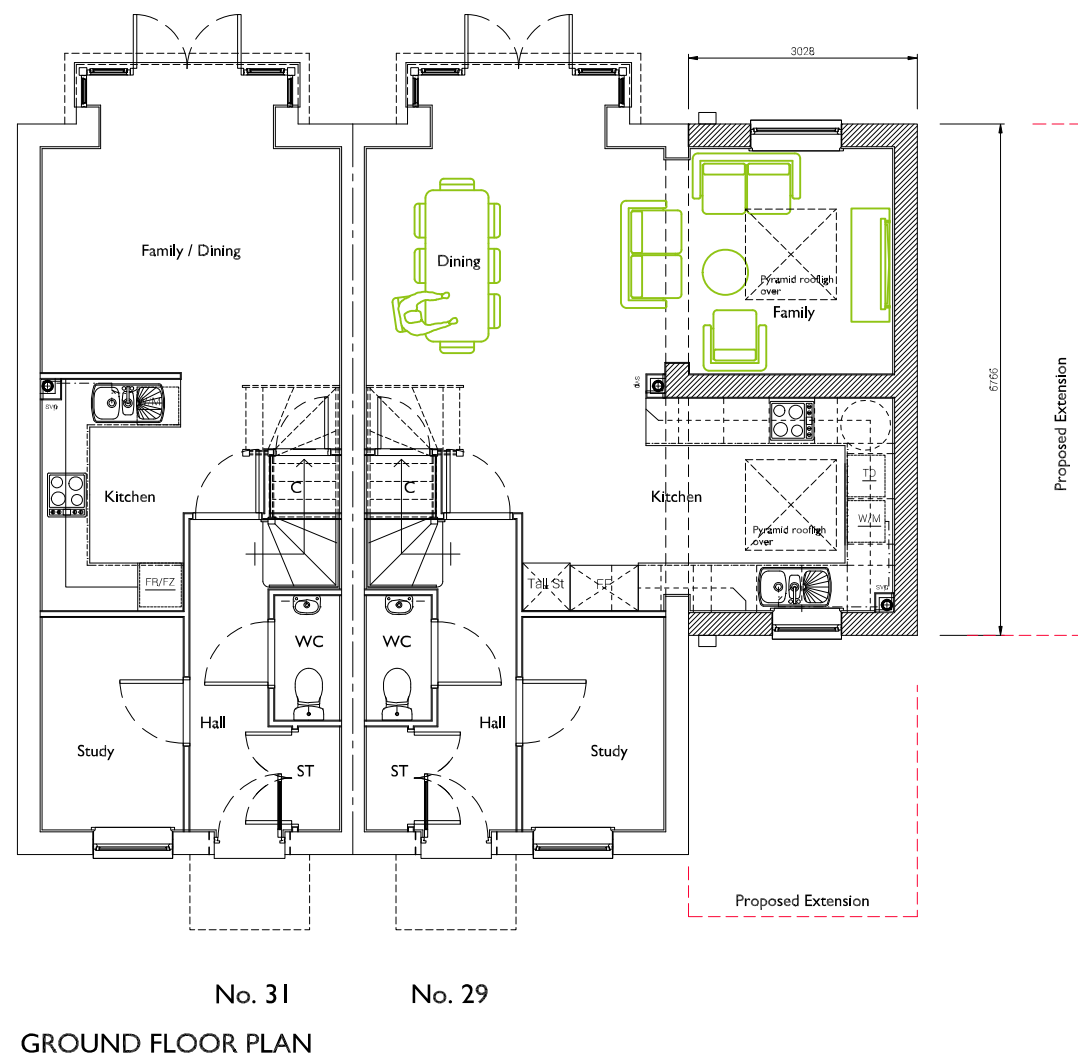

Dan Montgomery

DRAWING TITLE
Proposed House Extension
Floor Plans & Elevations

SCALE 1:100 SHEET SIZE A2 DRAWN ML CHKD DATE 09/02/2024

DETAILED PLANNING

24001-DWC-SP04-01-DR-A-0010-1ST



THIS DRAWING IS THE COPYRIGHT OF DWC ARCHITECTURE LTD. AND MAY NOT BE COPIED, ALTERED OR REPRODUCED IN ANY FORM, OR PASSED TO A THIRD PARTY WITHOUT THE WRITTEN CONSENT. DIMENSIONS SHOULD BE CHECKED AND VERIFIED ON SITE AND ANY DISCREPANCIES SHOULD BE REPORTED TO THE ARCHITECT. DO NOT SCALE FROM THIS DRAWING, EXCEPT FOR PLANNING PURPOSES. USE FIGURED DIMENSIONS ONLY. IF IN DOUBT ASK FOR CONFIRMATION.