


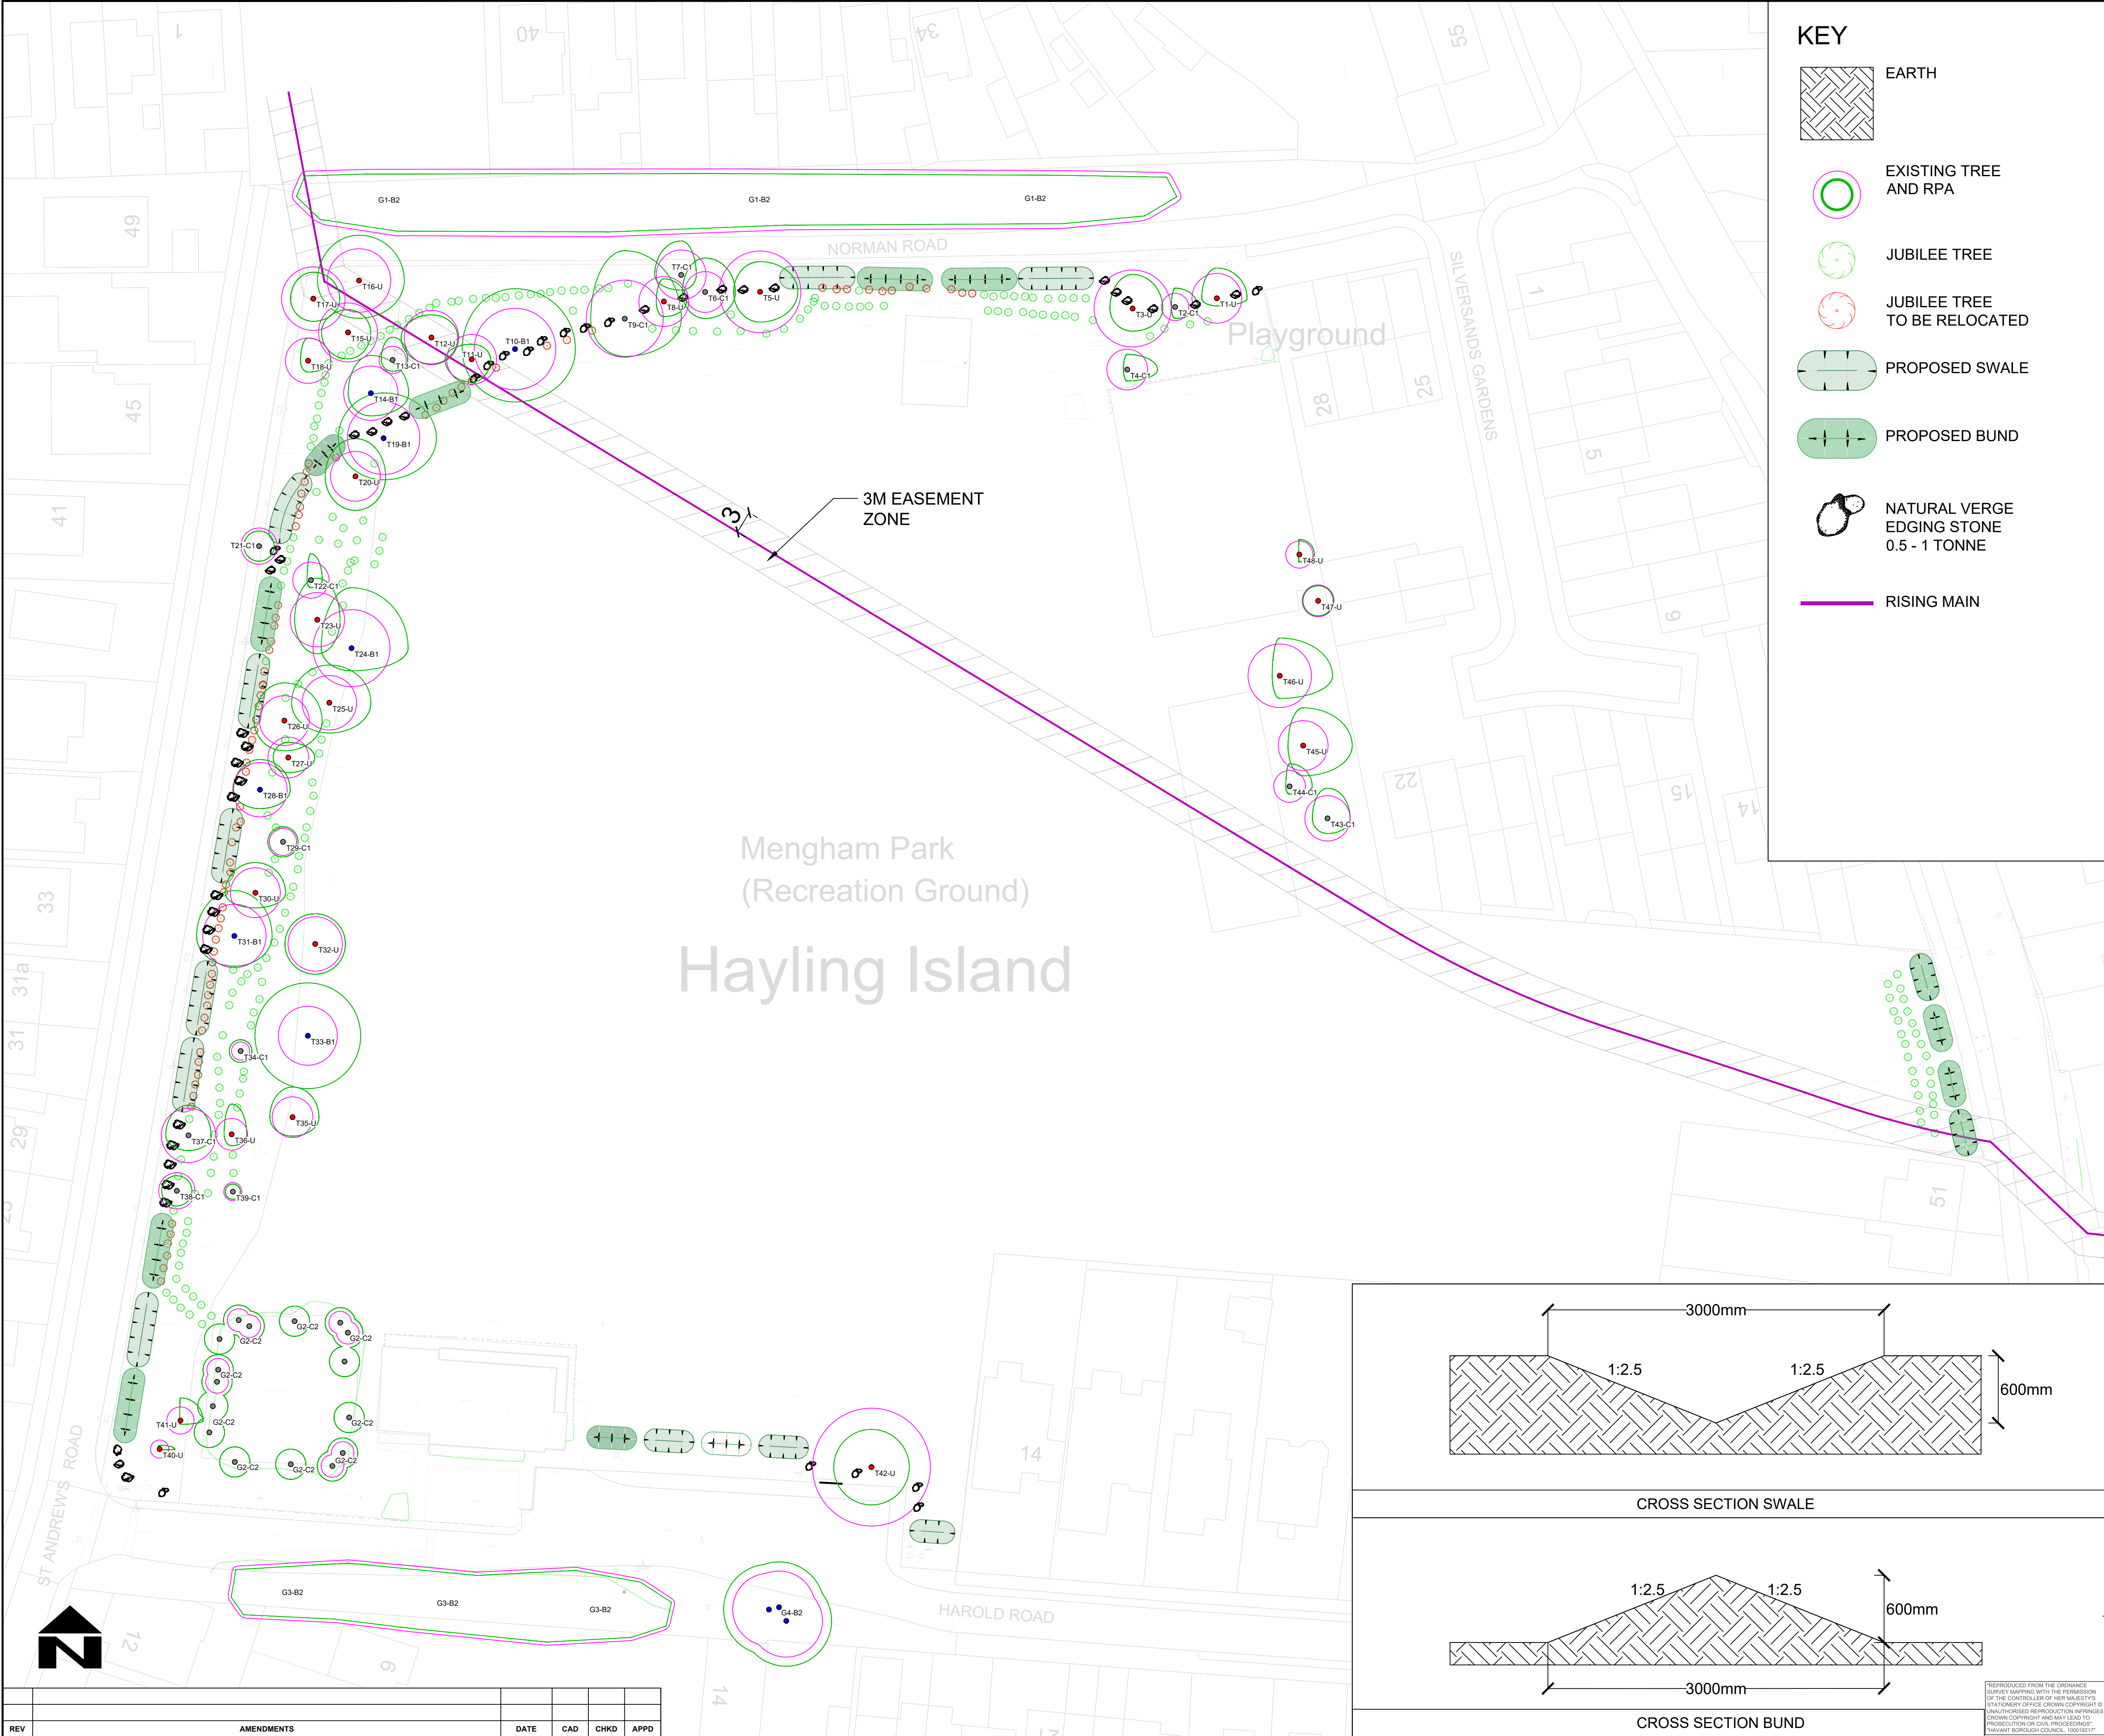

KEY

- EARTH
- EXISTING TREE AND RPA
- JUBILEE TREE
- JUBILEE TREE TO BE RELOCATED
- PROPOSED SWALE
- PROPOSED BUND
- NATURAL VERGE EDGING STONE 0.5 - 1 TONNE
- RISING MAIN

NOTES

- DO NOT SCALE FROM THIS DRAWING
- ALL DIMENSIONS ARE IN METRES UNLESS OTHERWISE STATED.
- THE CONTRACTOR SHALL BE AWARE OF ALL STATUTORY UNDERTAKERS PLANT THAT MAY BE LOCATED WITHIN THE SITE.
- ANY DISCREPANCIES SHOULD BE REPORTED TO THE OVERSEEING ORGANISATION IMMEDIATELY SO THAT CLARIFICATION CAN BE SOUGHT PRIOR TO THE COMMENCEMENT OF WORK.
- NO EXCAVATION BELOW 300MM WITHIN EASEMENT ZONE.
- NO MECHANICAL EXCAVATION WITHIN RPA OF EXISTING TREES.
- JUBILEE WHIPS TO BE DUG UP AND REPLANTED. LOCATION OF RELOCATED TREES TO BE DETERMINED BY VOLUNTEER GROUP.
- BUNDS AND SWALES TO BE OFFSET BY A MINIMUM OF 300MM FROM EDGE OF OPEN SPACE.

DRAFT

SAFETY, HEALTH AND ENVIRONMENT INFORMATION

In addition to the hazards/risk normally associated with the types of work detailed on this drawing, note the following significant residual risks (reference shall also be made to the design hazard log)

CONSTRUCTION
- ACCESS FOR THE PUBLIC
- LOCAL RESIDENCES
- VEHICLE ACCESS

MAINTENANCE/CLEANING
-

USE
-

DECOMMISSIONING/DEMOLITION
-

DRAWING STATUS
DRAFT

Havant
BOROUGH COUNCIL
Regeneration And Place
Civil Engineering and Landscape
Public Service Plaza
Civic Centre Road
Havant. Hants. PO9 2AX
Telephone: (023) 9247 4174
Email: celt@havant.gov.uk
Internet: www.havant.gov.uk

CLIENT

SCHEME
Mengham Park

DRAWING TITLE
Site Plan

SCALE @ A1
1:400

DESIGNED/DRAWN
HM

ORIGINAL SIZE
A1

DATE
09/02/2022

DRAWING NUMBER

PROJECT NUMBER
2022_01


ORIGINATOR
HBC

CLIENT No
2022-01-HBC


TYPE
REV

NUMBER
03

SHEET NUMBER (. OF .)
03

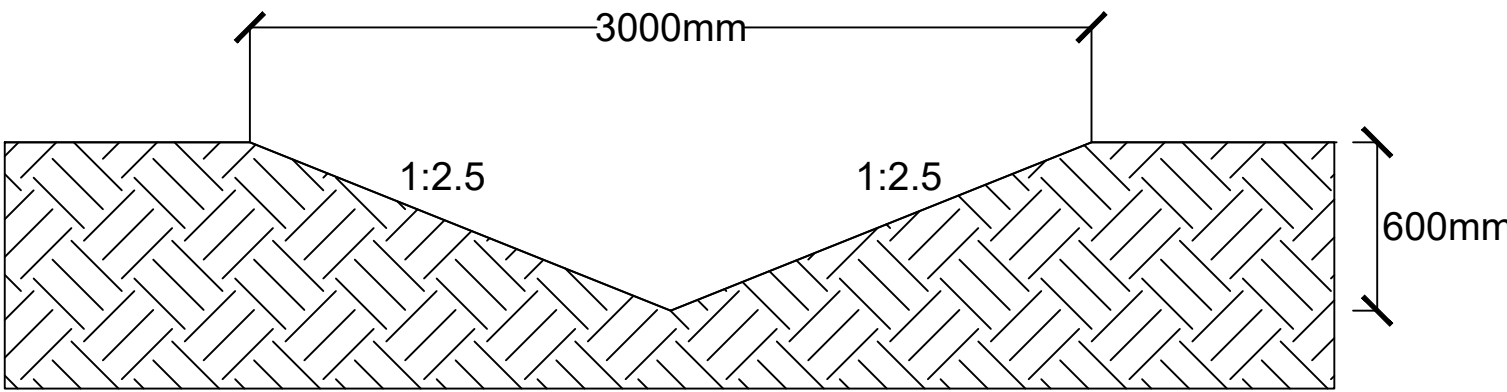

CROSS SECTION SWALE

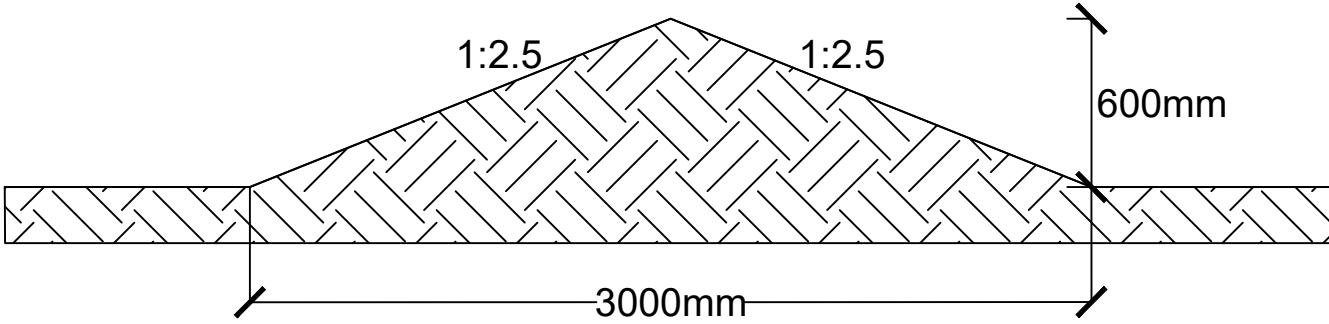

CROSS SECTION BUND

REPRODUCED FROM THE ORDINANCE SURVEY MAPING WITH THE PERMISSION OF THE CONTROLLER OF HER MAJESTY'S STATIONERY OFFICE CROWN COPYRIGHT © UNAUTHORISED REPRODUCTION INFRINGES CROWN COPYRIGHT AND MAY LEAD TO PROSECUTION ON CIVIL PROCEEDINGS. HAVANT BOROUGH COUNCIL 1000105117