




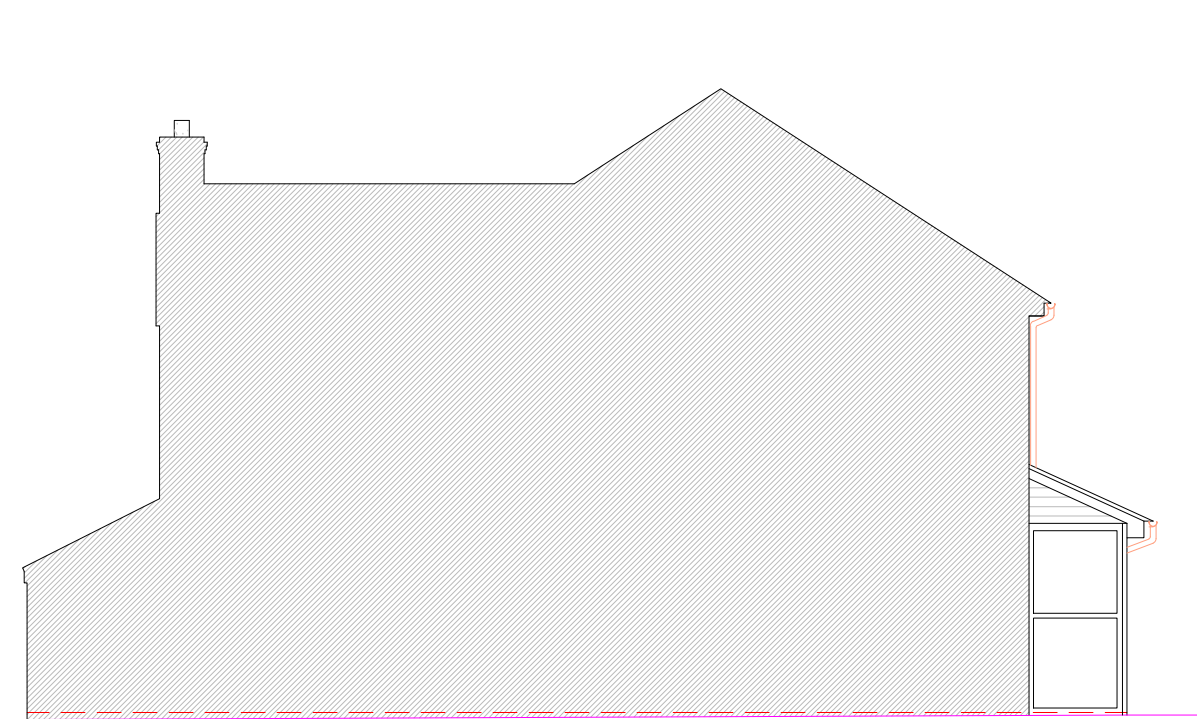


1 EXISTING SIDE ELEVATION
1:100

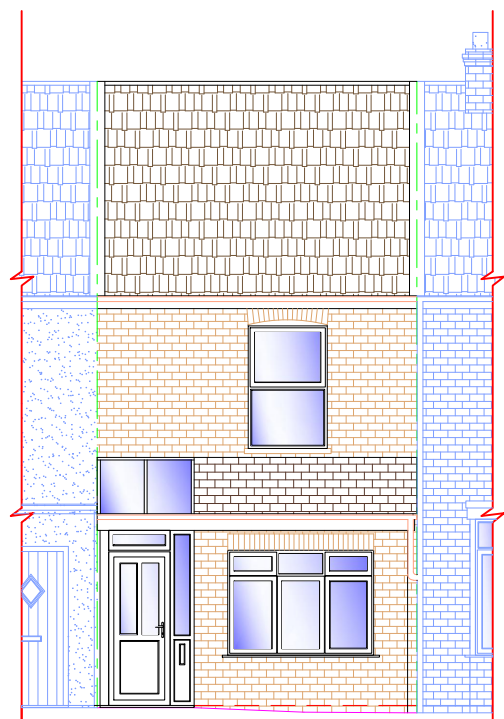


2 EXISTING FRONT ELEVATION
1:100

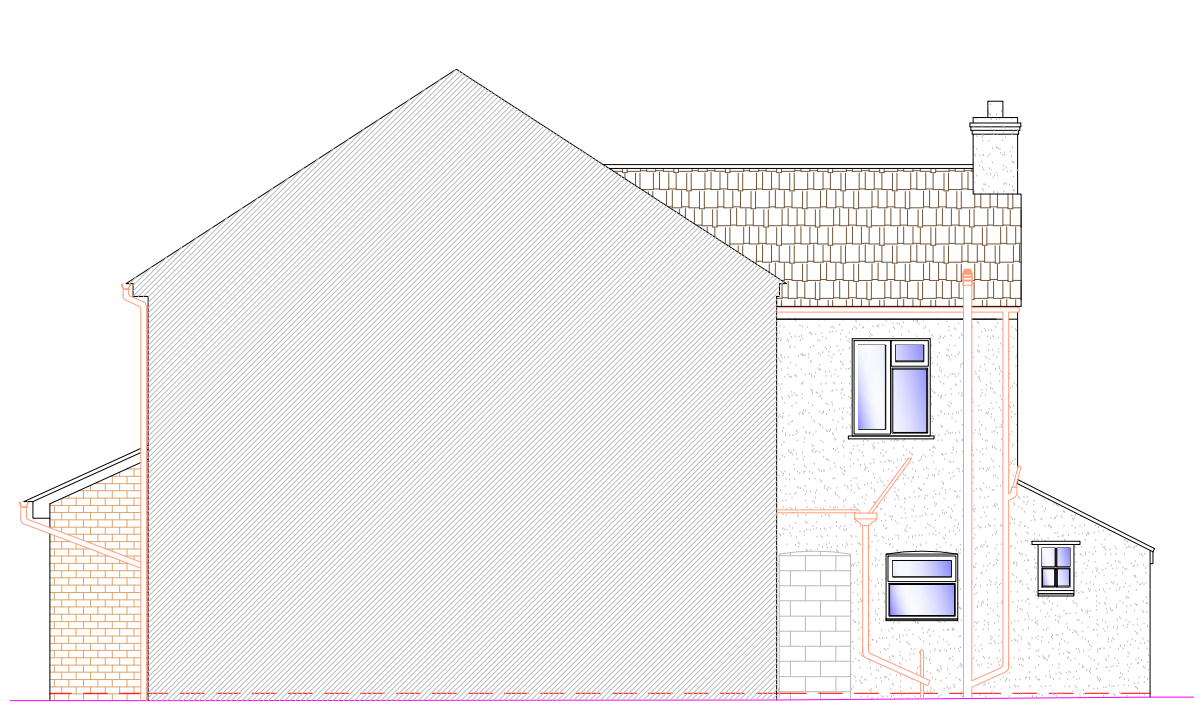


3 EXISTING SIDE ELEVATION
1:100

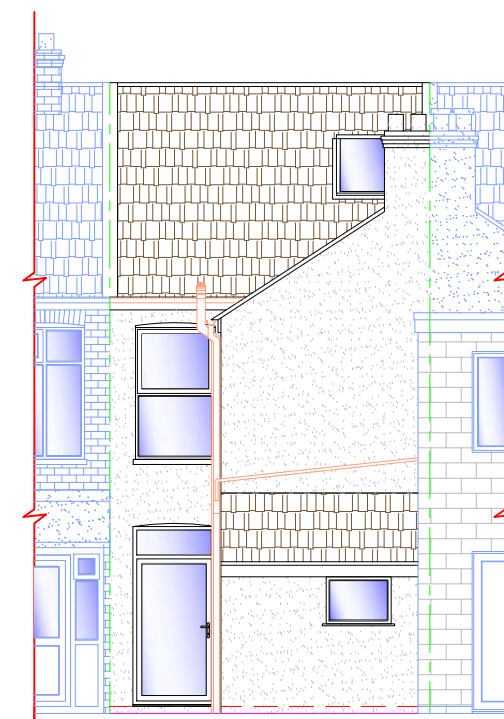


4 EXISTING REAR ELEVATION
1:100

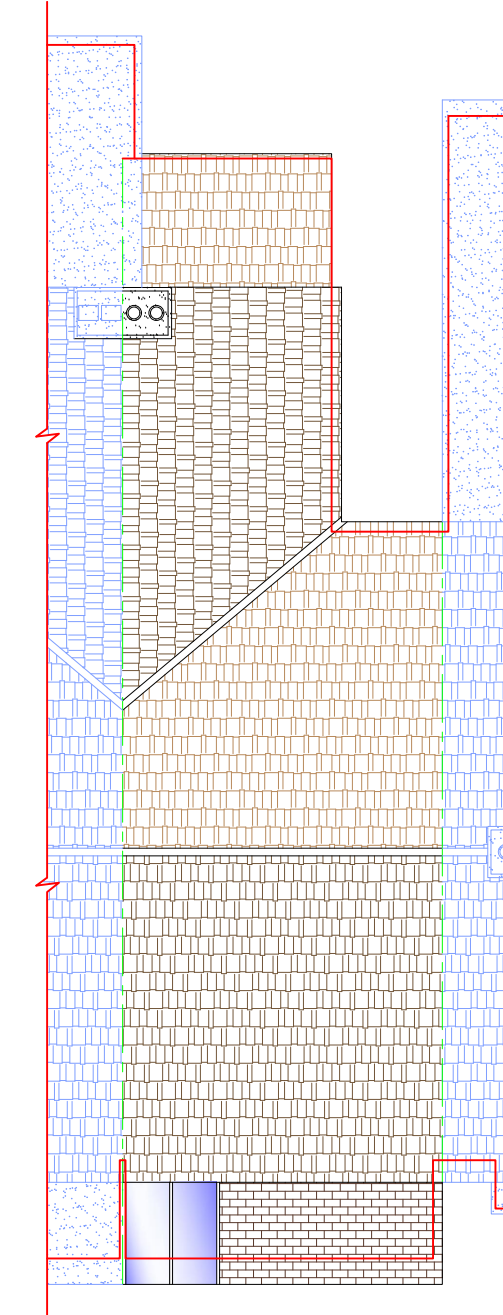


5 EXISTING ROOF ELEVATION
1:100

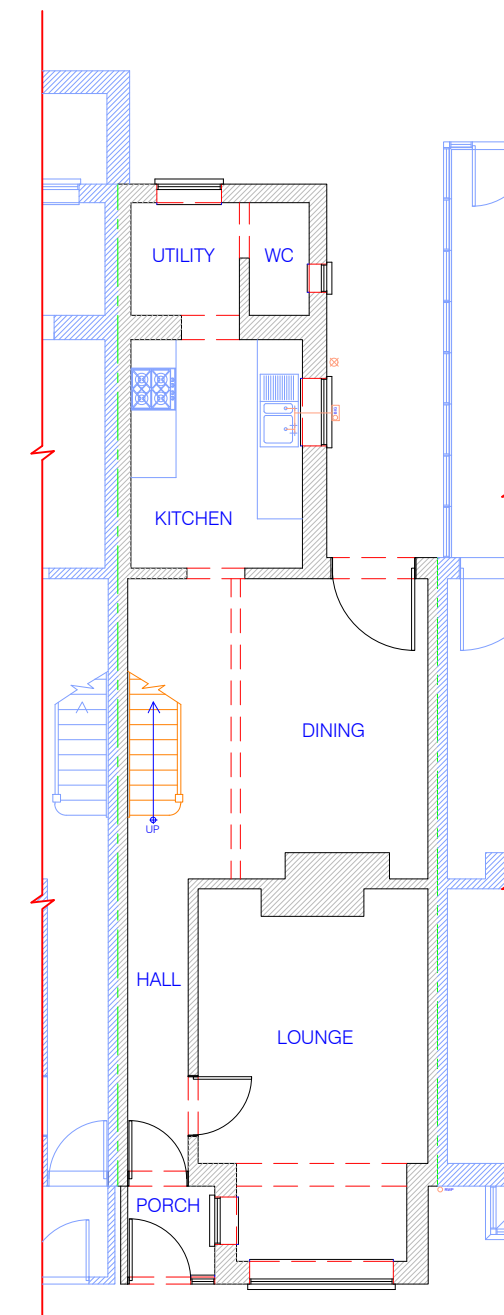


6 EXISTING GRD FLOOR
1:100

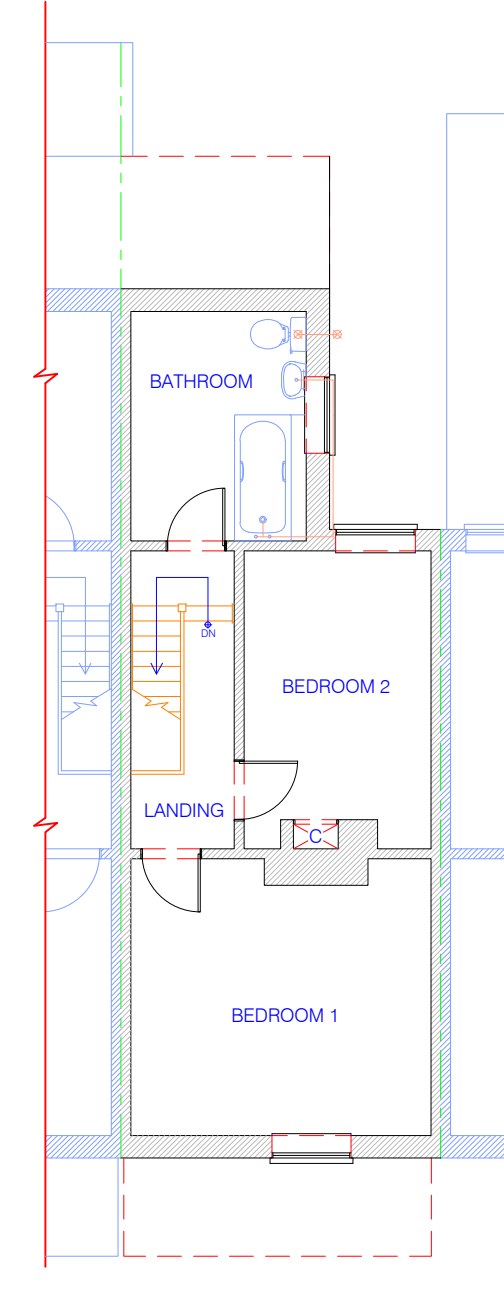


7 EXISTING FIRST FLOOR
1:100

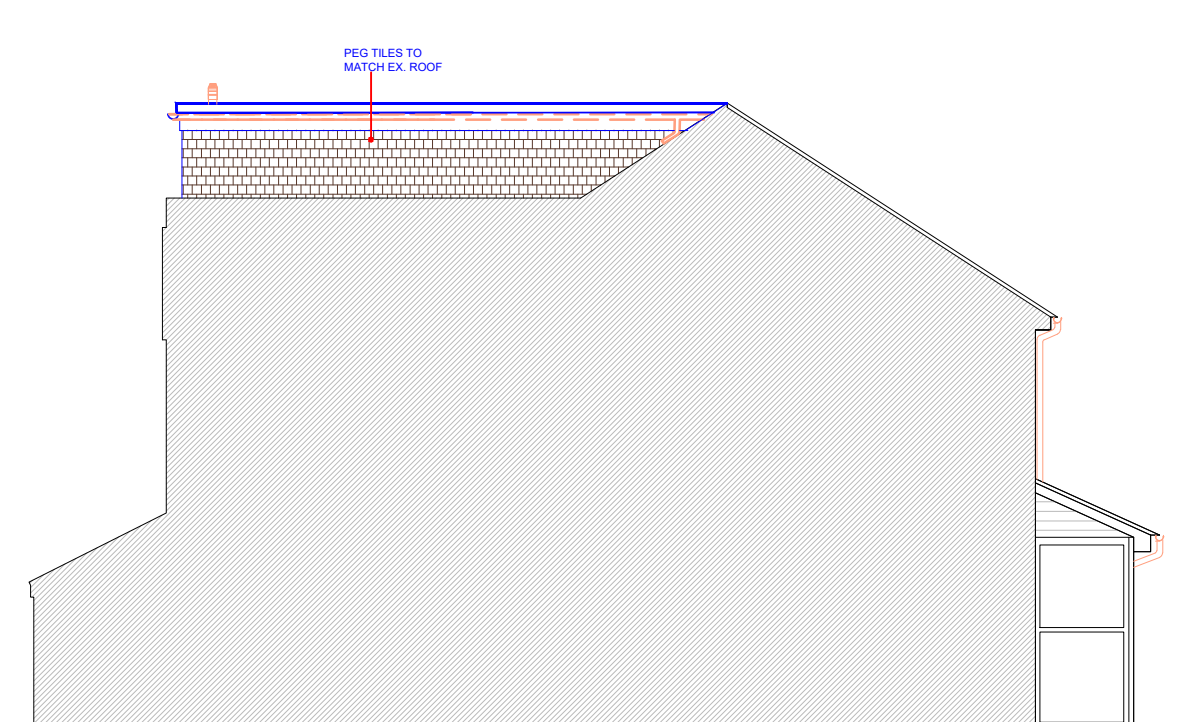


8 PROPOSED SIDE ELEVATION
1:100

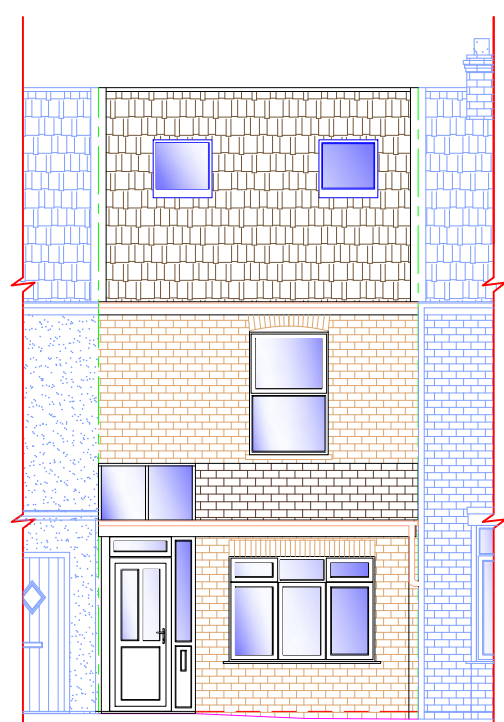


9 PROPOSED FRONT ELEVATION
1:100

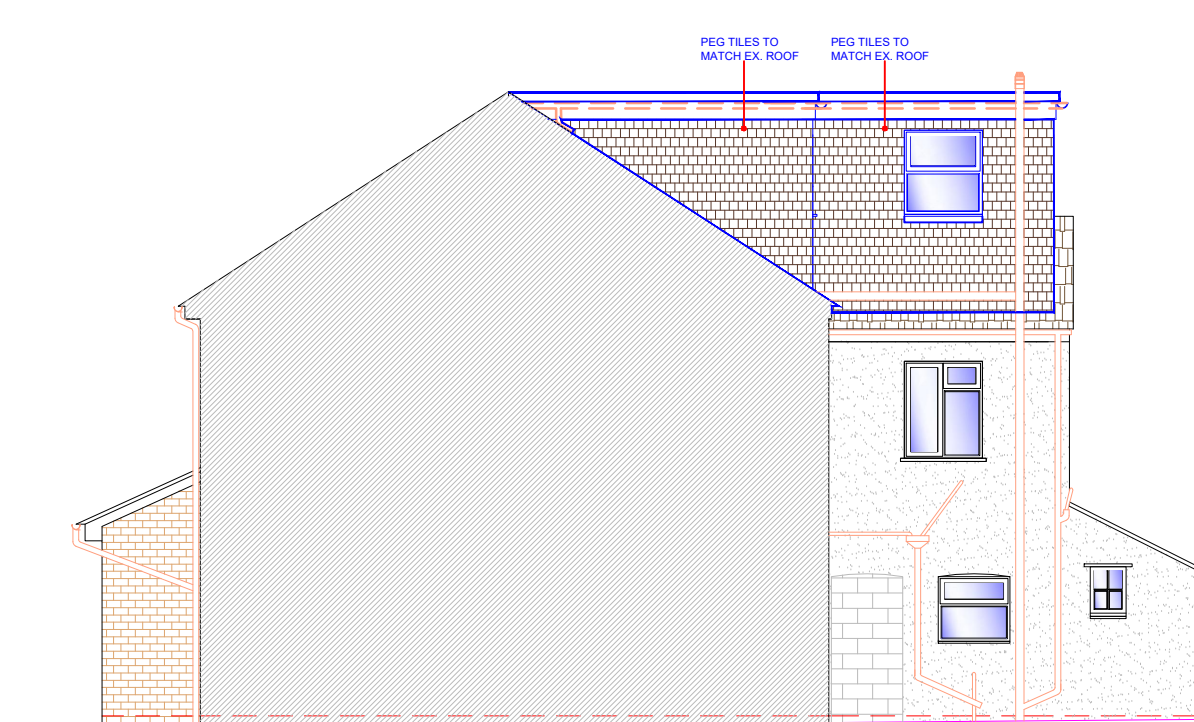


10 PROPOSED SIDE ELEVATION
1:100

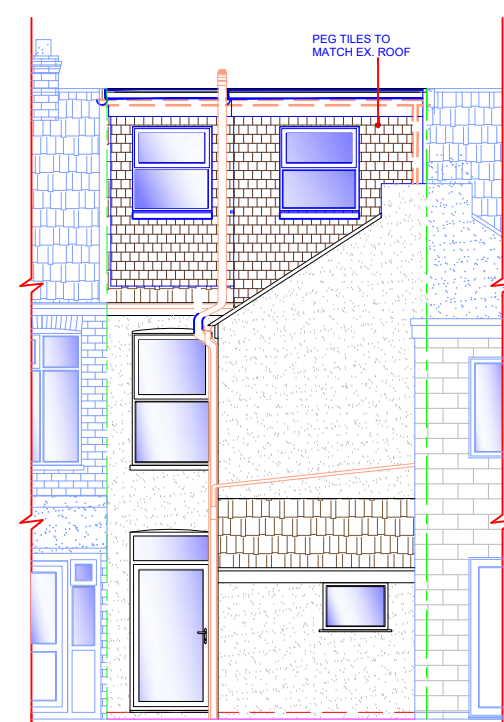


11 PROPOSED REAR ELEVATION
1:100

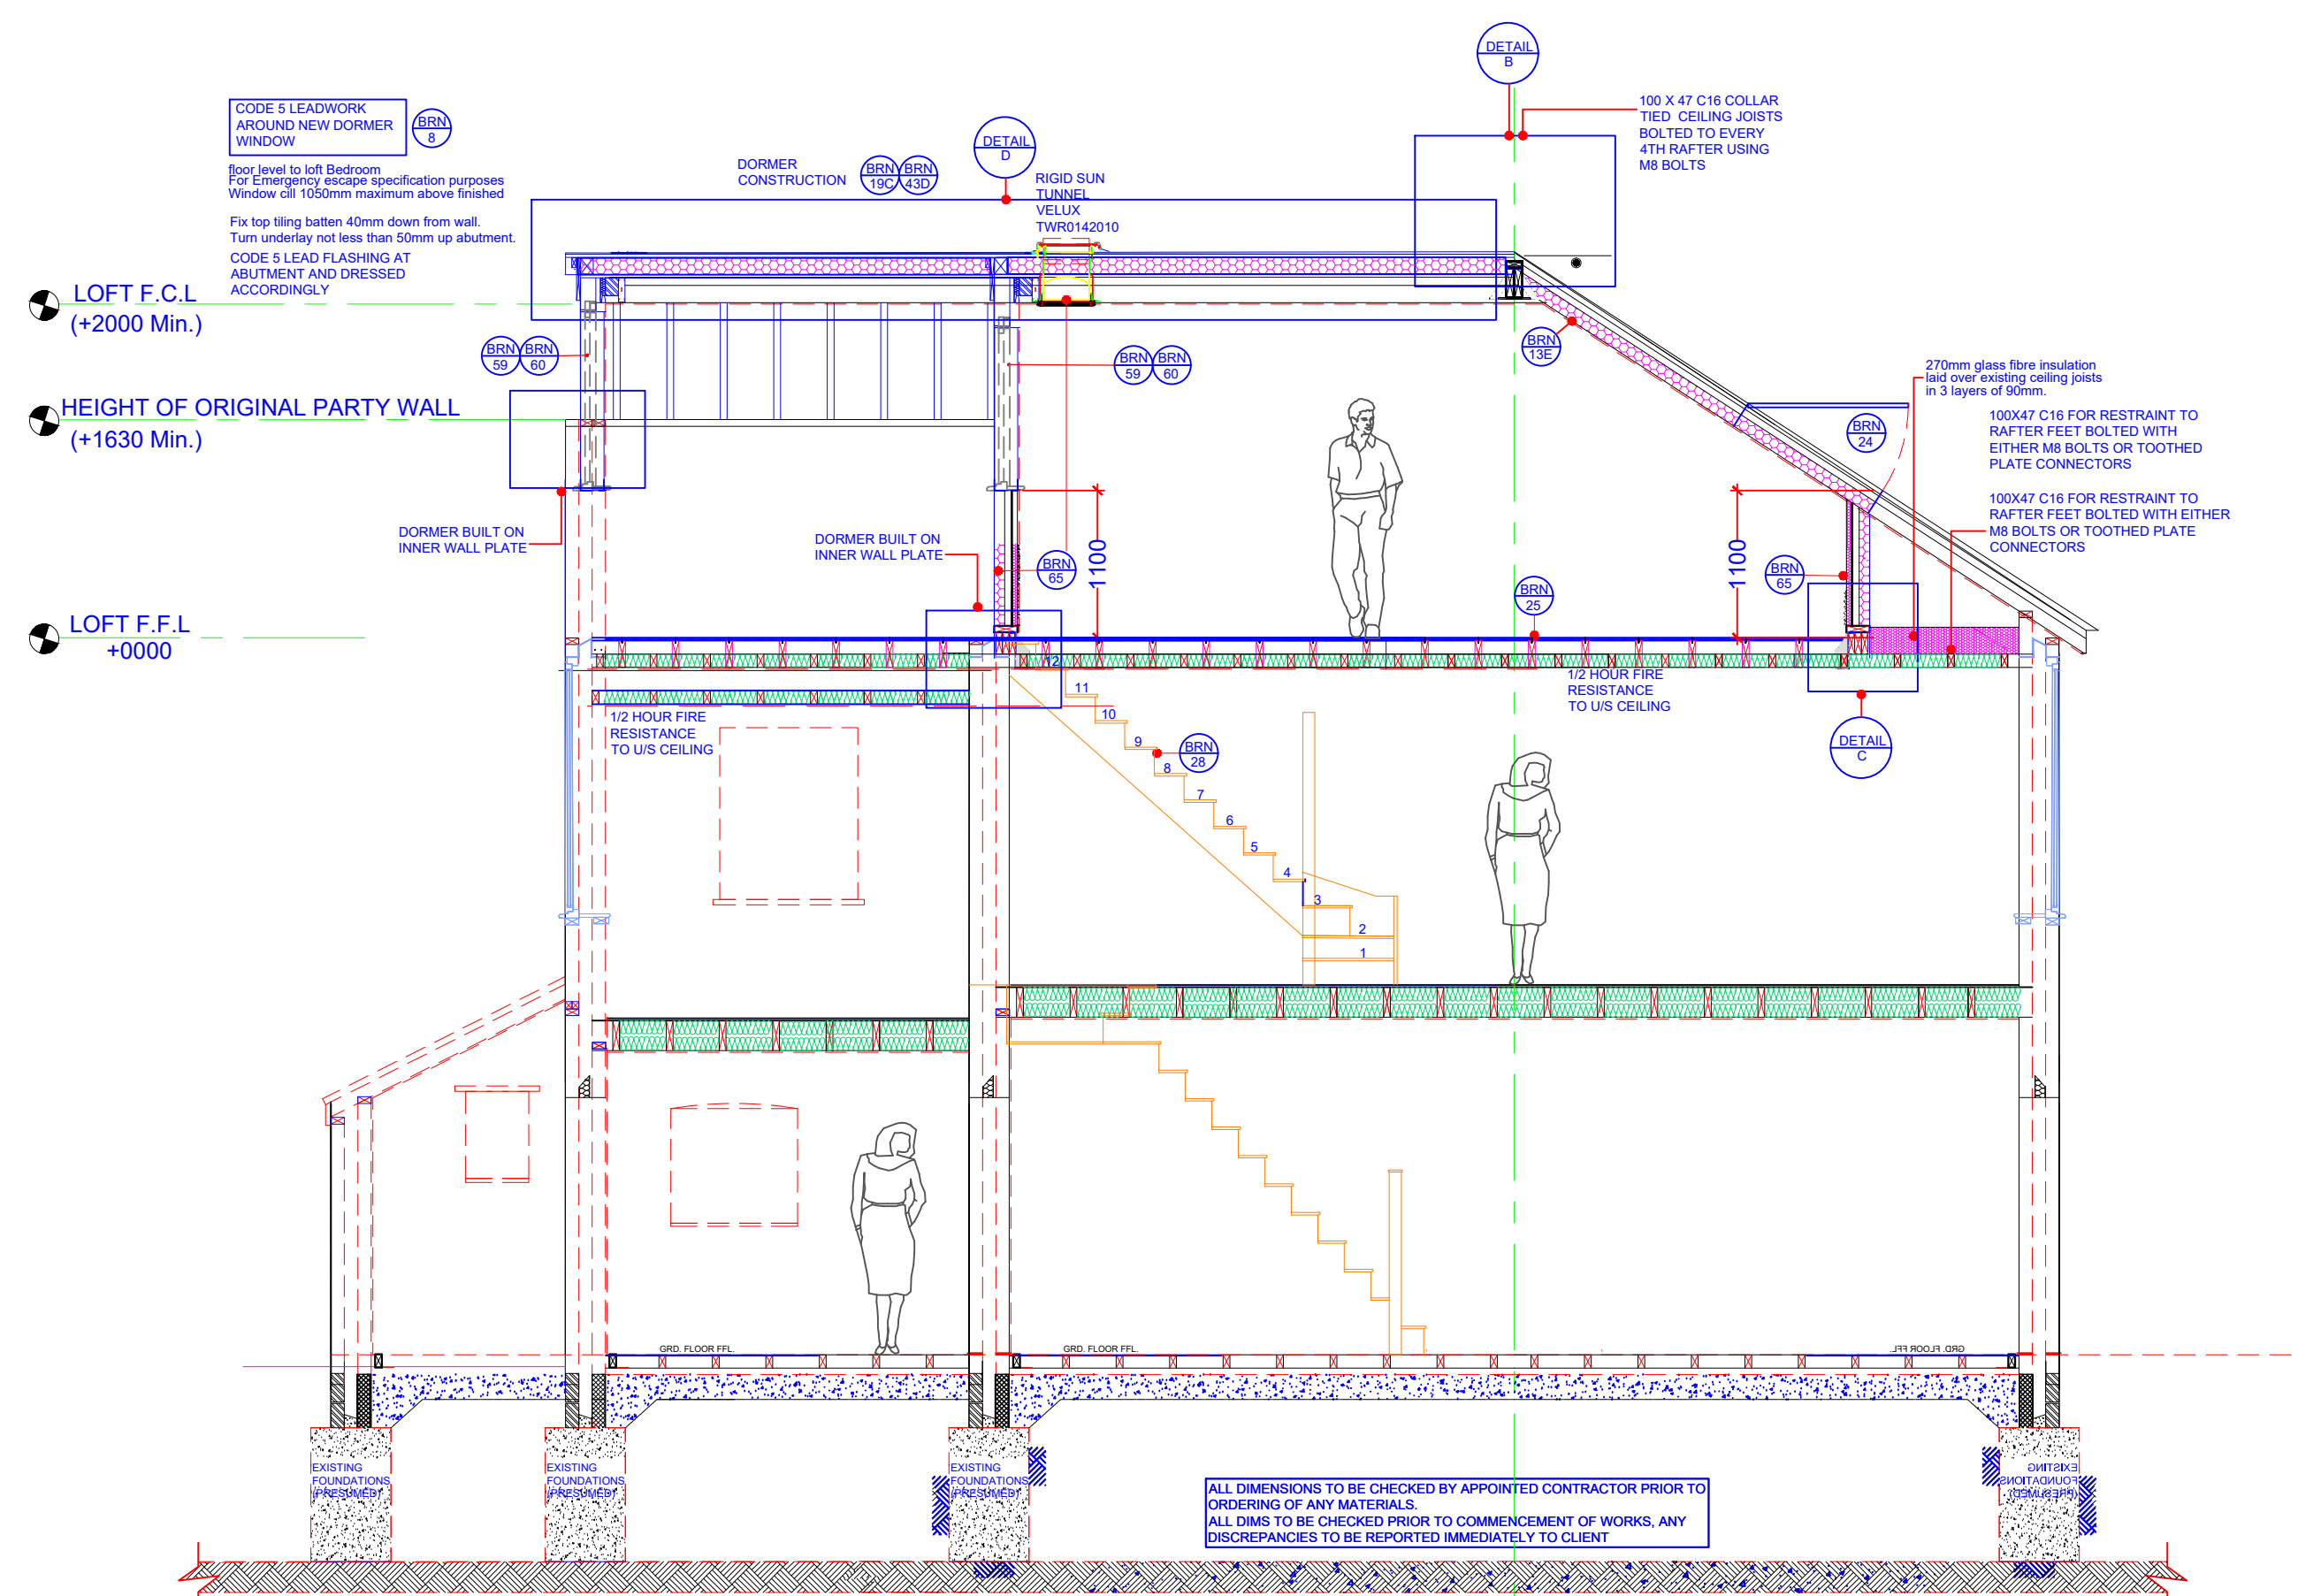


15 PROPOSED SECTION A-A
1:50

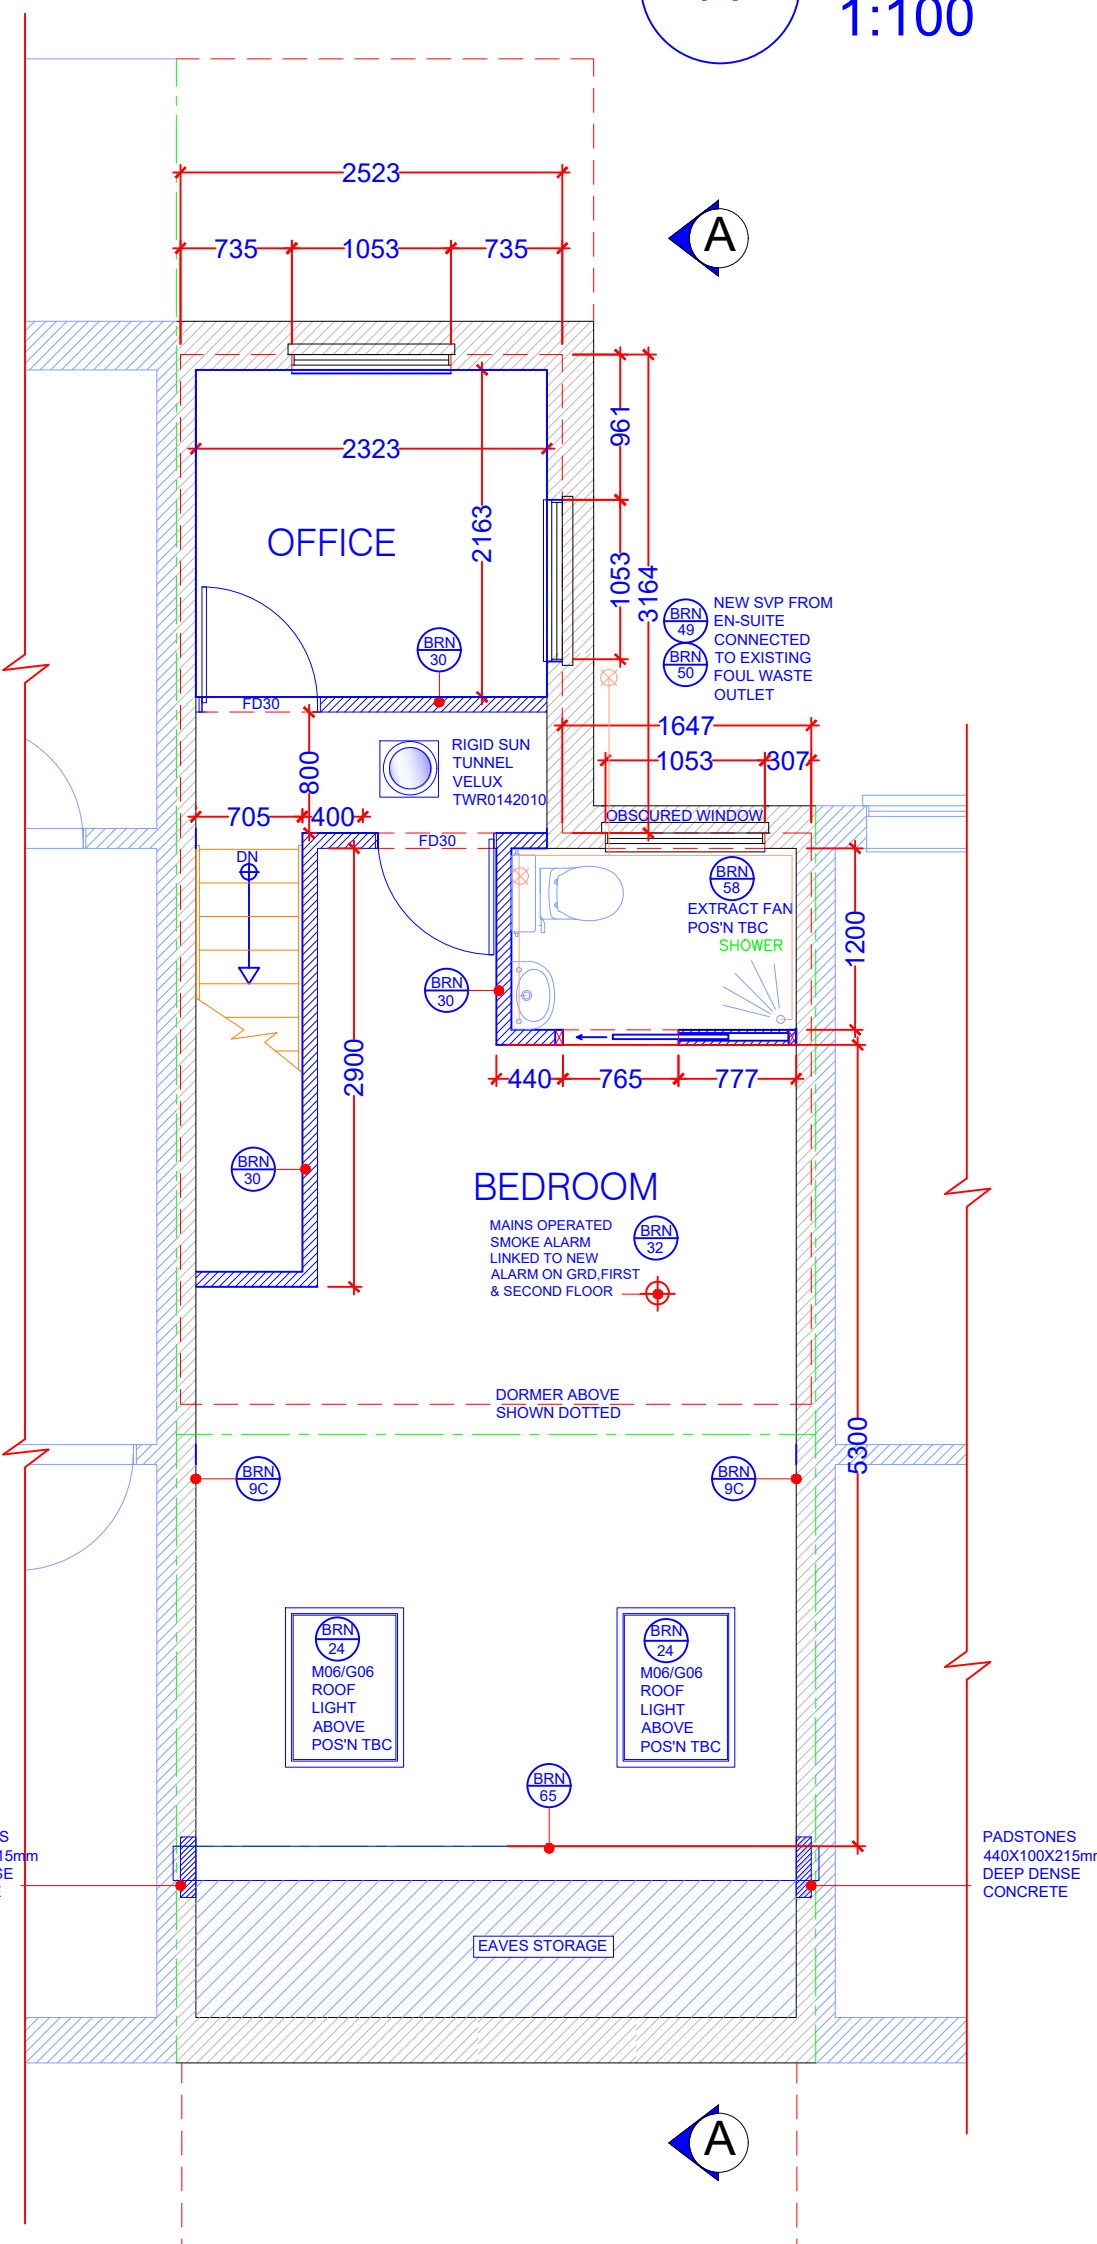


16 PROPOSED SECOND FLOOR
1:50

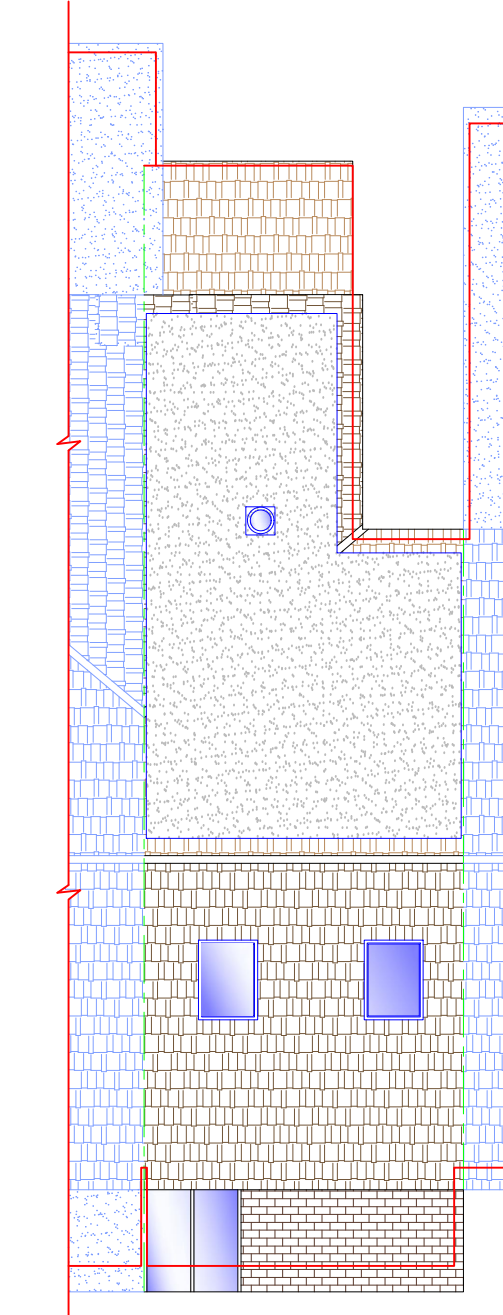


12 PROPOSED ROOF ELEVATION
1:100

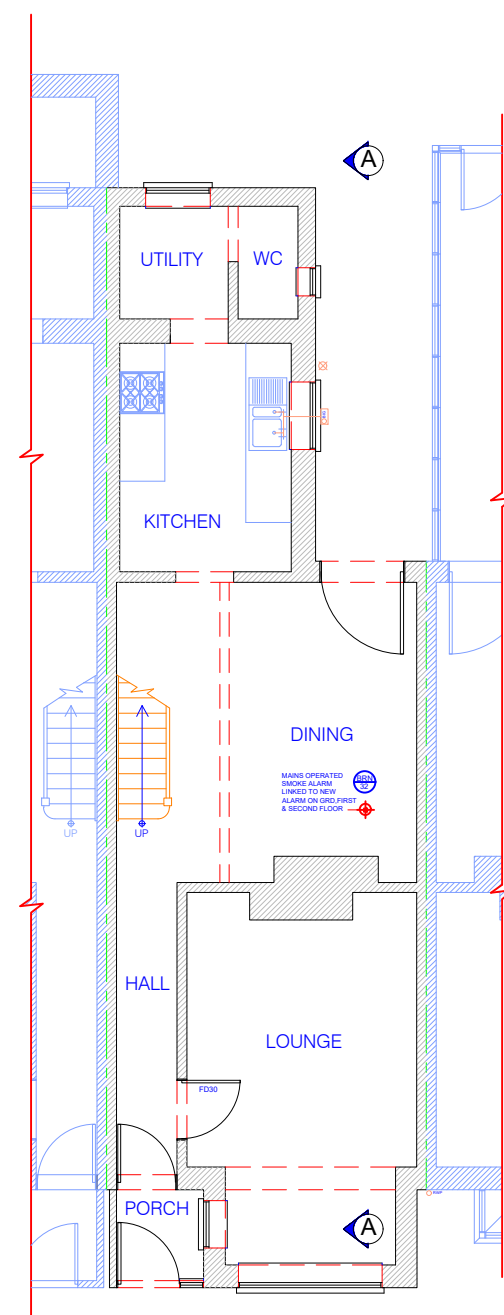


13 PROPOSED GRD FLOOR
1:100

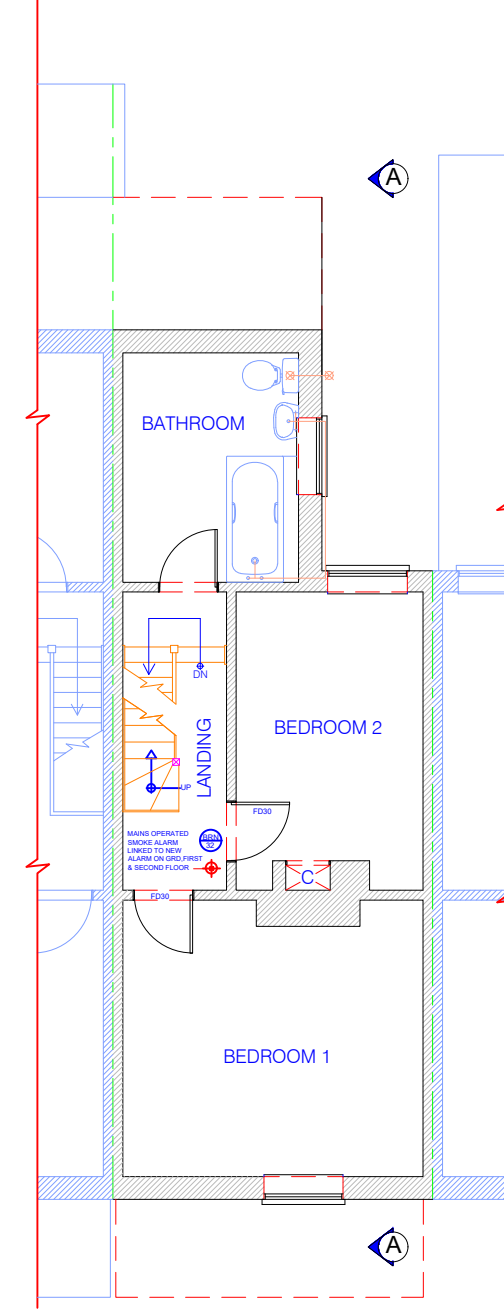

14 PROPOSED FIRST FLOOR
1:100

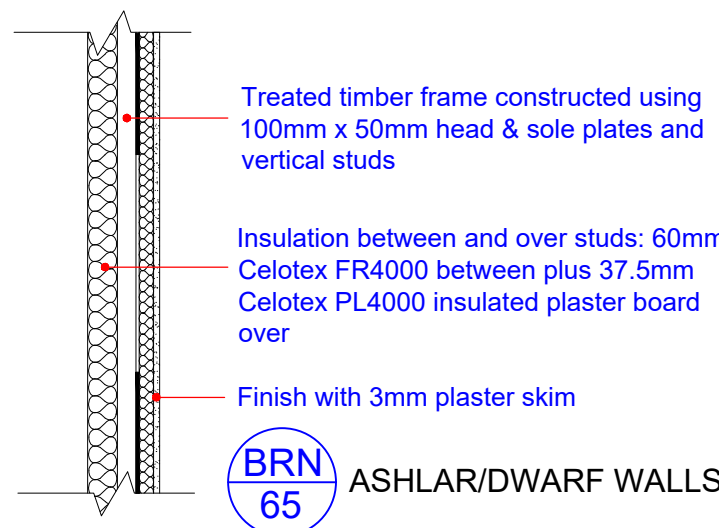


17 PROPOSED ASHLAR WALL SECTION
1:20

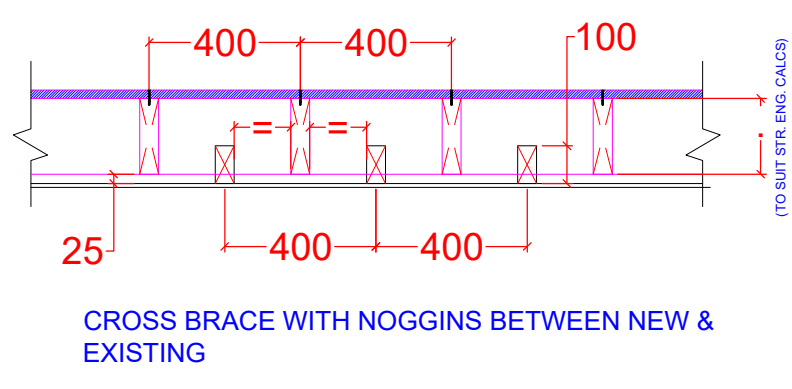


18 PROPOSED LOFT FLOOR SECTION
1:20

Peg tiles hung on 25 x 38mm preservative treated battens
(to clients detail/spec - TBC)
External quality plywood sheathing - 12mm thick marine plywood (or other approved)
Breathable membrane - having a vapour resistance of not more than 0.6 MNs/g


Treated timber frame constructed using 150mm x 50mm head & sole plates and vertical studs
Insulation between and over studs 60mm Celotex FR4000 between plus 37.5mm Celotex PL4000 insulated plaster board over
Finish with 3mm plaster skim

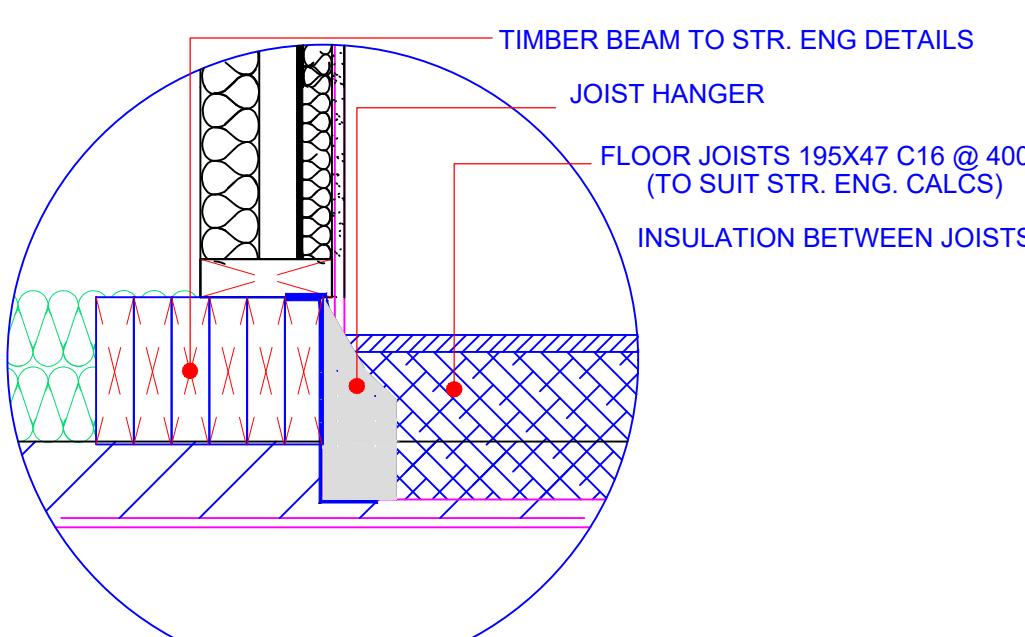


20 PROPOSED DETAIL 'C'
1:10

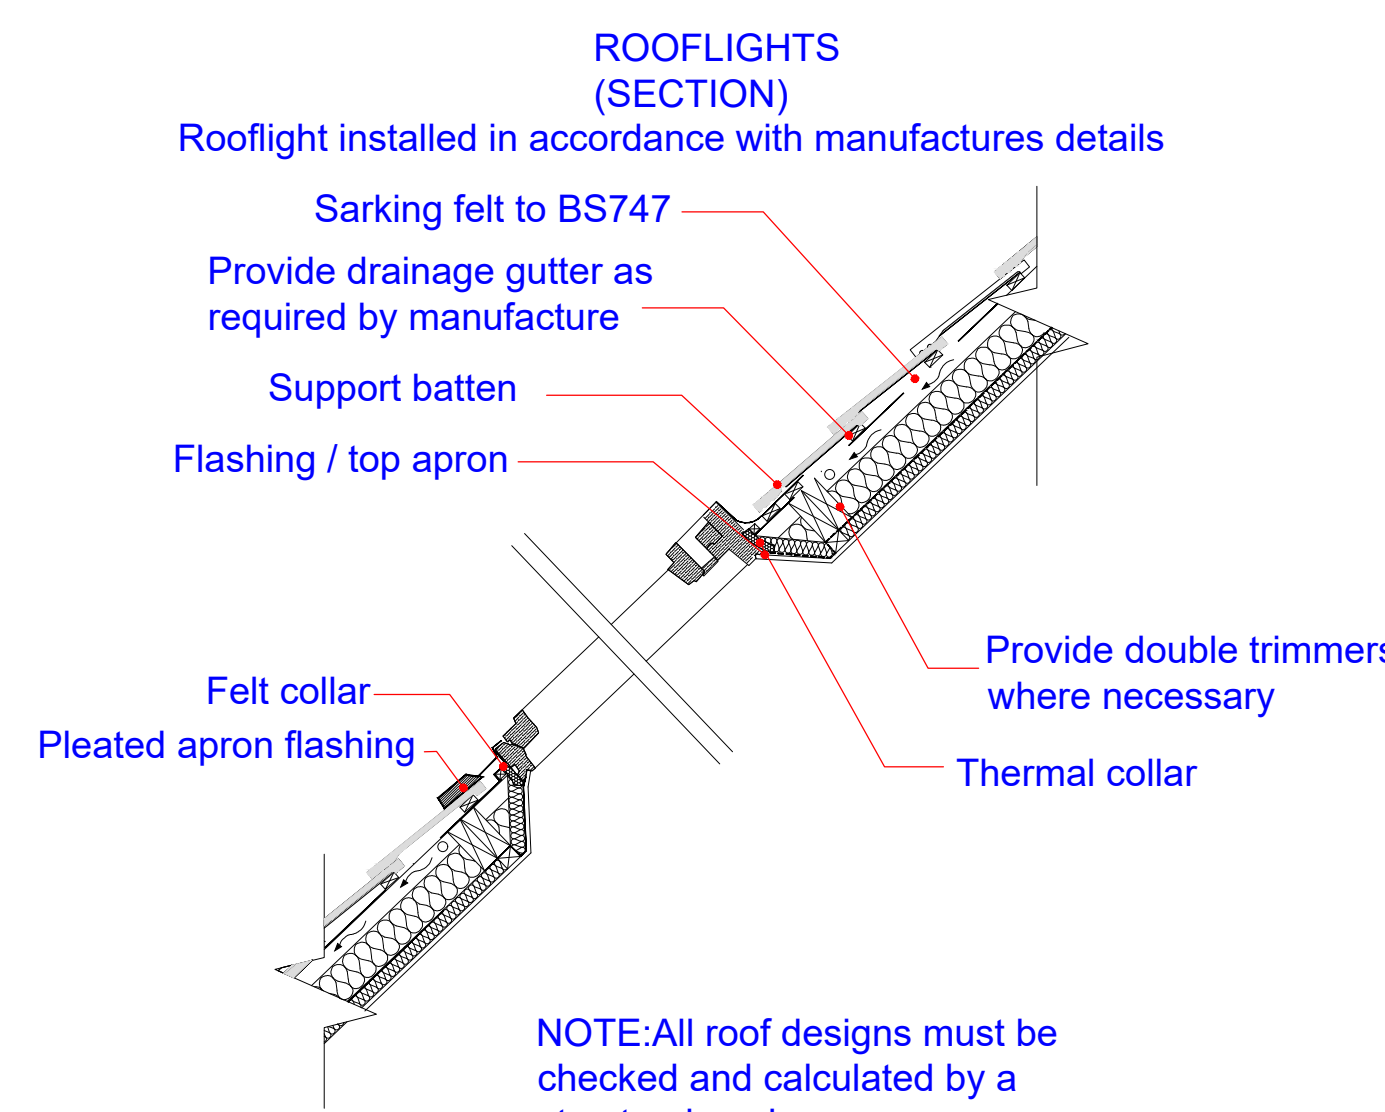


21 PROPOSED ROOF LIGHT SECTION
1:20

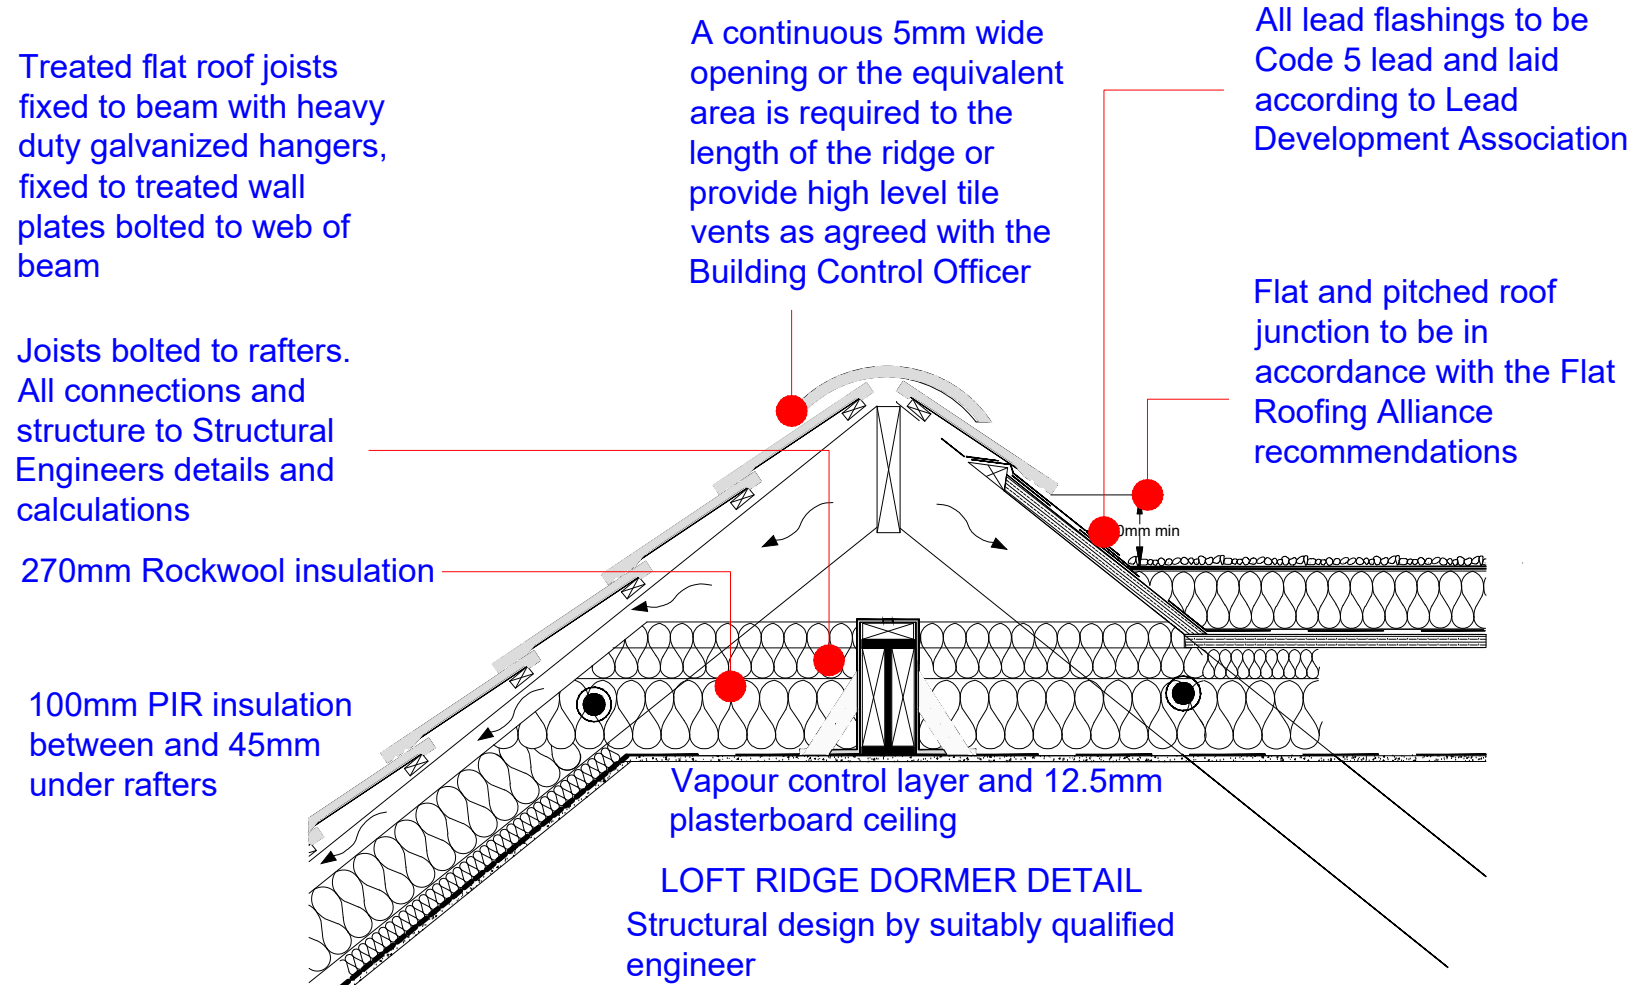


22 PROPOSED RIDGE BEAM DETAIL 'B'
1:16

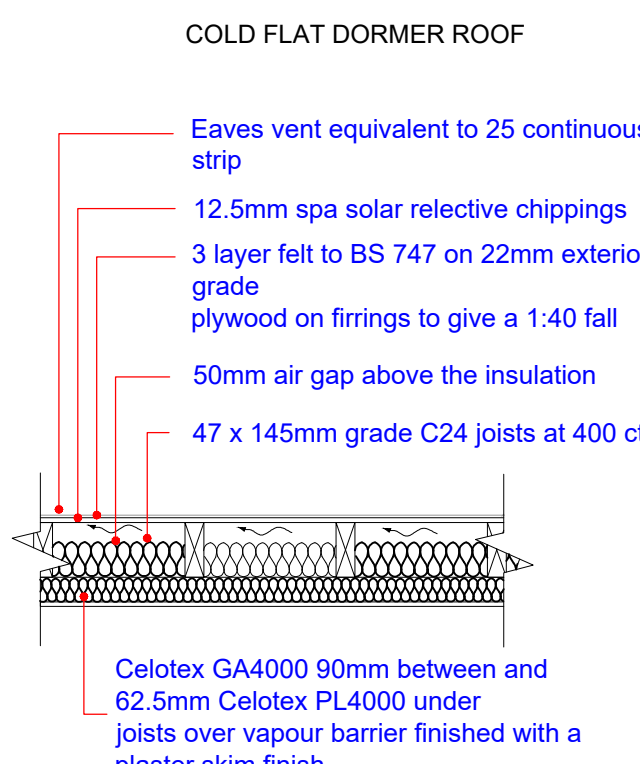


23 PROPOSED DORMER ROOF SECTION
1:20

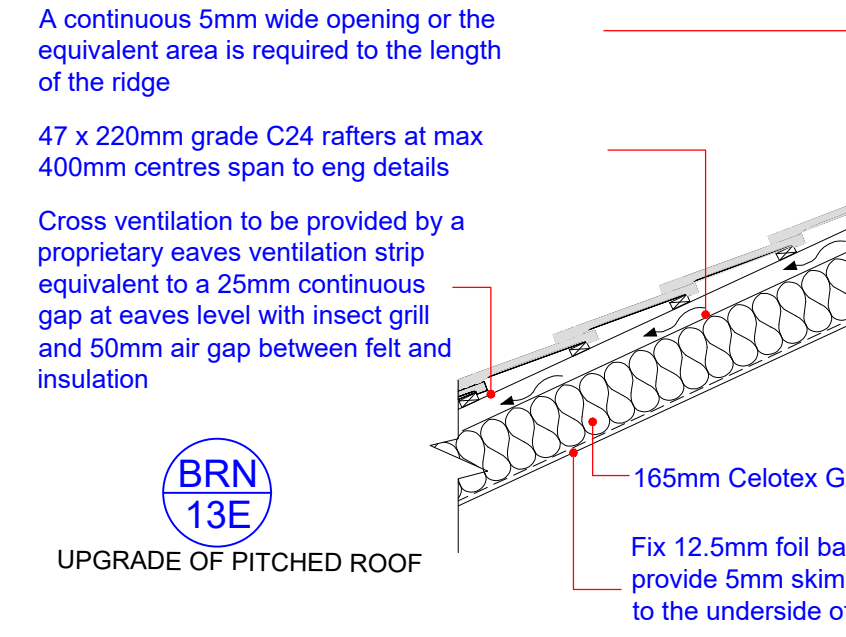

24 PROPOSED ROOF SECTION THRU'
1:20

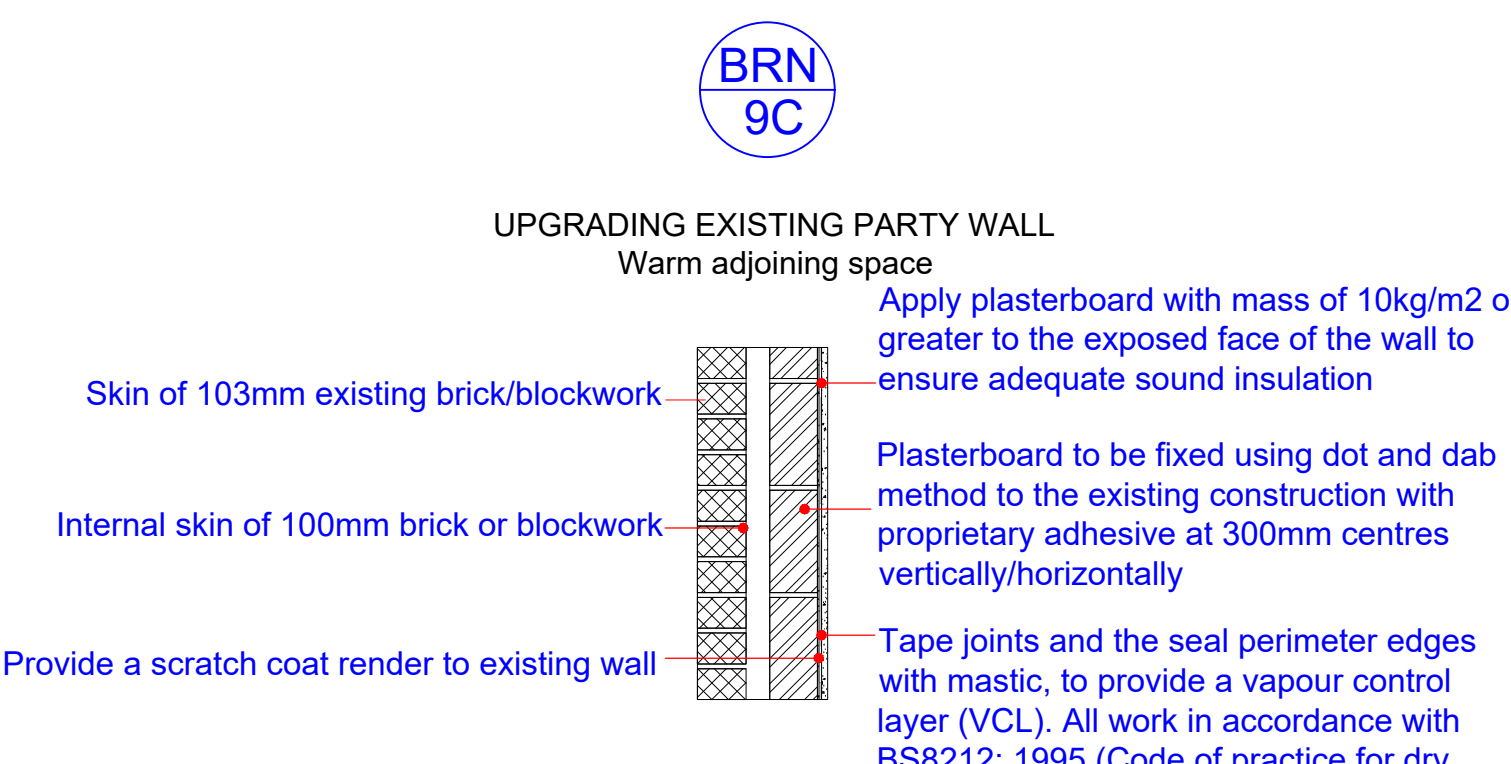

25 PROPOSED PARTY WALL UPGRADE
1:16

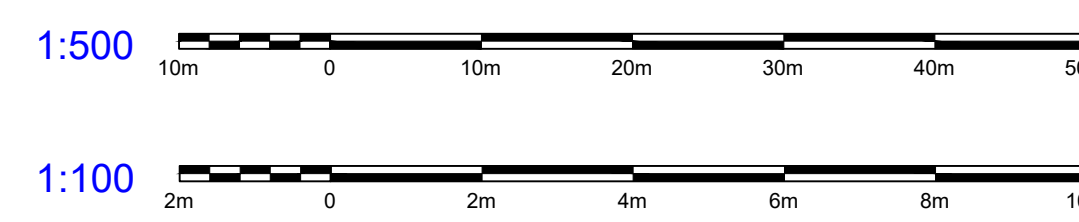

NOTE:
DRAWING:ABRAMOVE_01A TO BE USED IN CONJUNCTION WITH ASSOCIATED BUILDING REGULATIONS NOTES ABRAMOVE/BRN
DIRECTIONAL NORTH ARROW SHOWN ON BLOCK & LOCATION PLANS ABRAMOVE/BLP.
DETAILS AND DIMENSIONS OF ALL LEVELS OF PROPOSED PLANS TO BE CHECKED ON SITE BY APPOINTED CONTRACTOR PRIOR TO ANY COMMENCEMENT/ORDERING OF MATERIALS OF WORK. ANY QUERIES, VARIATIONS OR DISCREPANCIES DIRECTED TO CLIENT - DM DESIGNS ACCEPTS NO RESPONSIBILITY IN ANY PART ON DRAWINGS UNLESS OTHERWISE AGREED PRIOR.

BRN 1 DENOTES ATTACHED BUILDING REGULATION NOTES
BRN 1 DENOTES ITEM No.

MODIFICATIONS	ISSUE:
AMENDED DORMER MATERIAL	B - 03.03.2022

TITLE
PROPOSED LOFT CONVERSION

CUSTOMER
27 PARK WAY, HAVANT
PO9 1HH

DRAWN BY:	DRAWING NO: ABRAMOVE 01A	1 OF 1
	SCALE:	VARIES:
	DATE:	05.12.2021
	REVISION:	B AO