



Existing Elevations


Scale in Metres
0 1 2 3 4 5 for 1:100

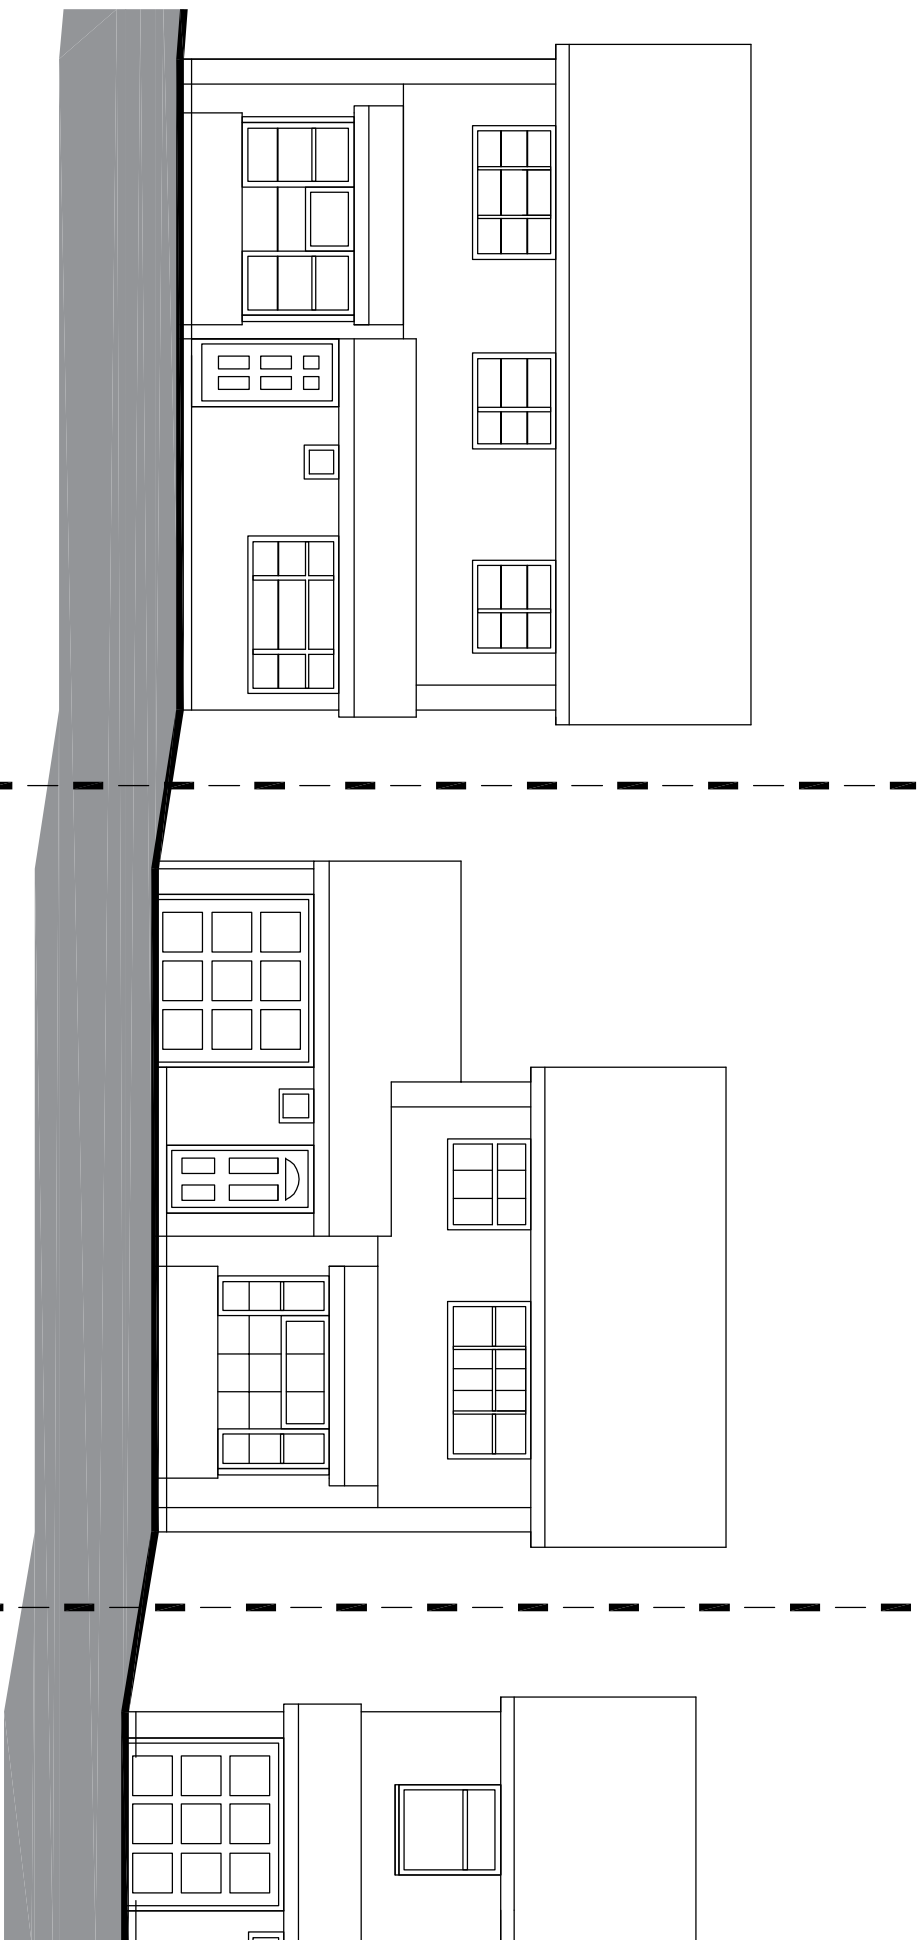

West Elevation

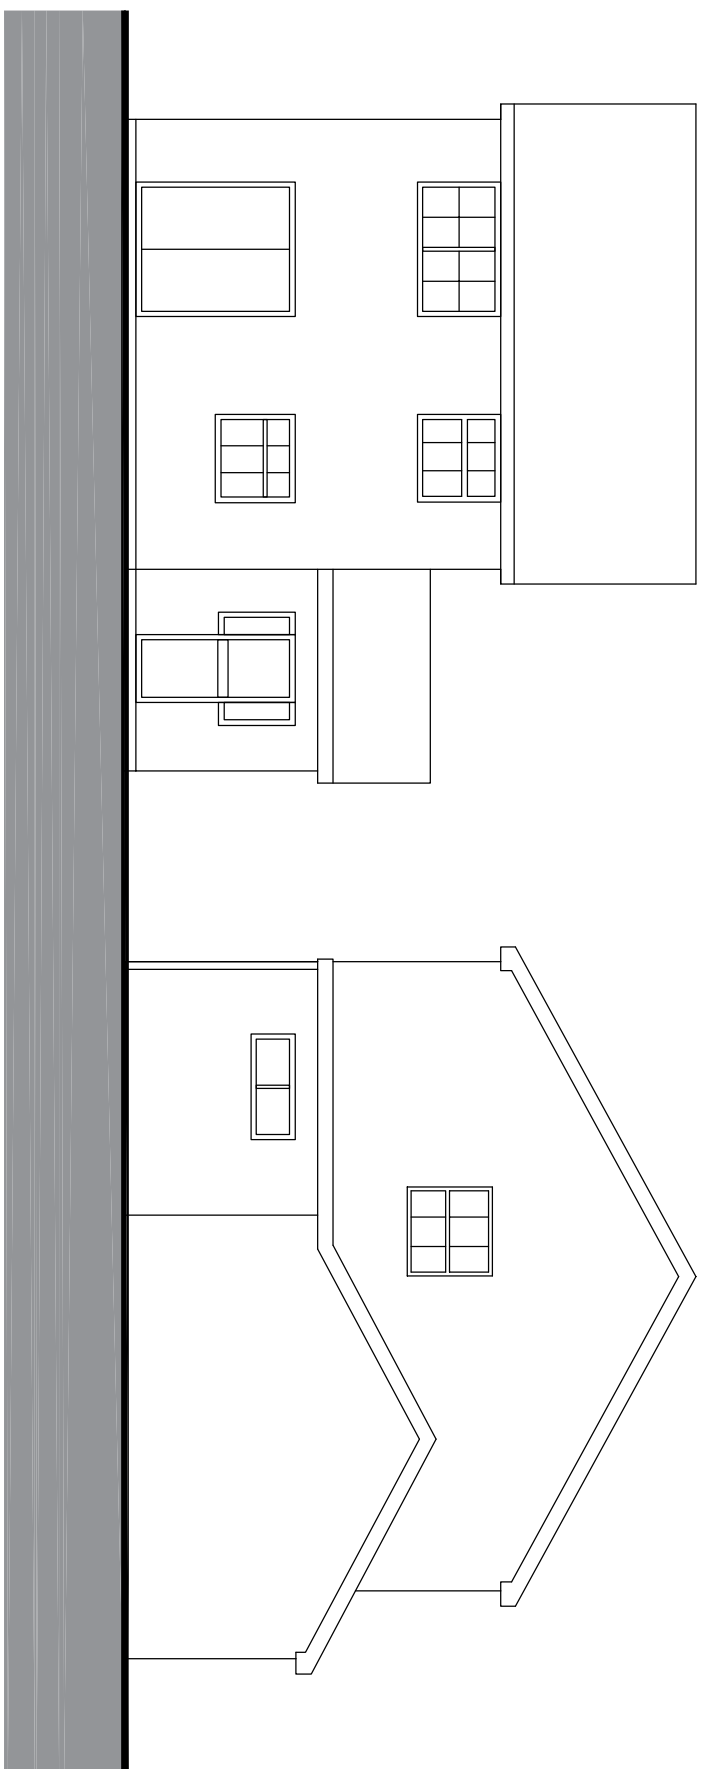


East Elevation

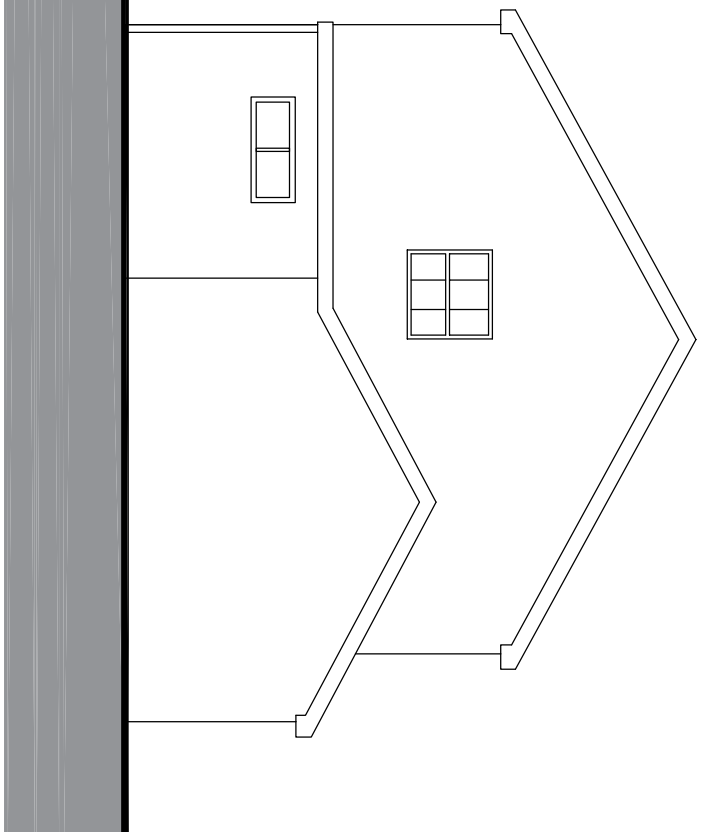


North Elevation


Proposed Elevations

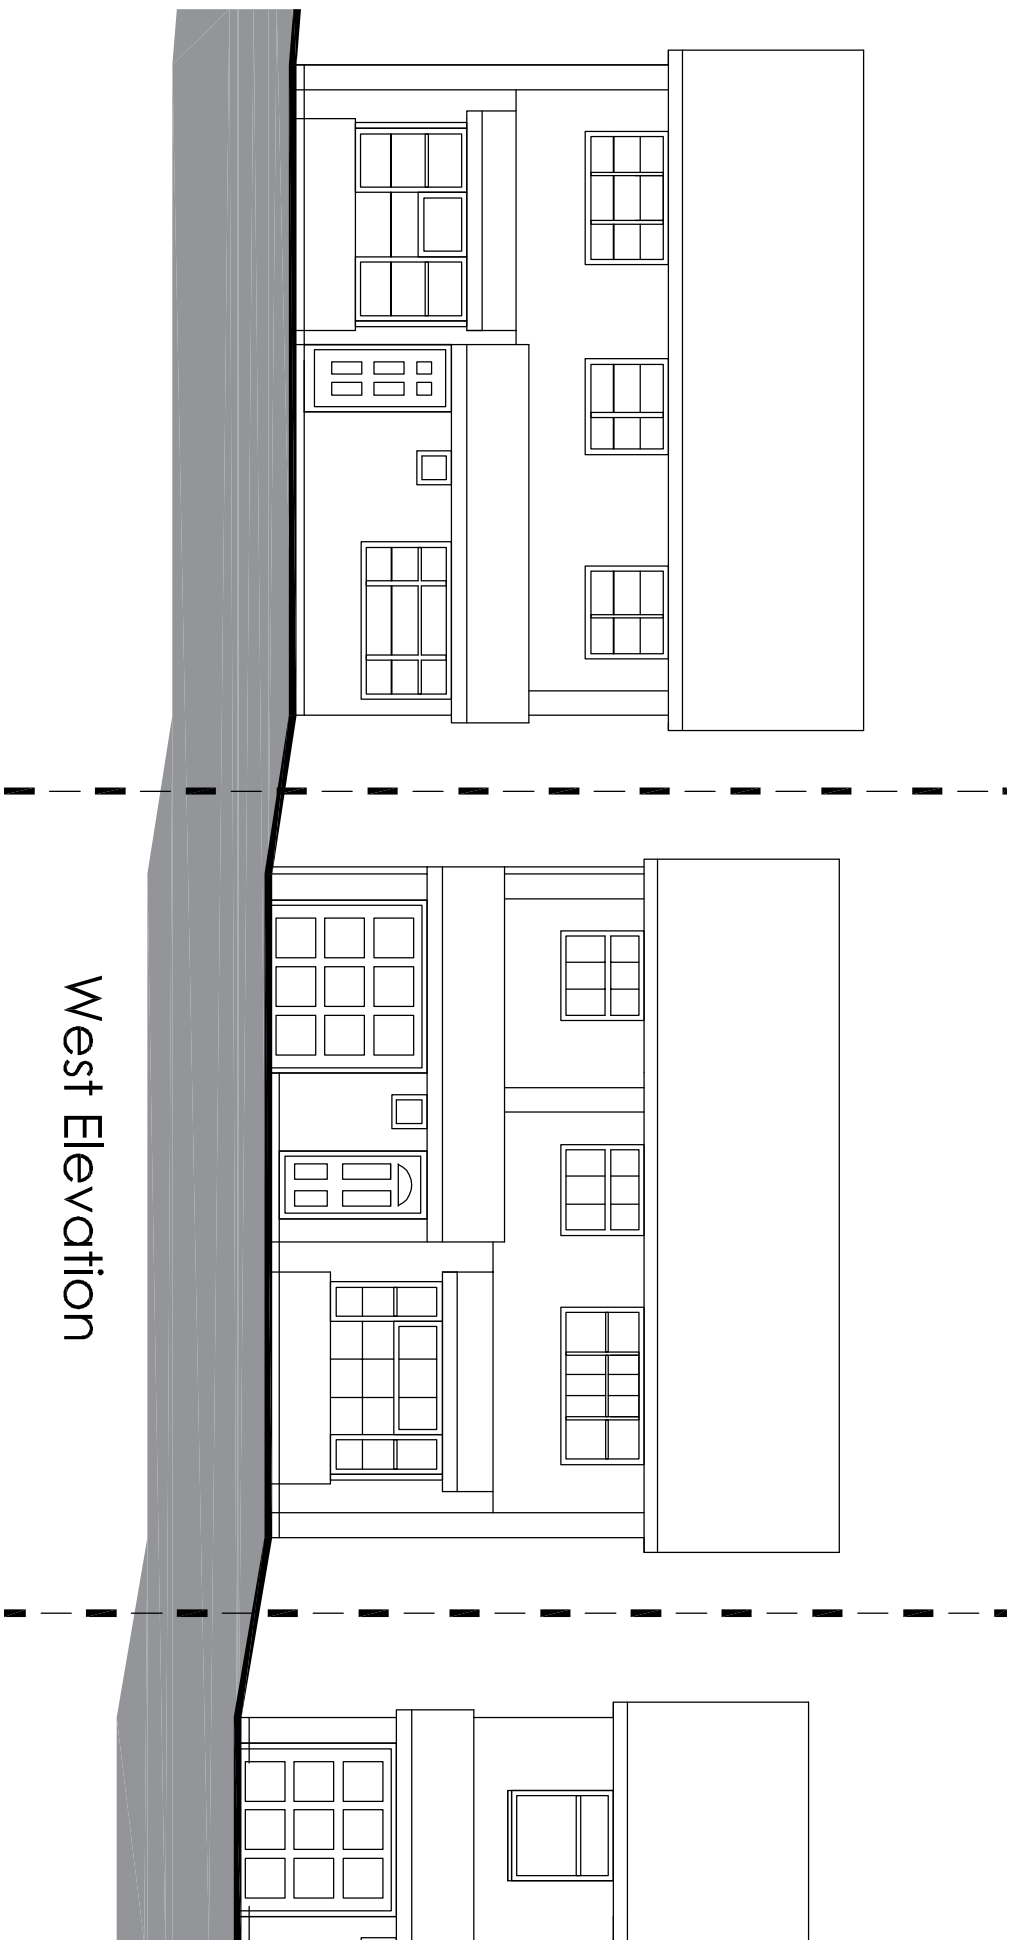

West Elevation


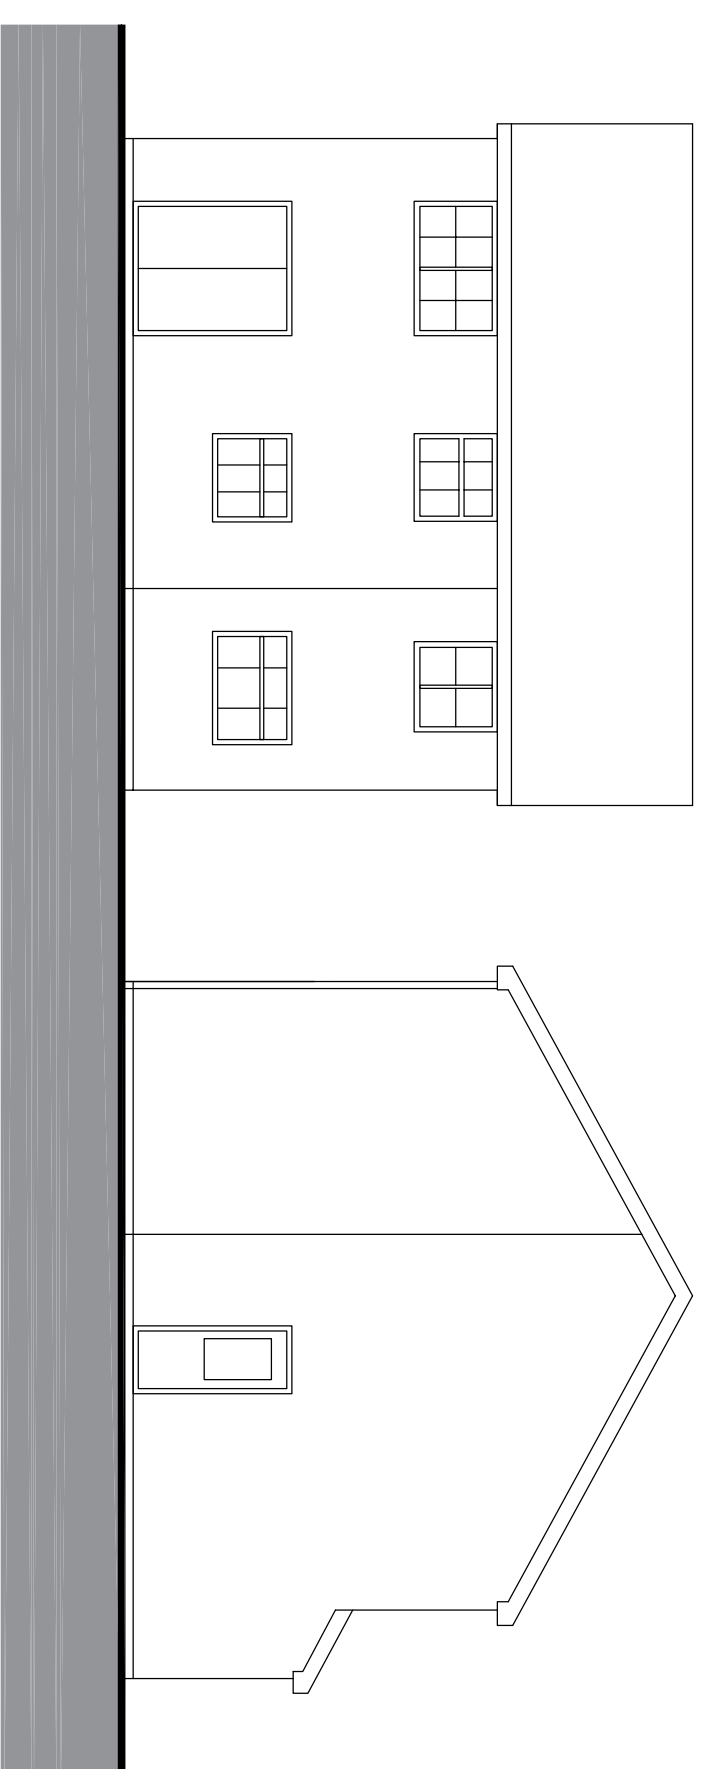


East Elevation

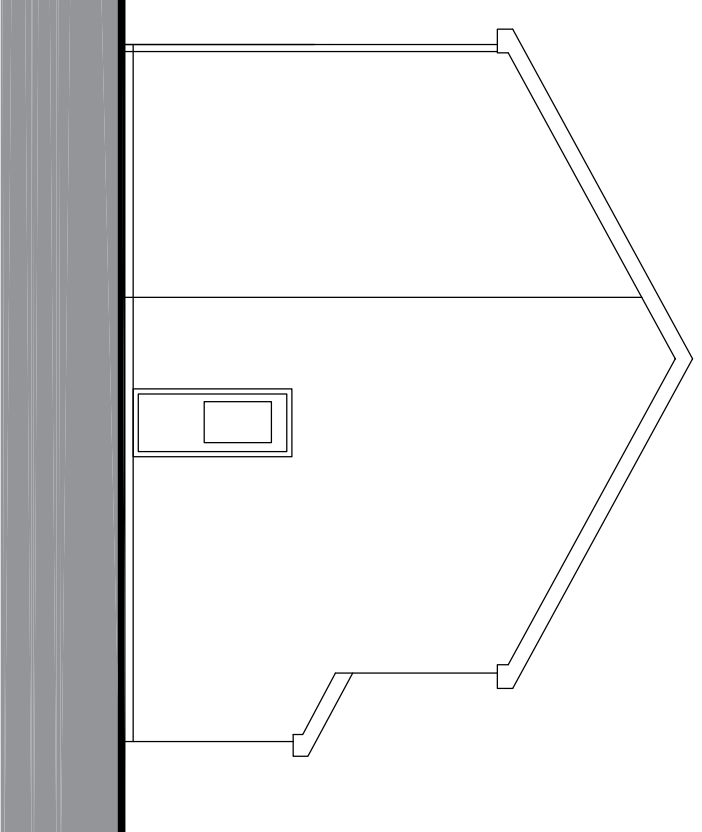


North Elevation


Scale in Metres
0 5 10 15 20 25 for 1:500

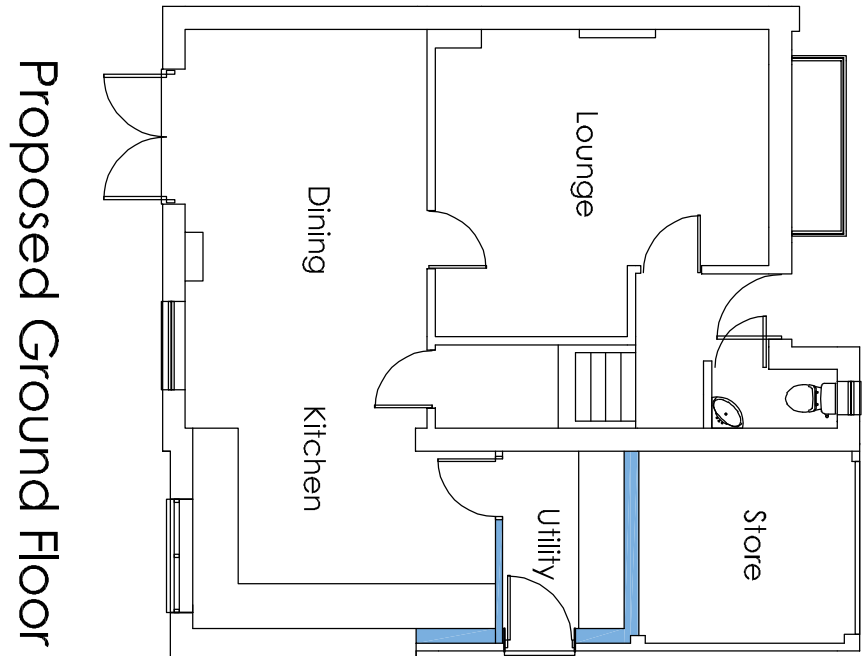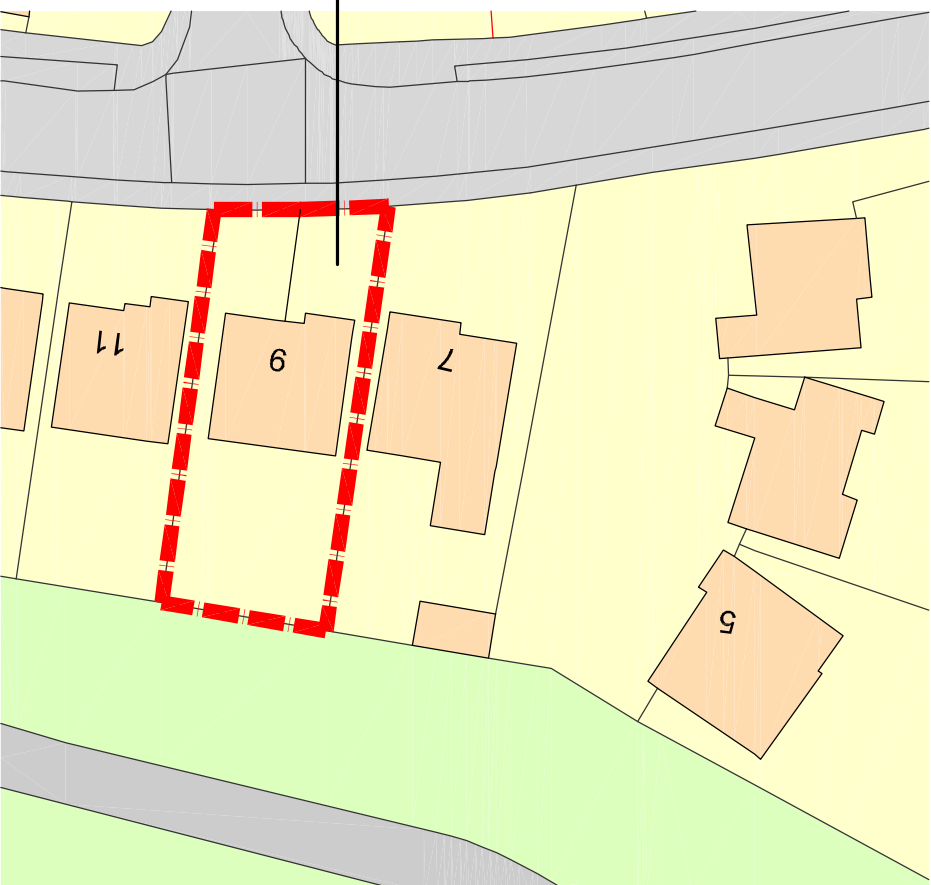


Proposed Ground Floor

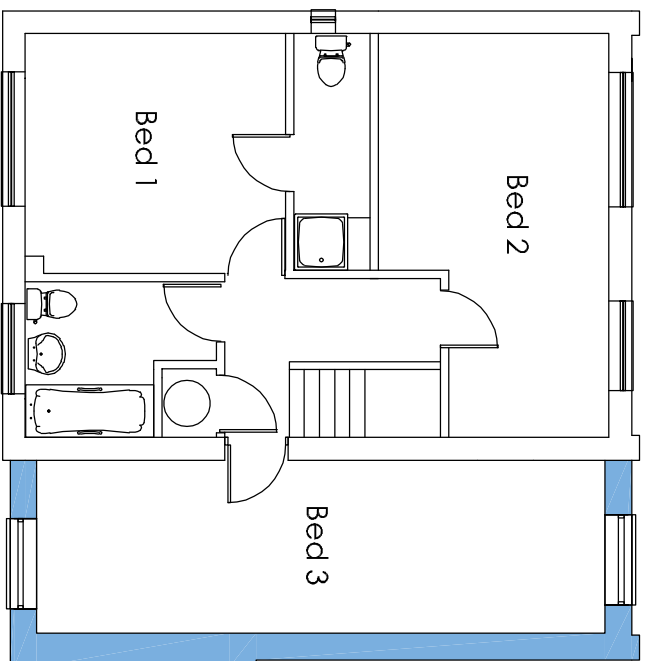

Proposed First Floor

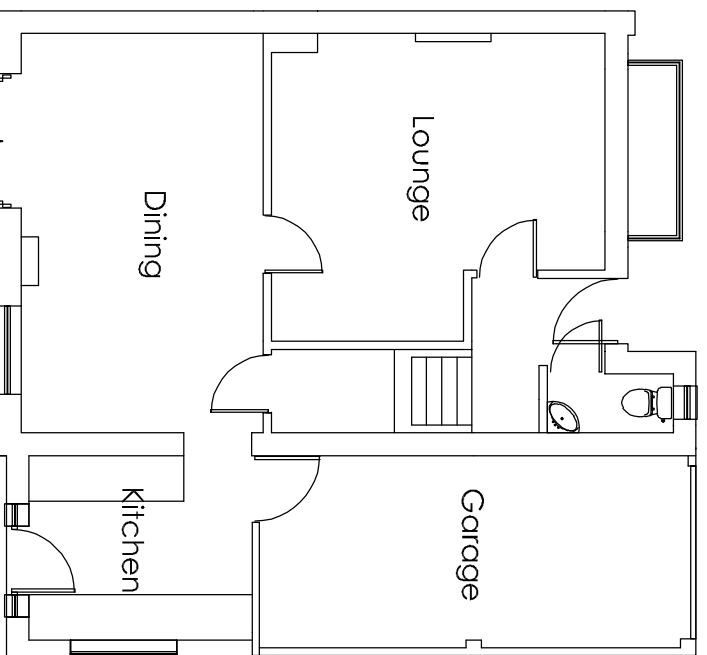


Existing Ground Floor

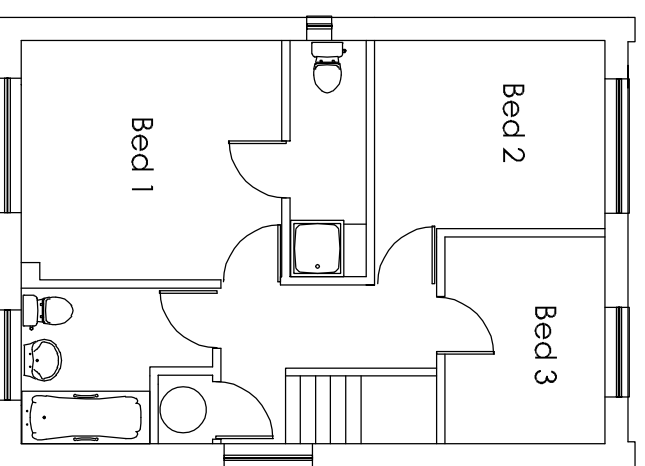


Existing First Floor

Scale in Metres
0 10 20 30 40 50 60 for 1:1250

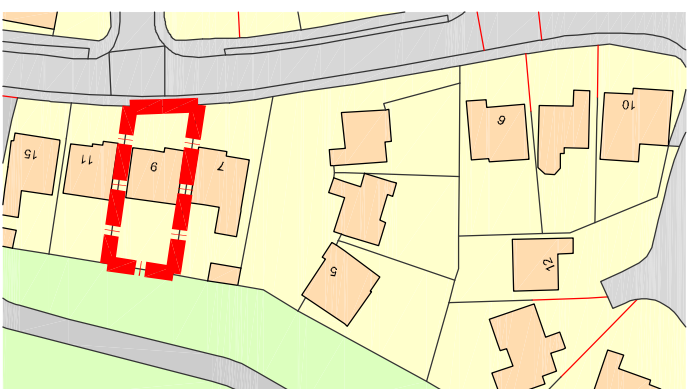

Outsource Survey, (c) Crown Copyright 2022
All rights reserved. Licence number 100022642

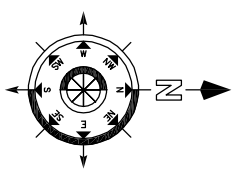

Materials to match existing



Proposed extension

Revision	Description	Date	Drawn
----------	-------------	------	-------

Project:
9 Sapphire Ridge
Waterlooville
Hants

Drawing title:
Proposed Second Floor Extension

Chris Flint Associates Ltd			
CHARTERED SURVEYORS - PROJECT MANAGERS DEVELOPMENT CONSULTANTS			
Drawn By	Date	SHEET SIZE	Approved By Date
CF	13/01/23	A1	
CFA	FULL	01	1-100

PLANNING

2 Emerald Close Waterlooville Hants PO7 8NZ
tel: 023 92 43284 fax: 023 92 35854
Email: chrisflintassociates@gmail.com

Proposed Floor Plans

Existing Floor Plans