



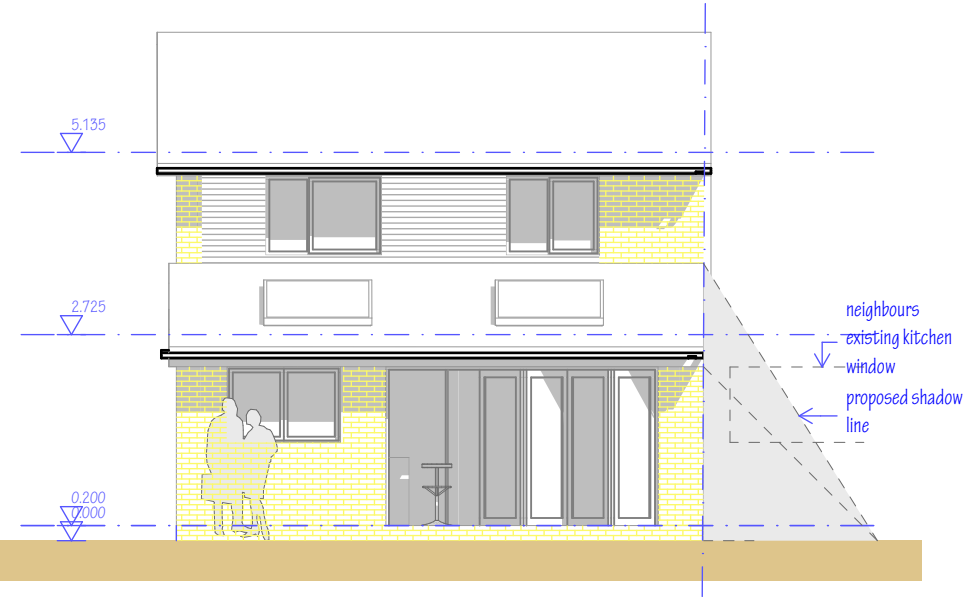

North Elevation as Proposed
1:100




South Elevation as Proposed
1:100

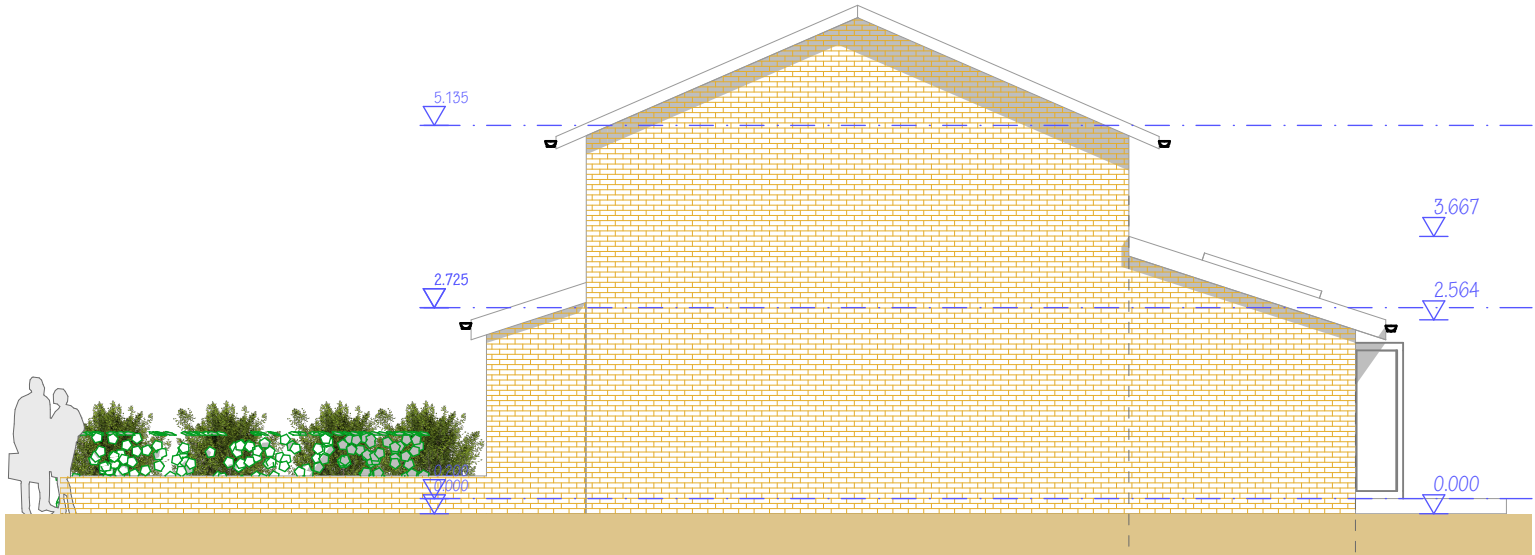

East Elevation as Proposed
1:100

NOTES;
This drawing is the copyright of
EDWARD CAUSH + ASSOCIATES
All dimensions must be checked on site prior to the
commencement of construction and the Architect notified of any
discrepancy. Figured dimensions are to be used in preference to
scaled dimensions. The Local Planning Authority may scale from
this drawing as the only exception. No deviation from the
drawing will be permitted without the written consent of the
Architect.

REVISIONS			
Transmittal Set	Revision ID	Change Name	Date
01	A	Minor modifications	31/05/2022
03	B	external works modified	09/08/2022

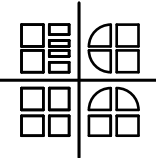

EDWARD CAUSH + ASSOCIATES
ARCHITECTS
11 SOUTHDOWN ROAD COSHAM PORTSMOUTH
PO6 2EB
phone 023 92 384477
mob 07860 848306
email: eca@architectureltd.co.uk

CLIENT
Mr & Mrs Simon Legg

JOB TITLE
118 Rowan Road
Warblington
Havant
PO9 2UU

DRAWING TITLE
Elevations as Proposed

SCALE
1:100 @ A3
DATE
04:05:2022

DRAWN BY
EC
CHECKED BY

DRAWING NUMBER	LAYOUT ISSUE	DRWG REVISION
21:2104:L(2-)103	03	B