


NB
(i) FIGURED DIMENSIONS MUST BE TAKEN IN
PRESENCE TO CALLED DIMENSIONS AND SITE
DIMENSIONS ARE TO BE CHECKED BEFORE WORK
IS PUT IN HAND.

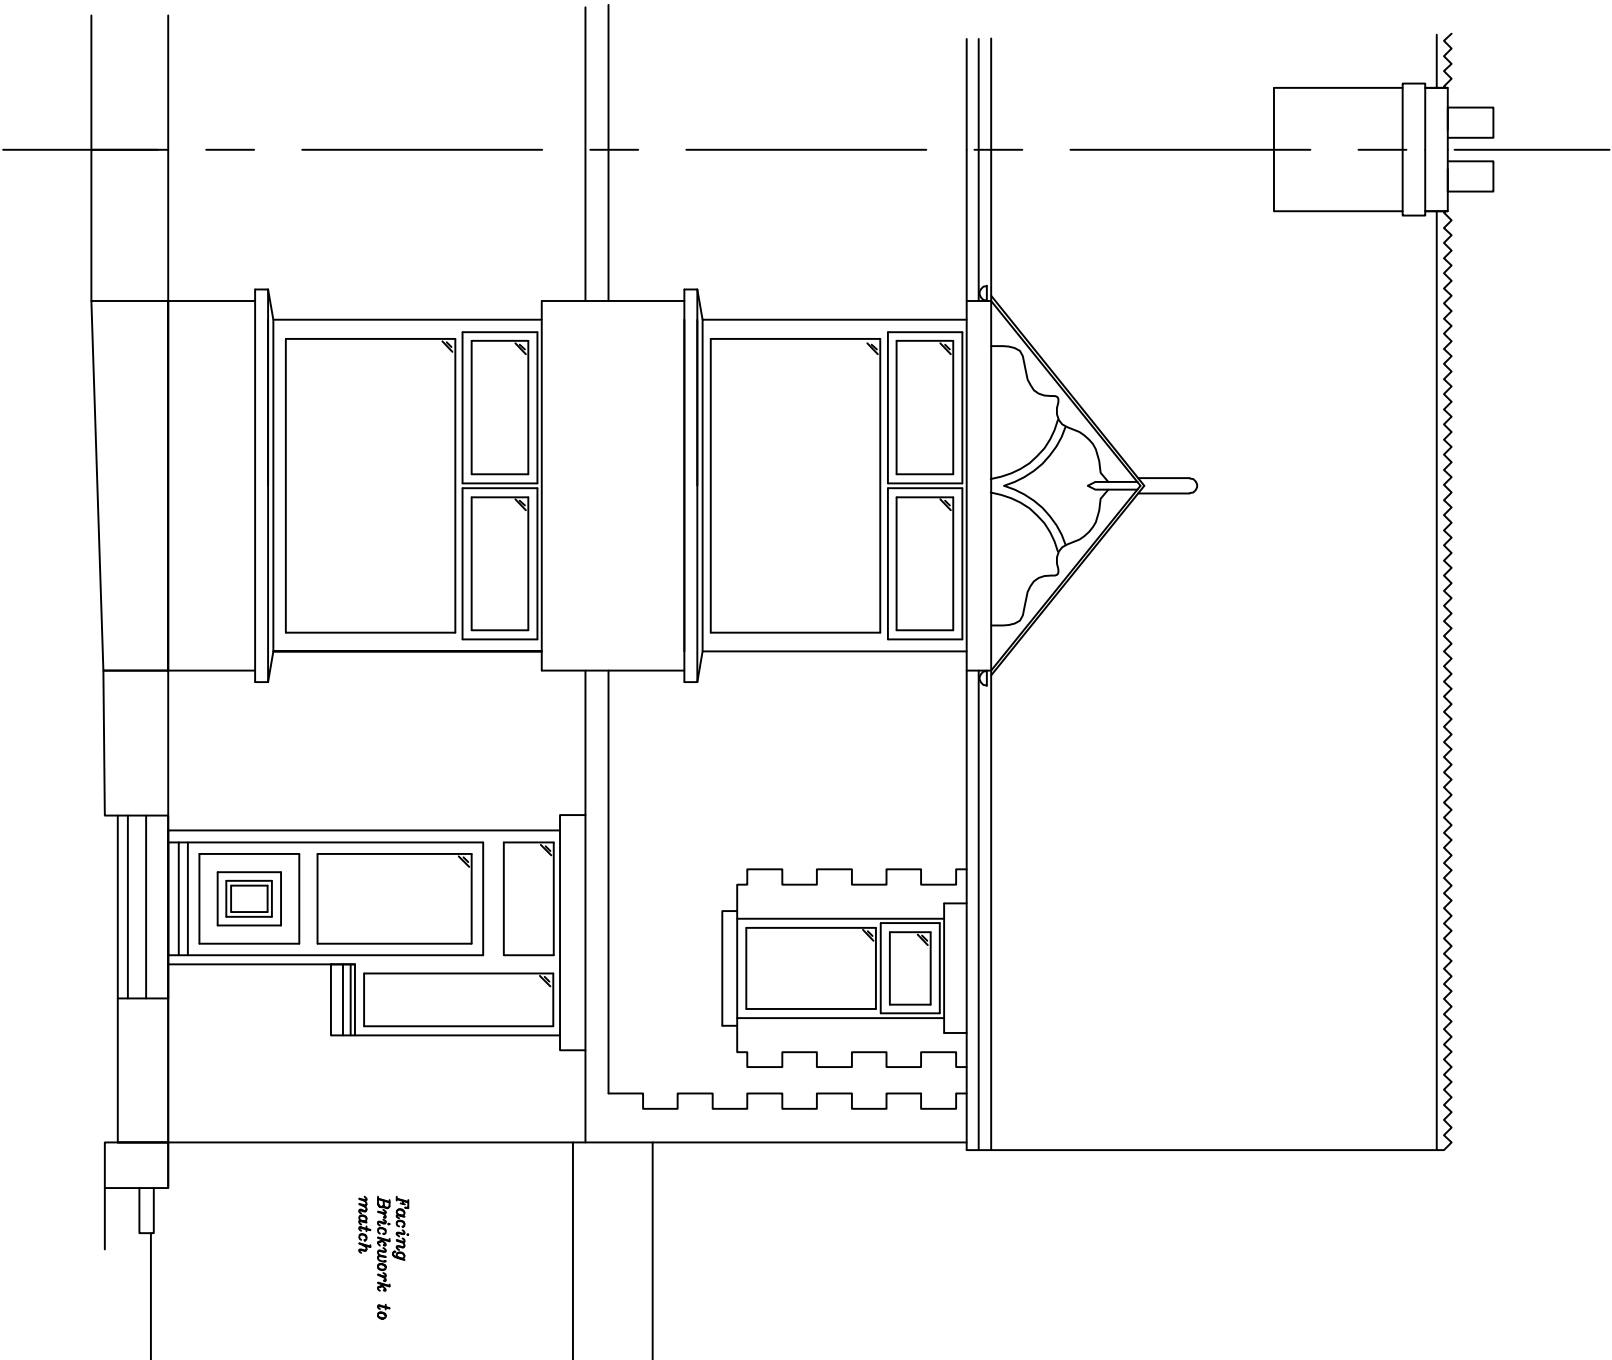

Project:-
68 London Road
Widley/
Waterhoville
PO7 5AG

Rev:-	Description:-	Date:-	Drawn by:-

Title:-
Proposed Front West Elevation

Scale:-
1:50 @ A3

Date:-	22.12.22	Dwg No:-	600	Rev:-	
--------	----------	----------	-----	-------	--