

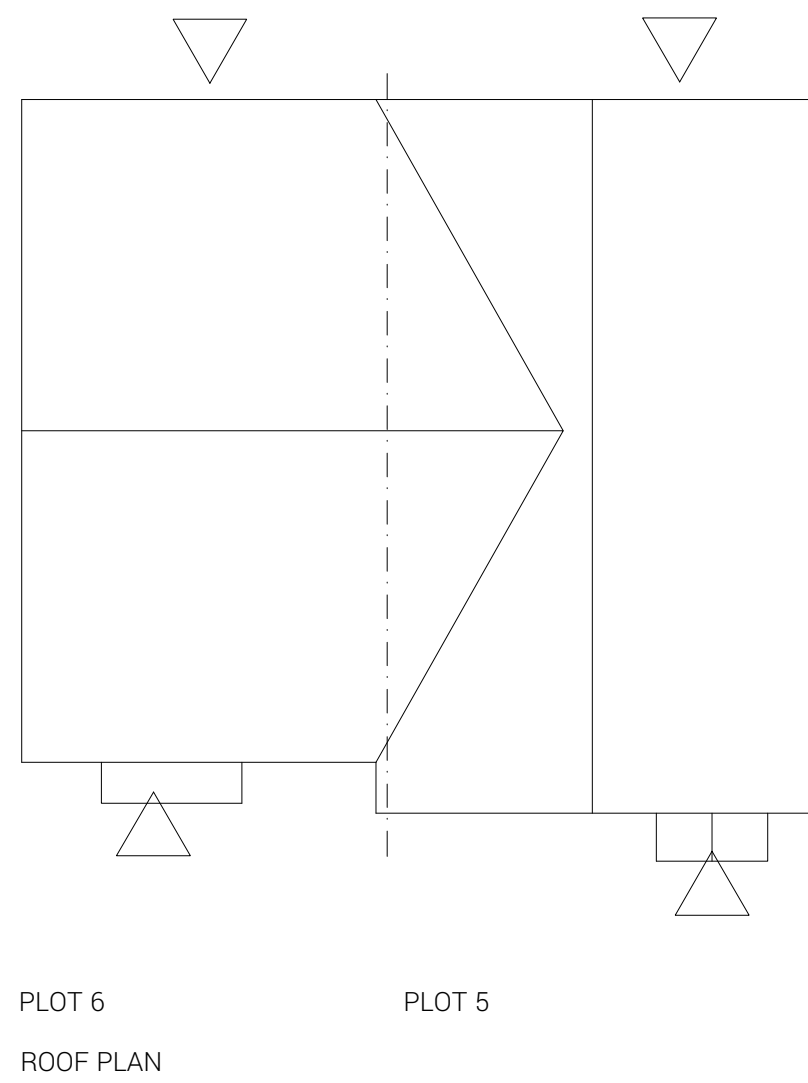
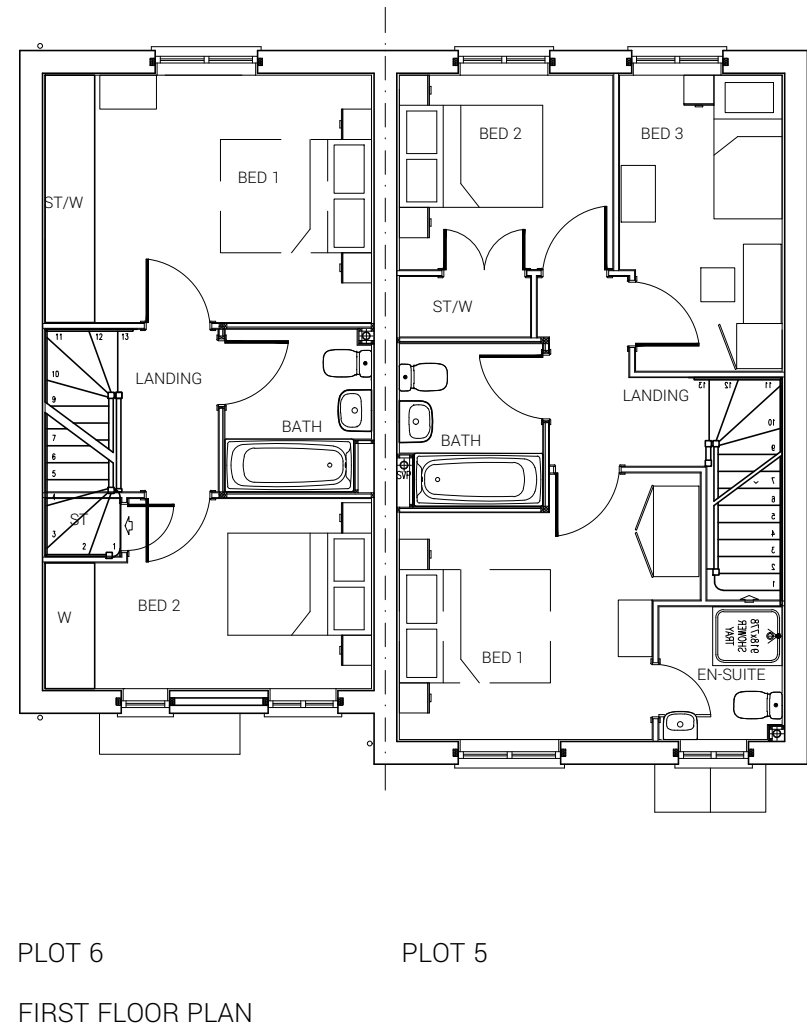


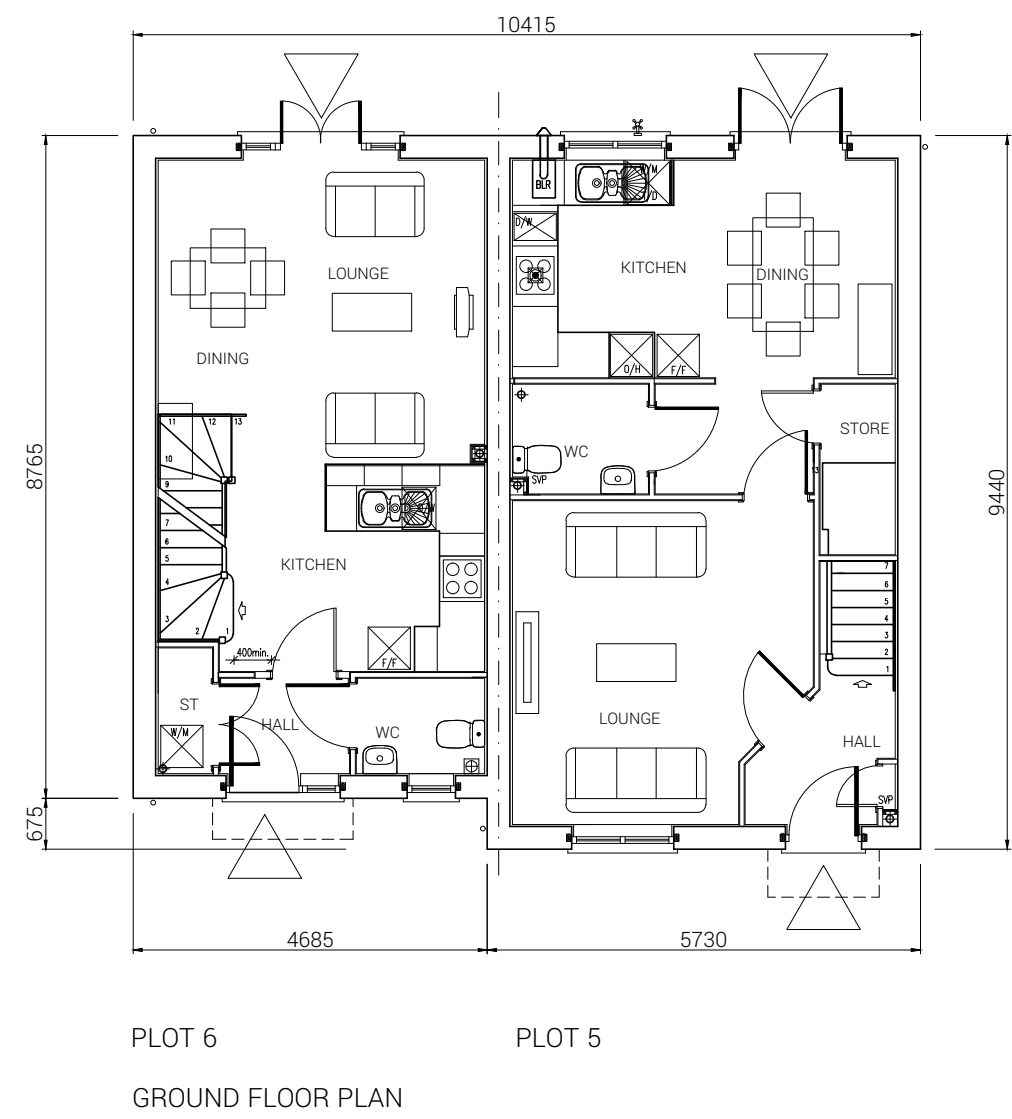

Plots 5 & 6
Plot 6
2 BED HOUSE - NA20.
70.10 sq.m. / 754 sq.ft.
Plot 5
3 BED HOUSE - NA32.
90.76 sq.m. / 976 sq.ft.

Private

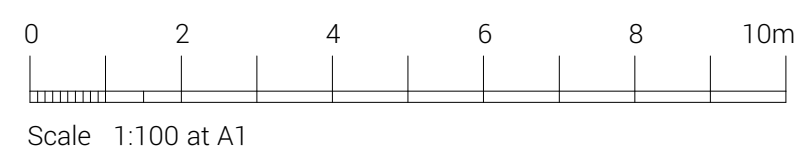

Fathom's Reach
Hayling Island

Taylor Wimpey Southern Counties

+44(1) 1962 589 030
designs@sdadesigngroup.com
Ground Floor Studio, Unit 2,
East Horton Business Park,
Knowle Lane, Fair Oak,
Hampshire, SO50 7HN



DRAWING TITLE
Plots 5 & 6 House
Types NA32 & NA20
Floor Plans &
Elevations

SCALE 1:100 SHEET SIZE A1 DRAWER ML DATE 05/10/2021

DETAIL PLANNING

19-1105-024-1ST