

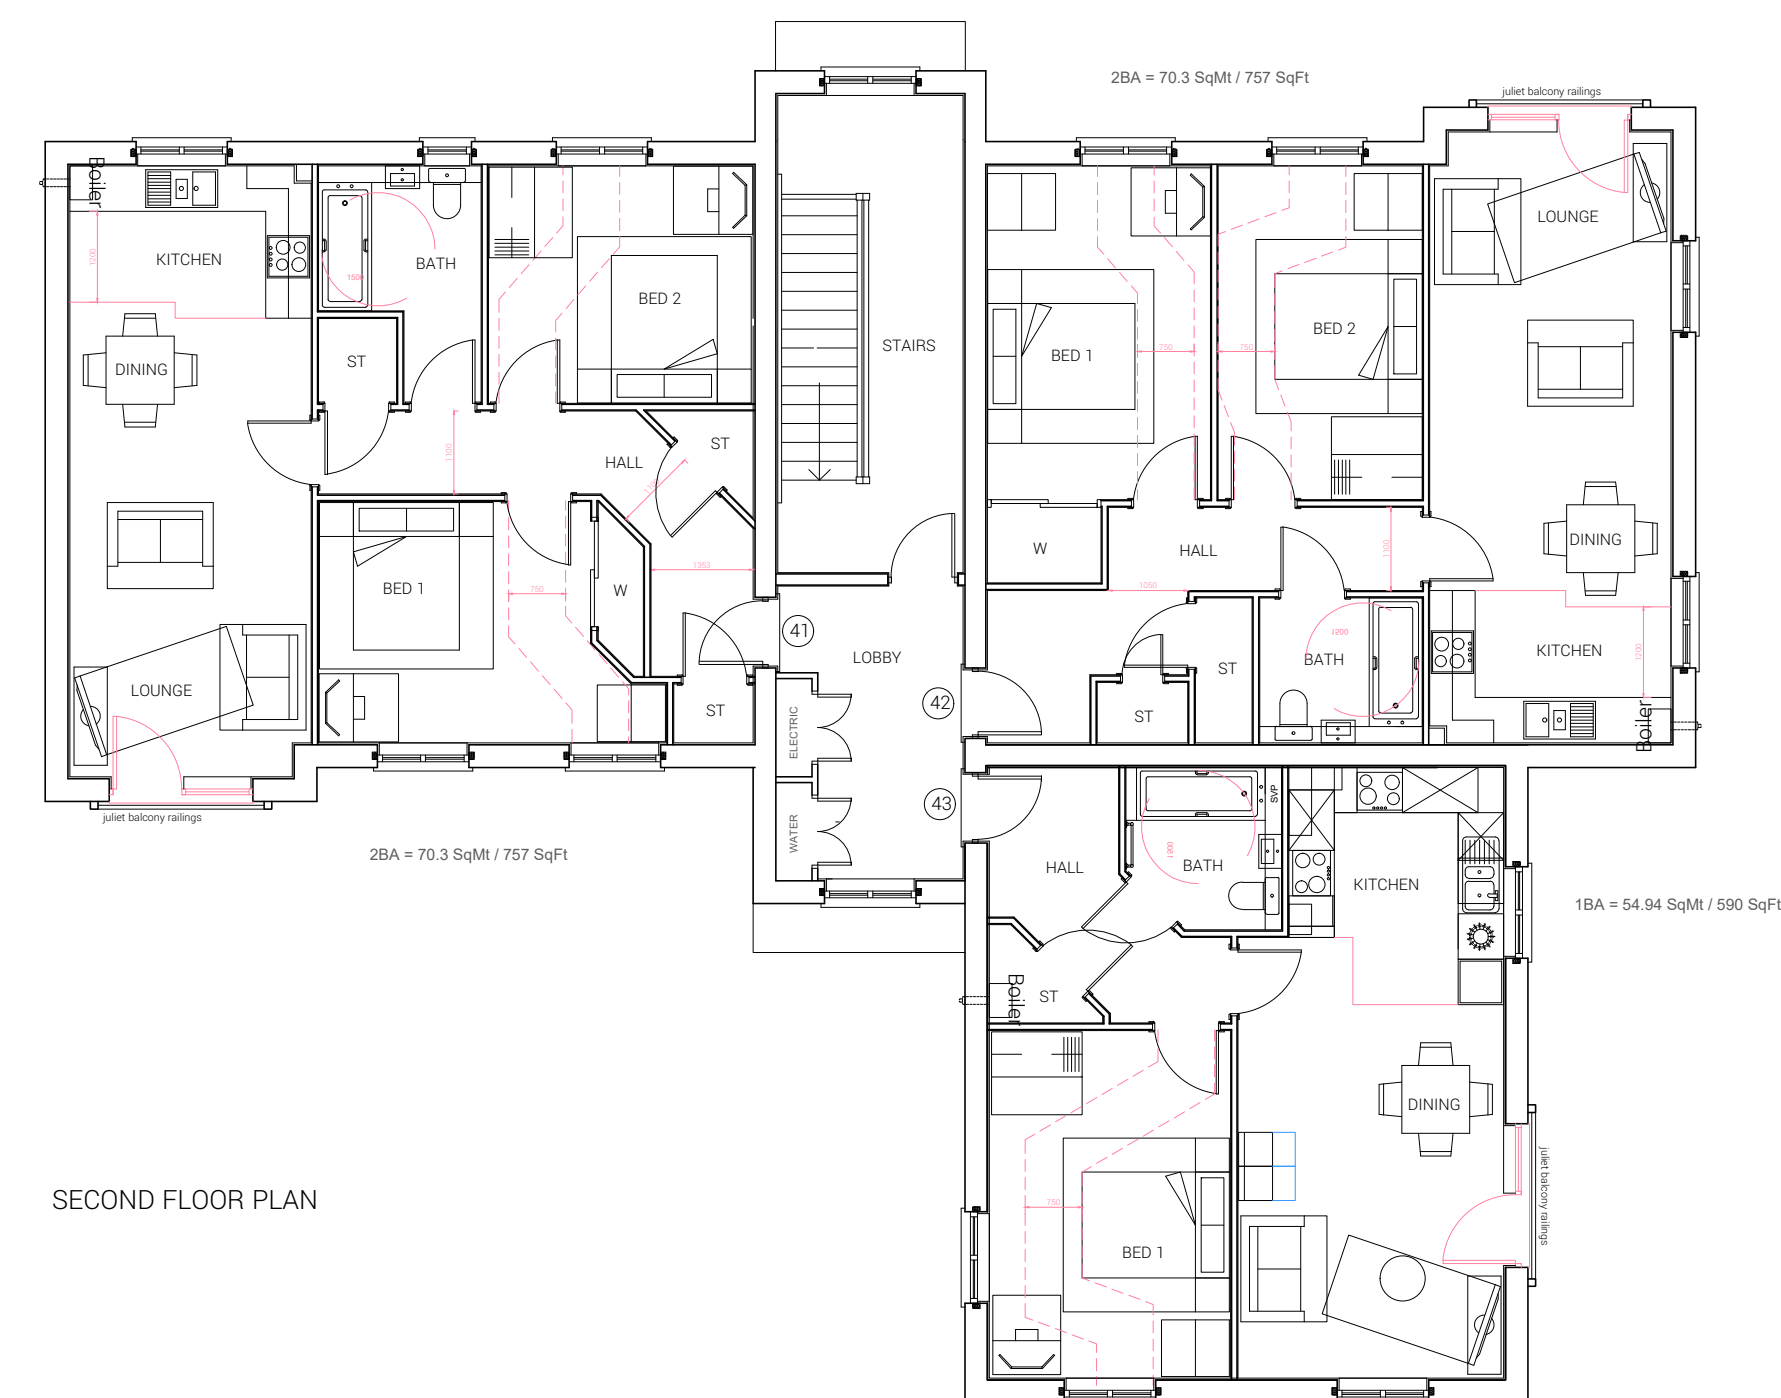
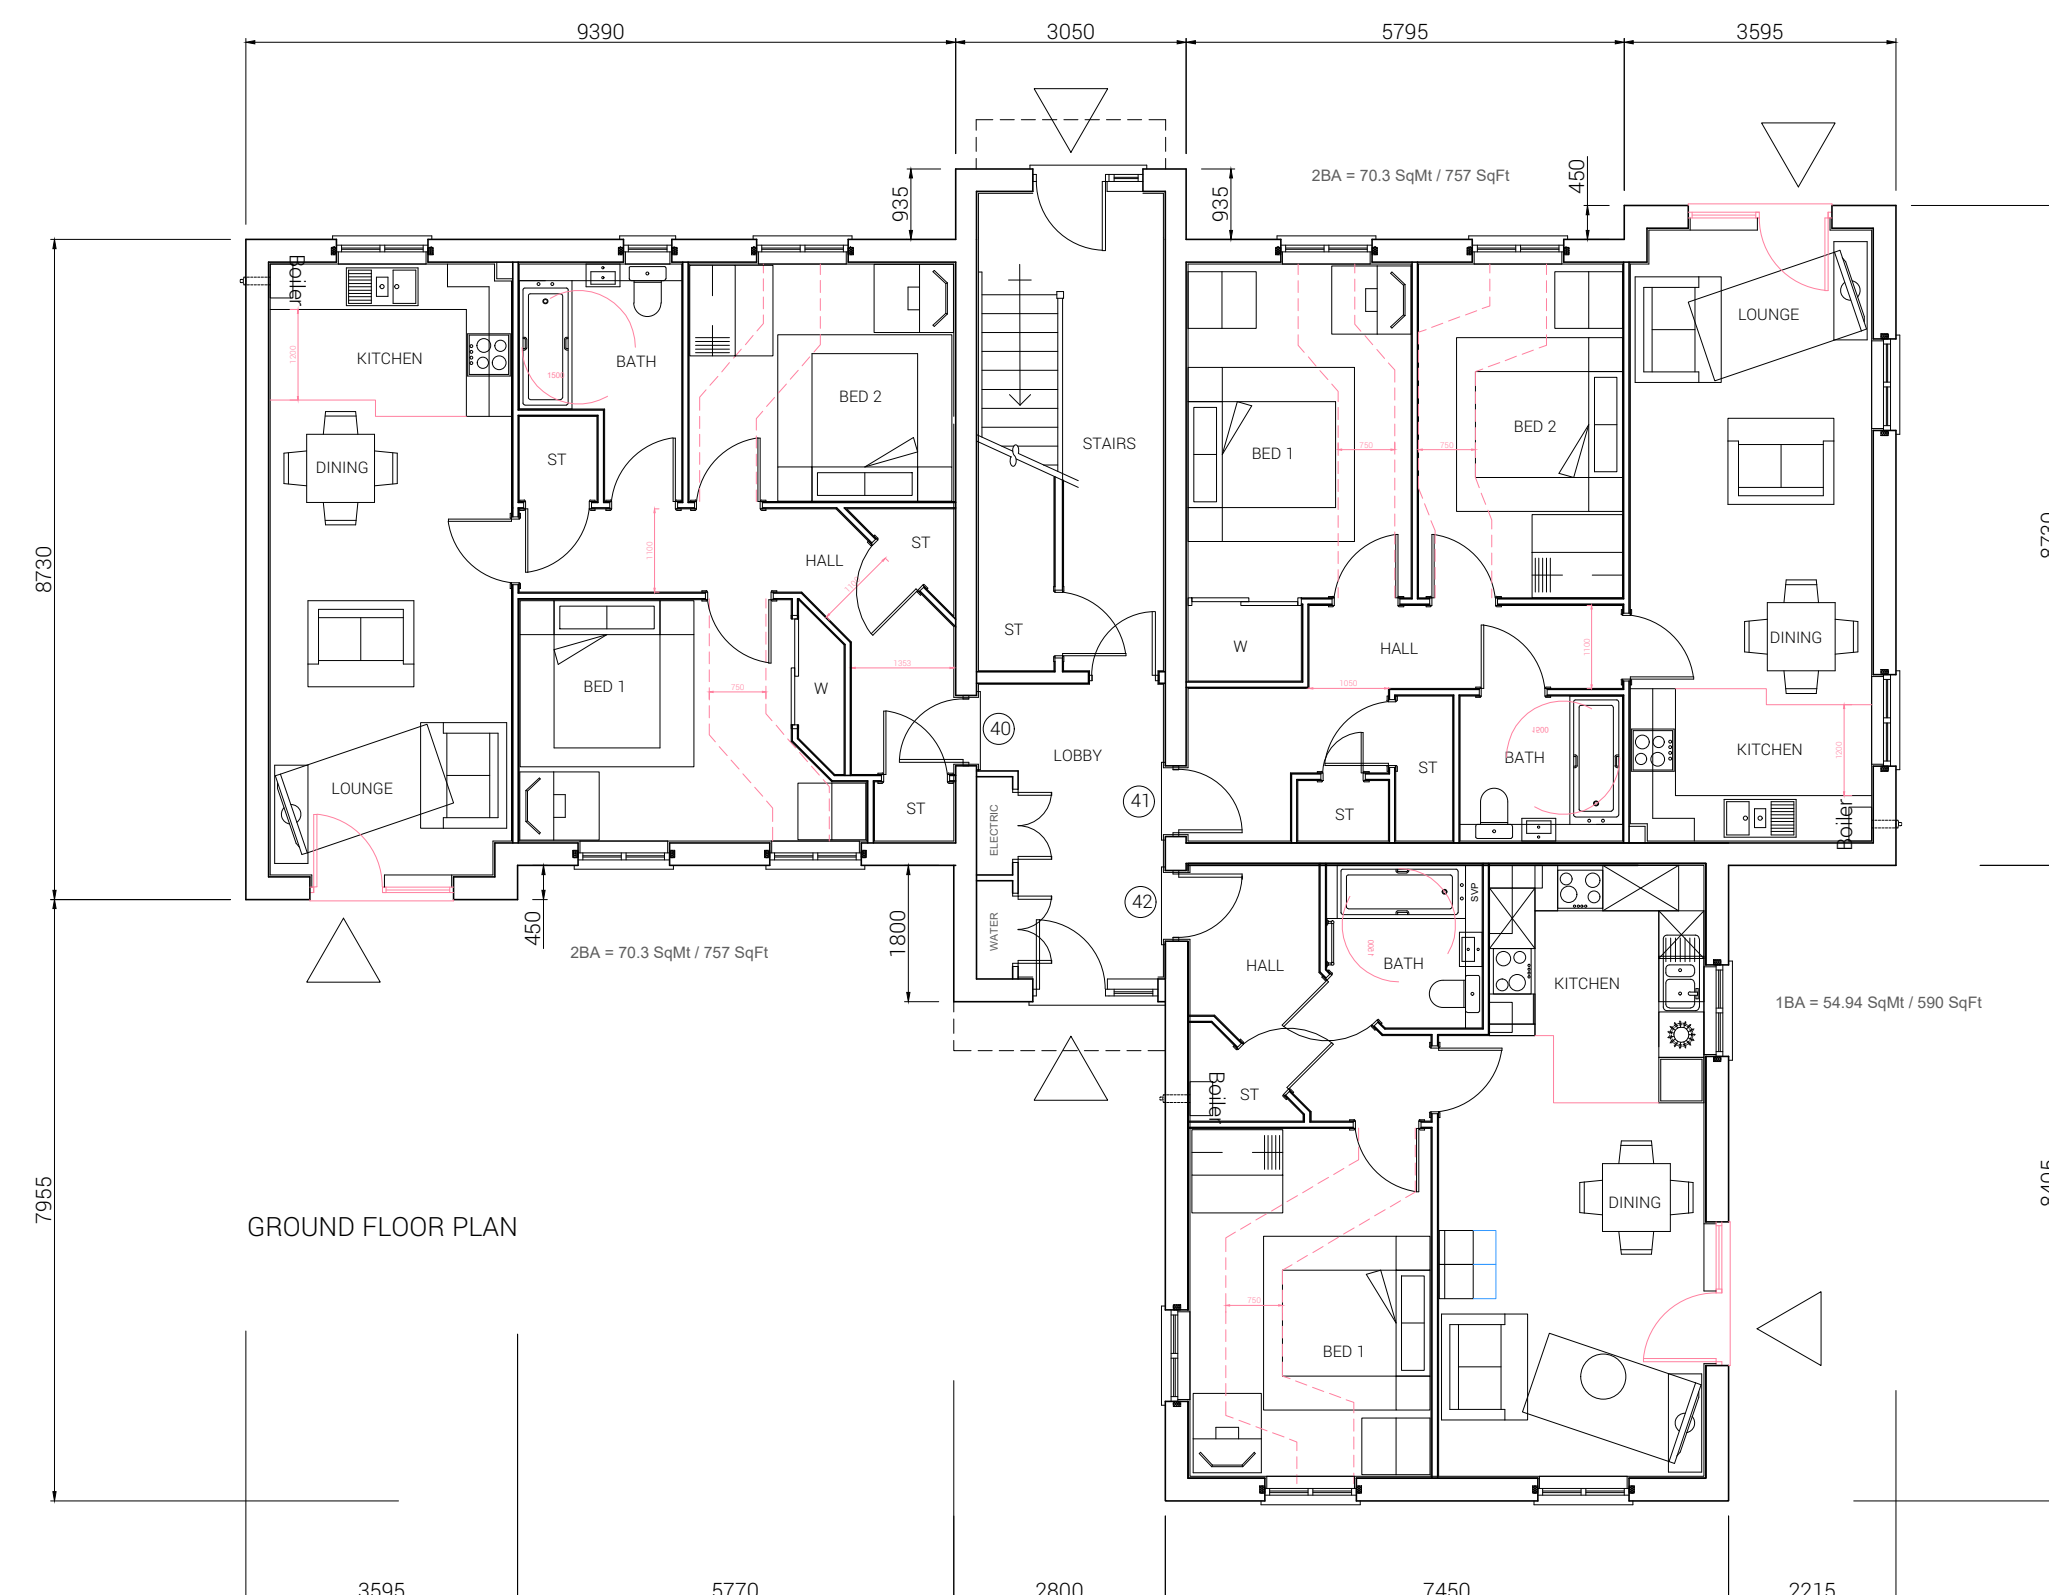
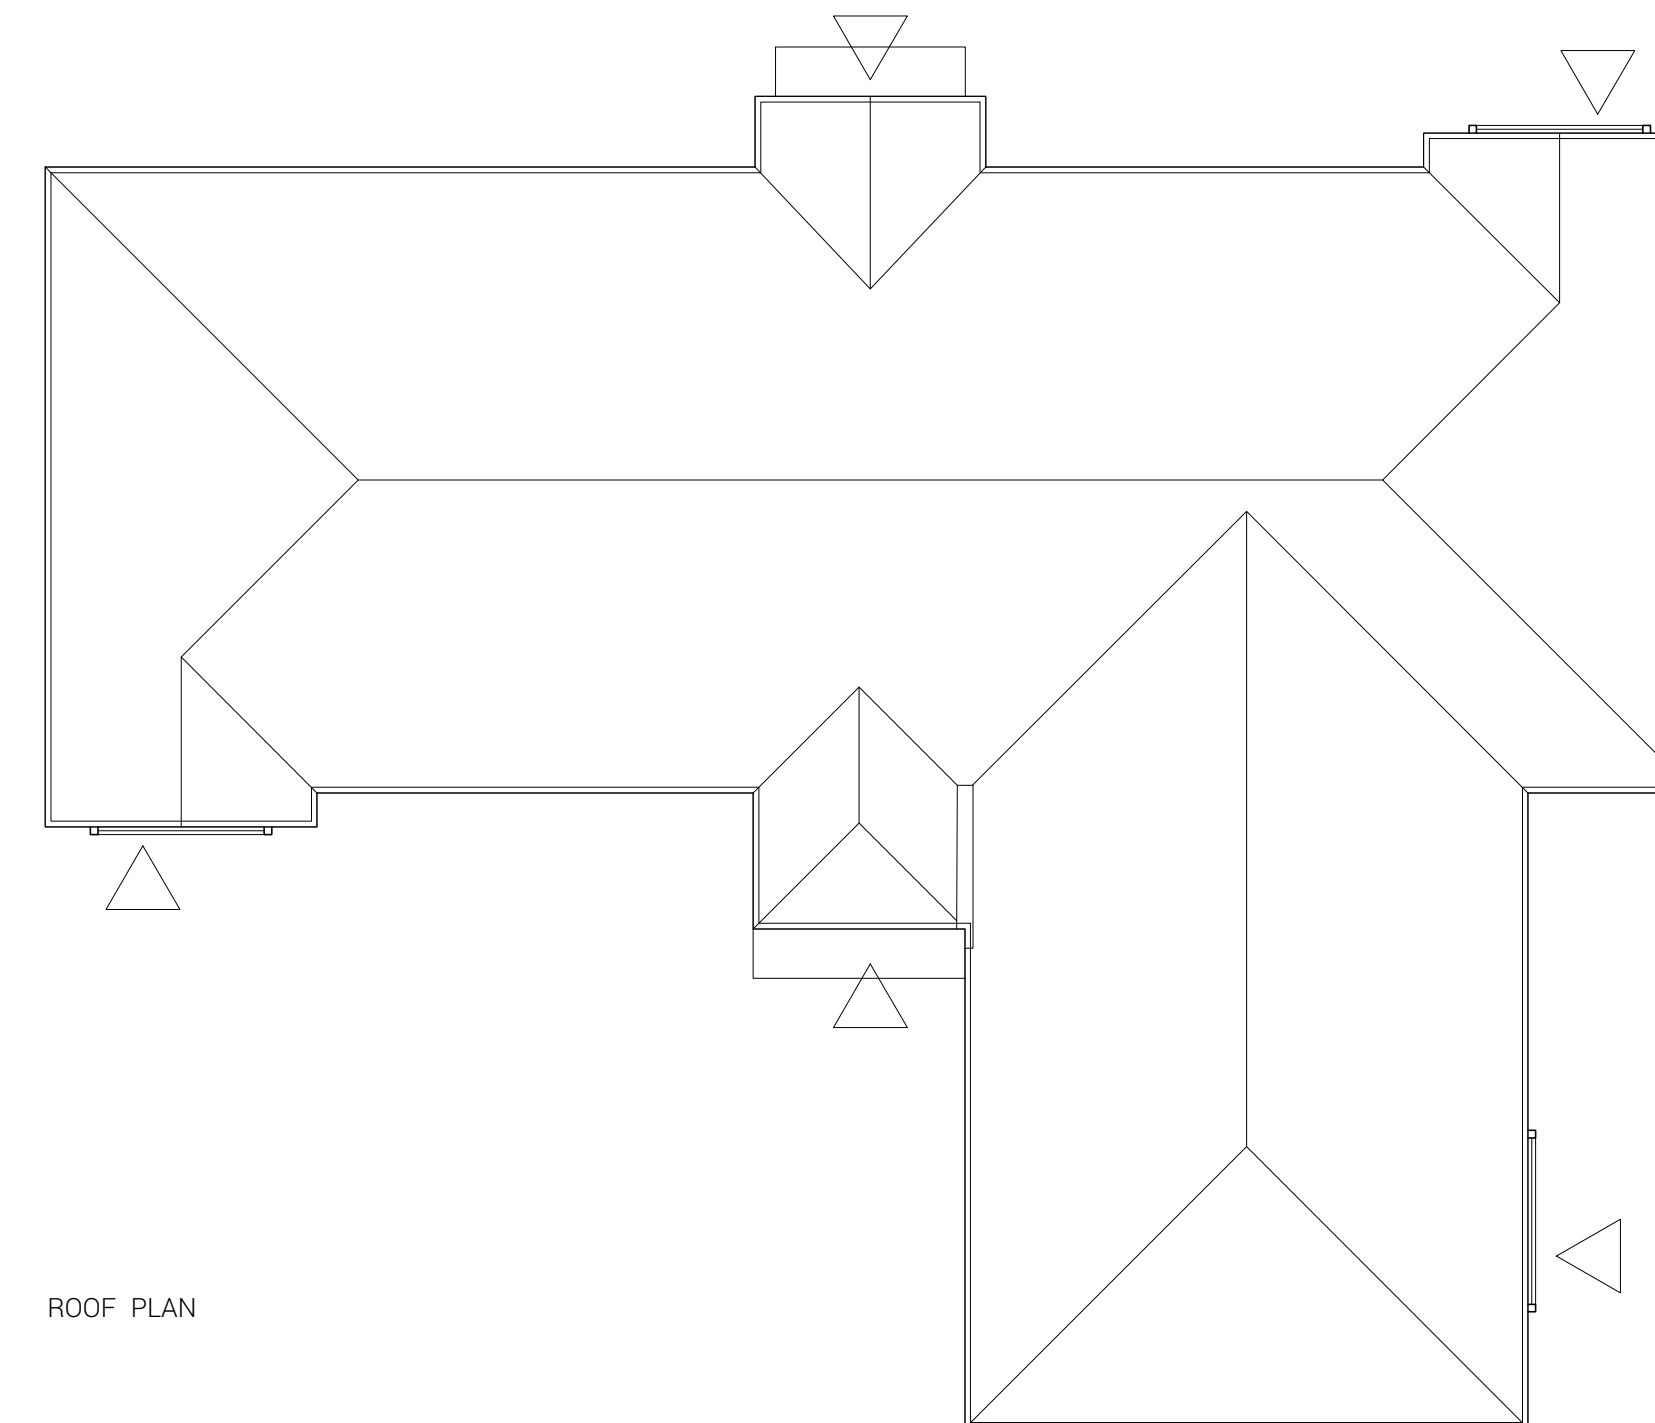


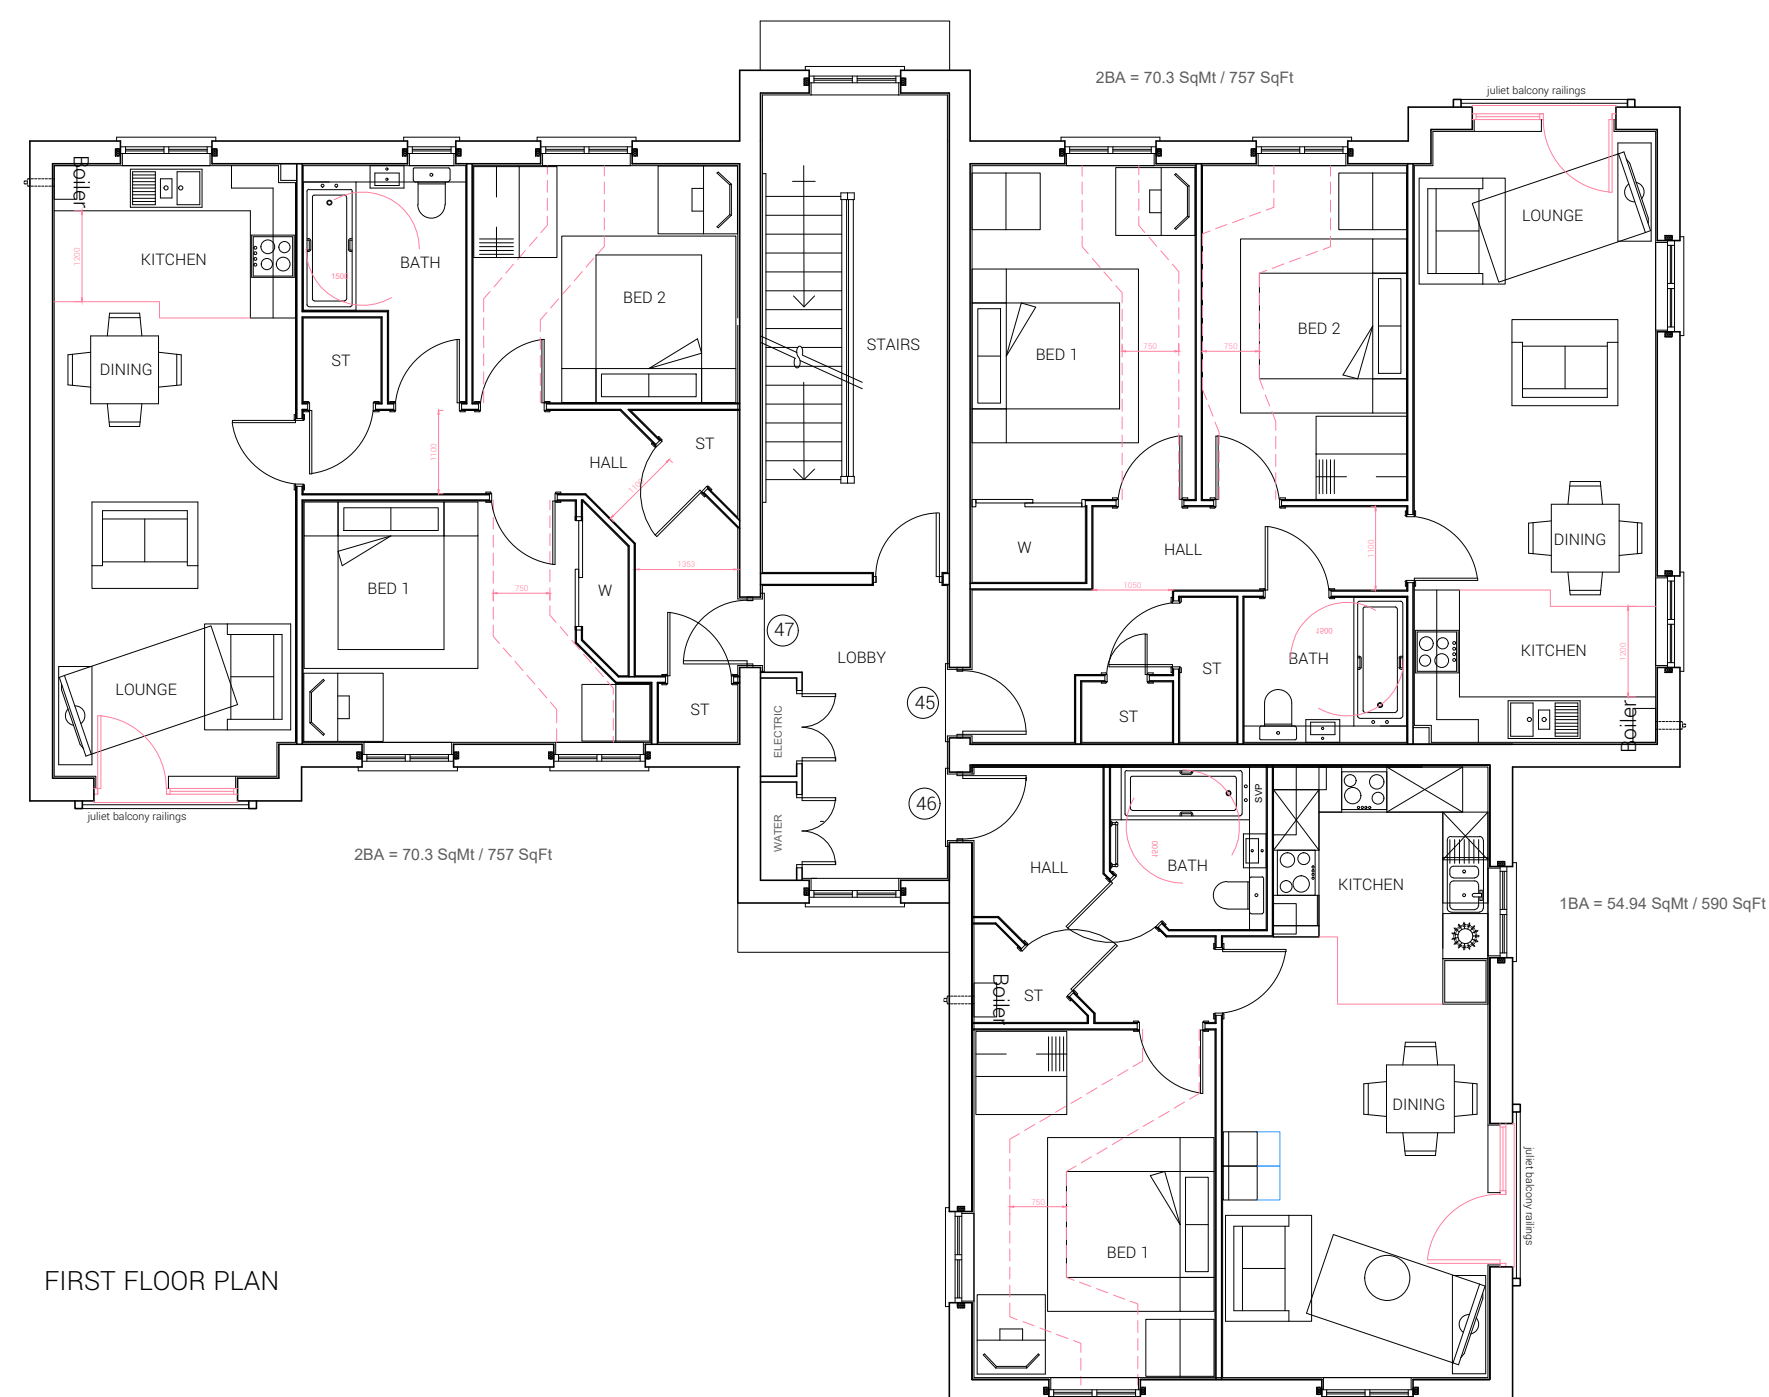

Plots 40-48
1 & 2 BED APARTMENTS.
FLOOR PLANS
1BA = 54.94 SqMt / 590 SqFt
2BA = 70.3 SqMt / 757 SqFt
Affordable

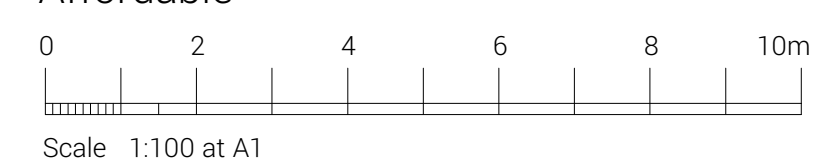

A Block design revised to Client comments.		ML	**	13/07/22
REV.	DESCRIPTION	DRAWN	CHKD.	DATE

Fathom's Reach Hayling Island

Taylor Wimpey Southern Counties

DRAWING TITLE
Plots 40-48
Apartment Block
Floor Plans

+ (44) 1962 589 030
designs@sdadesigngroup.com
Ground Floor Studio, Unit 2,
East Horton Business Park,
Knowle Lane, Fair Oak,
Hampshire, SO50 7HN

SCALE	SHEET SIZE	DRAWN	CARD	DATE
1:100	A1	ML		25/11/2021

DETAIL PLANNING

19-1105-041-A