


NOTES


GENERAL NOTES:

1. THIS DRAWING IS TO BE READ IN CONJUNCTION WITH THE OTHER RELEVANT CONSULTANTS DRAWINGS.
2. ALL FINISHES ARE TO CONFORM TO THE CURRENT BUILDING REGULATIONS.
3. REFER TO A SEPARATE DOCUMENT FOR THE DESIGNERS RISK ASSESSMENT.
4. ALL WORKS OR MATERIALS INDICATED ON THIS DRAWING ARE TO BE TO THE LATEST RELEVANT BRITISH STANDARDS AND CARRIED OUT IN ACCORDANCE WITH THE BRITISH STANDARDS CODES OF PRACTICE OR RECOGNIZED INSTITUTE OR TRADE ASSOCIATION RECOMMENDATIONS AND PUBLICATIONS.

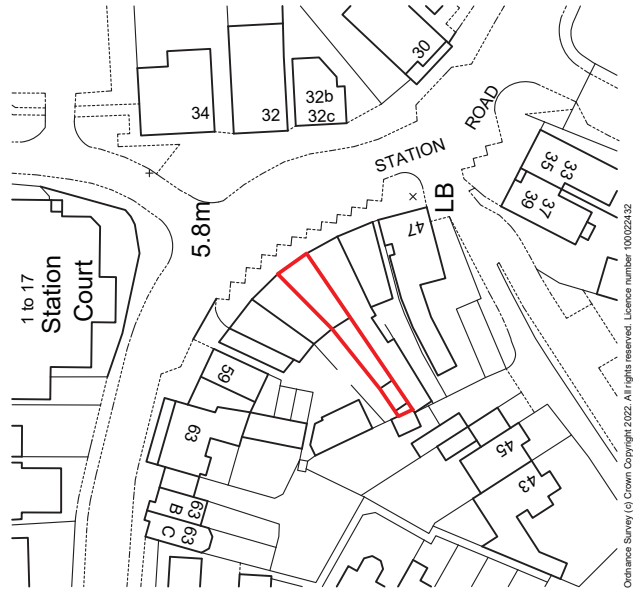


Location Plan

1:1250 scale

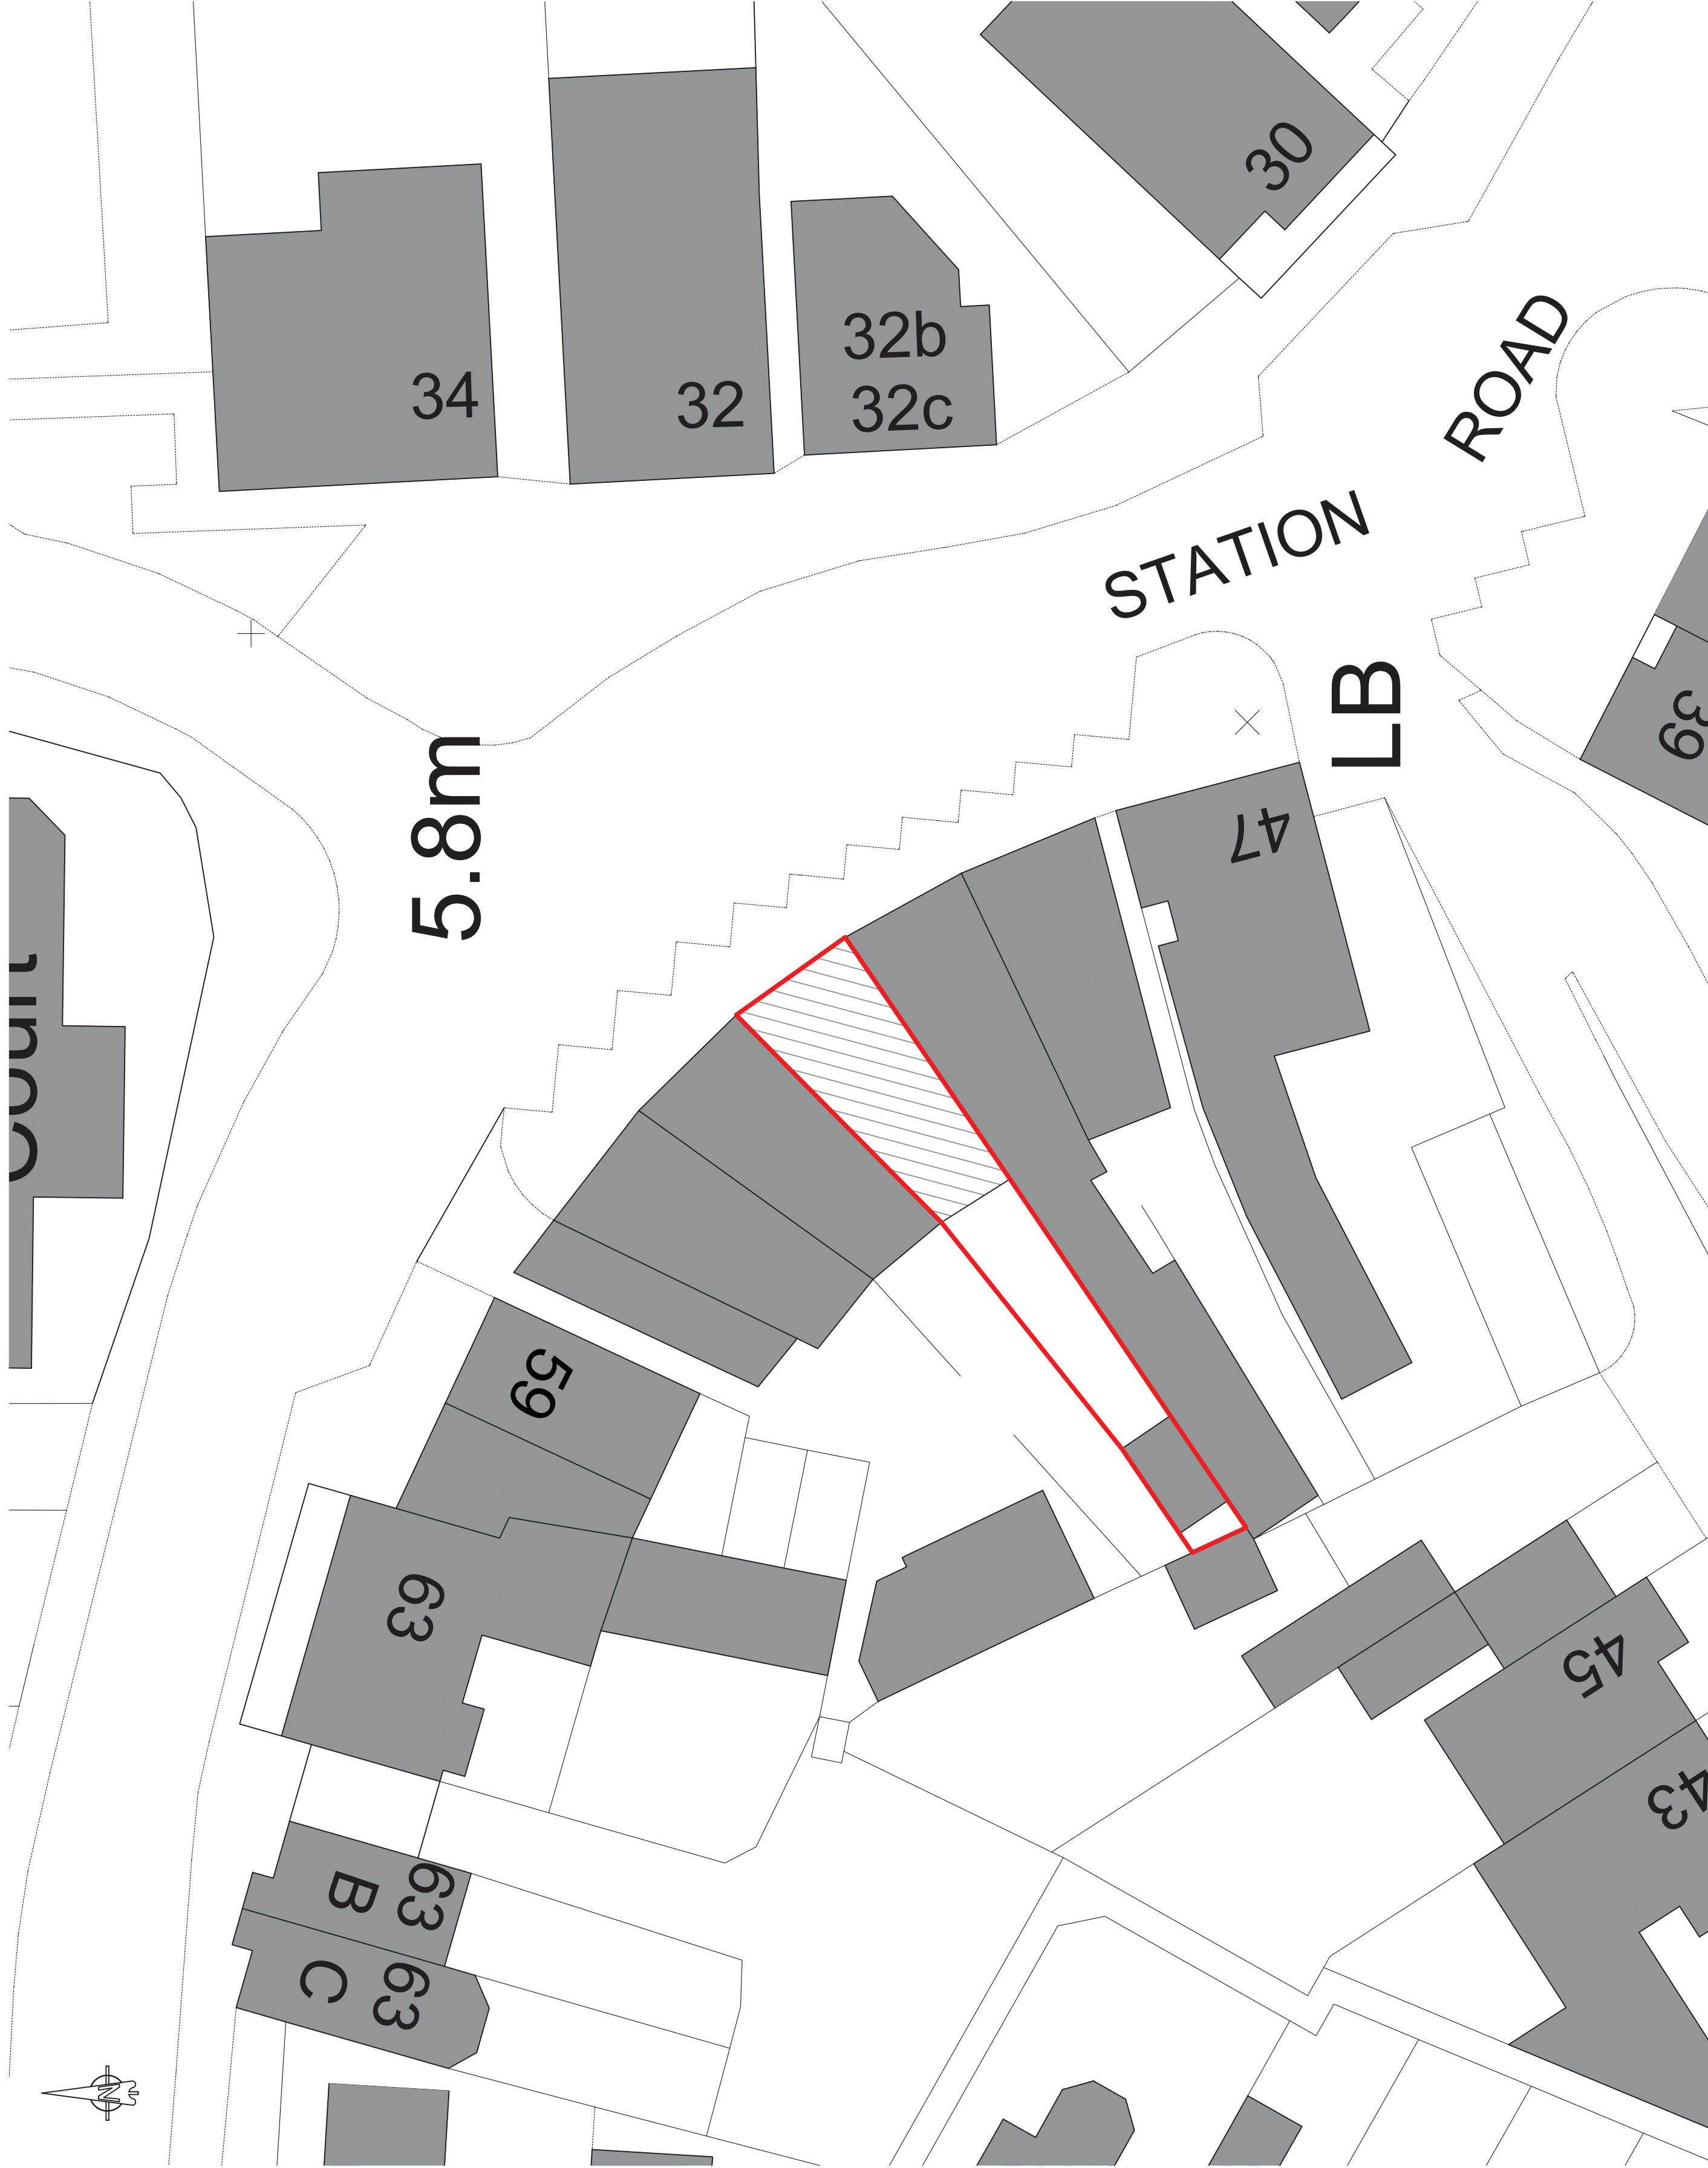

Site Plan

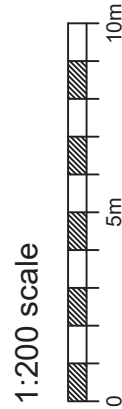

Revision	Date	Description
Drawn		Client:
Chek		

Project:	53a Station Road Haying Island PO11 0EB				
Drawn By	HM	Date	July 22	Checked By	Date
Approved By		Approved By		Approved By	Date
Reason:	Scale: 1:200 @ A2				
Reason:	Scale: 1:200 @ A2				

22 - 3339 - 100

P/LC ARCHITECTS © COPYRIGHT RESERVED 2022
 NOT TO BE SCALED. DIMENSIONS TO BE CHECKED ON SITE.
 SCALING ONLY FOR LOCAL AUTHORITY PURPOSES.