


1. This drawing is the copyright of **NA PALMER DESIGN LTD.** It may not be copied, altered or reproduced in any way whatsoever without the written authority of the copyright owner.
2. Dimensions should be checked on site prior to commencing any work. Any discrepancies should be reported to the project architect immediately.
3. Listed dimensions must be assumed appropriate and checked on site.
4. If in doubt ask.

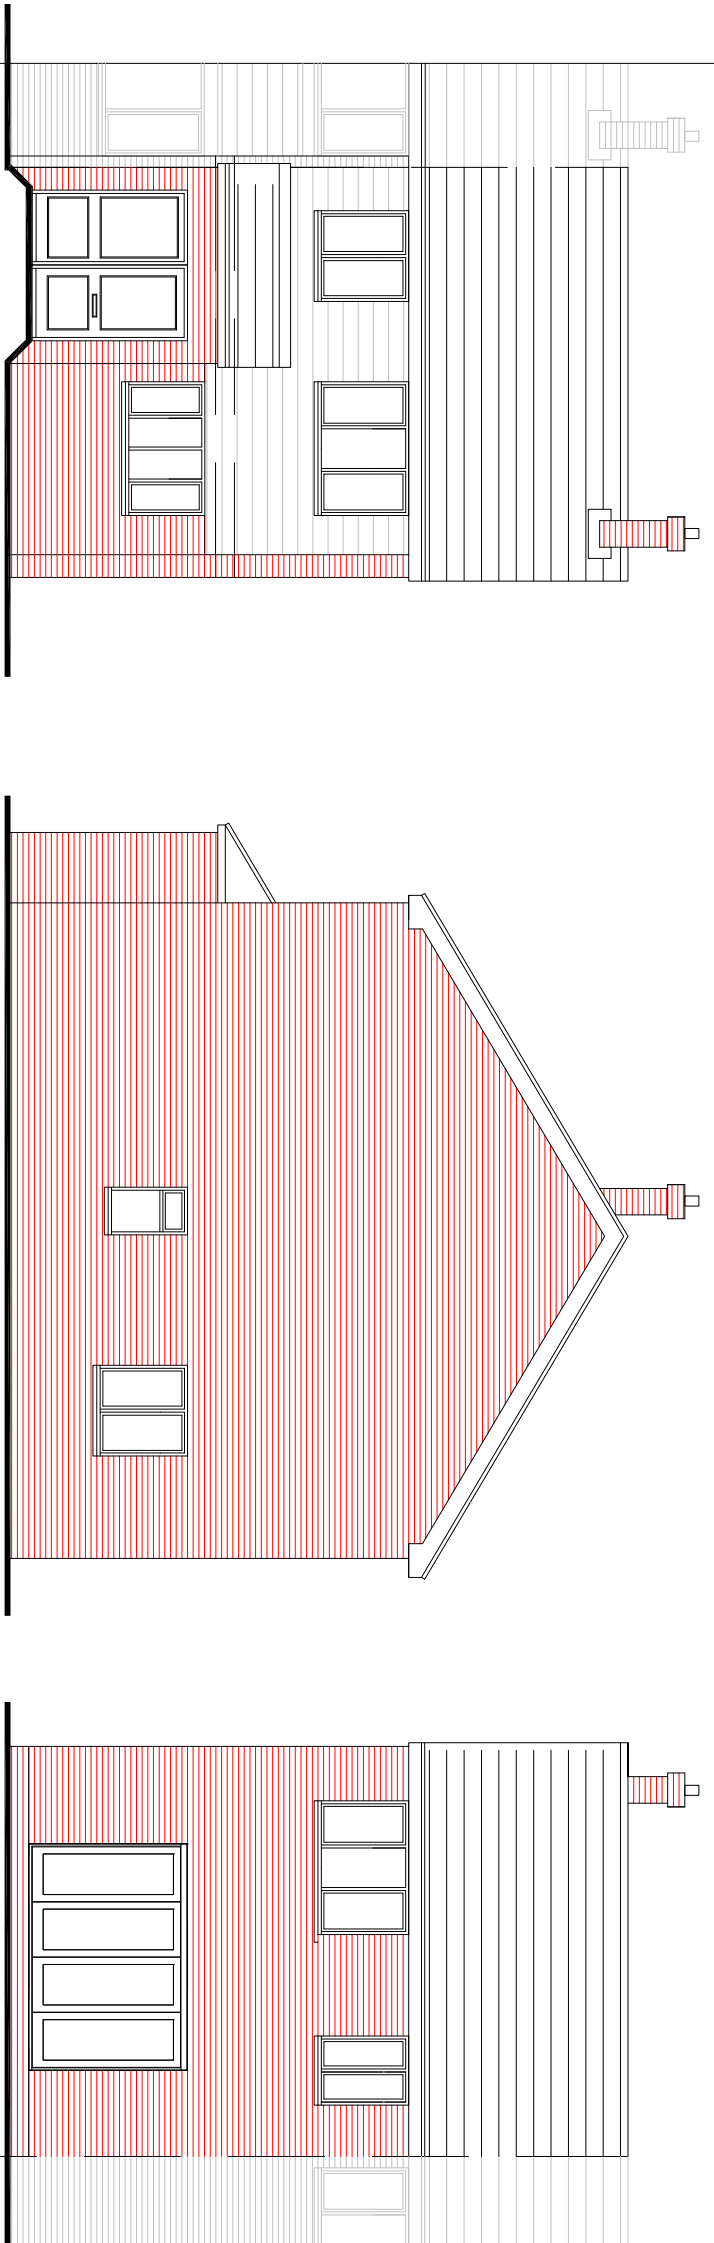


FRONT ELEVATION


SIDE ELEVATION

REAR ELEVATION


- MATERIALS**
- WALLS :** RED MULTI STOCK BRICK AND GREY UPVC CLADDING
- ROOF :** BROWN CONCRETE INTERLOCKING TILE
- DOORS :** WHITE UPVC
- WINDOWS :** WHITE UPVC
- RAINWATER :** BLACK UPVC

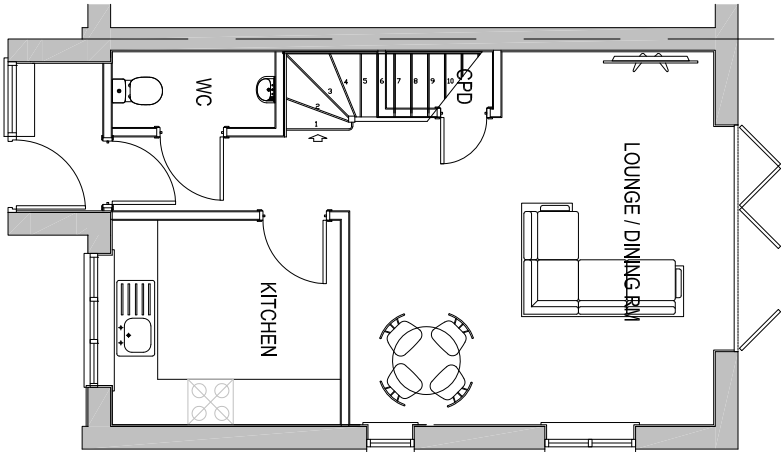

GROUND FLOOR

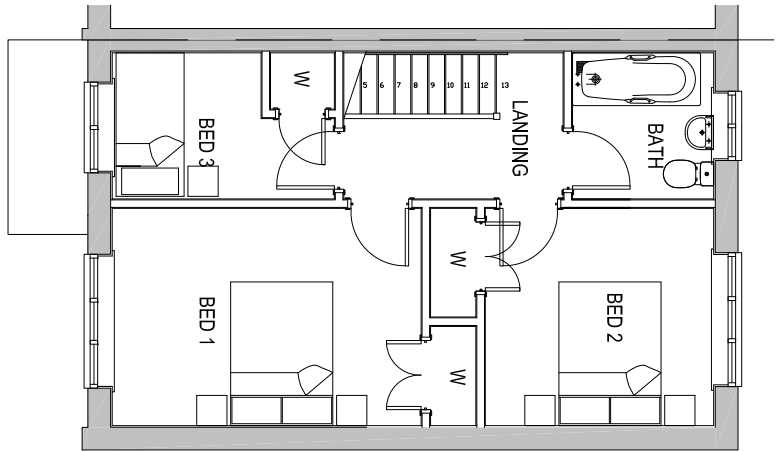

FIRST FLOOR

 

drawn	scale	checked	date
NAP	1:100@A3		FEB 24
drawing No.	10535-PL-03	revision	A

PROPOSED
FLOOR PLANS
AND
ELEVATIONS

client	MR G BLEE & P VINCENT
project	PROPOSED DEVELOPMENT LAND ADJACENT TO 1 MINSTERS LEPE WATERLOOVILLE PO7 5QS
drawing	



na palmer
Design LTD

NA PALMER DESIGN LTD
ONE LODGE, CHILTERN DRIVE
CHILTERN, Aylesbury MK44 8JL
Tel: 01494 553609 E: na@palmer.co.uk

rev.	description	date	by	ch
	drawing status: PLANNING			