



Scale in Metres
0 1 2 3 4 5
for 1:200
10

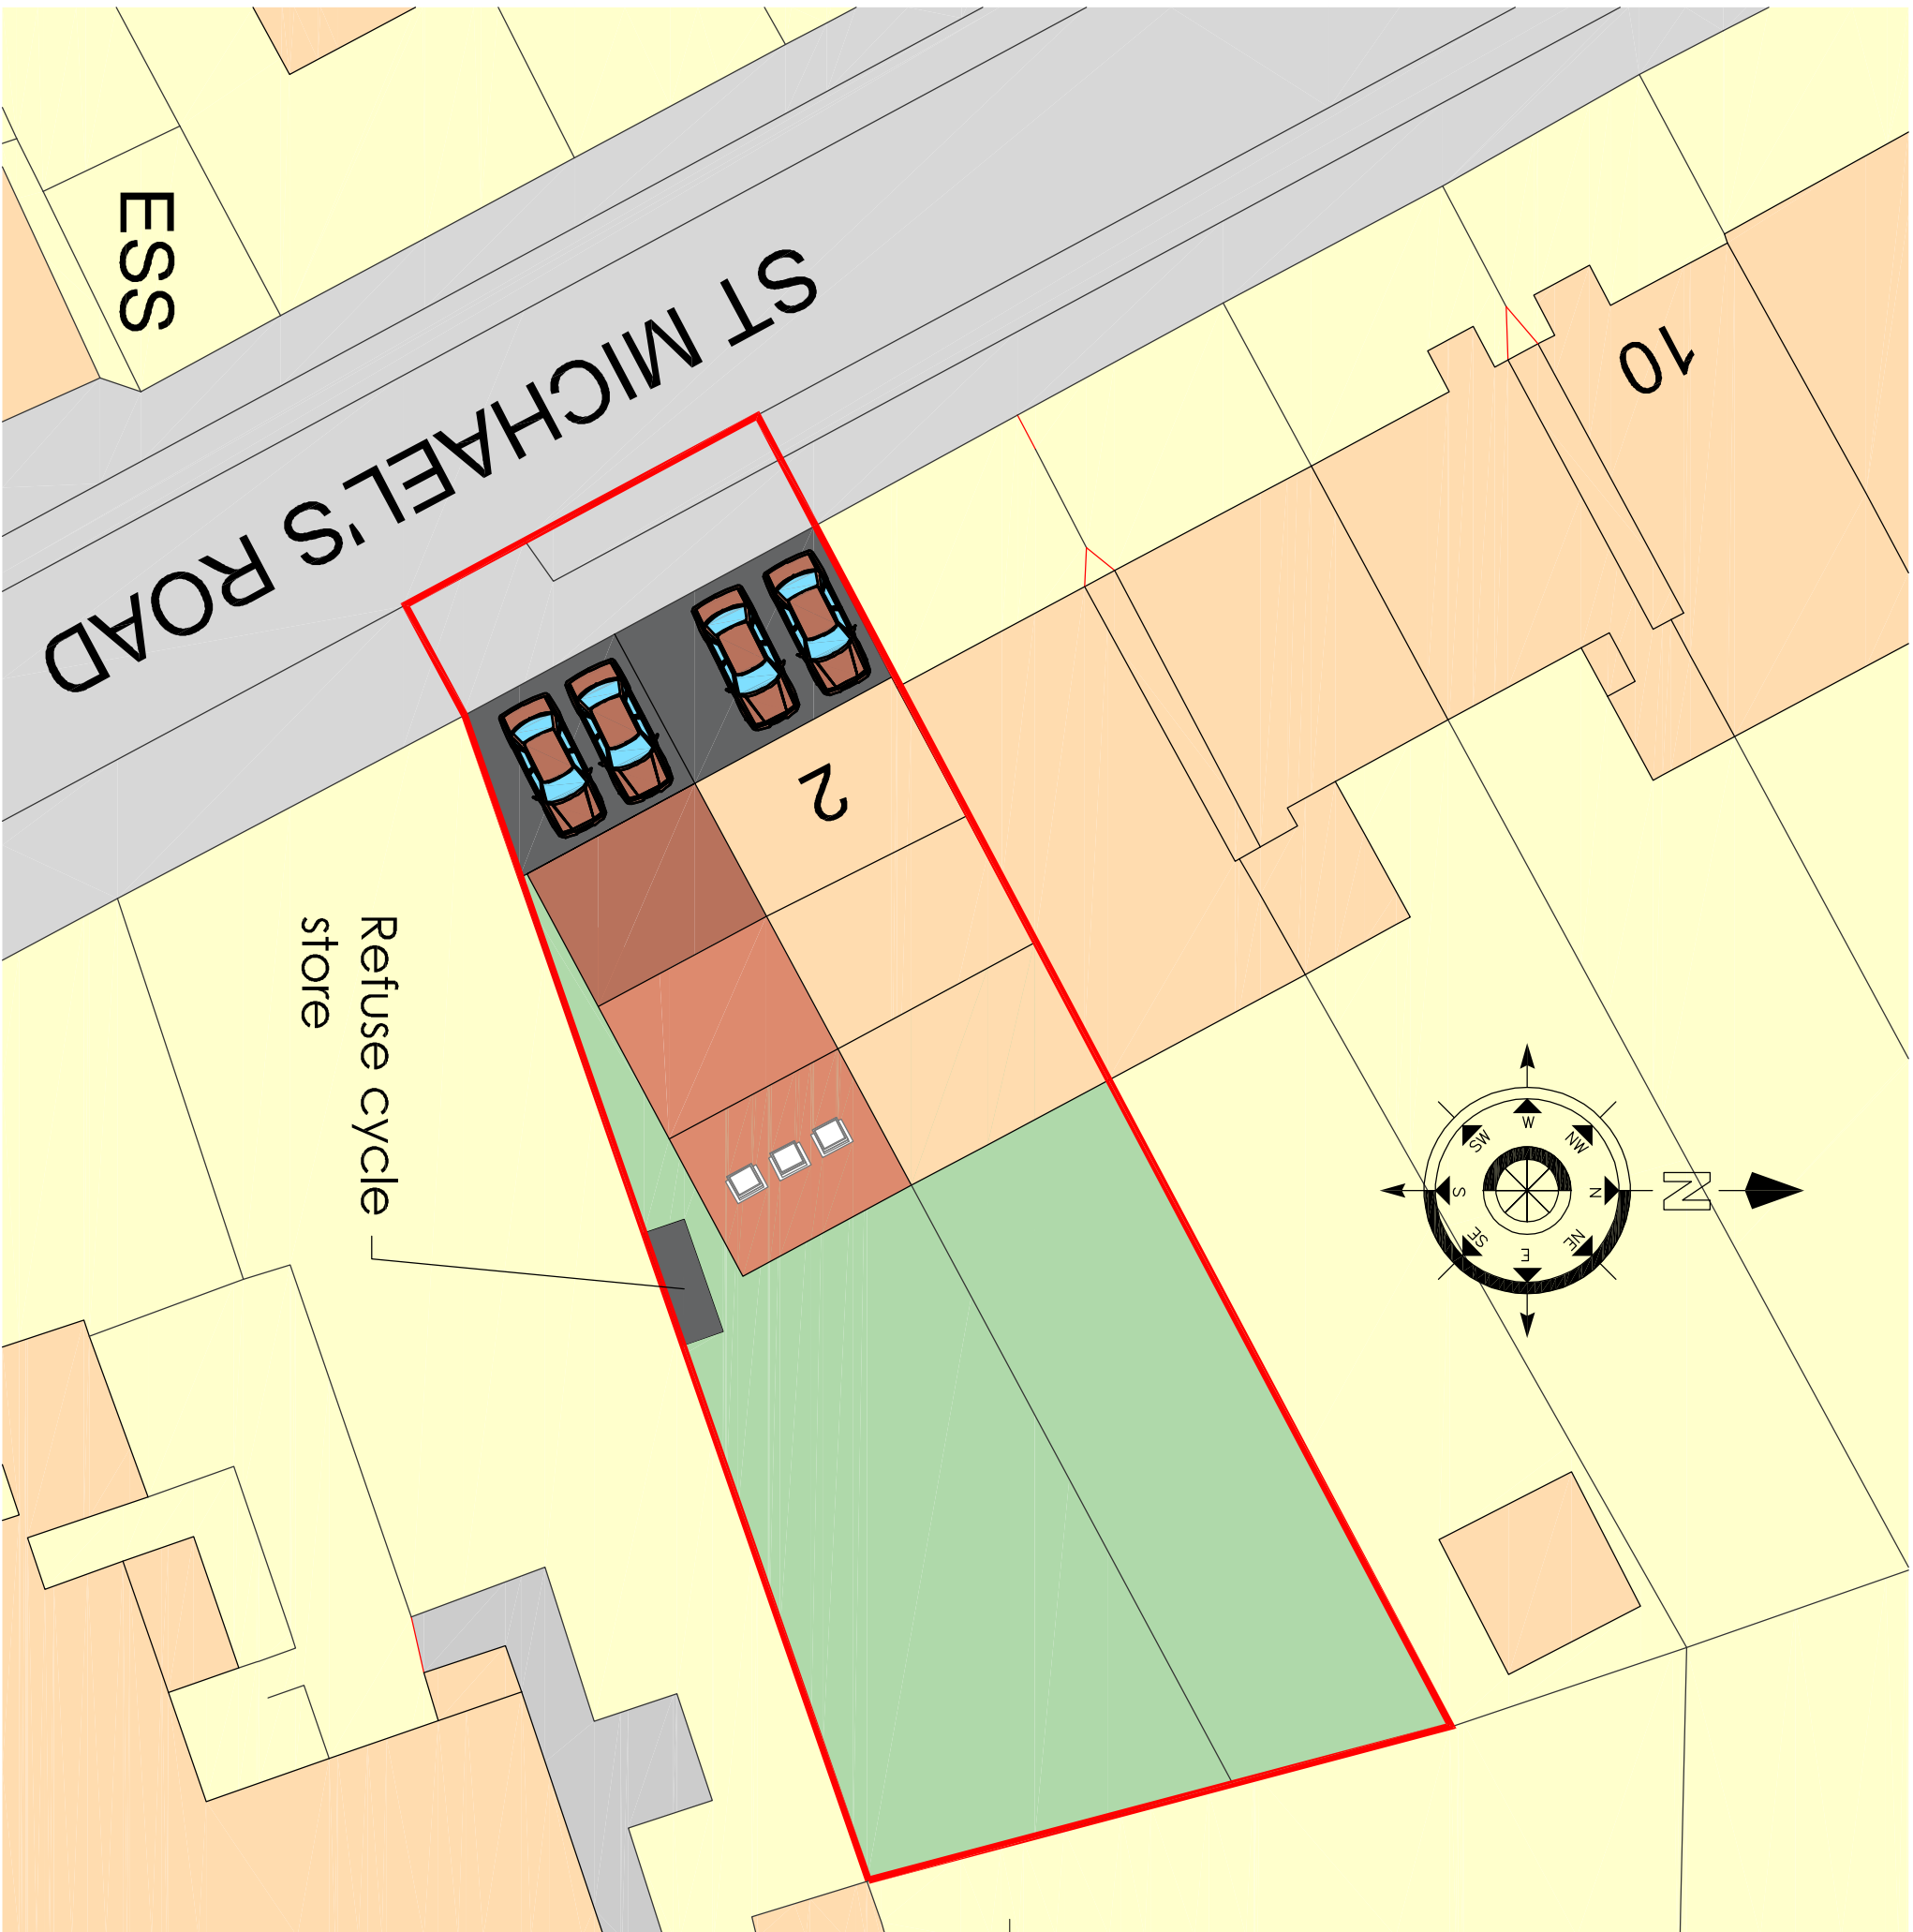


Proposed Site Plan

Scale in Metres
0 5 10 15 20 25
for 1:500

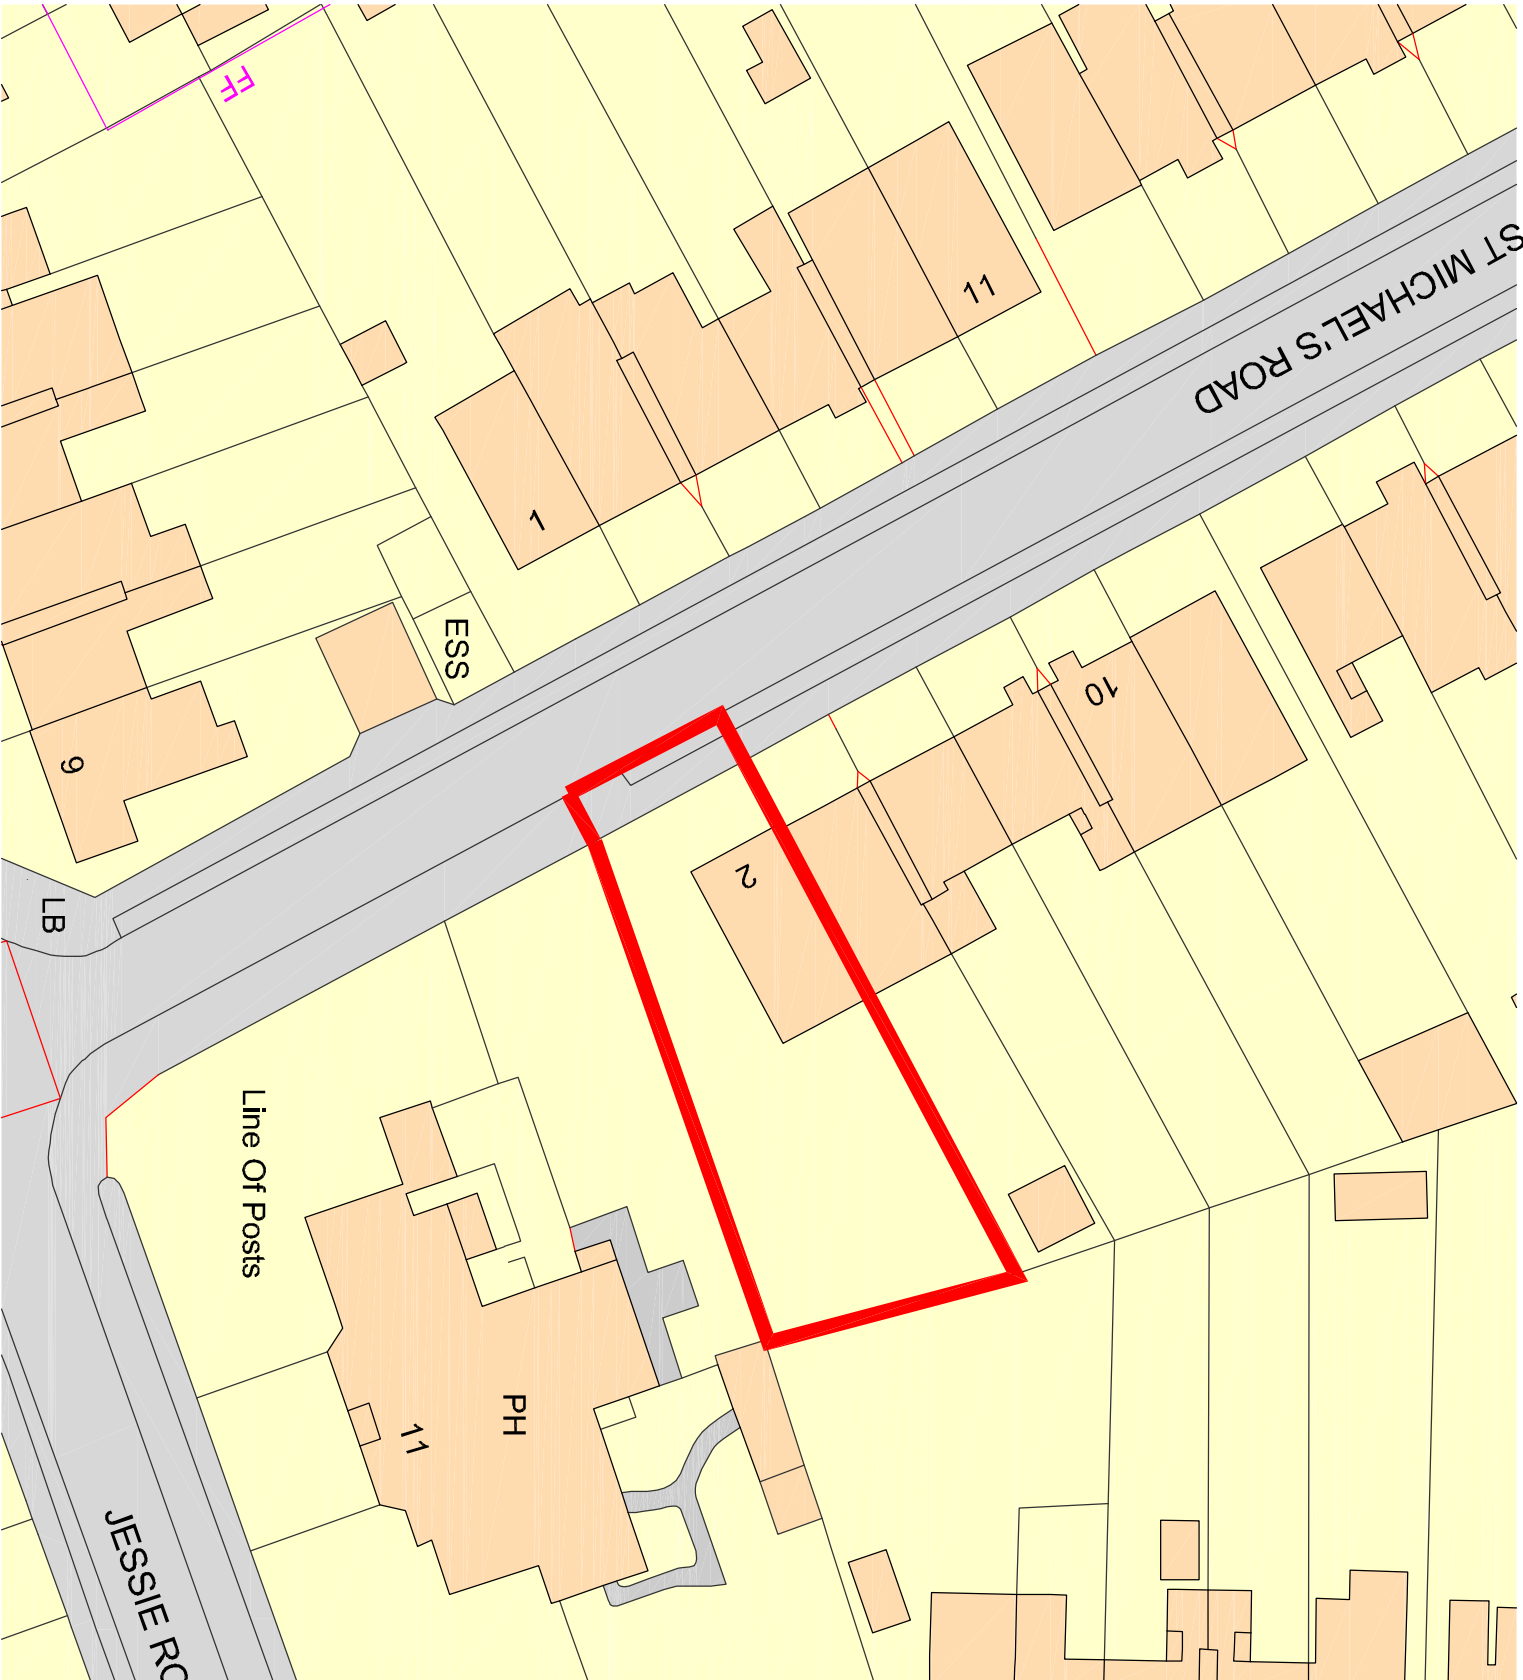


Ordnance Survey, (c) Crown Copyright 2022. All rights reserved. Licence number 100022432


Proposed Floor Plans

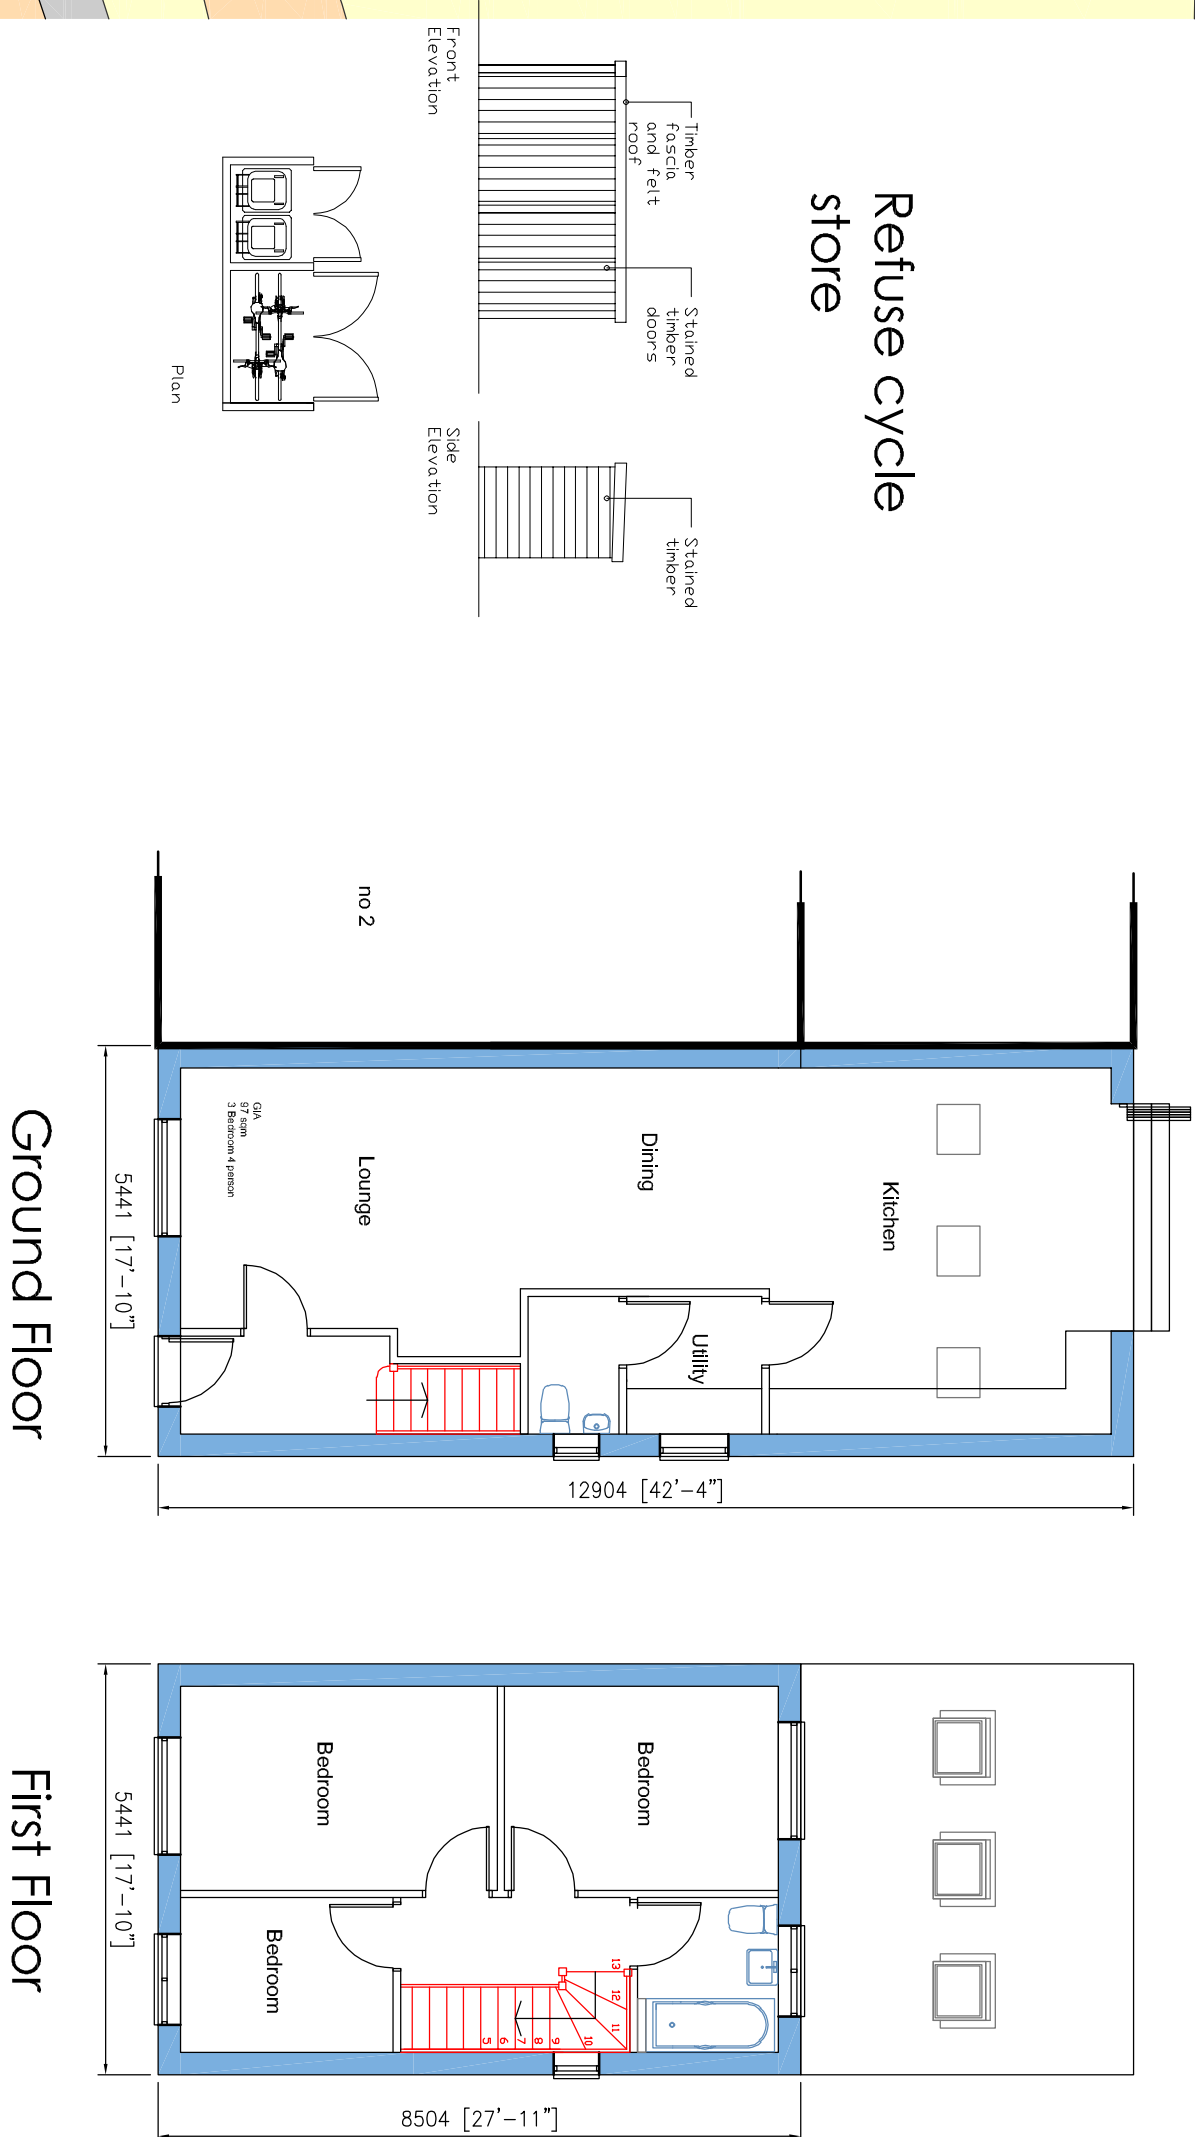

Existing South elevation

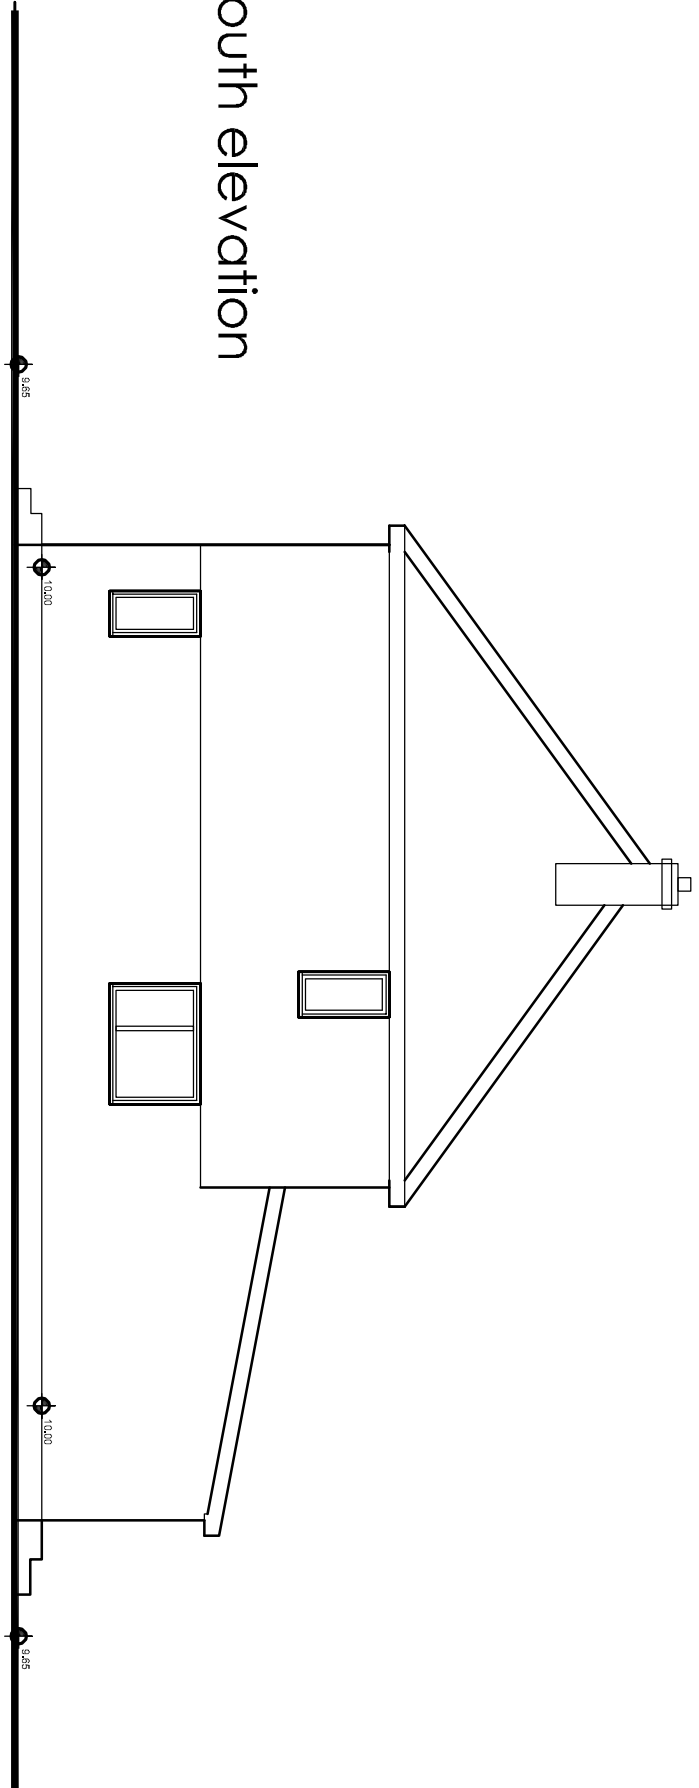

Proposed Elevations

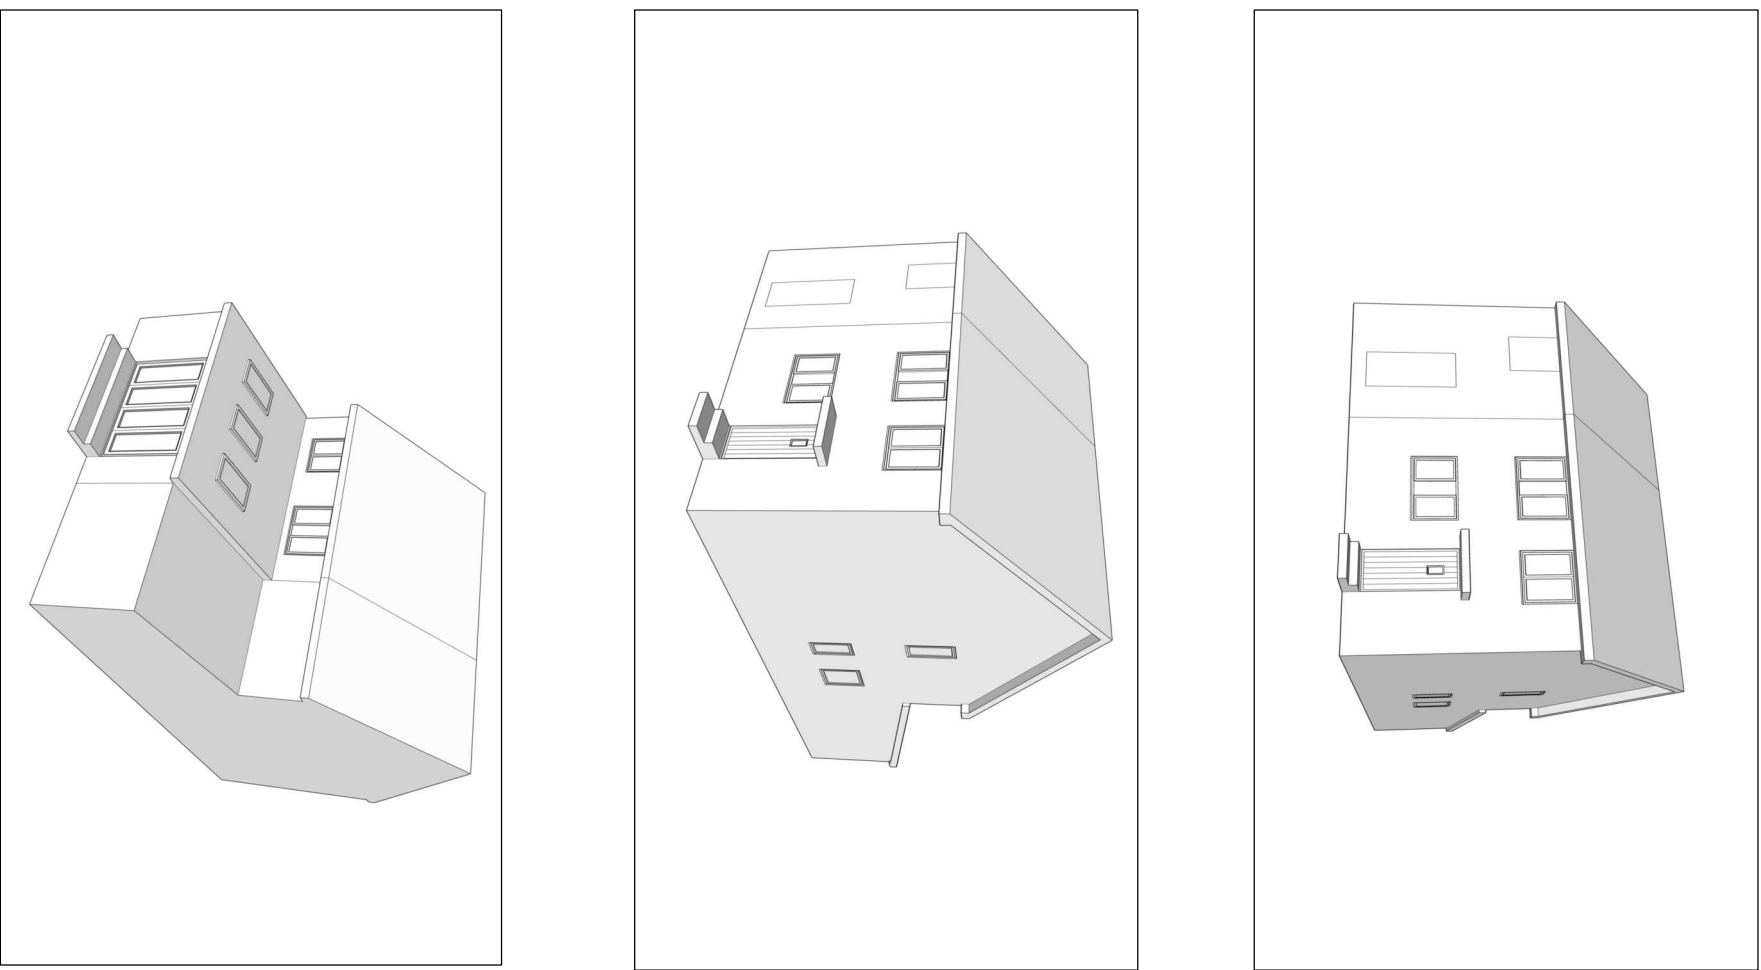

Architectural Illustrations

01	site levels added	Aug 22	CPE
Revisions	Description	Date	Drawn
Project:	Mr McDonald 2 St Michaels Road Havant		
Drawing Title:	Proposed Dwelling		
Chris Flint Associates Ltd CHARTERED SURVEYORS - PROJECT MANAGERS DEVELOPMENT CONSULTANTS			
Drawn By	Date	SHEET SIZE	Approved By
CF	01/06/22	A1	
Drawing No	01	01	1-100
PLANNING			
2 Emerald Close Westonsville Lane PO7 8NZ tel: 023 92 423484 fax: 023 923 38554 Email: chrisflintassociates@gmail.com			